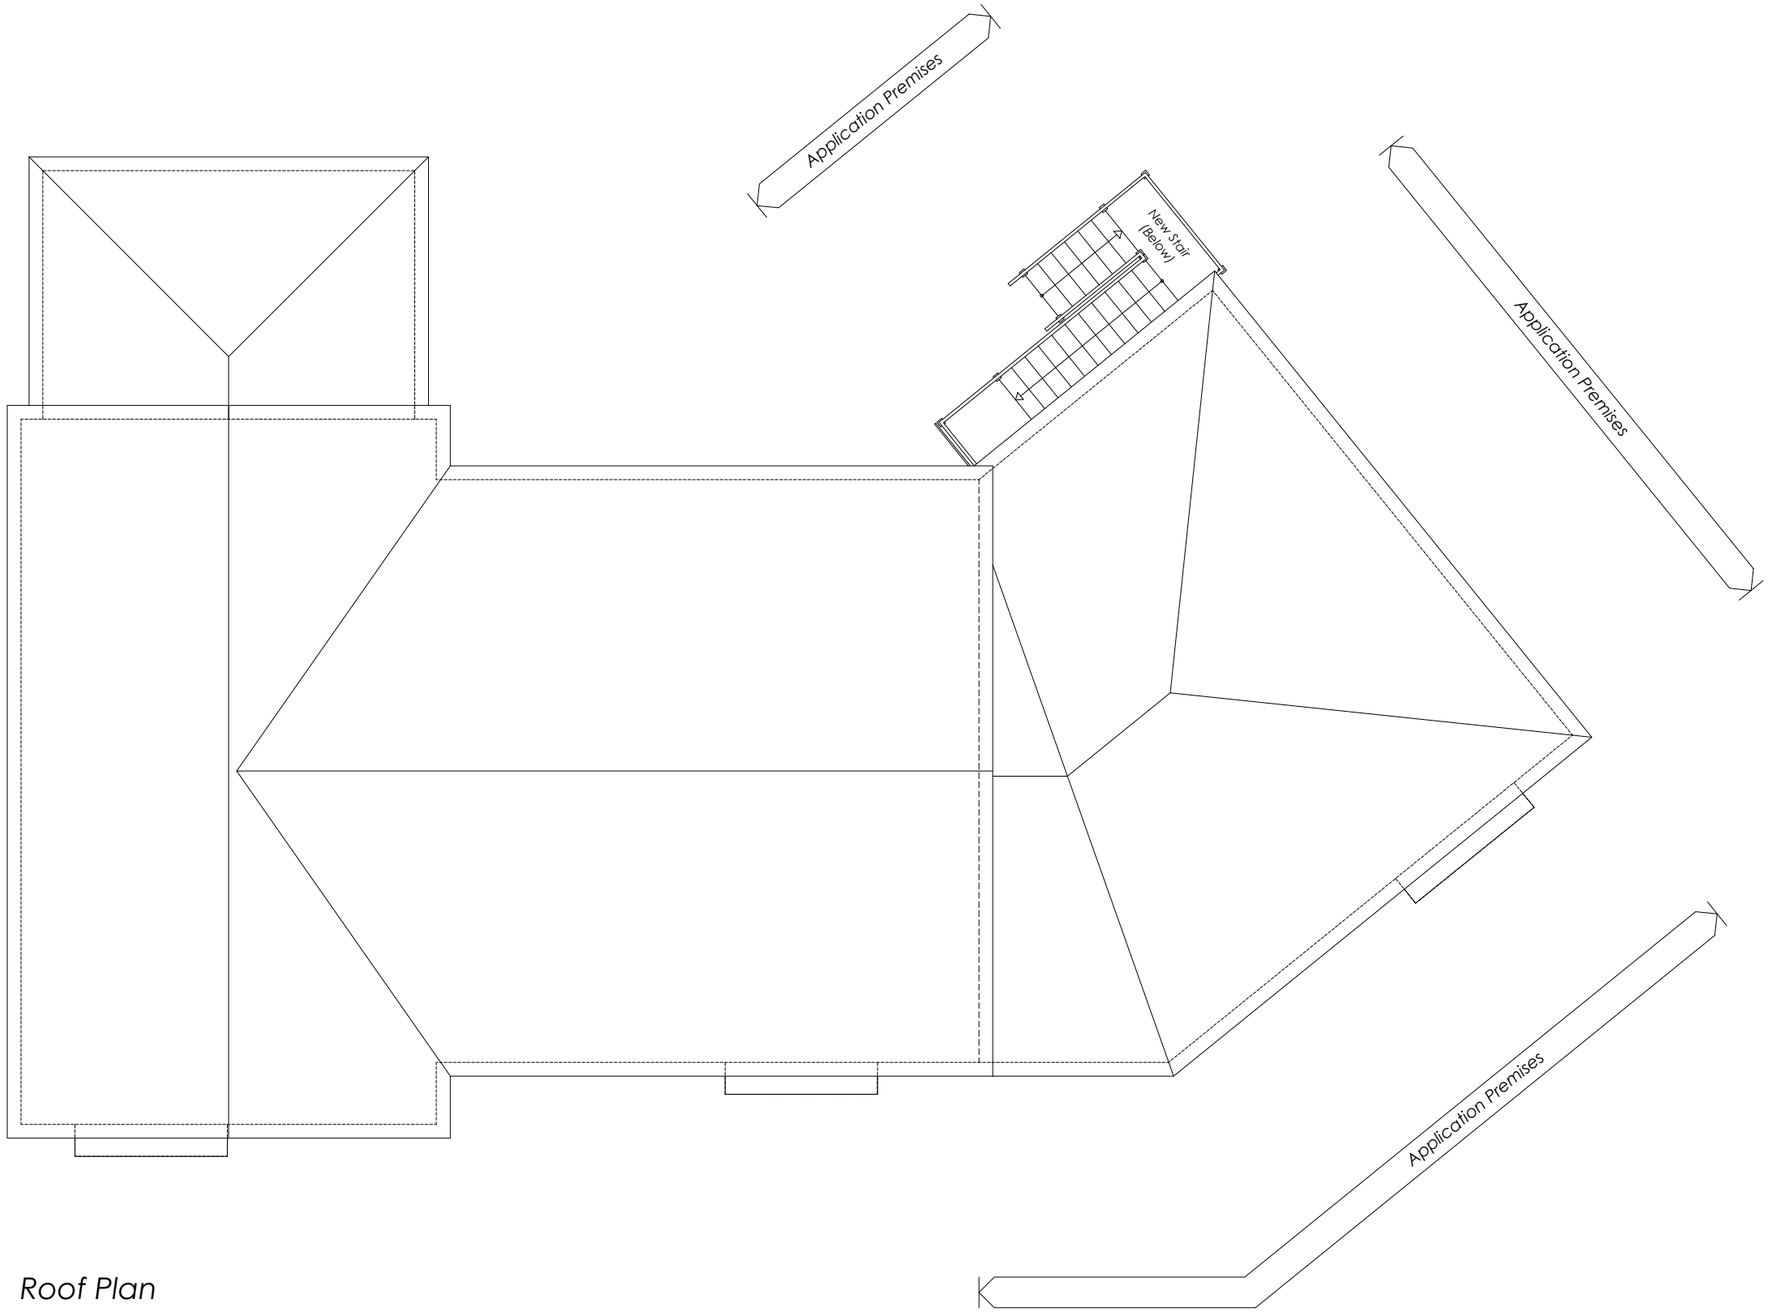

Roof Plan

0 1 2 5

Scale (m)

A	23.10.26	*Stair Below Indicated*

Revisions

Client
Meridian Marquees

Project
Building Alterations & Change of Use
Retail Unit
14 Beke Avenue
Shinfield
RG2 9UW

Title
Proposed Roof Plan

Status
Planning

Date
2026.10.06

Scale
1:100

Size
A3

Number
26.16-133

Revision
A

Spires Architects
9 Monks Way | Reading | RG30 3DP
Tel 07495 529905

This drawing is copyright and may not be reproduced in whole or part without written authority.