



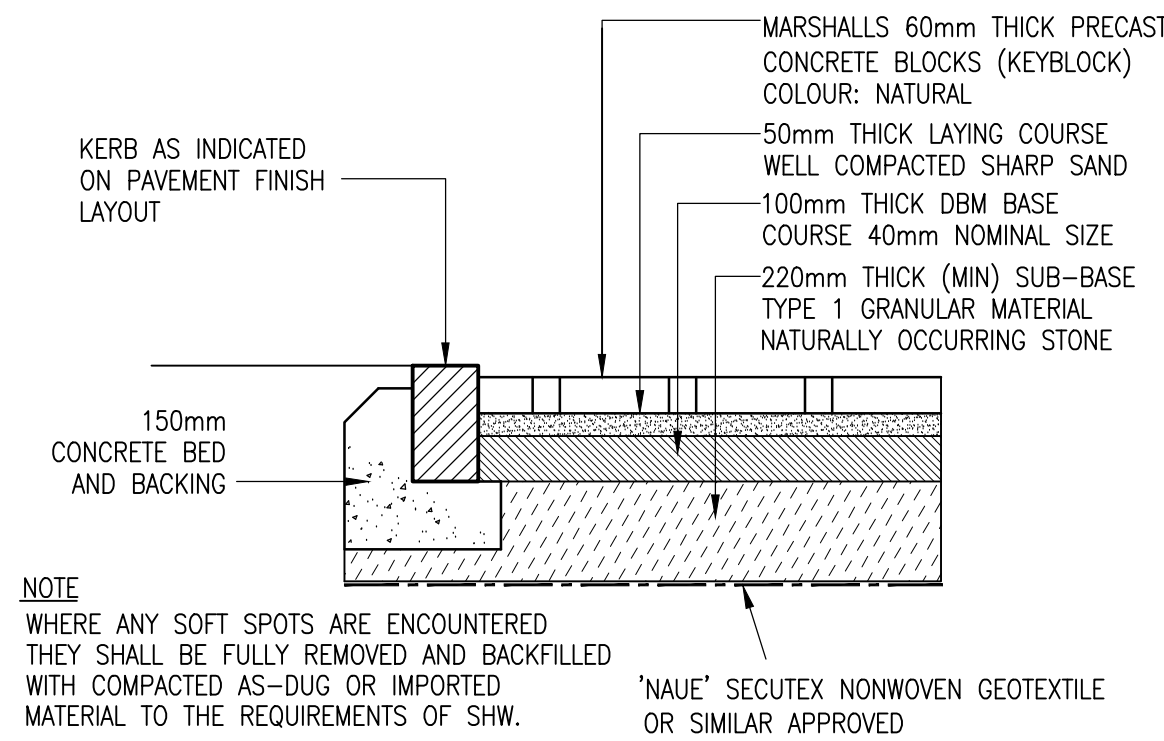


PRIVATE DRIVE BLOCKWORK CONSTRUCTION

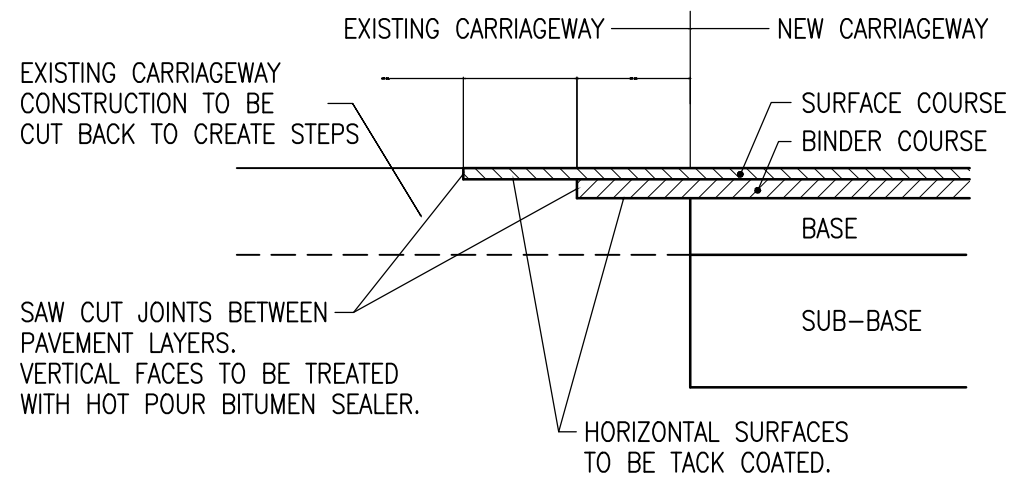


TYPICAL CONSTRUCTION JOINT BETWEEN NEW & EXISTING CARRIAGEWAY


(EXTENT TO BE DETERMINED BY THE ENGINEER)

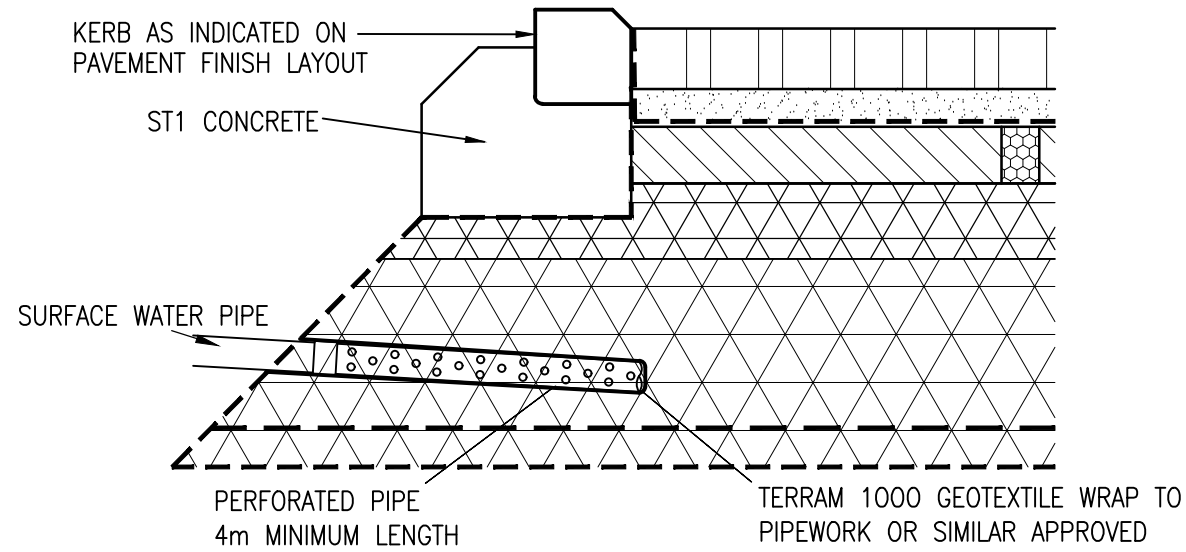


TYPICAL SURFACE WATER DISCHARGE BELOW GROUND TO PERMEABLE STORAGE AREA

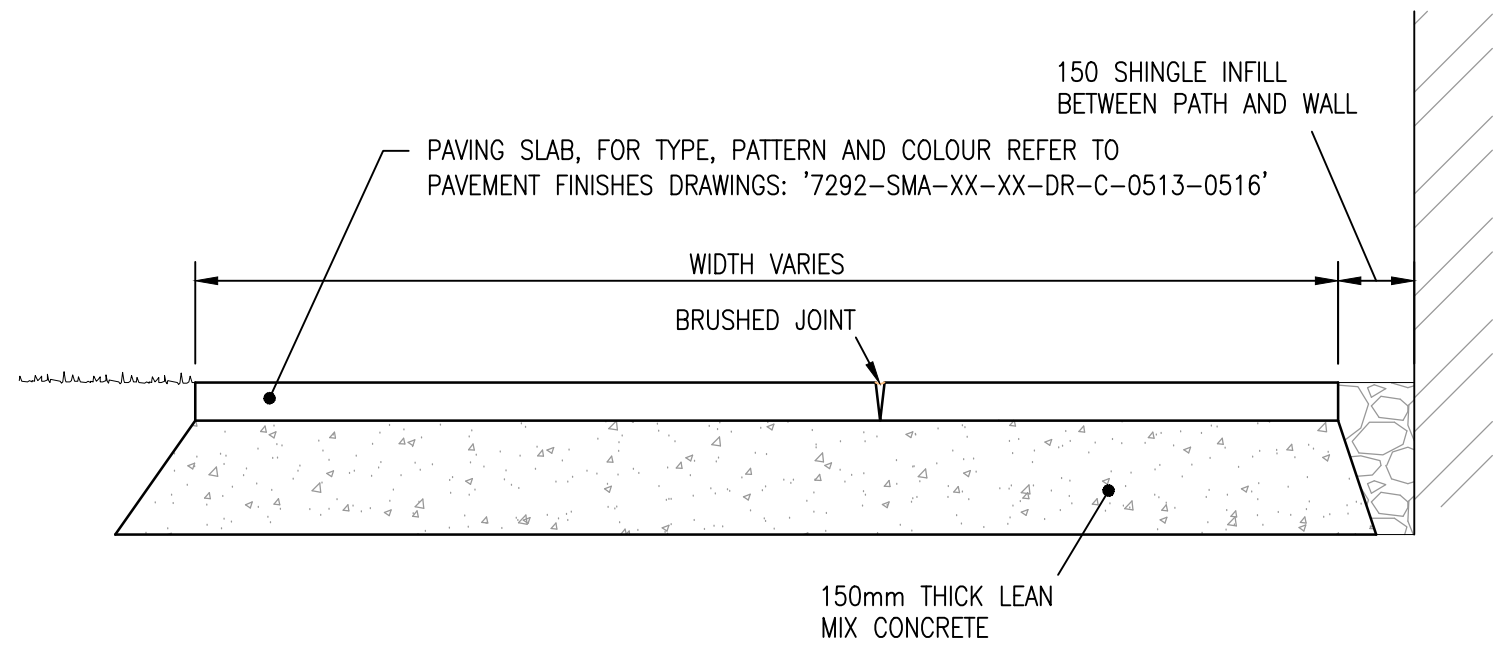

TYPICAL PATIO CONSTRUCTION

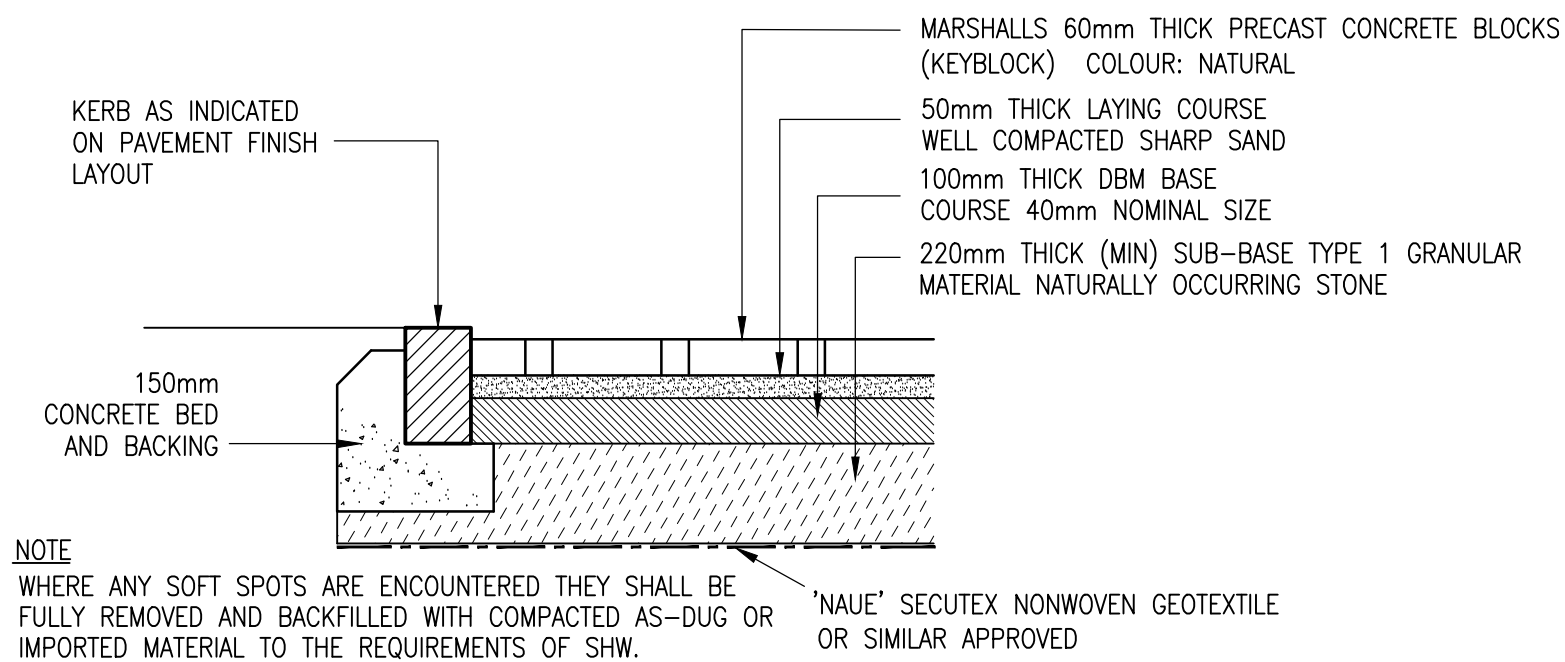


BLOCKWORK PARKING AREA CONSTRUCTION

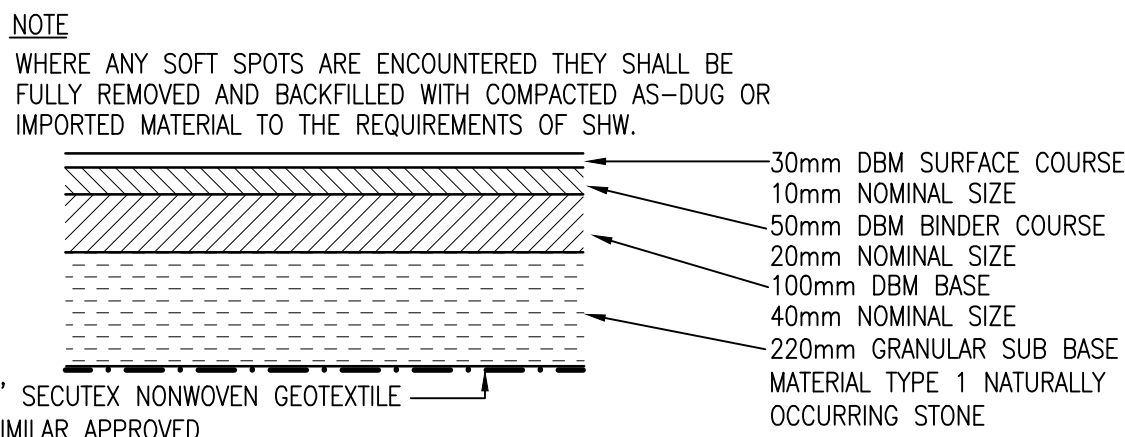

NOTE
WHERE ANY SOFT SPOTS ARE ENCOUNTERED THEY SHALL BE FULLY REMOVED AND BACKFILLED WITH COMPACTED AS-DUG OR IMPORTED MATERIAL TO THE REQUIREMENTS OF SHW.


MINIMUM TOTAL THICKNESS 450 IF SUB-GRADE IS FROST SUSCEPTIBLE

SHARED/PRIVATE DRIVE/PARKING BAY CONSTRUCTION

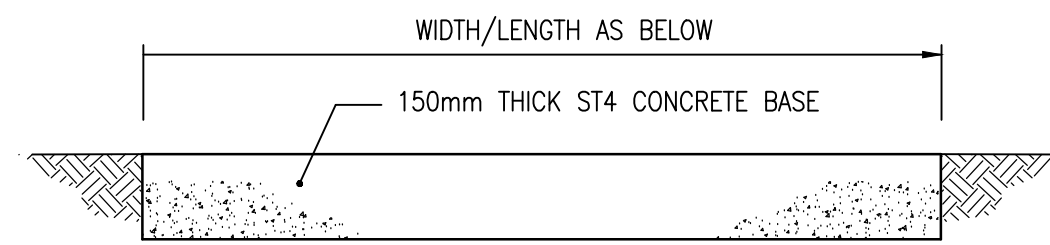


CONCRETE CYCLE STORE BASE


NOTE: CYCLE STORE SPECIFICATION TO BE CONFIRMED PRIOR TO CONSTRUCTION.

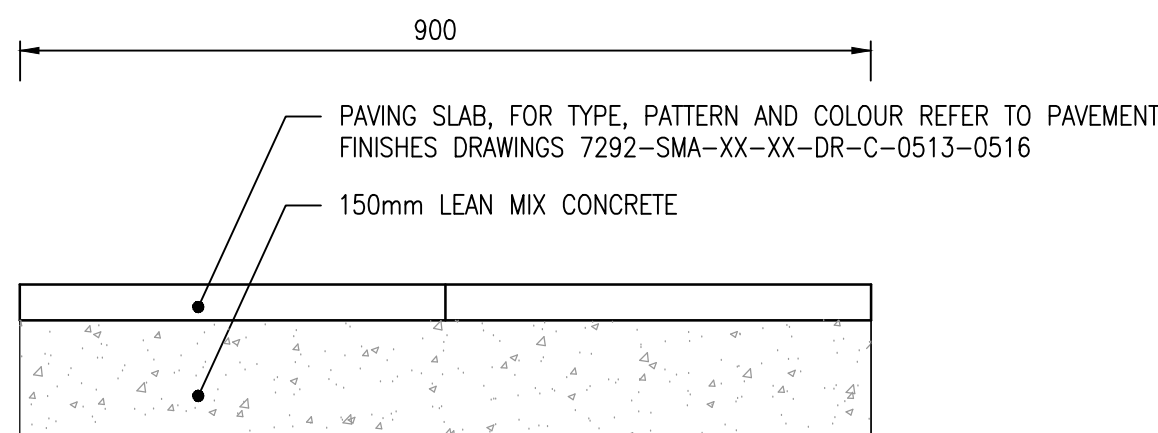


TYPICAL PRIVATE REAR PATH CONSTRUCTION

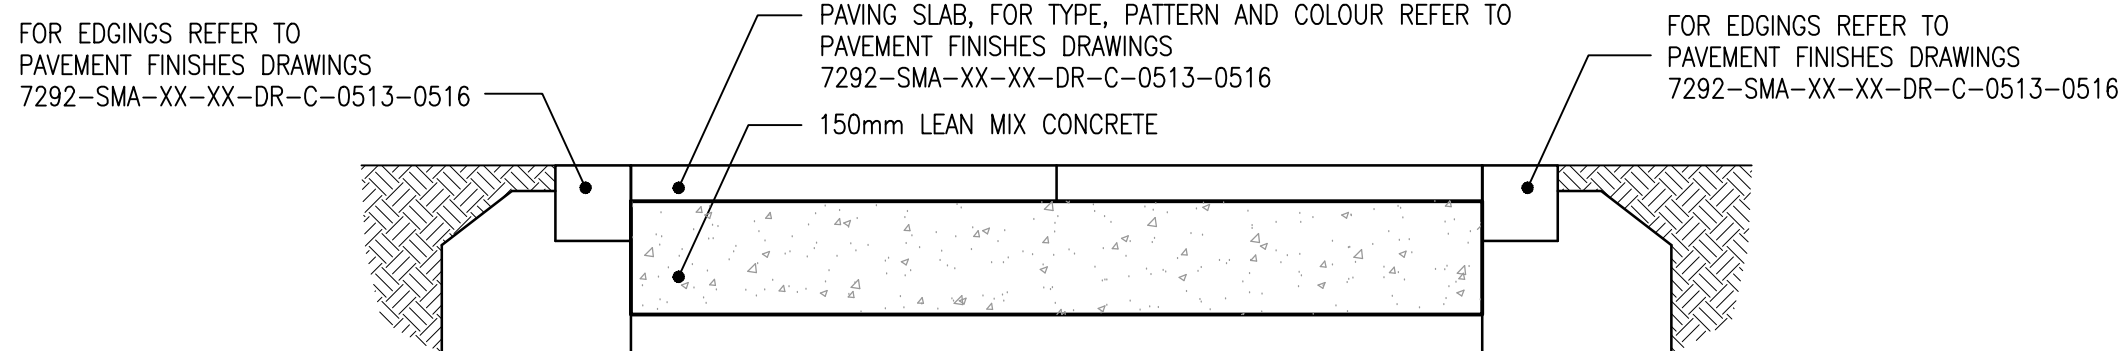


TYPICAL PRIVATE FRONT PATH/BIN COLLECTION POINT CONSTRUCTION

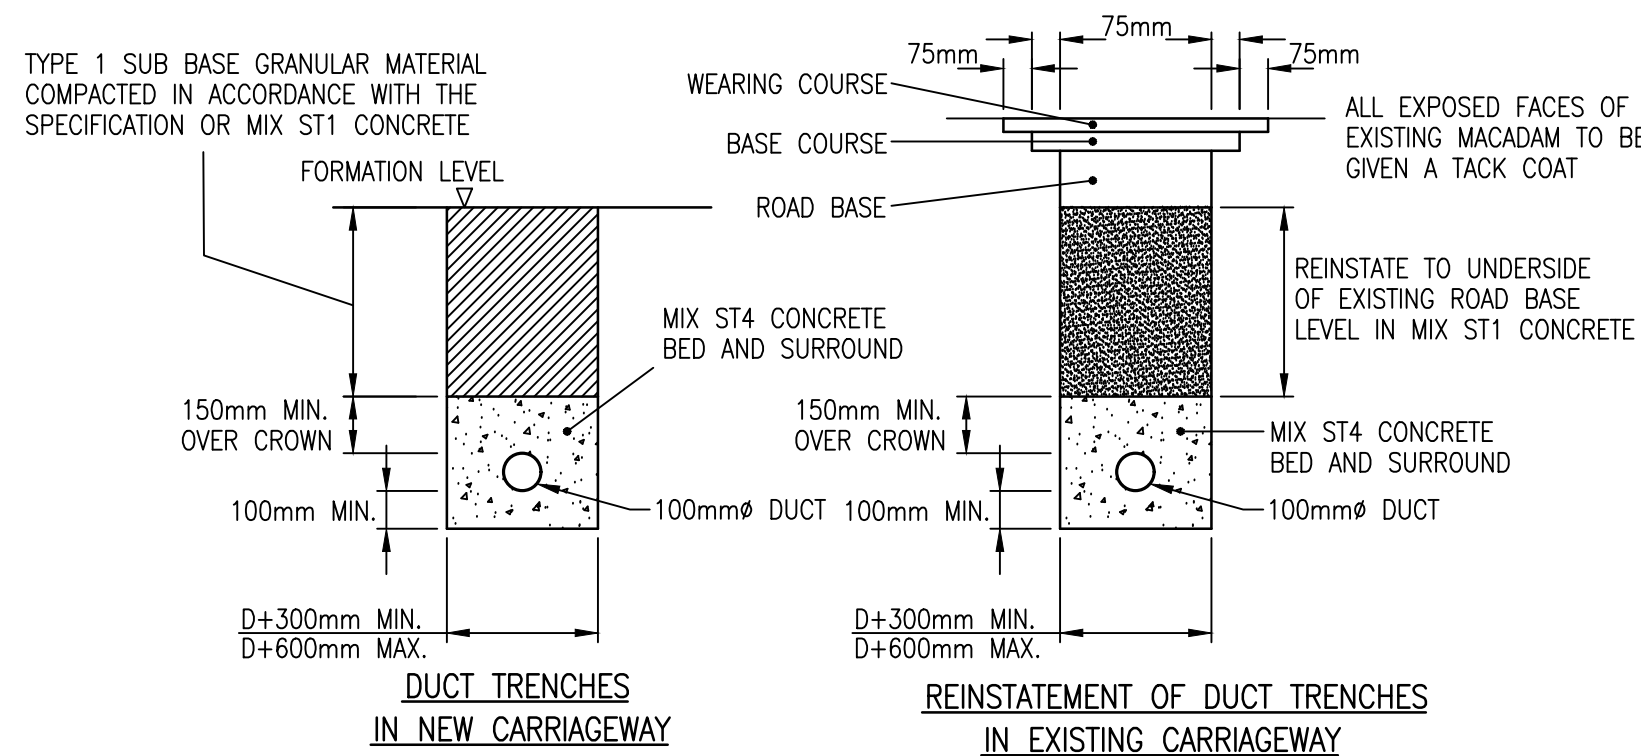


TYPICAL DUCT TRENCH DETAILS

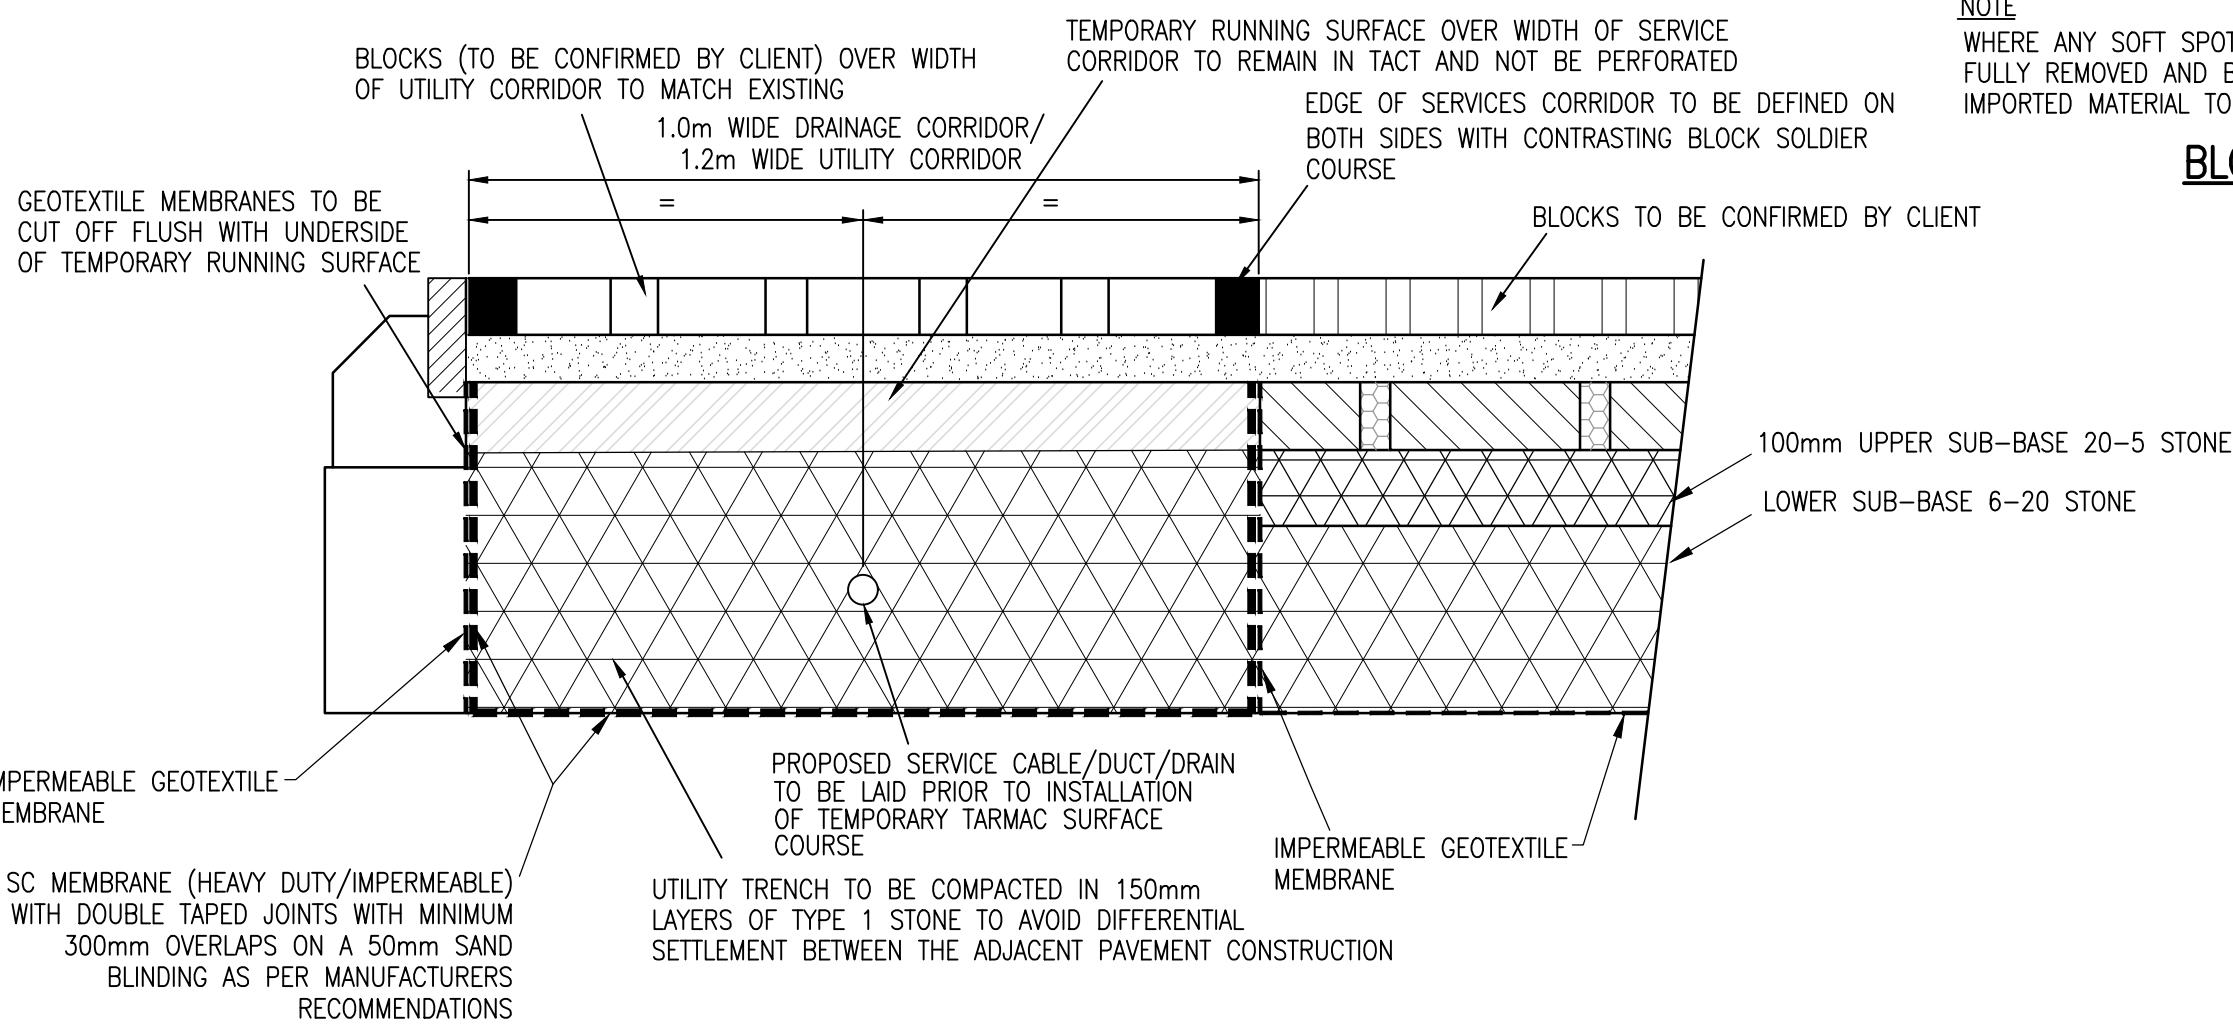


TYPICAL IMPERMEABLE UTILITY/DRAINAGE TRENCH WITHIN PERMEABLE BLOCKWORK CONSTRUCTION

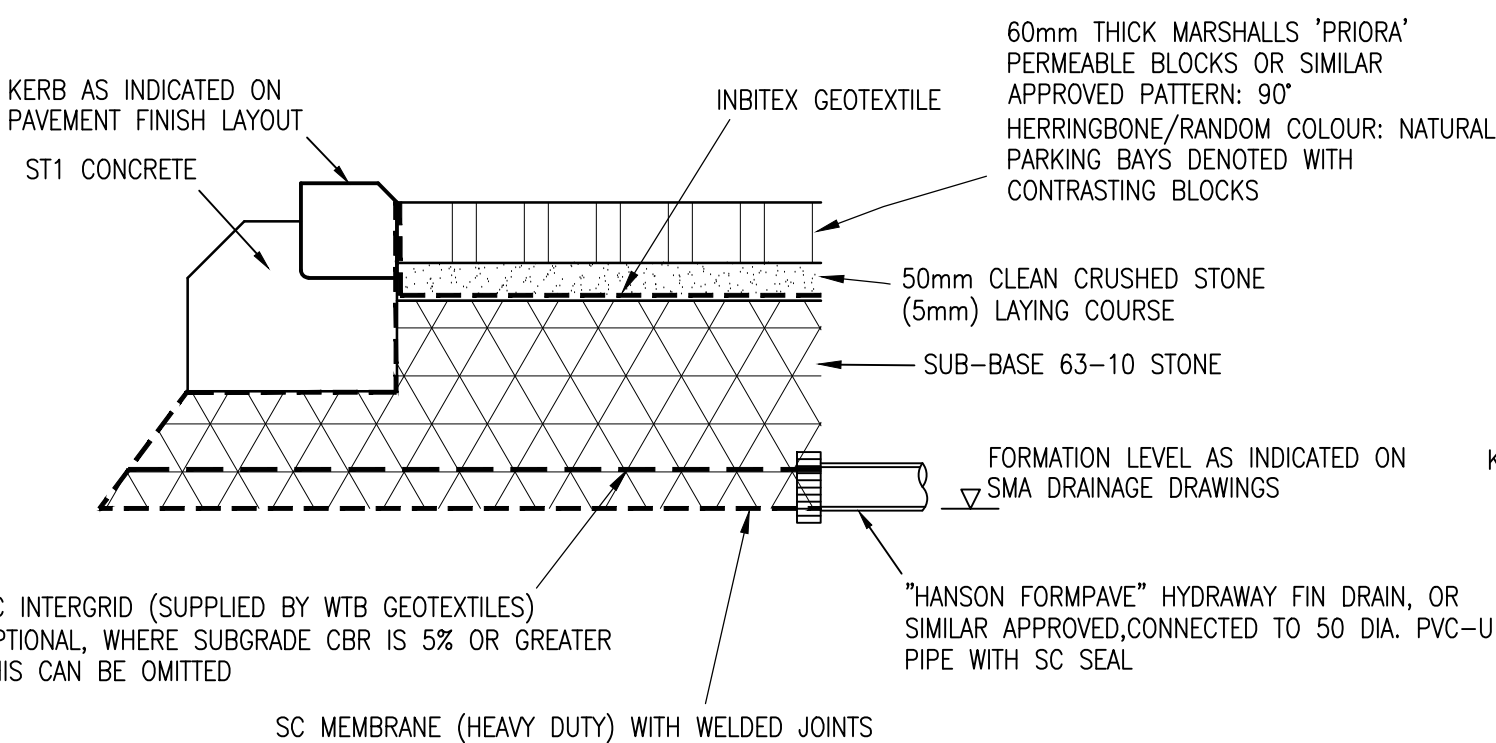

PRIVATE DRIVEWAY PERMEABLE BLOCK PAVING CONSTRUCTION

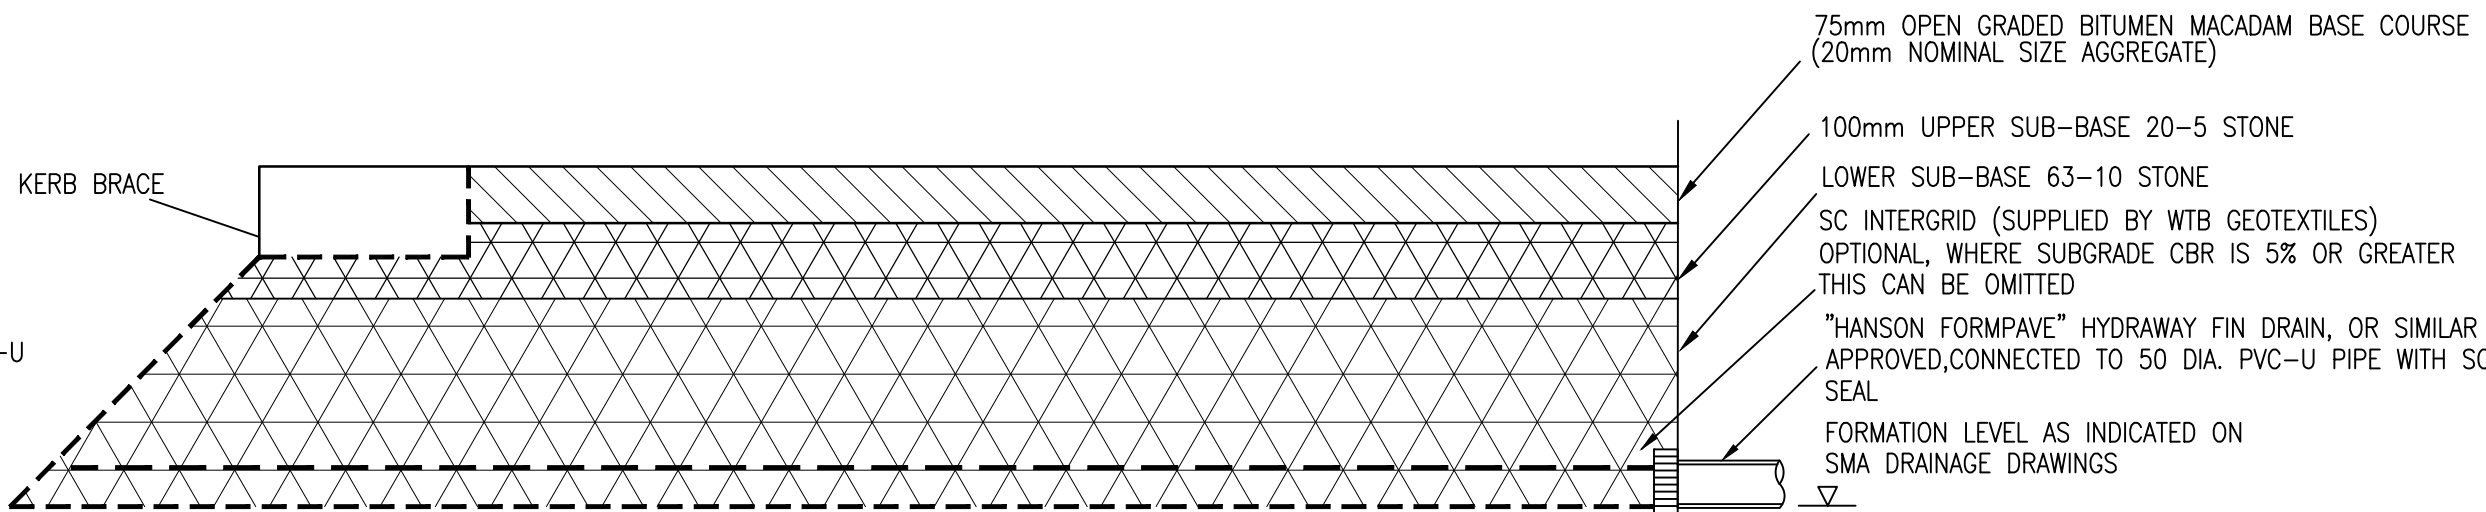

COURTYARD PARKING PERMEABLE BLOCK PAVING CONSTRUCTION TEMPORARY RUNNING SURFACE

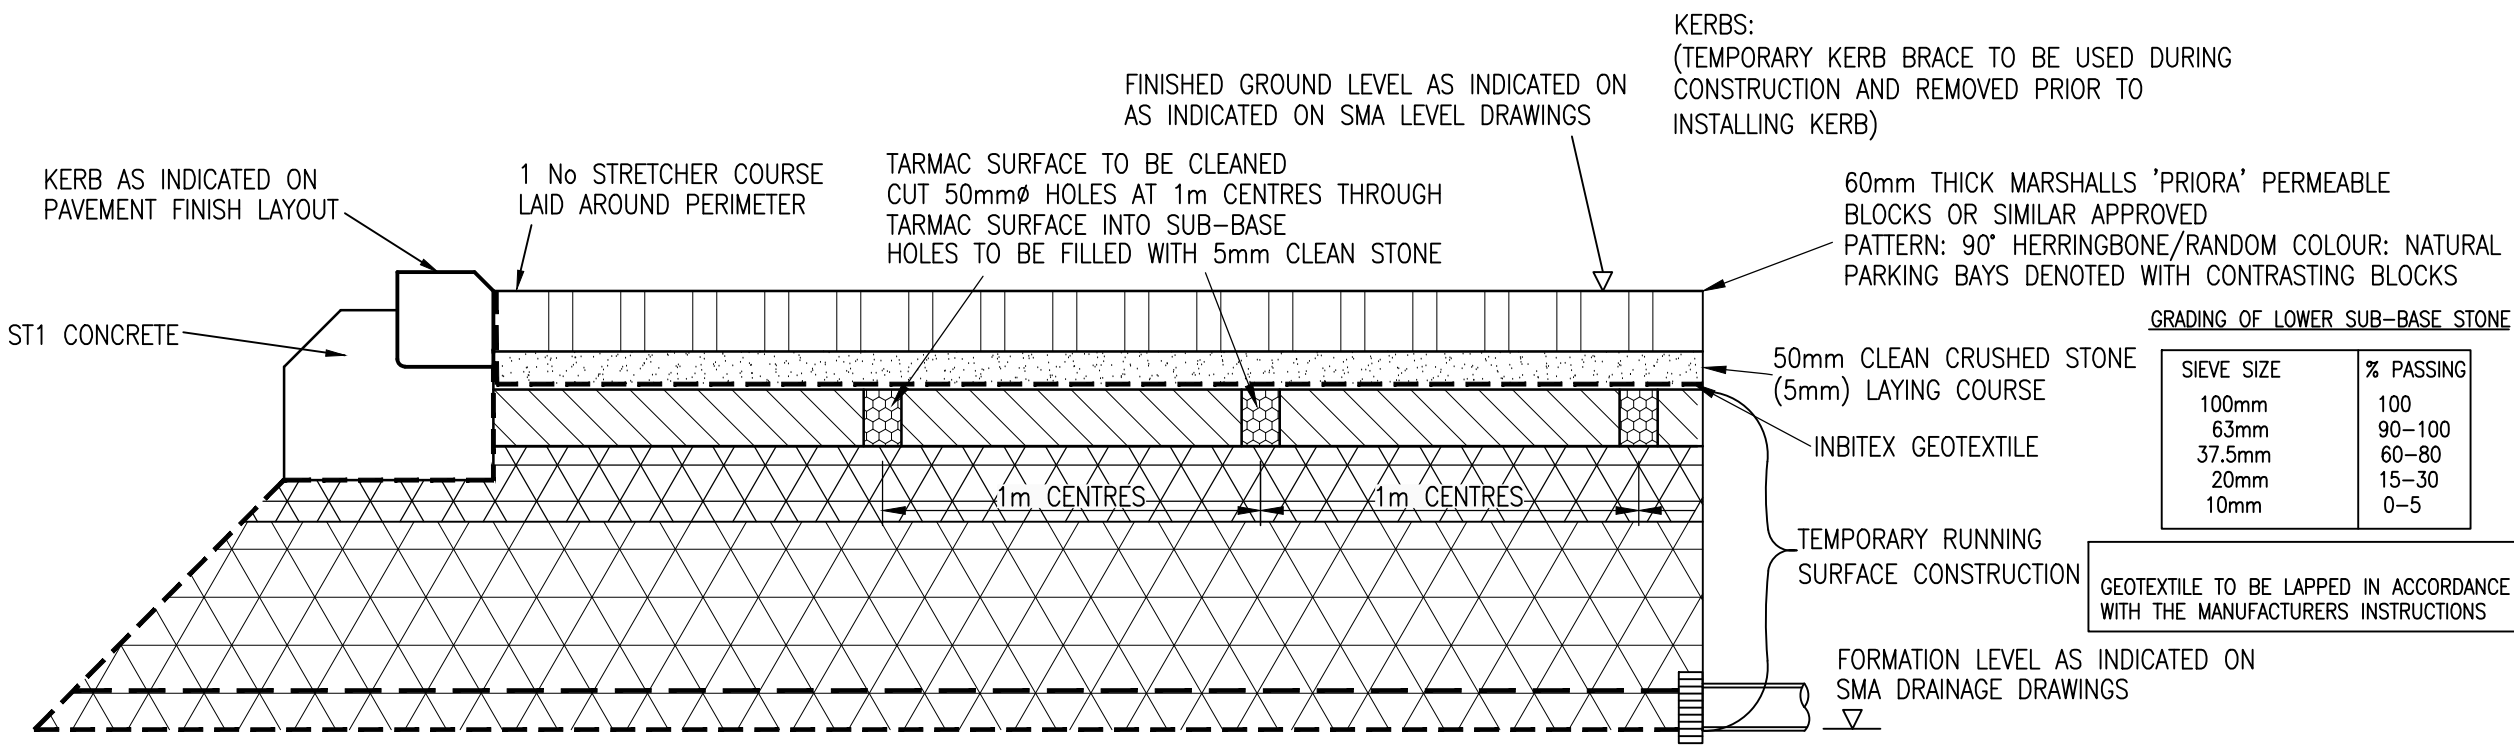

COURTYARD PARKING PERMEABLE BLOCK PAVING CONSTRUCTION FINAL PERMEABLE BLOCK SURFACING

- NOTES:
- DO NOT SCALE FROM THIS DRAWING.
 - ALL DIMENSIONS ARE IN METRES, UNLESS STATED OTHERWISE.
 - THIS DRAWING IS TO BE READ IN CONJUNCTION WITH ALL RELEVANT SCHEME DRAWINGS AND SPECIFICATIONS.

S01101	ISSUED FOR TENDER	HF	AS	16.07.25
ST Rev	Description	3m	Chk	Date
REVISIONS				
Preliminary Issue	Submitted for S104			
Planning Issue	Issued for Tender			
Submitted for S38	Issued for Construction			
Submitted for S278	As Built			
DRAWING STATUS				

STUART MICHAEL ASSOCIATES
CONSULTING ENGINEERS

Stuart Michael Associates Ltd
Coombe House, Coombe Square, Thatcham, Berkshire RG19 4JF
T: 01635 867 711 E: mail@stuartmichael.co.uk
F: 01635 867 715 W: www.stuartmichael.co.uk

Bovis Homes **Linden Homes** **Countryside Homes** **Countryside Partnerships**

Part of the Vistry Group

JOB TITLE: FINCHWOOD PARCELS 11, 12 & 13

DRAWING TITLE: PARCELS 11 & 12 HIGHWAY CONSTRUCTION DETAILS SHEET 1 OF 2

DATE	DRAWN	CHECKED	SCALE	BY
JUNE 2025	WM	KJM	1:250	0A1
7292-SMA-XX-XX-DR-C-0537			T01	SO

This drawing is the copyright of Stuart Michael Associates Limited. It may not be reproduced or amended without the written approval of Stuart Michael Associates