



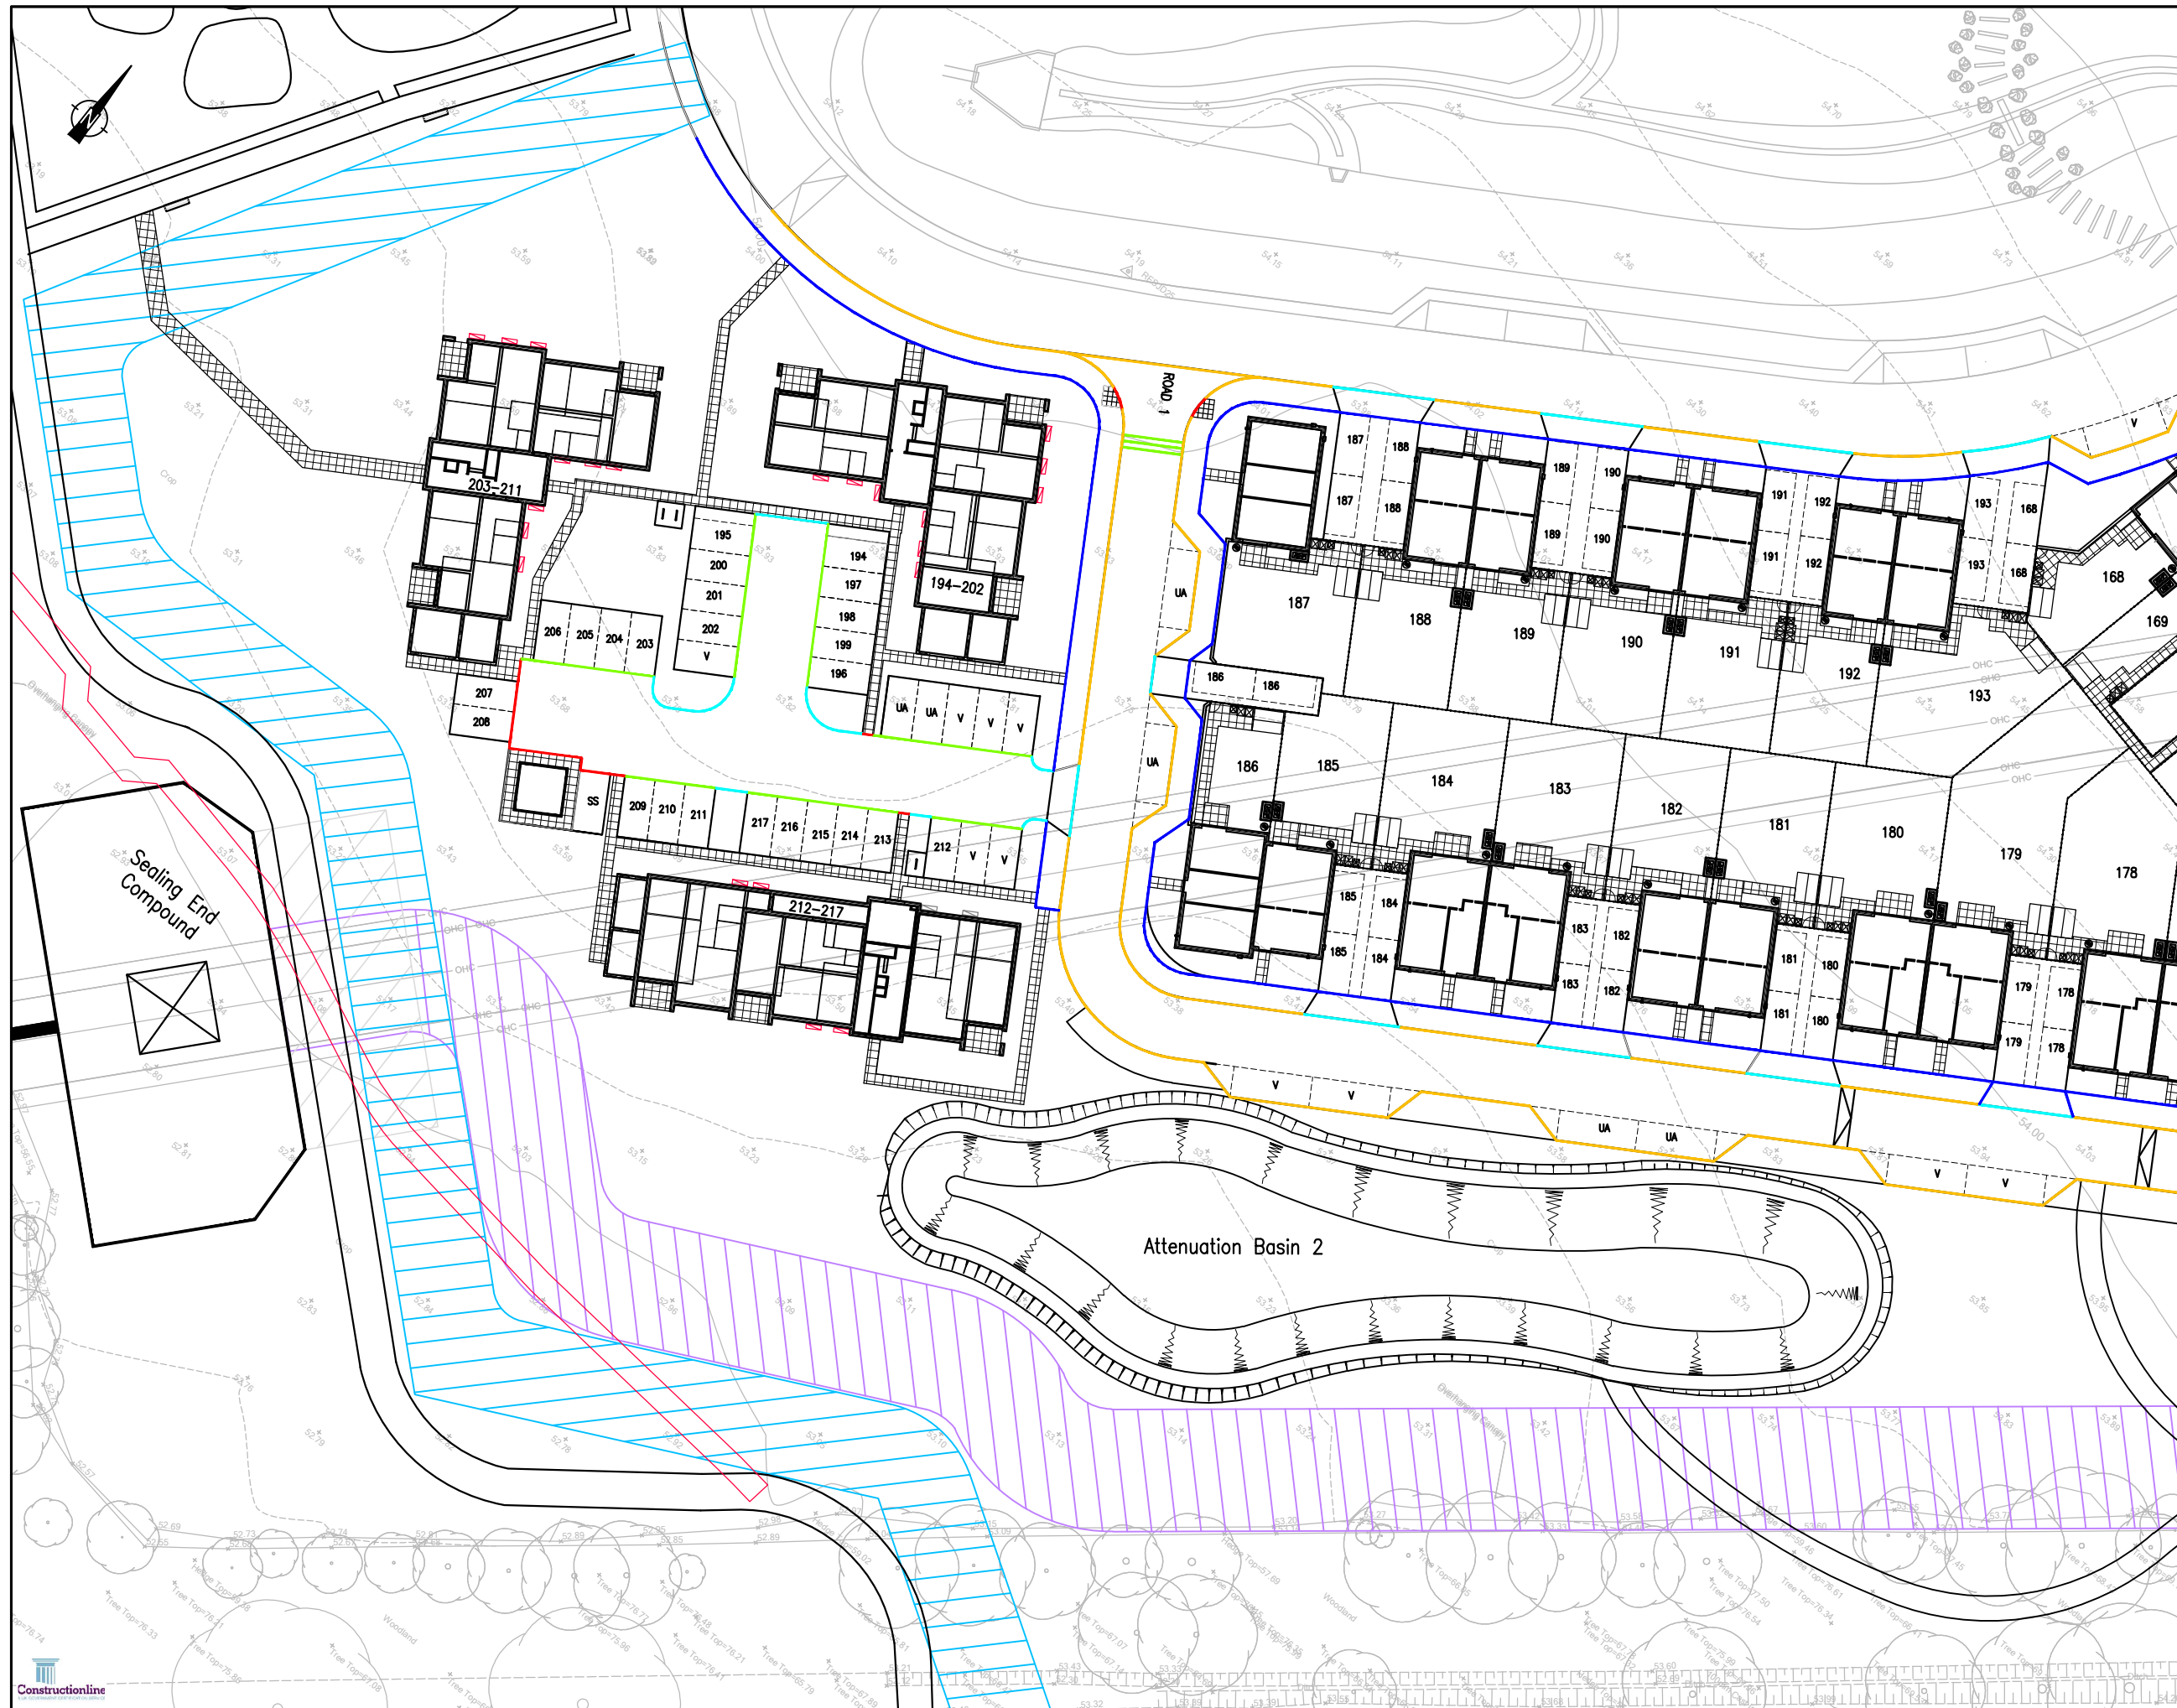

- NOTES:
- DO NOT SCALE FROM THIS DRAWING.
 - ALL DIMENSIONS ARE IN METRES, UNLESS STATED OTHERWISE.
 - THIS DRAWING IS TO BE READ IN CONJUNCTION WITH ALL RELEVANT SCHEME DRAWINGS AND SPECIFICATIONS.

- KEY:
- SITE BOUNDARY
 - HB2 FULL HEIGHT KERB - 125mm UPSTAND
 - BH BULL NOSED KERB - 25mm UPSTAND
 - DK1 DROP KERB (PEDESTRIAN CROSSING/ACCESS) - FLUSH WITH TRANSITION KERB ON BOTH SIDES
 - EF EDGING KERB - 0mm UPSTAND
 - FOR DETAILS REFER TO SMA DRAWING 7292-SMA-XX-XX-DR-C-537 TO 538 AND 542 TO 543
 - CK1 CHANNEL KERB 125x255 (FLUSH) - 0mm UPSTAND
 - TE TIMBER EDGING - 0mm UPSTAND

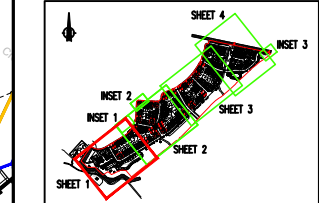

SHEET KEY

ST	Rev	Description	On	Off	Date
REVISIONS					
Preliminary Issue		Submitted for S104			
Planning Issue		Issued for Tender			
Submitted for S38		Issued for Construction			
Submitted for S278		As Built			

STUART MICHAEL ASSOCIATES
CONSULTING ENGINEERS

Stuart Michael Associates Ltd
Coombe House, Coombe Square, Thatcham, Berkshire RG19 4JF
T: 01635 867 711 E: mail@stuartmichael.co.uk
P: 01635 861 715 W: www.stuartmichael.co.uk

Bovis Homes Linden Homes Countryside Homes
Part of the Vistry Group

FINCHWOOD PARCELS 11, 12 & 13

PARCELS 11 & 12
OVERALL KERBING PLAN
SHEET 1 OF 4