
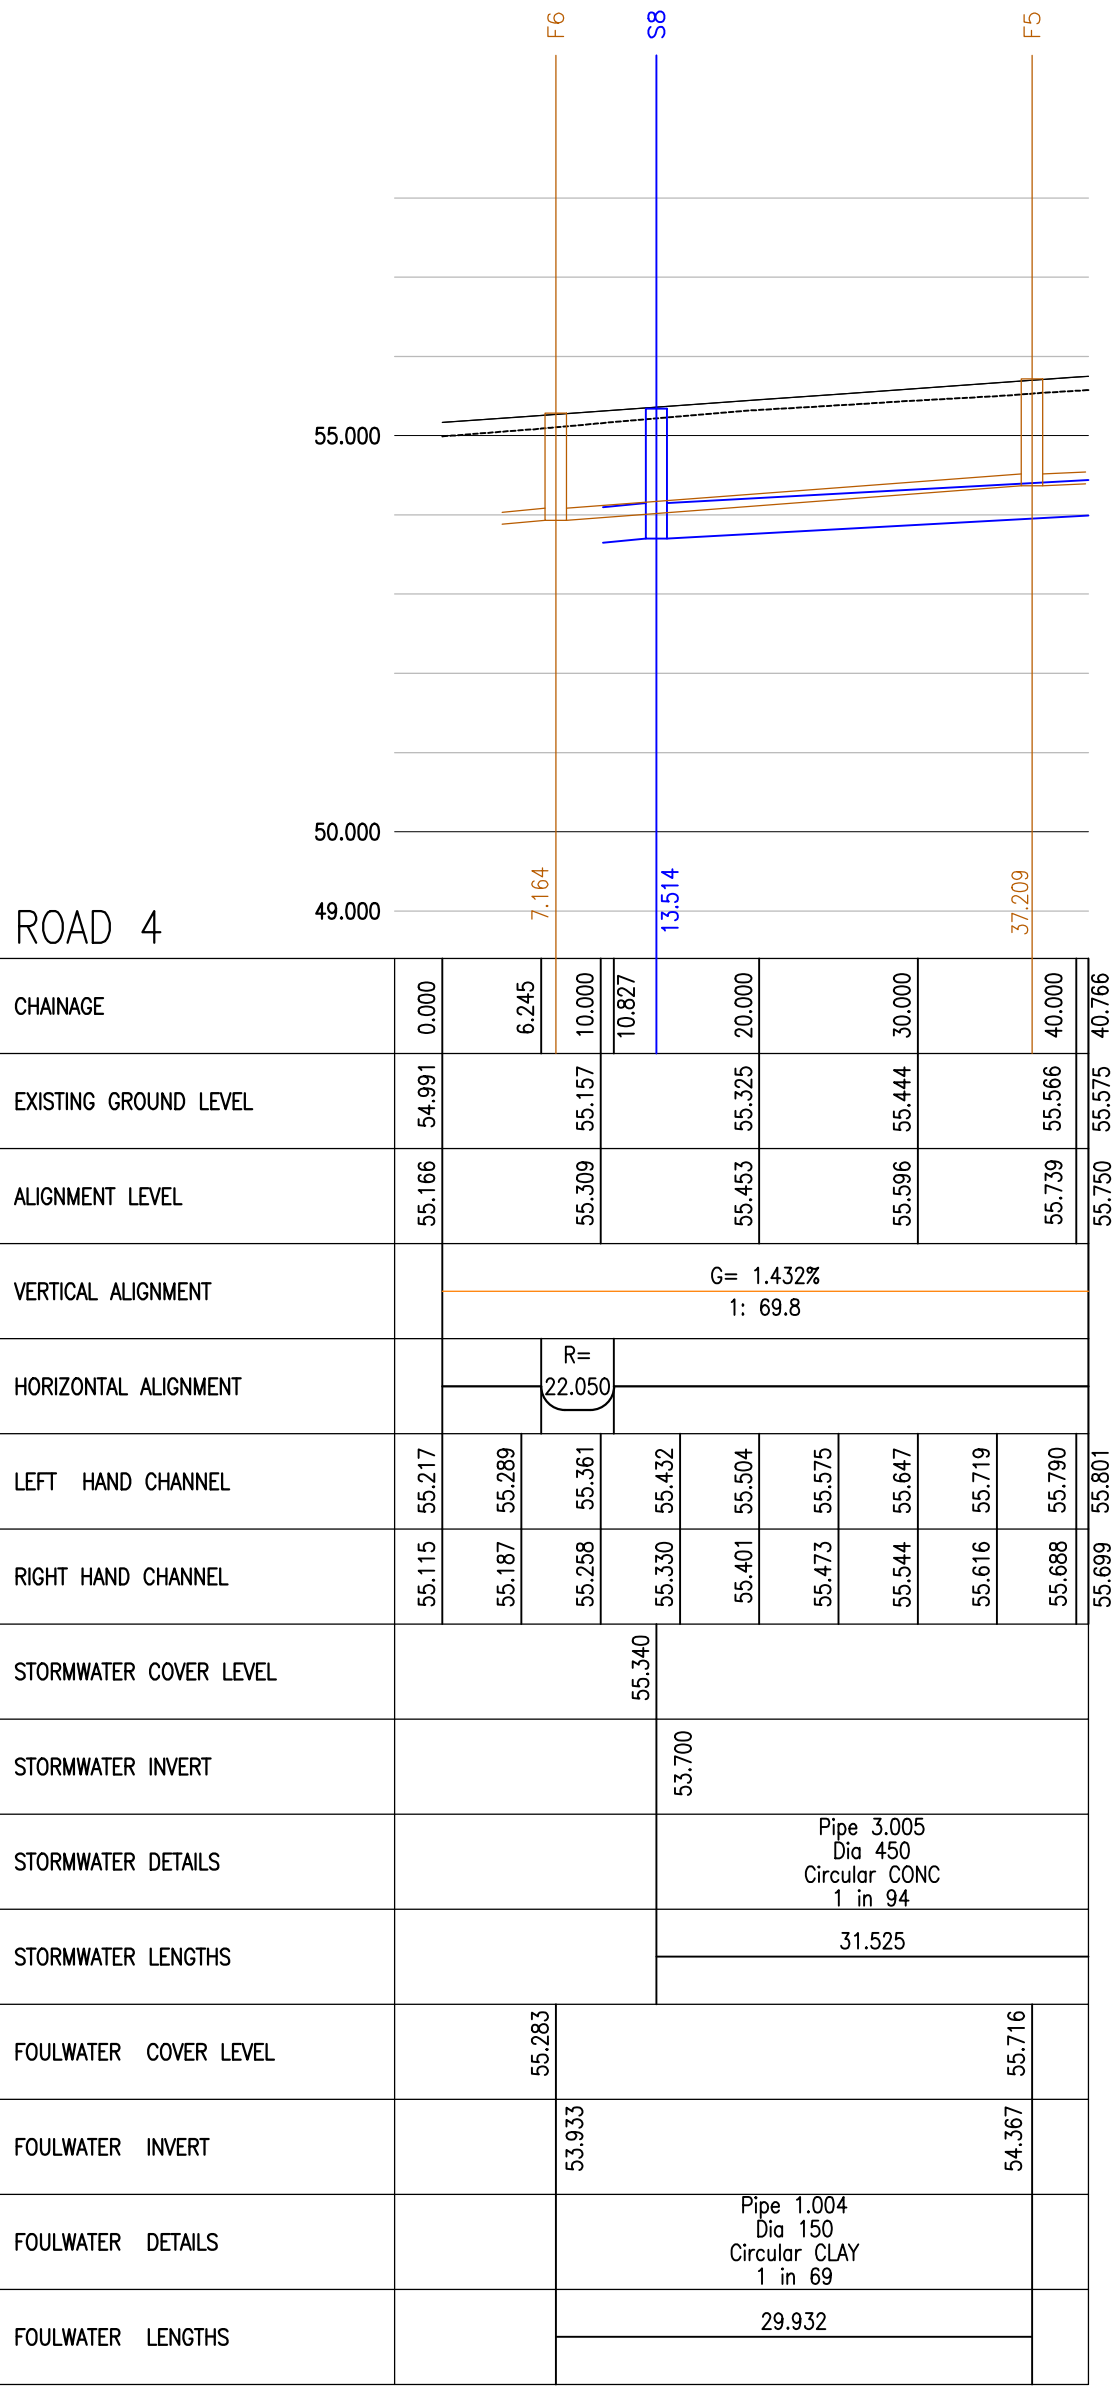
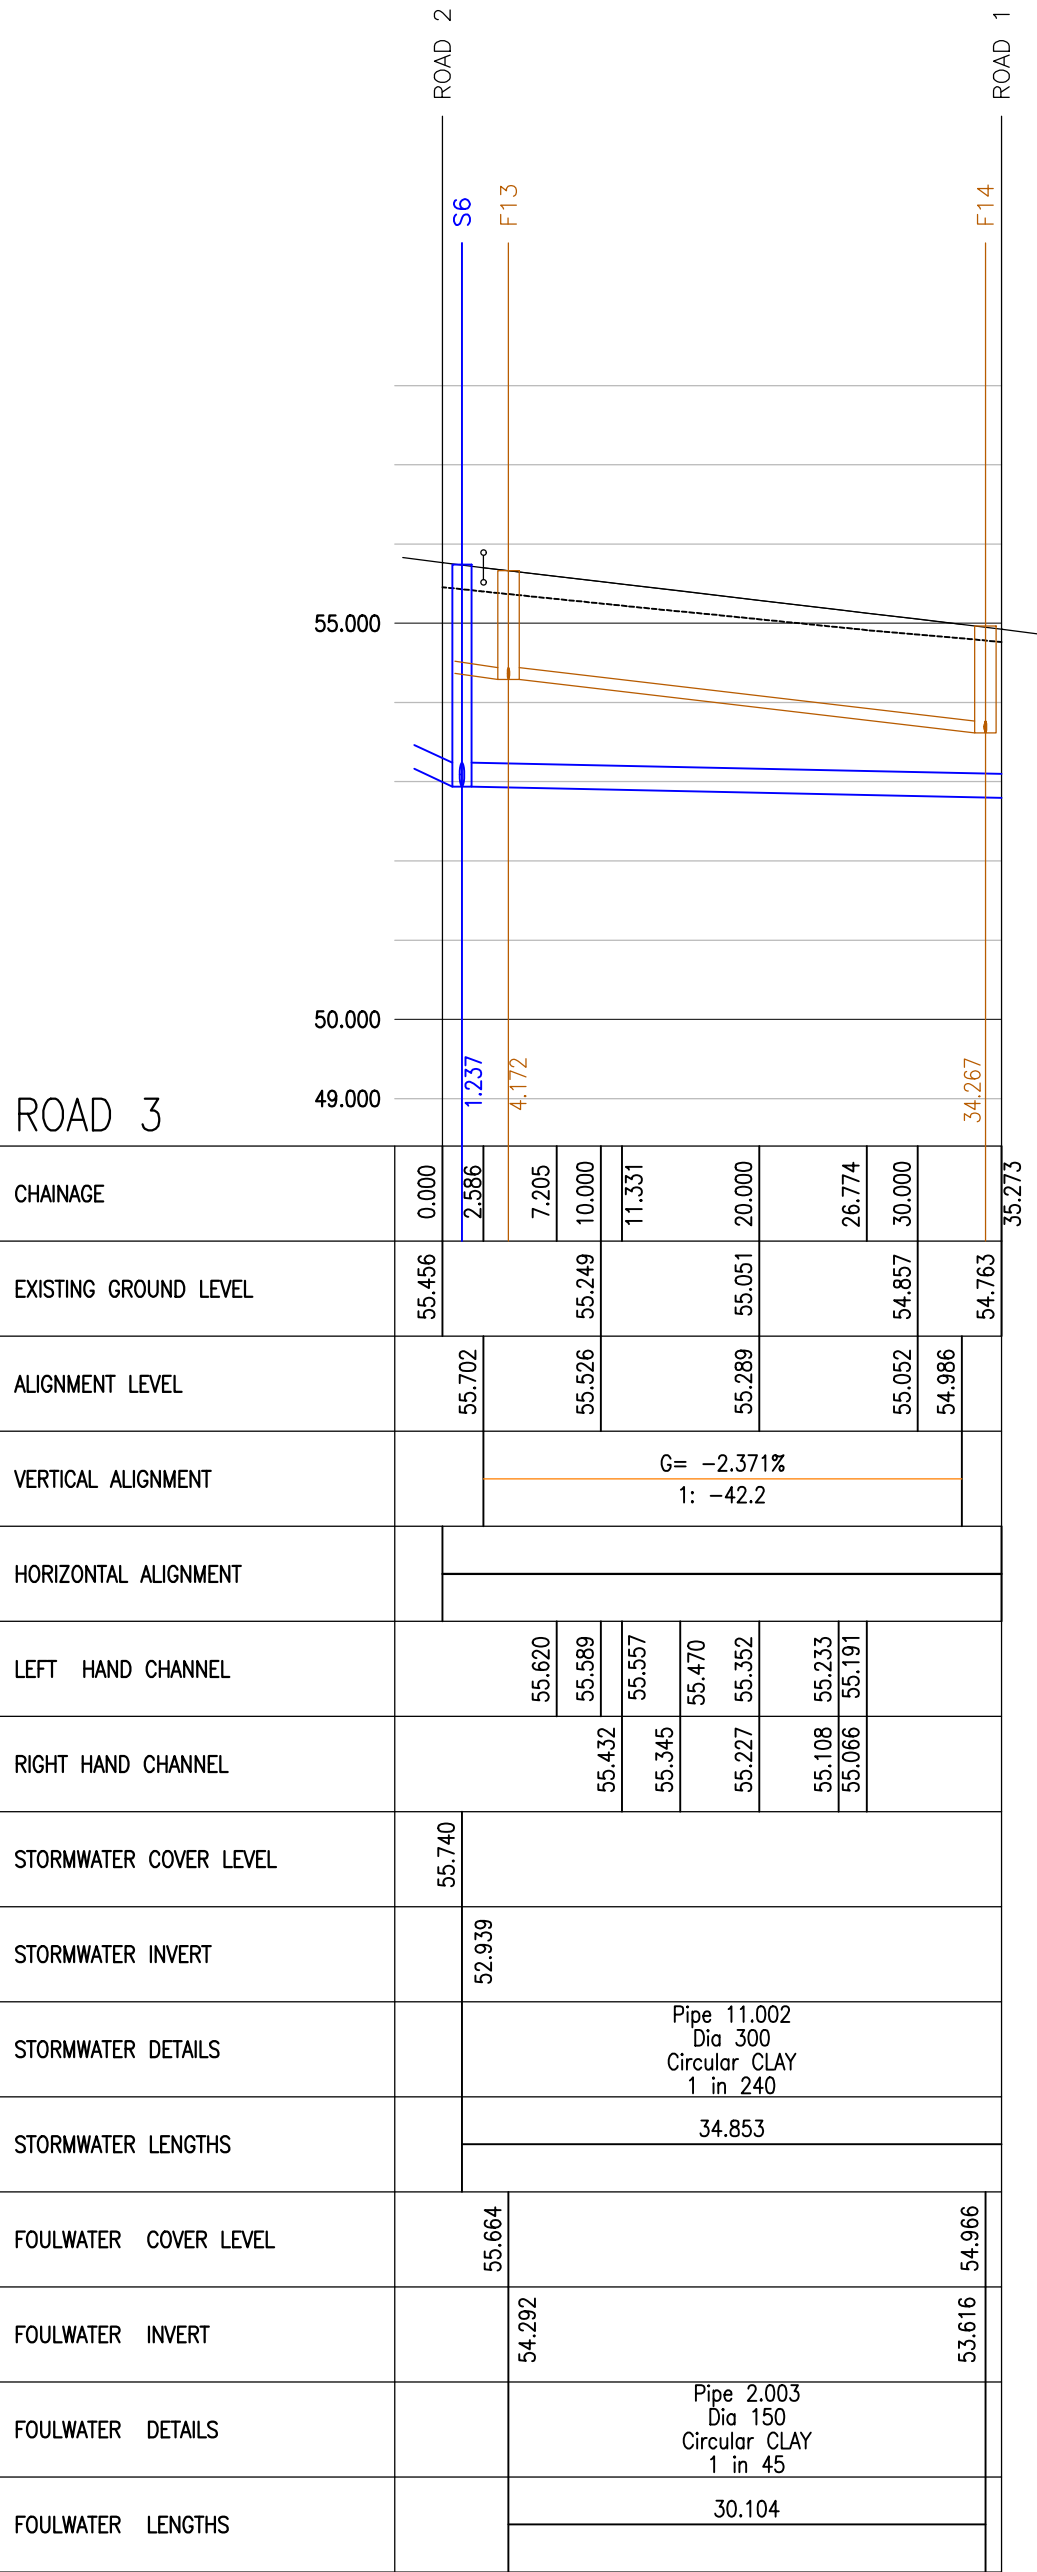


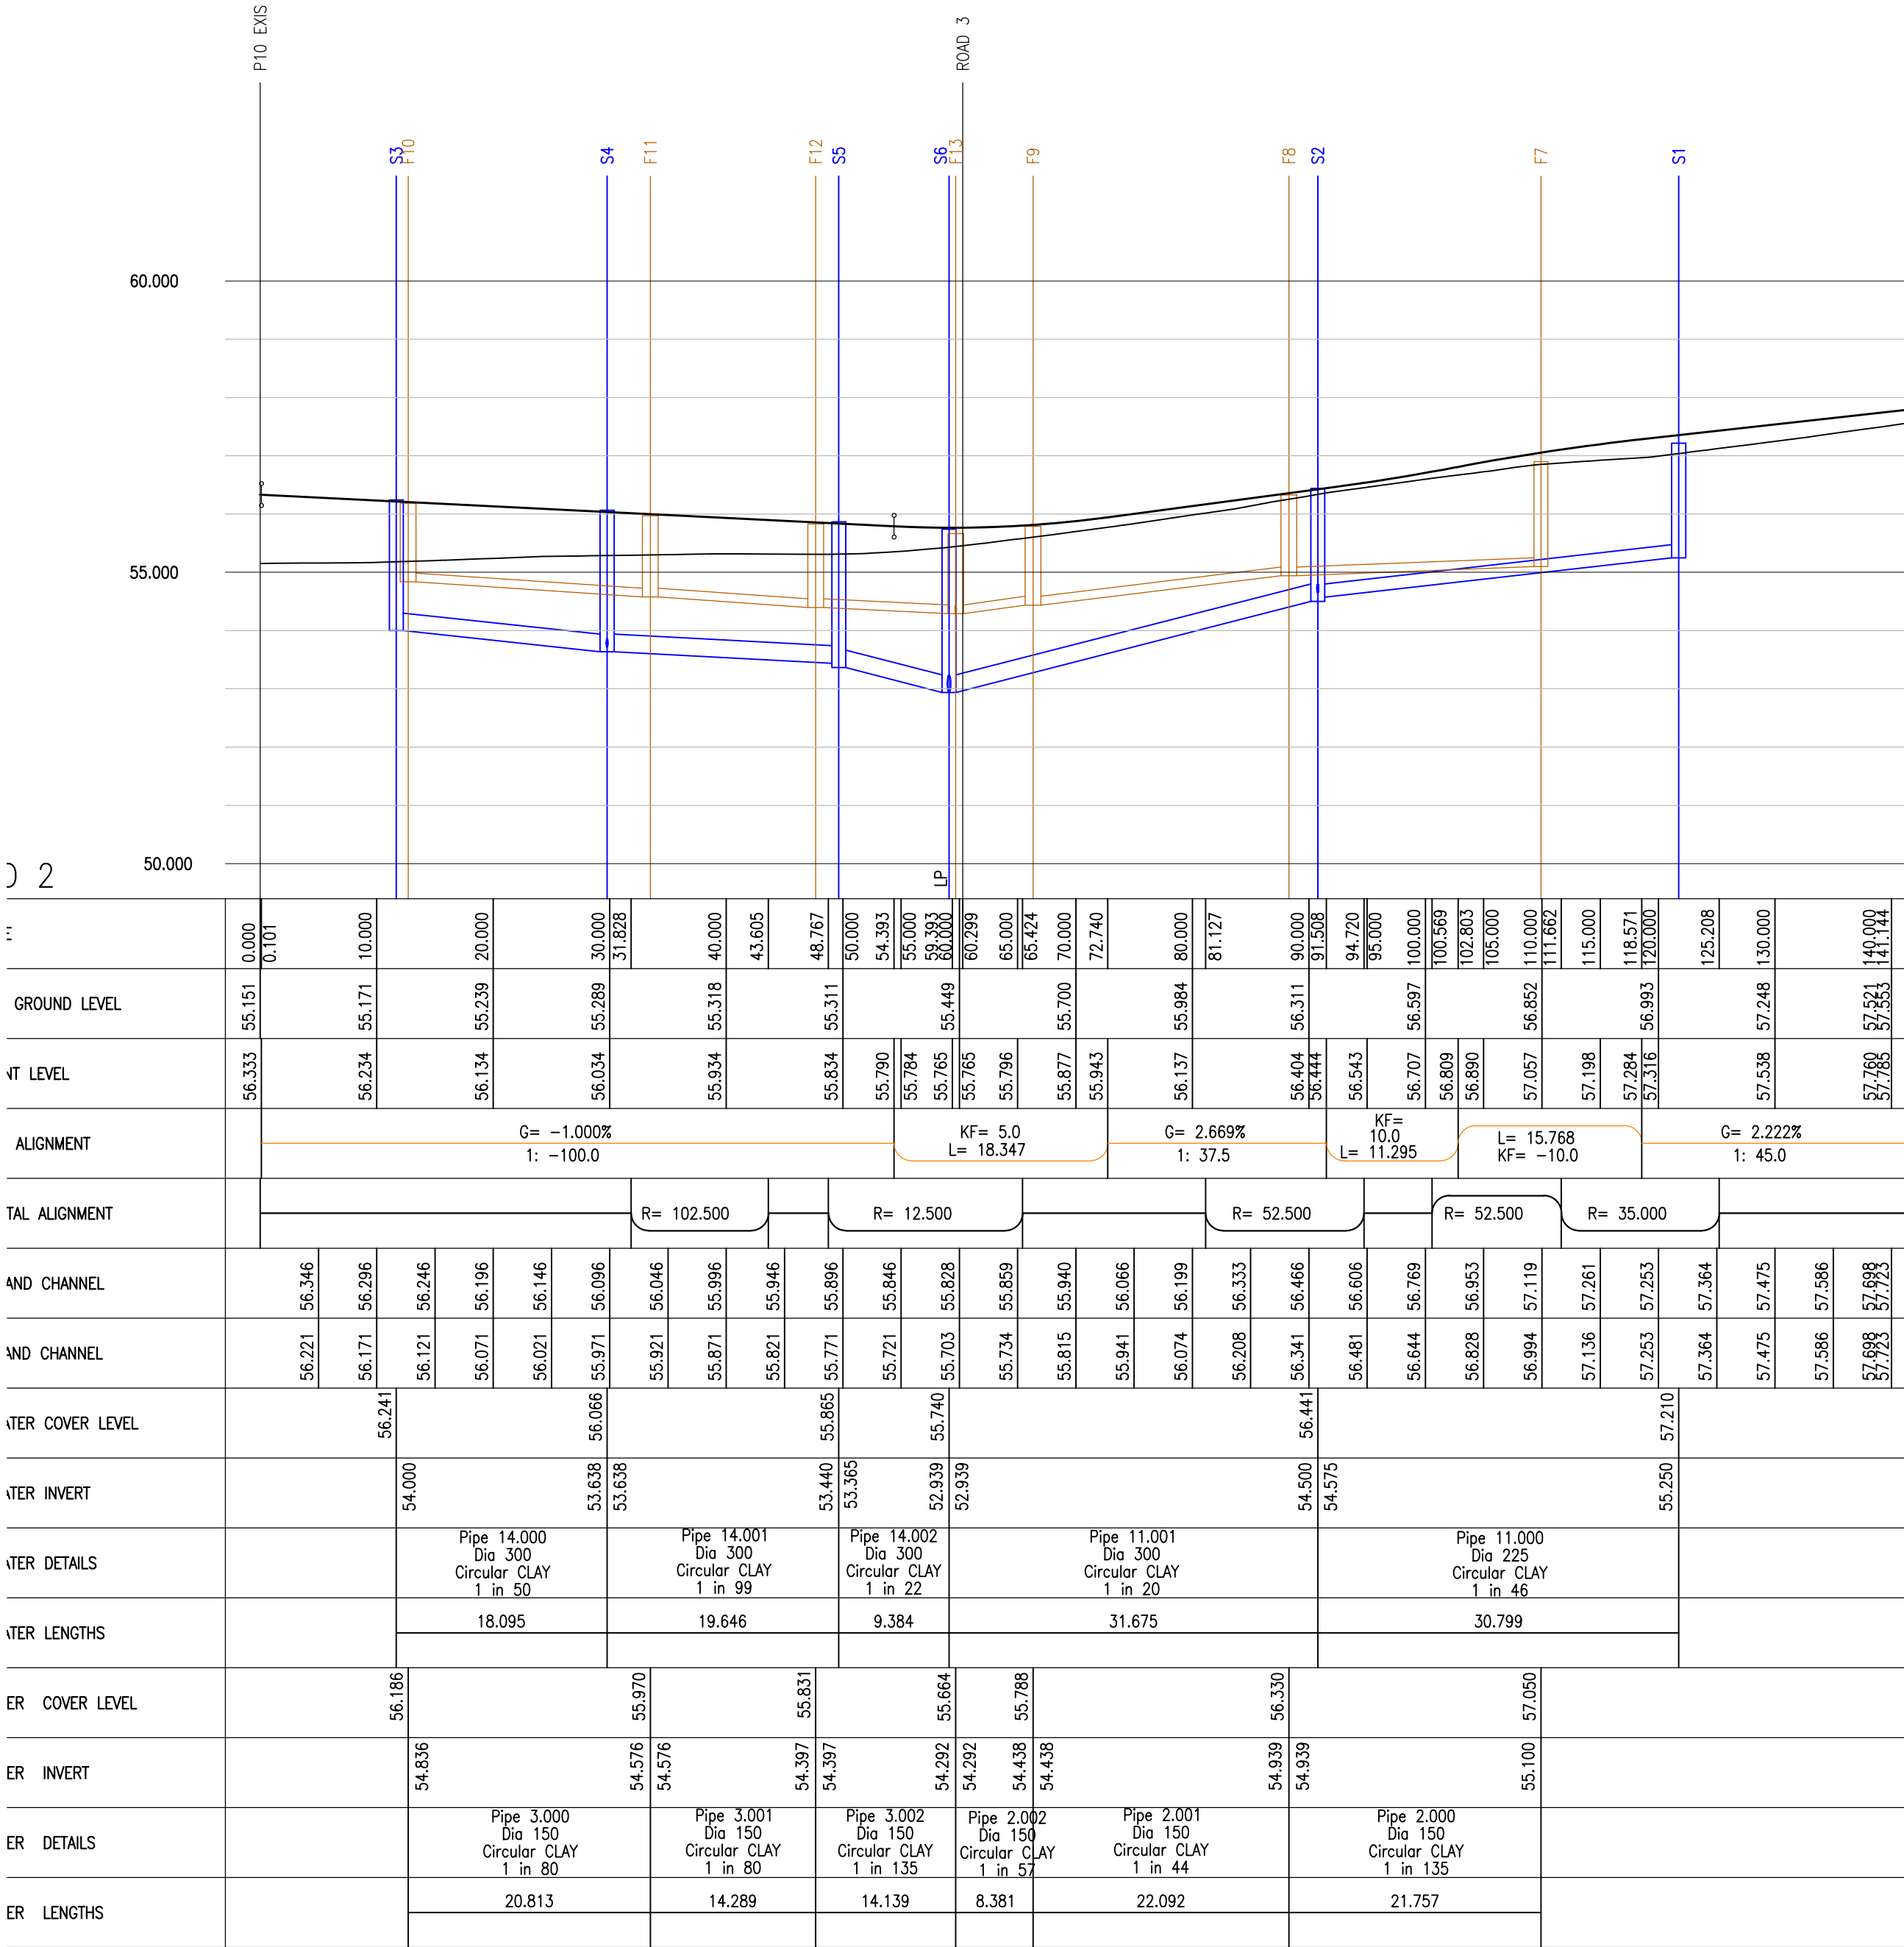

- NOTES:
- DO NOT SCALE FROM THIS DRAWING.
 - ALL DIMENSIONS ARE IN METRES, UNLESS STATED OTHERWISE.
 - THIS DRAWING IS TO BE READ IN CONJUNCTION WITH ALL RELEVANT SCHEME DRAWINGS AND SPECIFICATIONS.

S0	T02	UPDATED TO SUIT LATEST RM SUBMISSION	JH	TA	02.12.25
S0	T01	ISSUED FOR TENDER	HF	AS	16.07.25
ST	Rev	Description	Drm	Chk	Date

REVISIONS				
Preliminary Issue		Submitted for S104		
Planning Issue		Issued for Tender		✓
Submitted for S38		Issued for Construction		
Submitted for S278		As Built		
DRAWING STATUS				

STUART MICHAEL ASSOCIATES
CONSULTING ENGINEERS

Stuart Michael Associates Ltd
Coombe House, Coombe Square, Thatcham, Berkshire RG19 4JF

T: 01635 867 711 E: mail@stuartmichael.co.uk
F: 01635 861 715 W: www.stuartmichael.co.uk

Bovis Homes **Linden Homes** **COUNTRYSIDE HOMES** **Countryside Partnerships**

Part of the Vistry Group

JOB TITLE
FINCHWOOD PARCELS 11, 12 & 13

DRAWING TITLE
**PARCELS 11 & 12
LONGITUDINAL SECTIONS
SHEET 2 OF 6**

DATE
JUNE 2025

DRAWN
HF

CHECKED
KJM

SCALE
1:100V 1:500H @A1

DRAWING NO.
7292-SMA-XX-XX-DR-C-0522

REV.
T02

STATUS
S0

This drawing is the copyright of Stuart Michael Associates Limited. It may not be reproduced or amended without the written approval of Stuart Michael Associates