


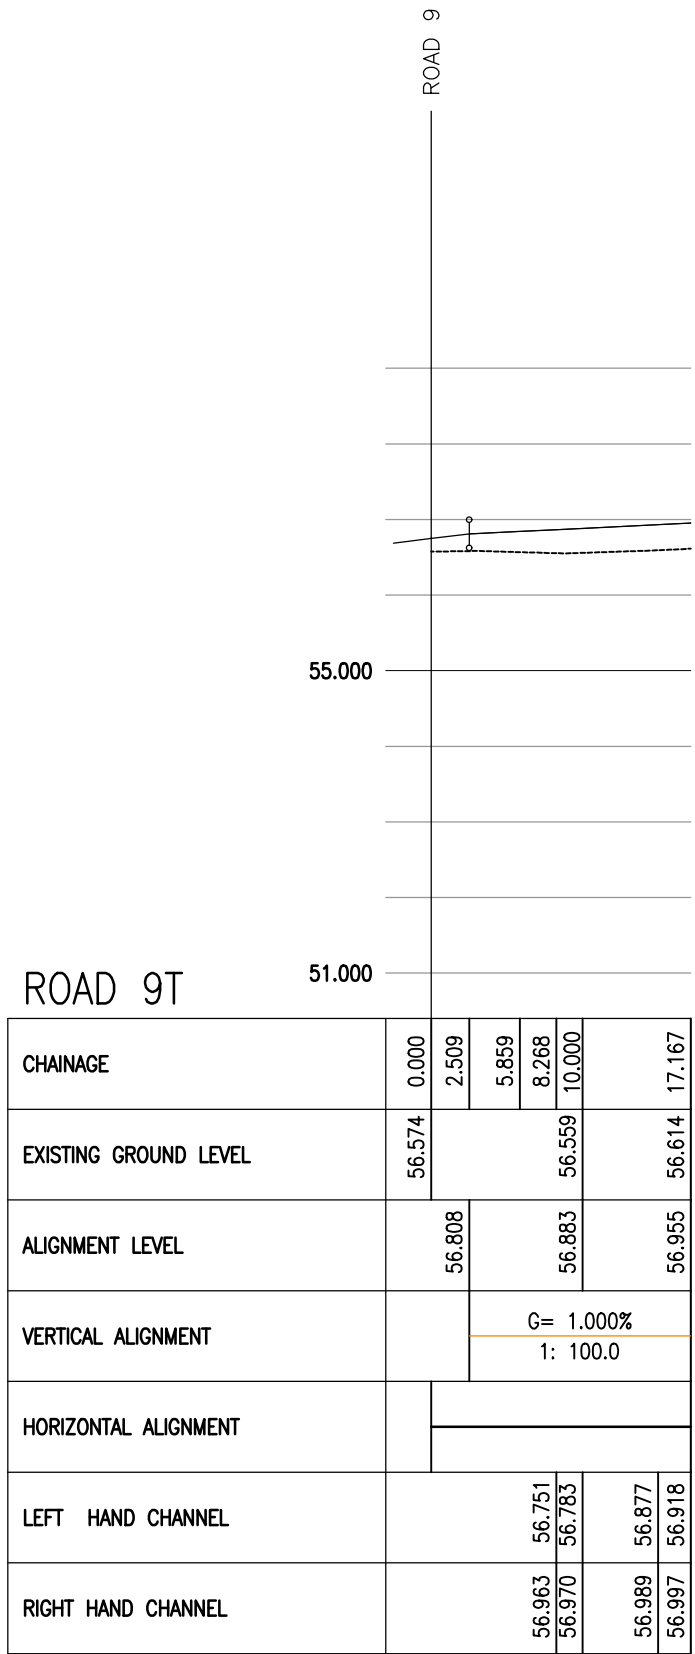

NOTES:

1. DO NOT SCALE FROM THIS DRAWING.
2. ALL DIMENSIONS ARE IN METRES, UNLESS STATED OTHERWISE.
3. THIS DRAWING IS TO BE READ IN CONJUNCTION WITH ALL RELEVANT SCHEME DRAWINGS AND SPECIFICATIONS.

NO	T01	ISSUED FOR TENDER	HF	AS	16.07.23
ST	Rev	Description	Drn	Chk	Date
REVISIONS					
		Preliminary Issue			
		Submitted for S104			
		Planning Issue			
		Issued for Tender			✓
		Submitted for S38			
		Issued for Construction			
		Submitted for S27B			
		As Built			
DRAWING STATUS					



**STUART MICHAEL
ASSOCIATES**
CONSULTING ENGINEERS

Stuart Michael Associates Ltd
Coombe House, Coombe Square, Thatcham, Berkshire RG19 4JF

T: 01635 867 711 **e:** mail@stuartmichael.co.uk
F: 01635 861 715 **w:** www.stuartmichael.co.uk





FINCHWOOD PARCELS 11,
12 & 13

PARCELS 11 & 12
LONGITUDINAL SECTIONS
SHEET 5 OF 6

DATE	DRAWN	CHECKED	SCALE
JUNE 2025	HF	KJM	1:100V 1:500H @A
DRAWING No.		REV	STATUS
7292-SMA-XX-XX-DR-C-0525		T01	S0
© This drawing is the copyright of Stuart Michael Associates Limited. It may not be reproduced or amended without the written approval of Stuart Michael Associates			