


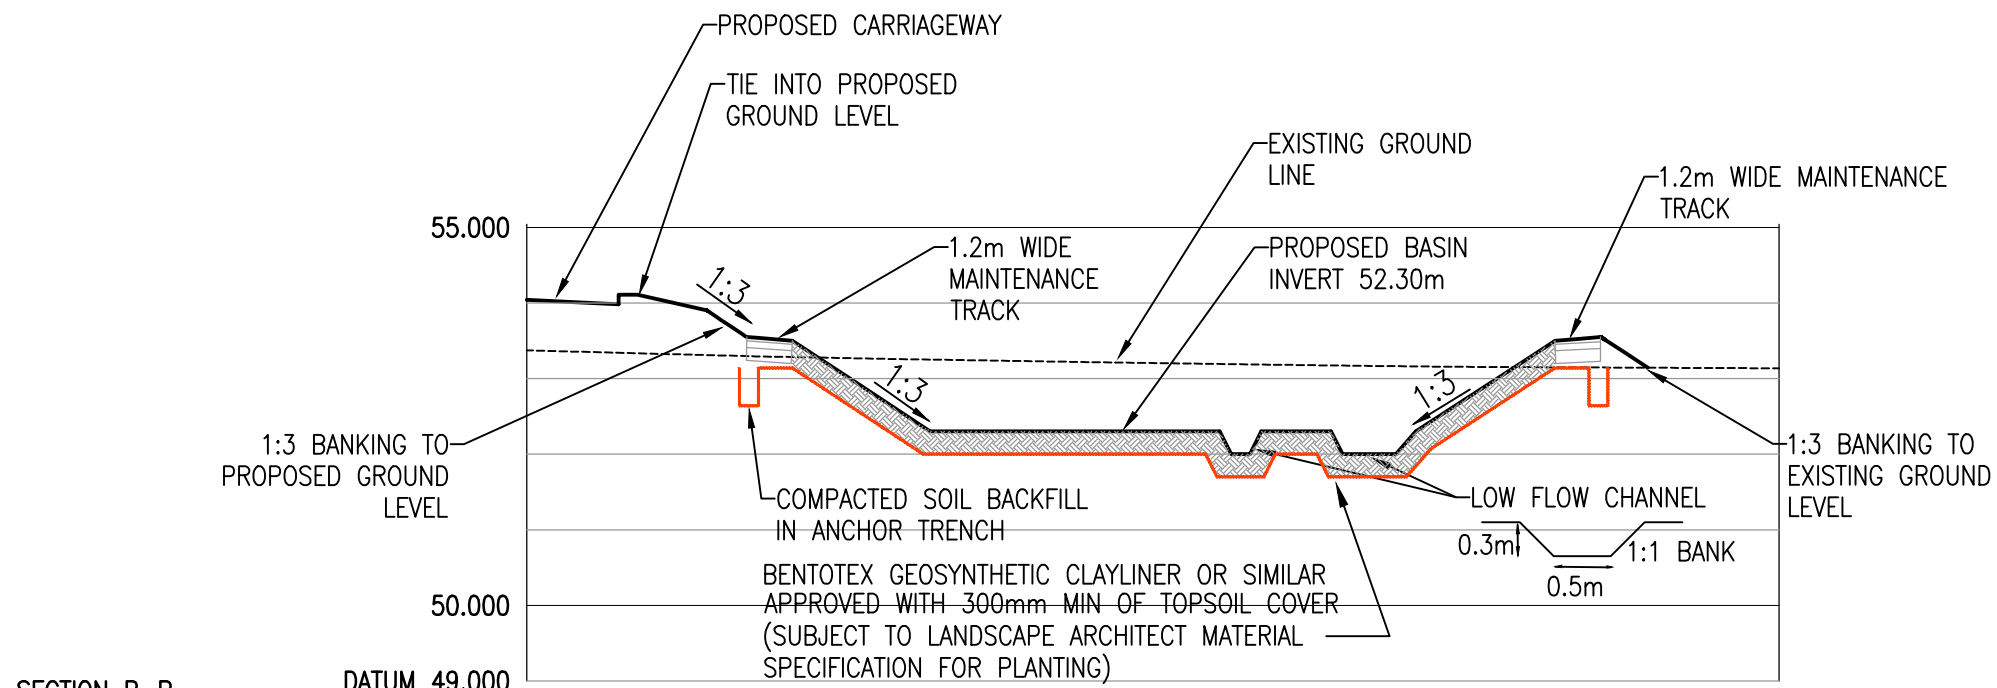


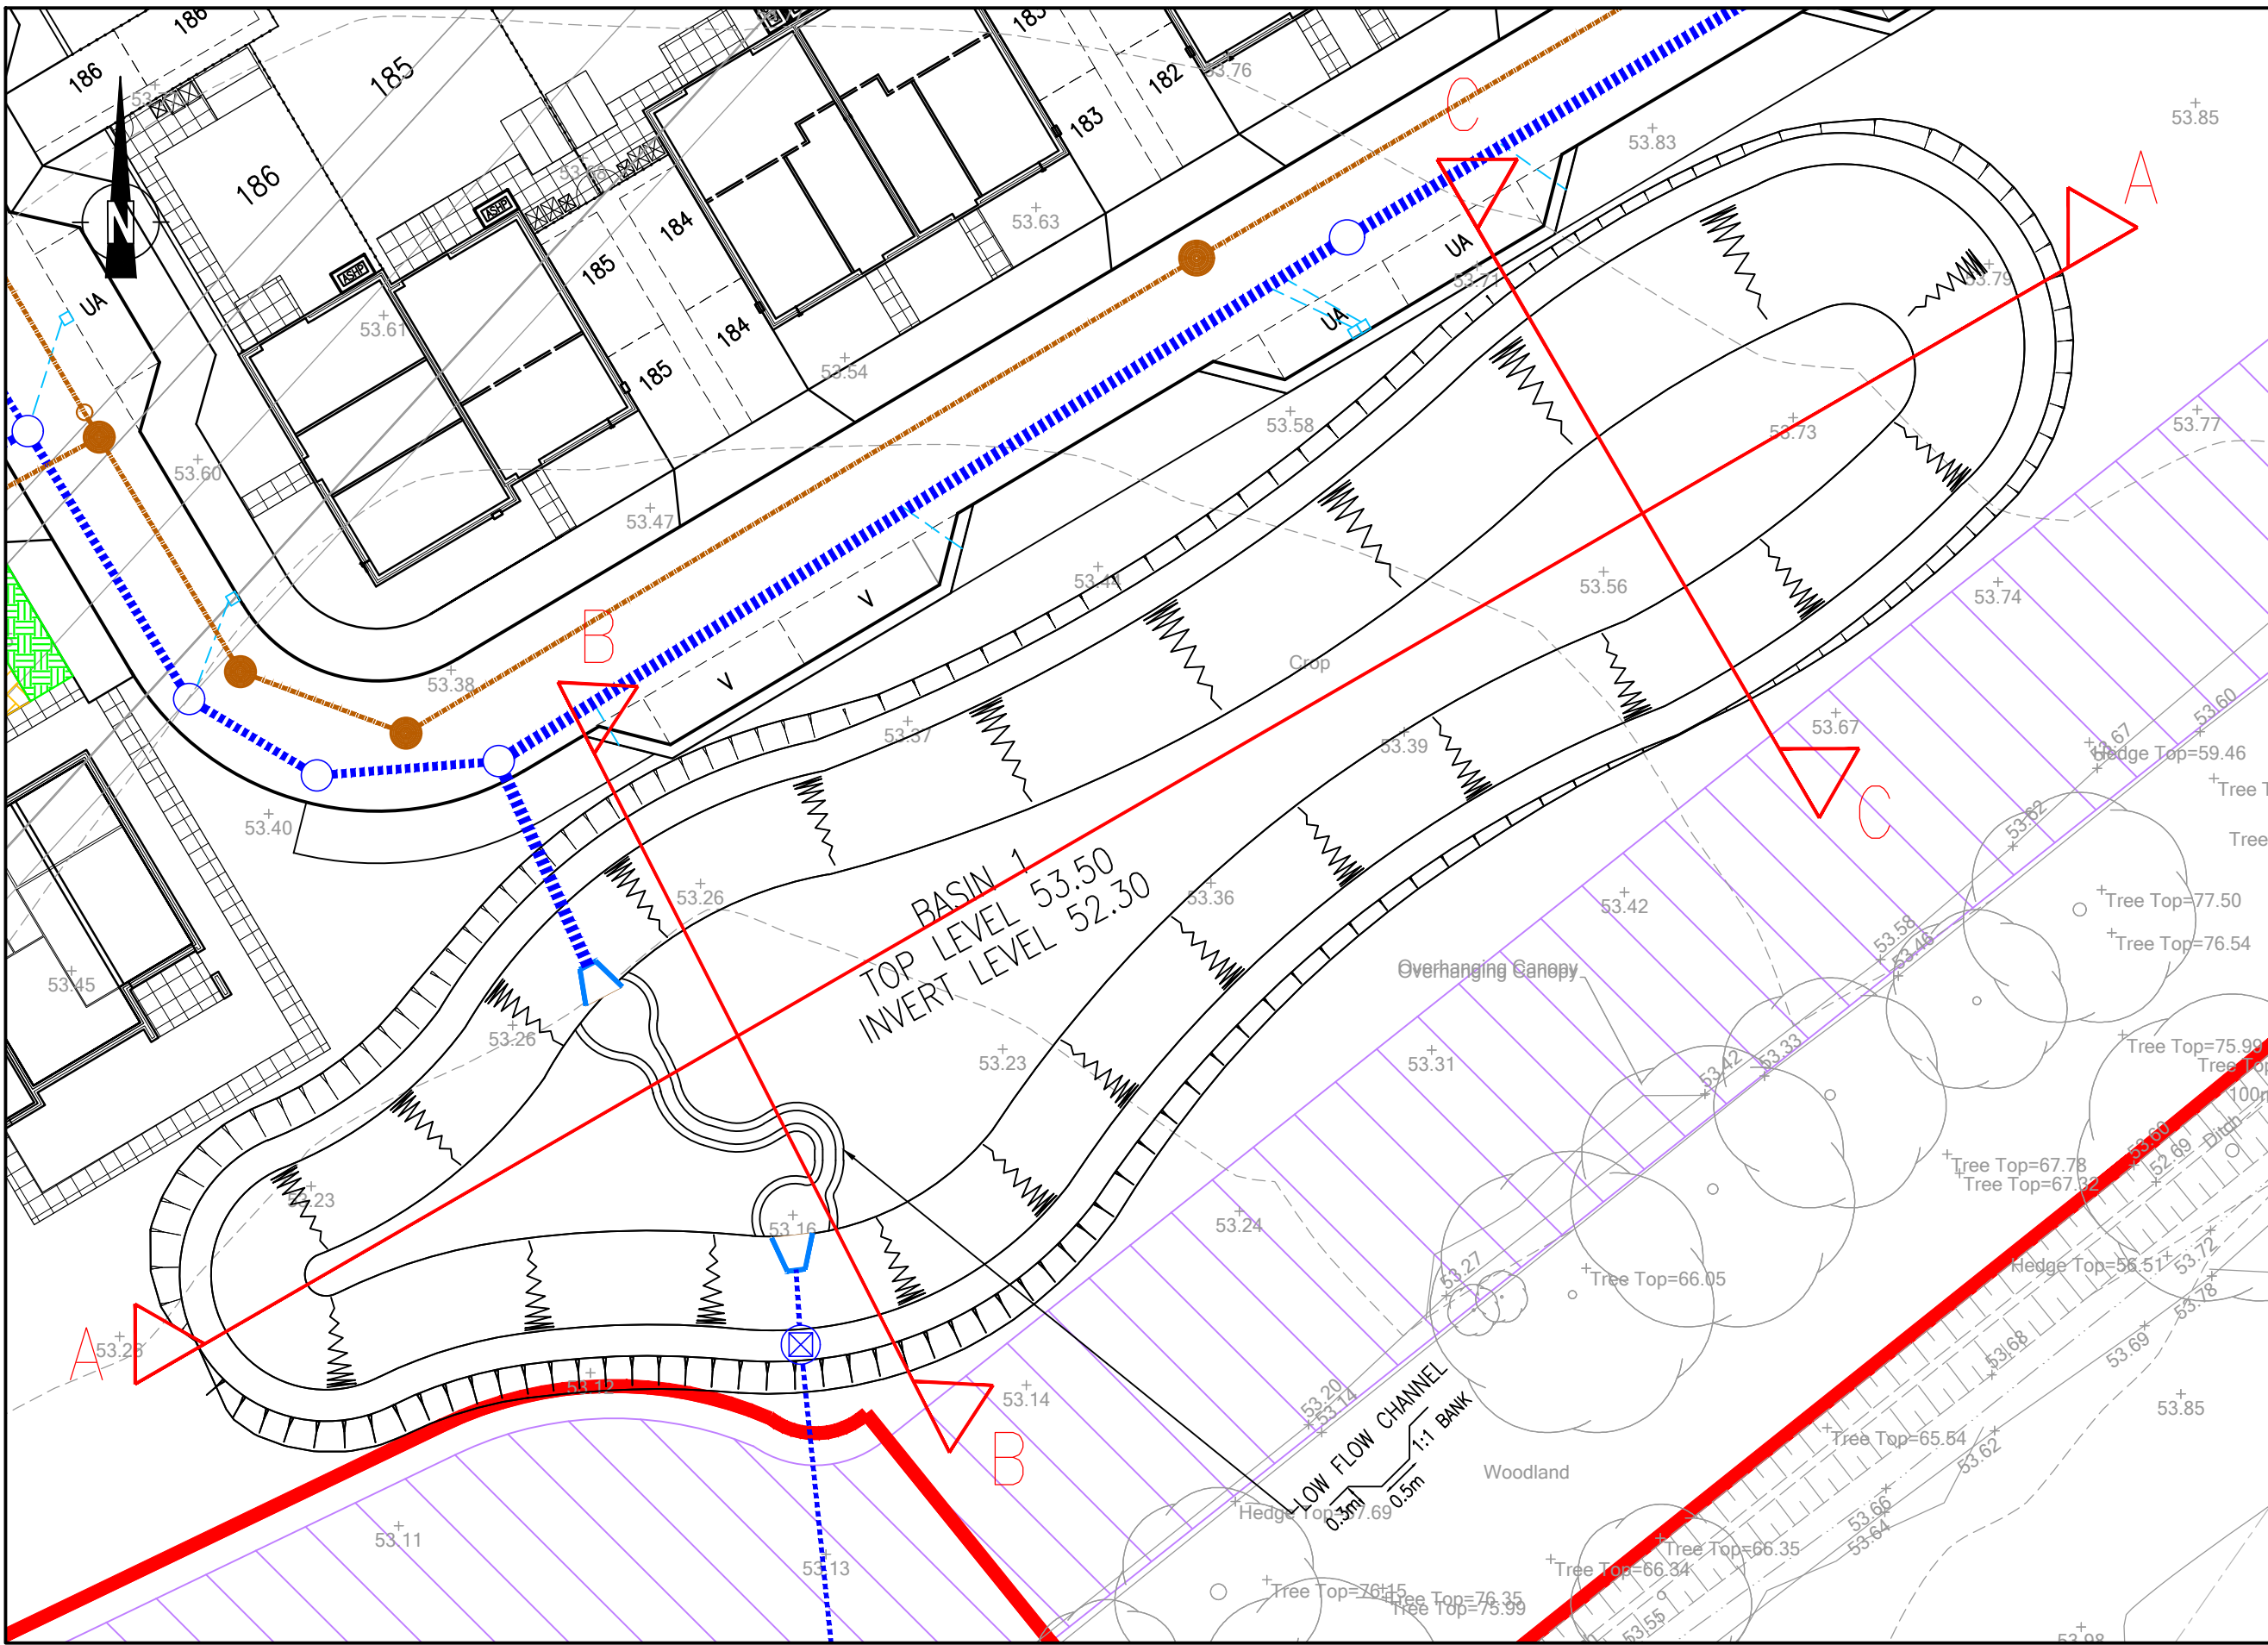

SECTION B-B		DATUM 49.000									
CHAINAGE	0.000	2.426	4.763	5.000	10.000	15.000	20.000	25.000	29.654	30.000	33.125
PROPOSED GROUND LEVEL	54.040	53.984	53.900	53.821	52.521	52.300	52.300	52.782	53.144		
EXISTING GROUND LEVEL	53.373		53.308		53.257	53.217	53.182	53.154	53.143	53.136	

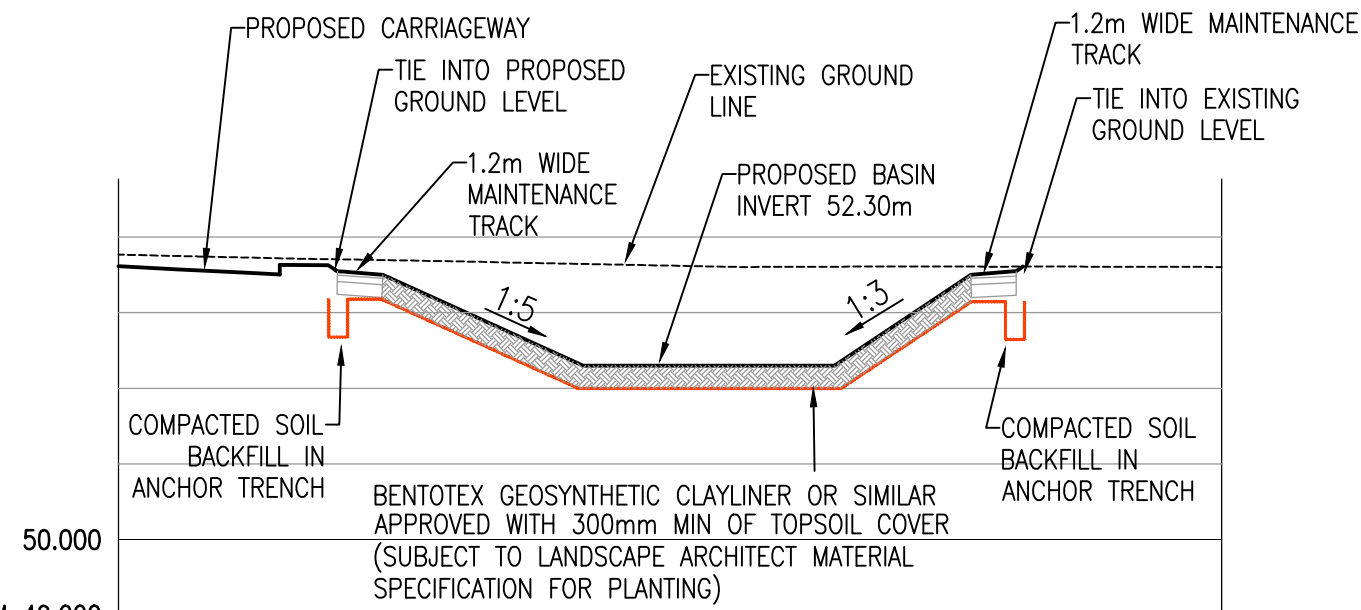

SECTION C-C		DATUM 49.000									
CHAINAGE	0.000	4.267	5.000	5.331	10.000	15.000	20.000	23.926	25.000	29.184	
PROPOSED GROUND LEVEL	53.614	53.507	53.700	53.821	52.300	52.300	52.653	53.611			
EXISTING GROUND LEVEL	53.768	53.712		53.668	53.619	53.611		53.610		53.605	

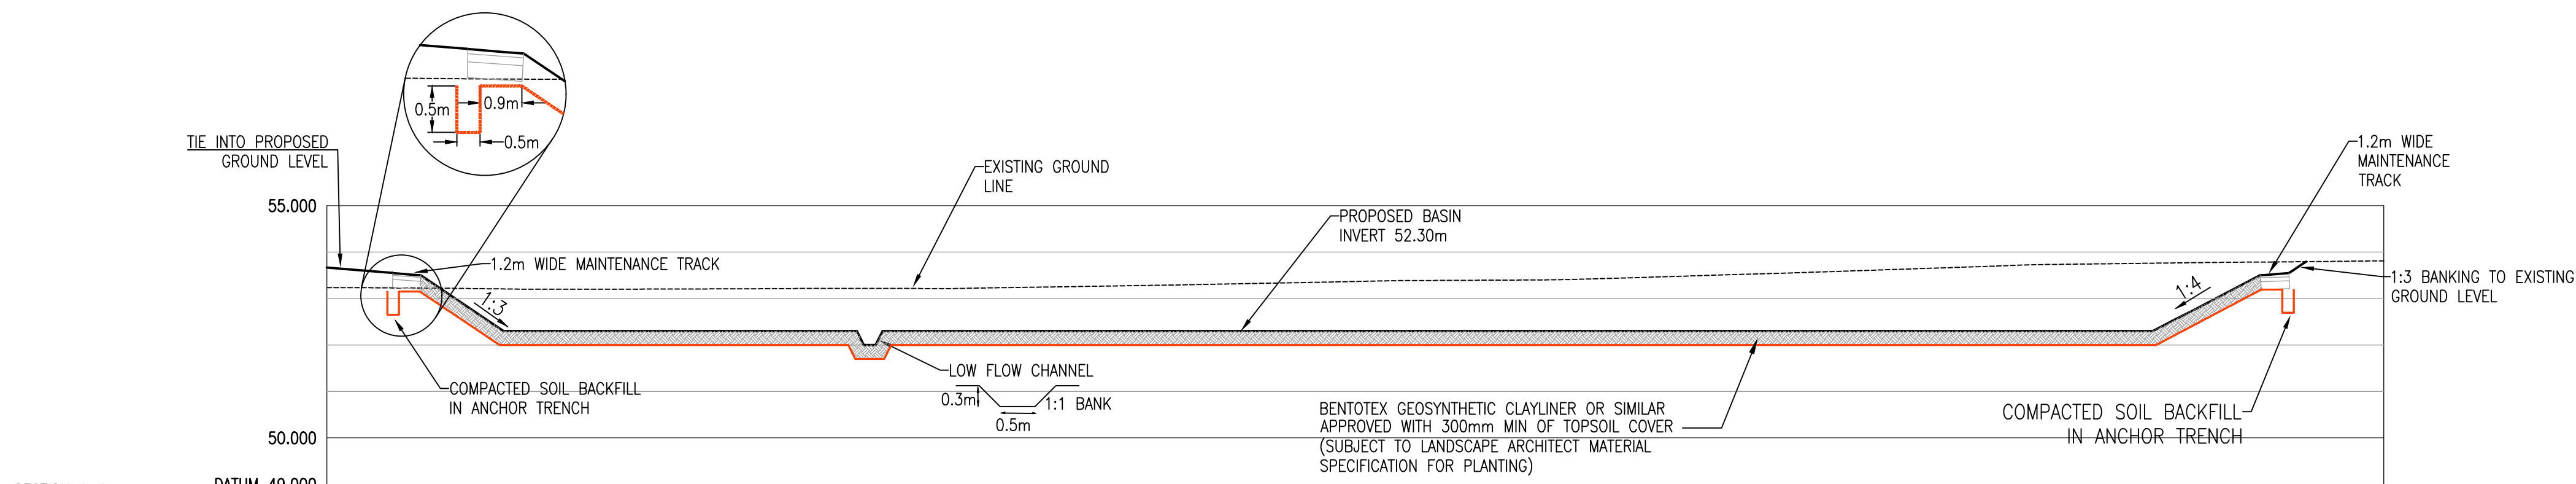

SECTION A-A		DATUM 49.000																			
CHAINAGE	0.000	1.491	5.000	10.000	15.000	20.000	25.000	30.000	35.000	40.000	45.000	50.000	55.000	60.000	65.000	70.000	75.000	80.000	85.000	86.680	
	54.000																				
PROPOSED GROUND LEVEL			53.179	52.300	52.300	52.300	52.300	52.300	52.300	52.300	52.300	52.300	52.300	52.300	52.300	52.300	52.300	52.633	53.686	53.794	
EXISTING GROUND LEVEL	53.236		53.222	53.200	53.205	53.215	53.217	53.241	53.280	53.325	53.374	53.395	53.430	53.506	53.583	53.667	53.738	53.769	53.793	53.812	

- NOTES:
- DO NOT SCALE FROM THIS DRAWING.
 - ALL DIMENSIONS ARE IN METRES, UNLESS STATED OTHERWISE.
 - THIS DRAWING IS TO BE READ IN CONJUNCTION WITH ALL RELEVANT SCHEME DRAWINGS AND SPECIFICATIONS.

SD T01	ISSUED FOR TENDER	AS	TA	16.07.25
ST Rev	Description	Dm	Chk	Date
REVISIONS				
Preliminary Issue				Submitted for S104
Planning Issue				Issued for Tender
Submitted for S38				Issued for Construction
Submitted for S278				As Built
DRAWING STATUS				

STUART MICHAEL ASSOCIATES
CONSULTING ENGINEERS

Stuart Michael Associates Ltd
Coombe House, Coombe Square, Thatcham, Berkshire RG19 4JF
T: 01635 867 711 E: mail@stuartmichael.co.uk
F: 01635 861 715 W: www.stuartmichael.co.uk

Bovis Homes **Linden Homes** **Countryside Partnerships**

Part of the Vistry Group

FINCHWOOD PARCELS 11, 12 & 13

PARCELS 11 & 12
BASIN SECTIONS & DETAILS
SHEET 1 OF 2

DATE	DRAWN	CHECKED	SCALE	SHEET
JUNE 2025	HF	KJM	1:250	A1
7292-SMA-XX-XX-DR-C-0544 T01 SO				
© This drawing is the copyright of Stuart Michael Associates Limited. It may not be reproduced or amended without the written approval of Stuart Michael Associates				