


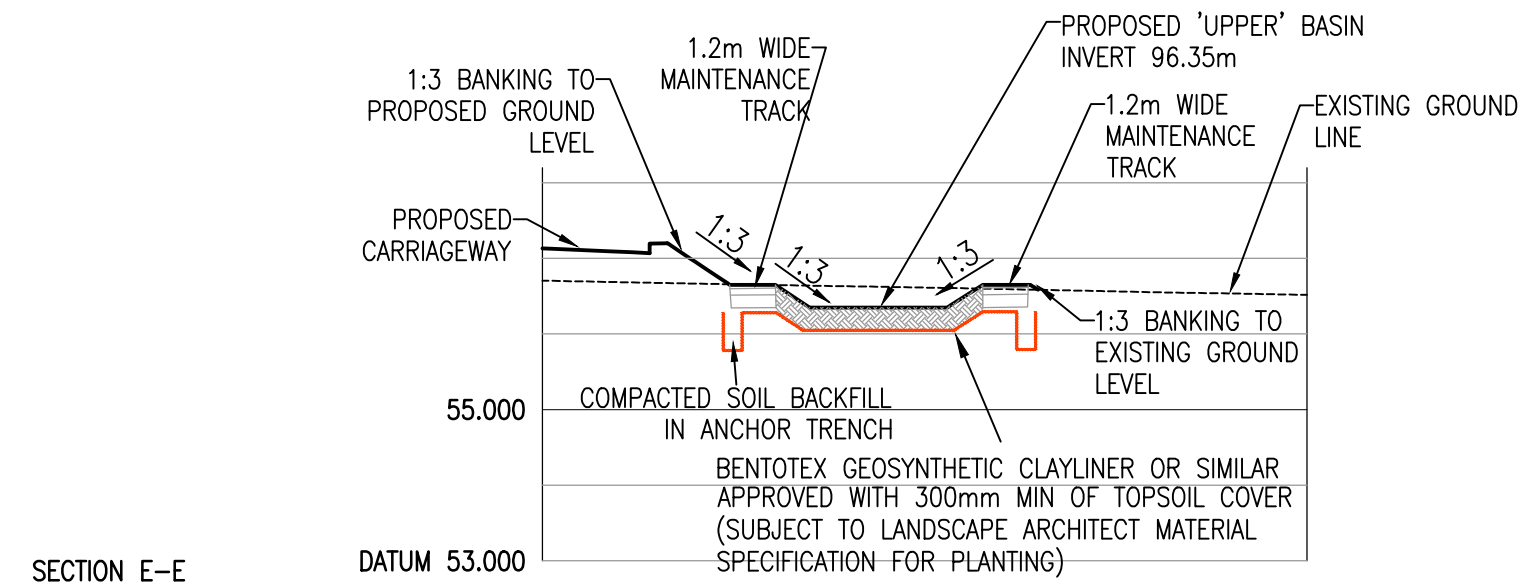


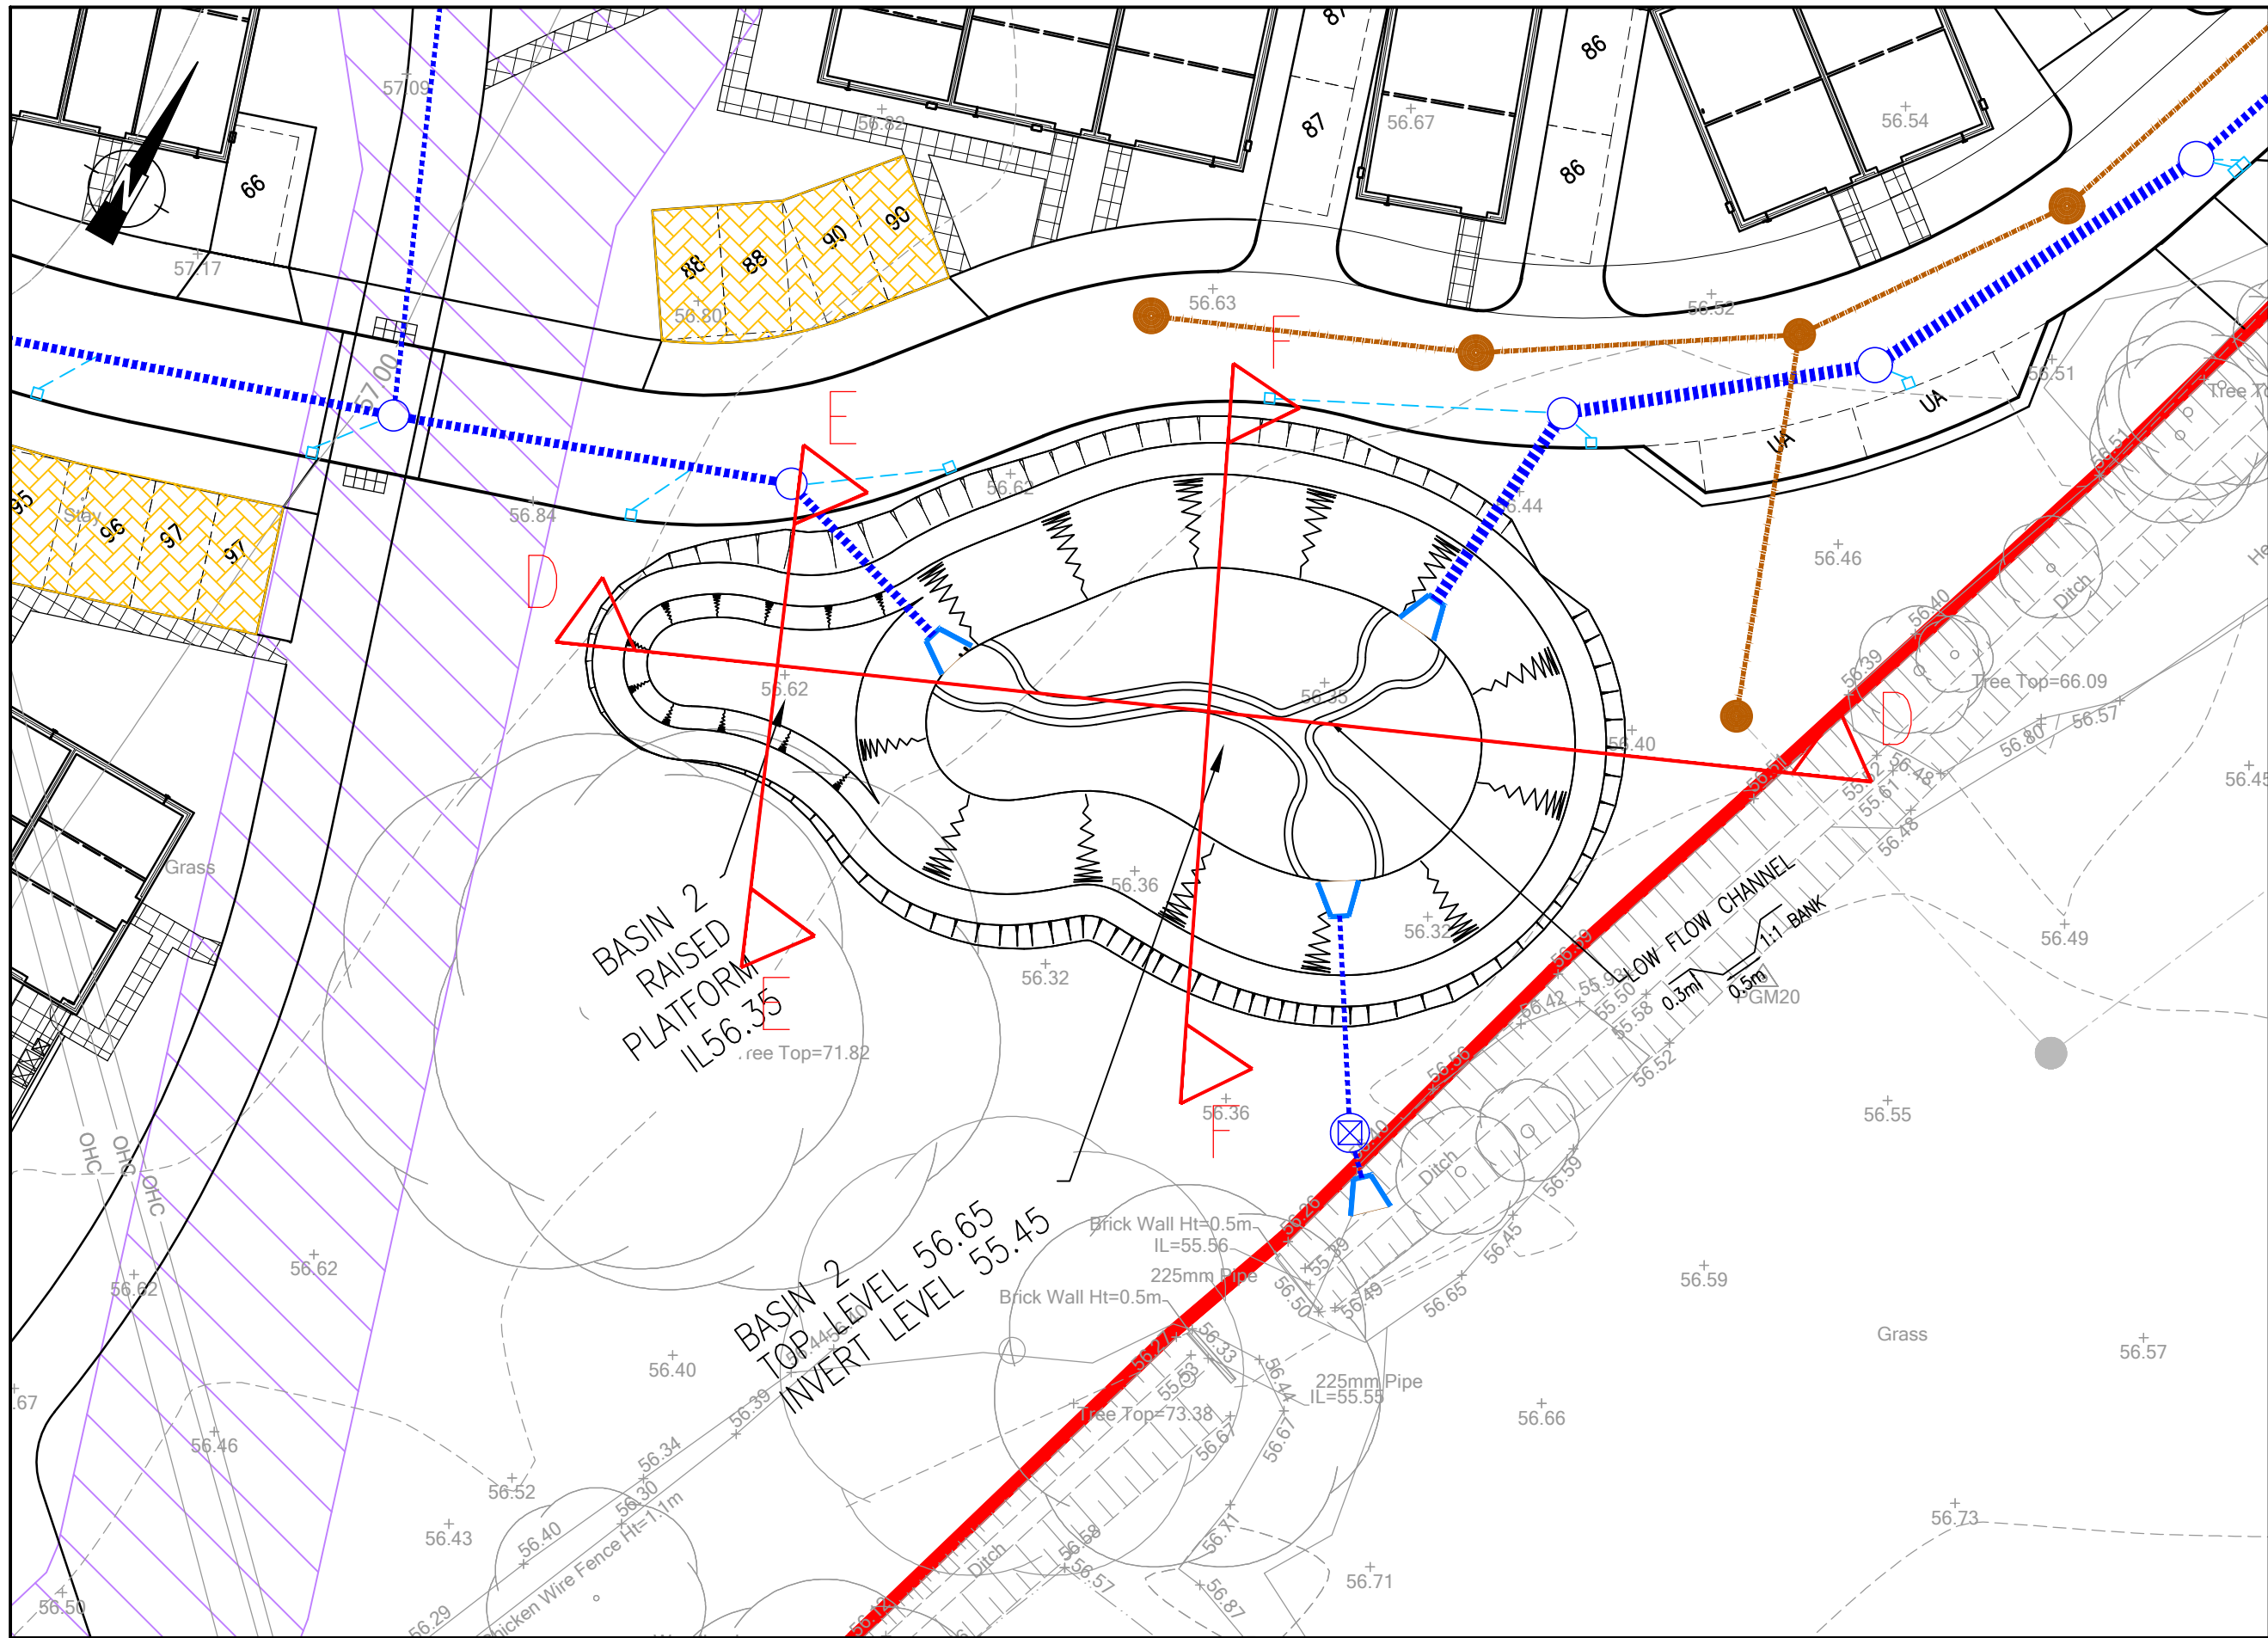

SECTION E-E		DATUM 53.000									
CHAINAGE	0.000	2.836	3.306	5.000	10.000	13.116	15.000	20.000	20.000	20.228	
PROPOSED GROUND LEVEL	57.130	57.070	57.200	56.650	56.350	56.584					
EXISTING GROUND LEVEL	56.705		56.658		56.615		56.585		56.520	56.518	

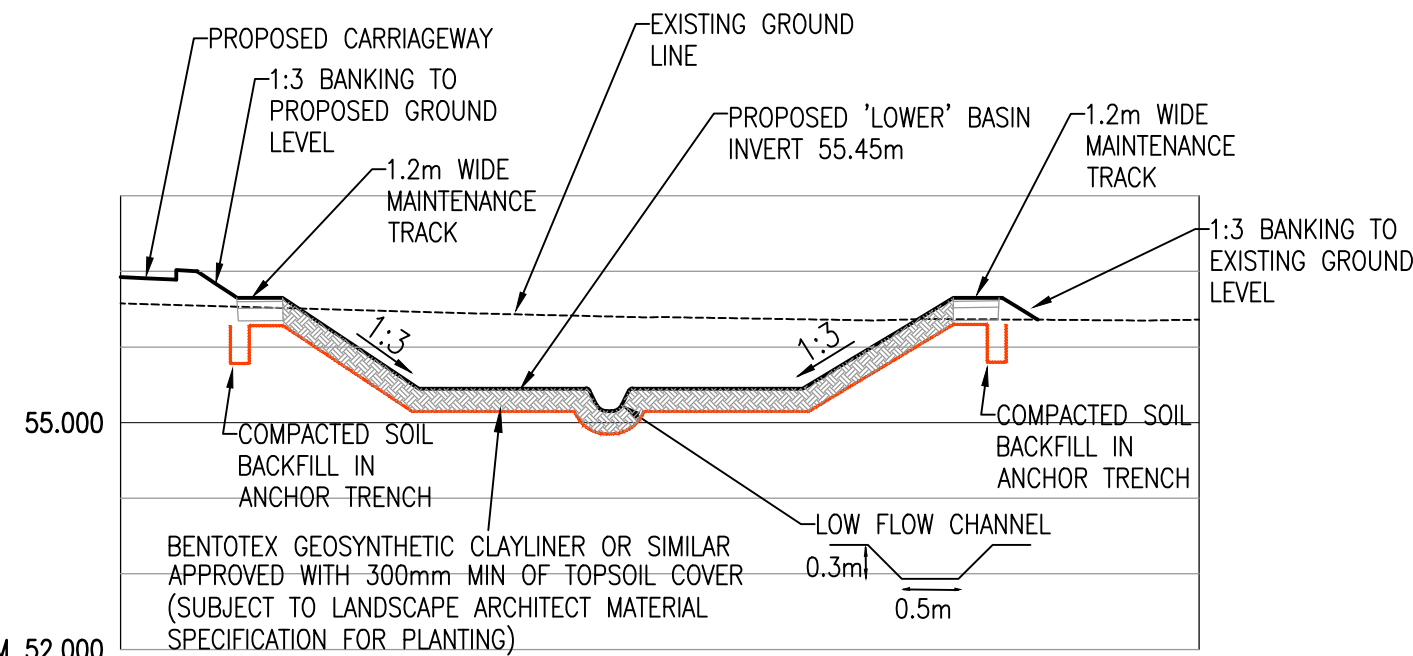

SECTION F-F		DATUM 52.000											
CHAINAGE	0.000	1.470	2.028	5.000	10.000	12.923	15.000	20.000	24.259	25.000	28.526		
PROPOSED GROUND LEVEL	56.927	56.892	57.000	56.411	55.450	55.150	55.450	56.035	56.361				
EXISTING GROUND LEVEL	56.577		56.507		56.438	56.404	56.391	56.353	56.359		56.362		

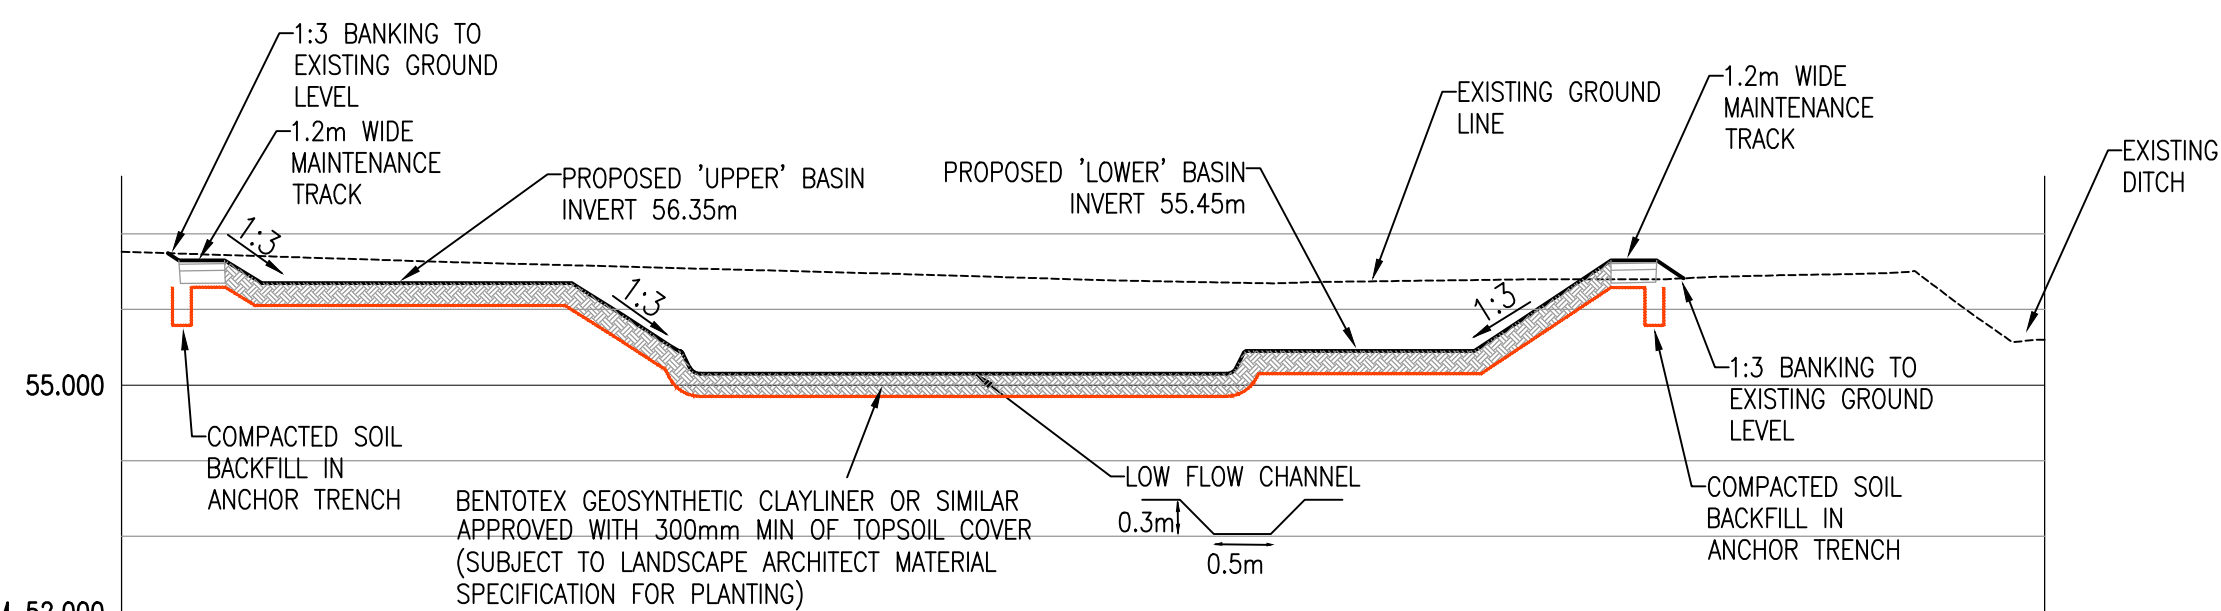

SECTION D-D		DATUM 52.000														
CHAINAGE	0.000	1.228	5.000	10.000	15.000	20.000	25.000	30.000	35.000	40.000	41.327	45.000	50.000	50.883		
PROPOSED GROUND LEVEL	56.744		56.350	56.350	56.450	55.450	55.450	55.450	55.450	56.650	56.411					
EXISTING GROUND LEVEL	56.763		56.685	56.609	56.543	56.477	56.402	56.349	56.384	56.400		56.461	55.577	55.600		

- NOTES:
- DO NOT SCALE FROM THIS DRAWING.
 - ALL DIMENSIONS ARE IN METRES, UNLESS STATED OTHERWISE.
 - THIS DRAWING IS TO BE READ IN CONJUNCTION WITH ALL RELEVANT SCHEME DRAWINGS AND SPECIFICATIONS.

SD	T01	ISSUED FOR TENDER	AS	TA	16.07.25
ST	Rev	Description	Dm	Chk	Date
REVISIONS					
Preliminary Issue		Submitted for S104			
Planning Issue		Issued for Tender			✓
Submitted for S38		Issued for Construction			
Submitted for S278		As Built			
DRAWING STATUS					

STUART MICHAEL ASSOCIATES
CONSULTING ENGINEERS

Stuart Michael Associates Ltd
Coombe House, Coombe Square, Thatcham, Berkshire RG19 4JF
T: 01635 867 711 E: mail@stuartmichael.co.uk
F: 01635 861 715 W: www.stuartmichael.co.uk

Bovis Homes **Linden Homes** **Countryside Homes** **Countryside Partnerships**

Part of the Vistry Group

FINCHWOOD PARCELS 11, 12 & 13

PARCELS 11 & 12
BASIN SECTIONS & DETAILS
SHEET 2 OF 2

DATE	DRAWN	CHECKED	SCALE	SHEET
JUNE 2025	HF	KJM	1:250	01
7292-SMA-XX-XX-DR-C-0545 T01 SD				
© This drawing is the copyright of Stuart Michael Associates Limited. It may not be reproduced or amended without the written approval of Stuart Michael Associates				