DRG. REMAINS COPYRIGHT OF THE ARCHITECT.
DIMENSIONAL DISCREPANCIES TO BE REFERRED TO THE ARCHITECT
~~DO NOT SCALE~~

DATE

REVISION A3 Drawing

Scale 1:200 0m 20m

DRAWING STATUS ■ PRELIMINARY ☐ FOR APPROVAL ☐ CONSTRUCTION

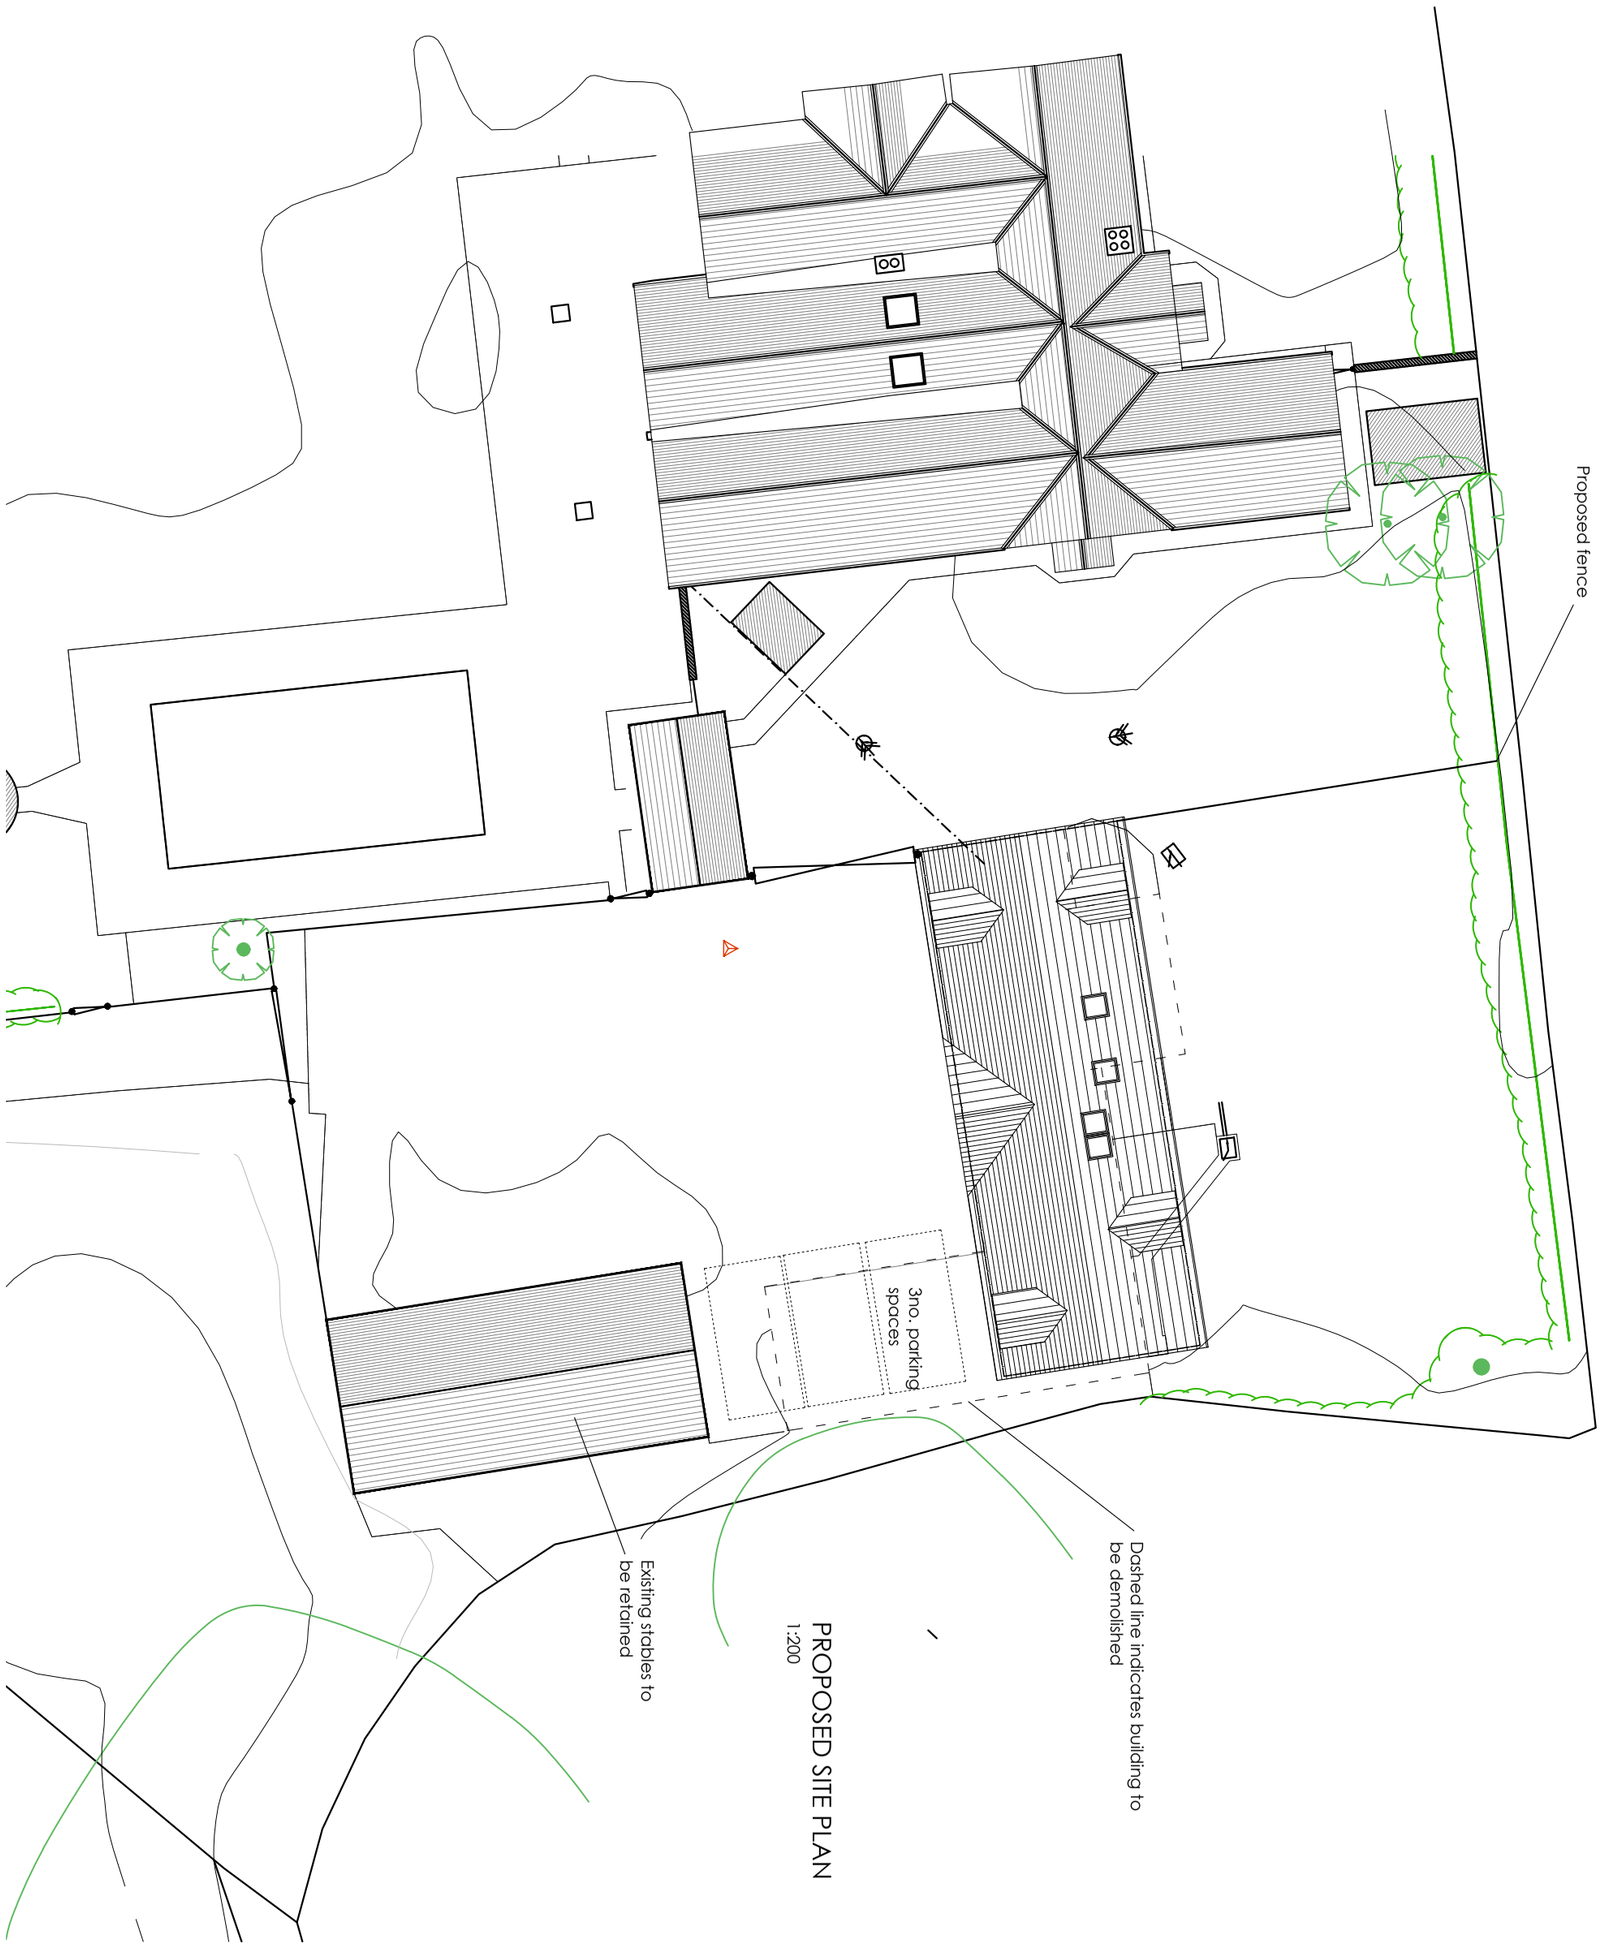

PROPOSED SITE PLAN
1:200

CLIENT
Mr & Mrs Copland

JOB TITLE
Proposed Dwelling
Land to the rear of
The Paddocks, Hurst

August 26

SCALE
1:200

DRG TITLE
Proposed Site Plan

JOB No.
2620

DWG No.
06

REV.
-

anne owen architects

Anne Owen Architects Ltd
24 Springfield Park, Twyford, Reading RG10 9JH
+44(0)118 932 0846 / 07788 262602
anne@annethearchitect.co.uk
www.annethearchitect.co.uk
Director: Anne Owen BA(Hons) BArch RIBA
Company Registered in England & Wales No. 8861202