DRG. REMAINS COPYRIGHT OF THE ARCHITECT.
DIMENSIONAL DISCREPANCIES TO BE REFERRED
TO THE ARCHITECT
~~DO NOT SCALE~~

DRAWING STATUS ■ PRELIMINARY ☐ FOR APPROVAL ☐ CONSTRUCTION

DATE	REVISION
	A3 Drawing
03.09.2026	A Red line amended

Scale 1:500 — 0m — 50m

BLOCK PLAN
1:500

NORTH

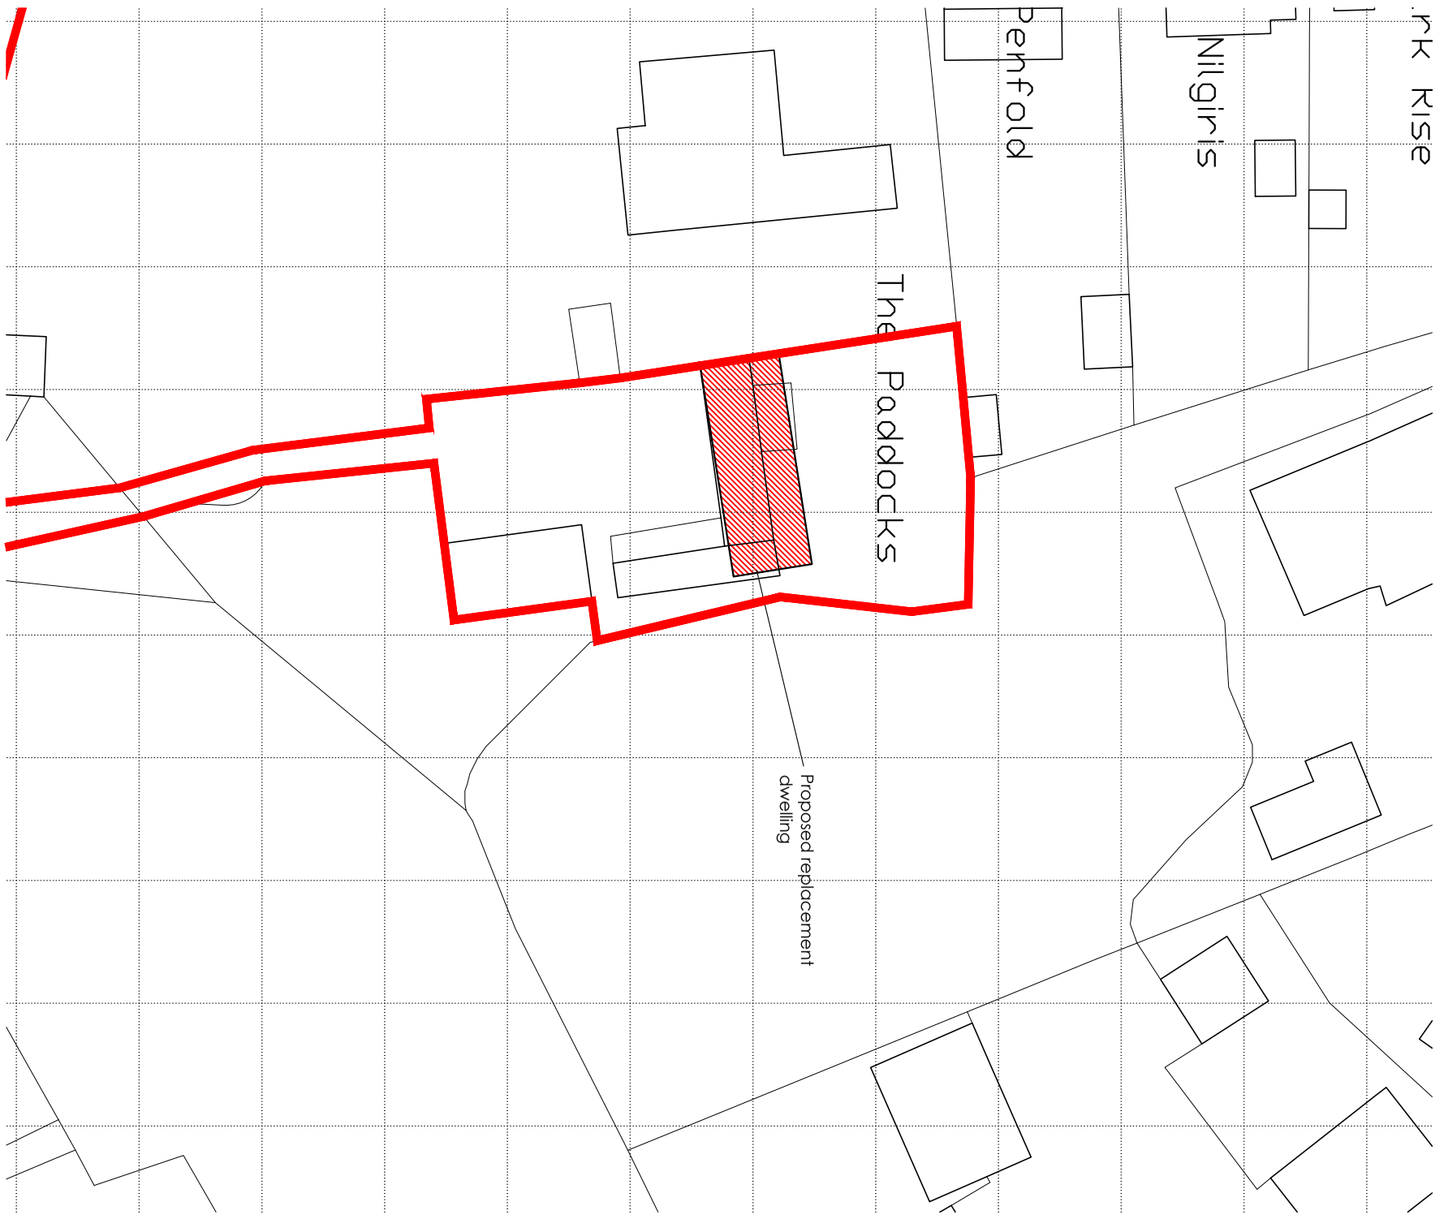

CLIENT
Mr & Mrs Copland

JOB TITLE
Proposed Dwelling
Land to the rear of
The Paddocks, Hurst

DATE
Aug 26

SCALE
1:500

DRG TITLE
Block Plan

JOB No.
2620

DWG No.
08

REV.
A

anne owen architects

Anne Owen Architects Ltd
24 Springfield Park, Twyford, Reading RG10 9JH
+44(0)118 932 0846 / 07788 262602
anne@annethearchitect.co.uk
www.annethearchitect.co.uk
Director: Anne Owen BA(Hons) BArch RIBA
Company Registered in England & Wales No. 8861202