10m

0m

Scale
1:100

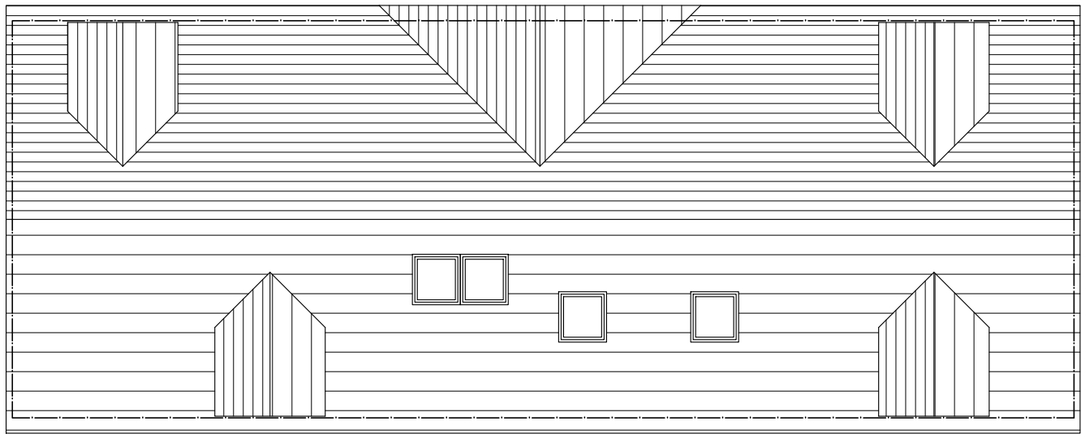

ROOF PLAN
1:100

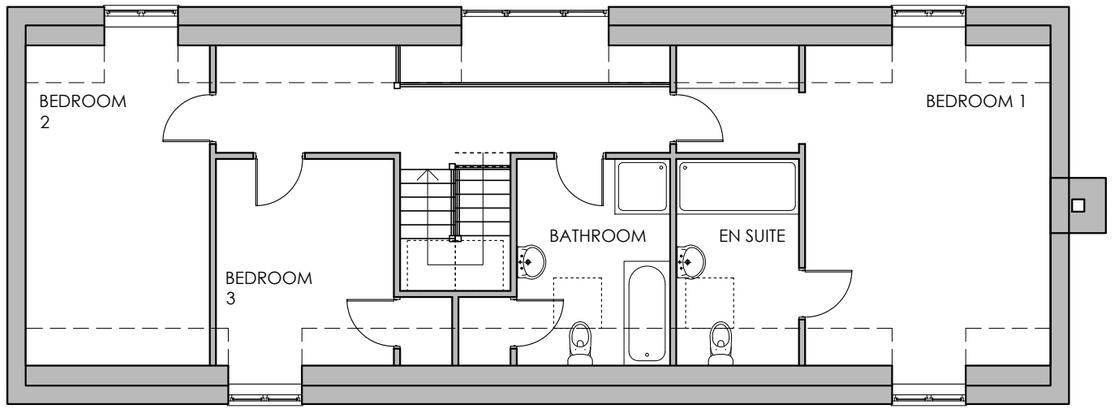

FIRST FLOOR PLAN
1:100

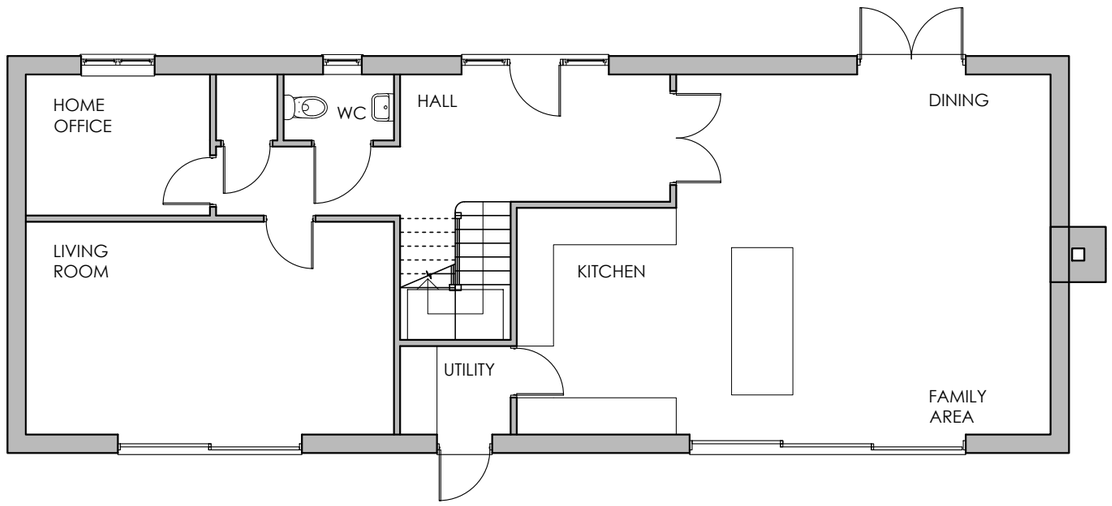

GROUND FLOOR PLAN
1:100

PROPOSED FLOOR AREA = 185.1m²

PROPOSED VOLUME = 590.96m³

Anne Owen Architects Ltd
24 Springfield Park, Twyford, Reading RG10 9JH
+44(0)118 932 0846 / 07788 262602
anne@annethearchitect.co.uk
www.annethearchitect.co.uk
Director: Anne Owen BA(Hons) BArch RIBA
Company Registered in England & Wales No. 8861202

anne owen architects

DATE August 26
SCALE 1:100
REV. -

JOB TITLE Proposed Dwelling
Land to the rear of
The Paddocks, Hurst

JOB No. 2620
DWG No. 04

DRG TITLE Proposed Plans

CLIENT Mr & Mrs Copland

REVISION A3 Drawing

DATE - -

DRG. REMAINS COPYRIGHT OF THE ARCHITECT.
DIMENSIONAL DISCREPANCIES TO BE REFERRED
TO THE ARCHITECT
~~DO NOT SCALE~~

DRAWING STATUS ■ PRELIMINARY □ FOR APPROVAL □ CONSTRUCTION