

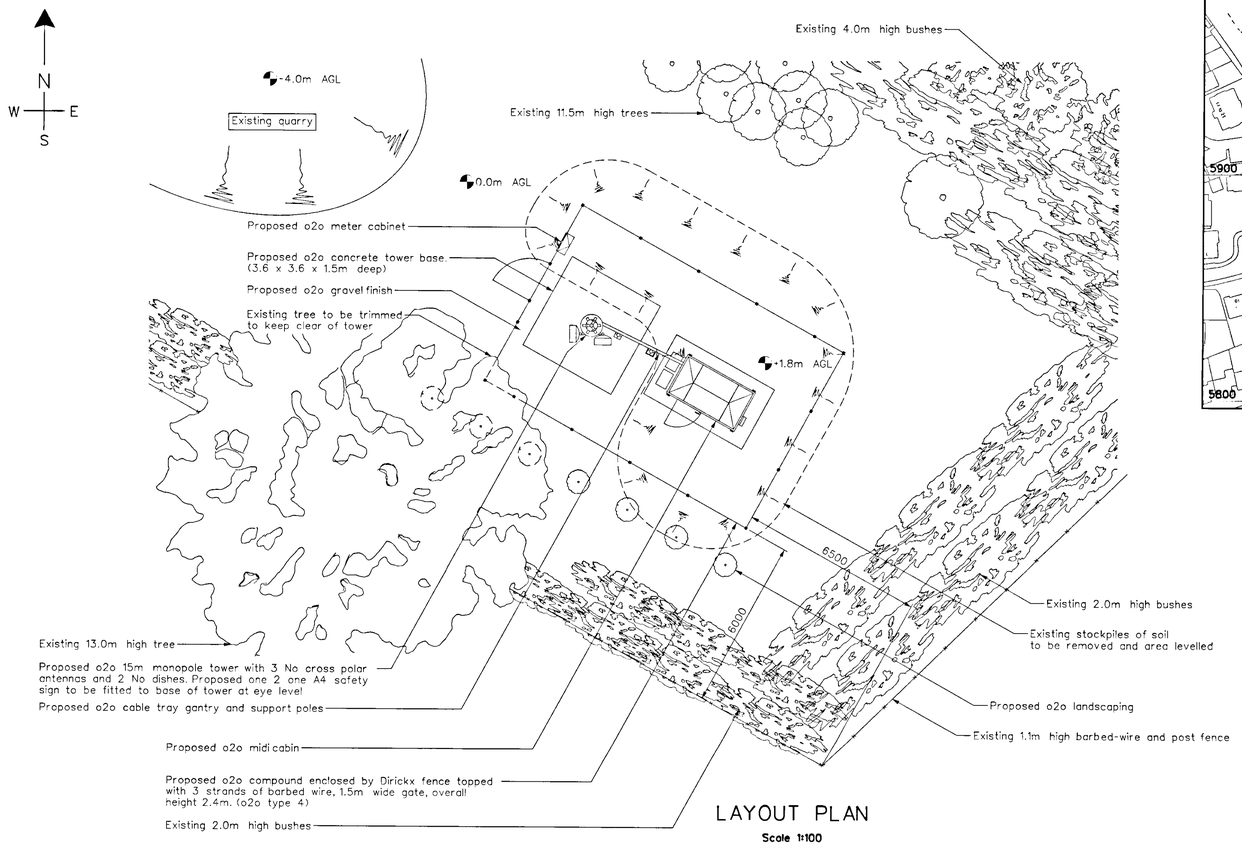


LAYOUT PLAN
Scale 1:100

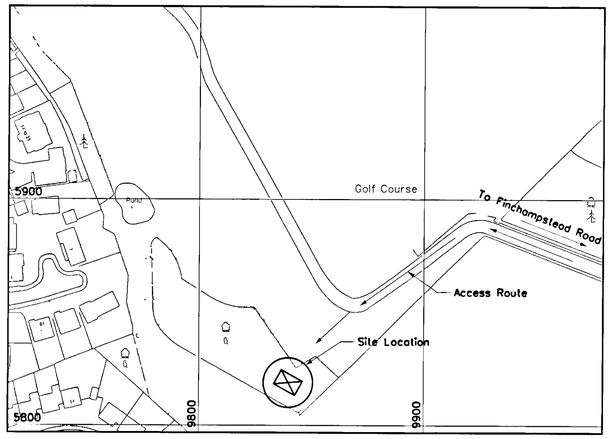

SITE LOCATION MAP
CELL: 98712 SITE ID:794558
NATIONAL GRID REFERENCE 479839/165819
Scale 1:1250

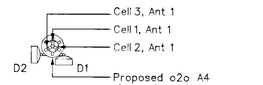

Note : Refer to notes for antenna and dish orientations

o2o EQUIPMENT ON TOWER
Scale 1:100

CAD File Ref No APT10415_A

NOTES

1.1. Do not scale

1.2. All dimensions are in mm unless otherwise specified.

1.3. Assume all site details are existing unless otherwise specified.

o2o EQUIPMENT

PROPOSED CABIN DETAILS :
o2o Ref : Portasilo Midi Cabin
Dimensions : 2760 x 1560 x 2900 high
Material : Steel
Colour : Holly Green BS4800 (14-C-39)

PROPOSED TOWER DETAILS :
o2o ref : 15/PS/CP/SU/3/M
Colour : Holly Green BS4800 (14-C-39)

PROPOSED ANTENNA DETAILS :
3 No. cross polar antennas with orientation of 30°, 150° & 260°

PROPOSED DISH DETAILS :

DISH ID	D1	D2	D3	D4
DISH SIZE	600	600		
HEIGHT m AGL	14.0	14.0		
BEARING °EGN	TBA	TBA		
SITE LINK	TBA	TBA		
SITE NAME	TBA	TBA		

One 2 One Exclusion Zones conform to the ICNIRP Reference Level for limiting RF exposure to members of the general public.


PLANNING SERVICES	HPT
PDL	TLS
JC	EHF
APP	
CS	
18 MAY 2001	
COPIES TO:	ADX:
	FILE:

NOTE: ORIGINAL DRAWING SIZE A1

100mm ON ORIGINAL A1 DRAWING


SCALE 1:100 0 1 2 3 4 5 6 7 8 9 10m

SCALE 1:200 0 2 4 6 8 10 12 14 16 18 20m

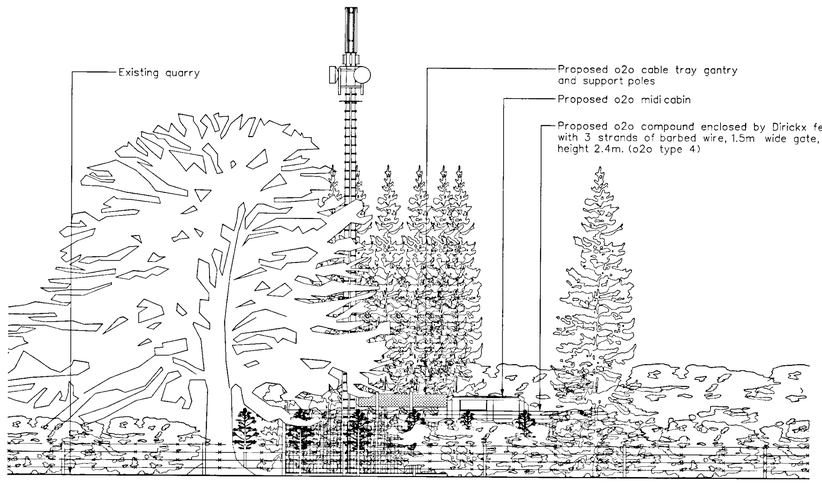

SOUTH WEST ELEVATION
Scale 1:100



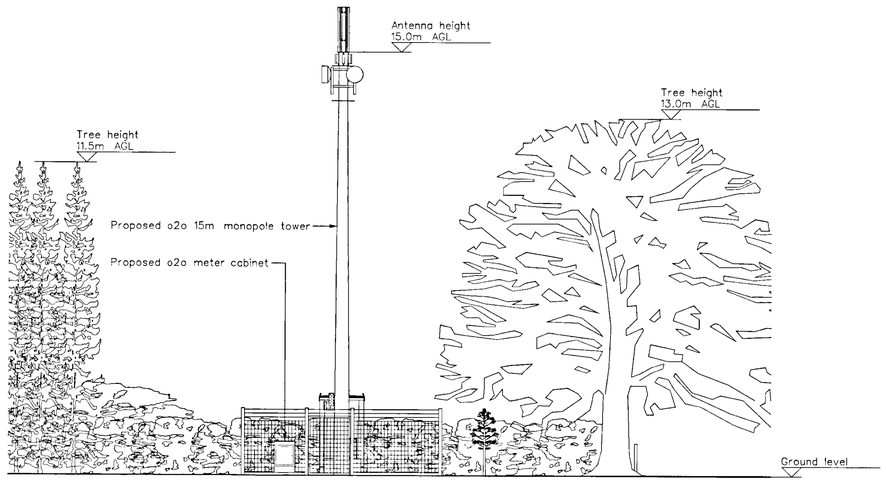

NORTH WEST ELEVATION
Scale 1:100

Rev	Date	Amendments	Drawn By	Approved By
A	09/04/01	FIRST ISSUE	ARM	

A·P·T
A Marconi company

CAMBERLEY
Dolphin House
Albany Park
Camberley
Surrey GU16 7QH
Telephone 01276 605000
Fax 01276 683781

NORTHERN
Unit C
Southmere Court, Electra Way
Crewe
Cheshire, CW1 6GL
Telephone 01270 535500
Fax 01270 535502

BRISTOL
Verona House
Fitzwell Road
Fishponds
BS16 3XY
Telephone 0117 9375700
Fax 0117 9375701

MIDLANDS
Ash House, Blenheim Park
19 Mindcott Close
Oakley Hay, Corby
Northants, NN18 9NF
Telephone 01536 462700
Fax 01536 462701

NORTHERN IRELAND
Philip House
123 - 137 York Street
Belfast
BT15 1AB
Telephone 01232 236466
Fax 01232 237390

SCOTLAND
Woodlands House
76 Ashley Street
Glasgow G3 6DR
Telephone 0141 3372939
Fax 0141 3372949

NETHERLANDS
Alkmij Partnership B.V.
Kruiweg 60C
P.O. Box 508
Hoofddorp, 2132 NA
Netherlands
Fax 31-20-6533481

BELGIUM
Kruibeekerdorplaat 44
2800 Berchem
Antwerpen
Belgium
Telephone 32 (0)3 2891900
Fax 32 (0)3 239 26 40

Client

one2one

Client Ref: **One 2 One Personal Communications Limited**

Job Title: CELL - HOLE 5
SANDMARTINS GOLF CLUB
FINCHAMPSTEAD ROAD, WOKINGHAM
BERKS, RG40 3RQ

Drawing Title: SITE LAYOUT (PLANNING)

Scale	Site ID	Issue Date
AS SHOWN	794558	

Drawn by	Date	Checked by	Date	Approved by	Date
A. MUIR	09/04/01				

Drawing No. 98045/98712/MPC01/01 Rev. A