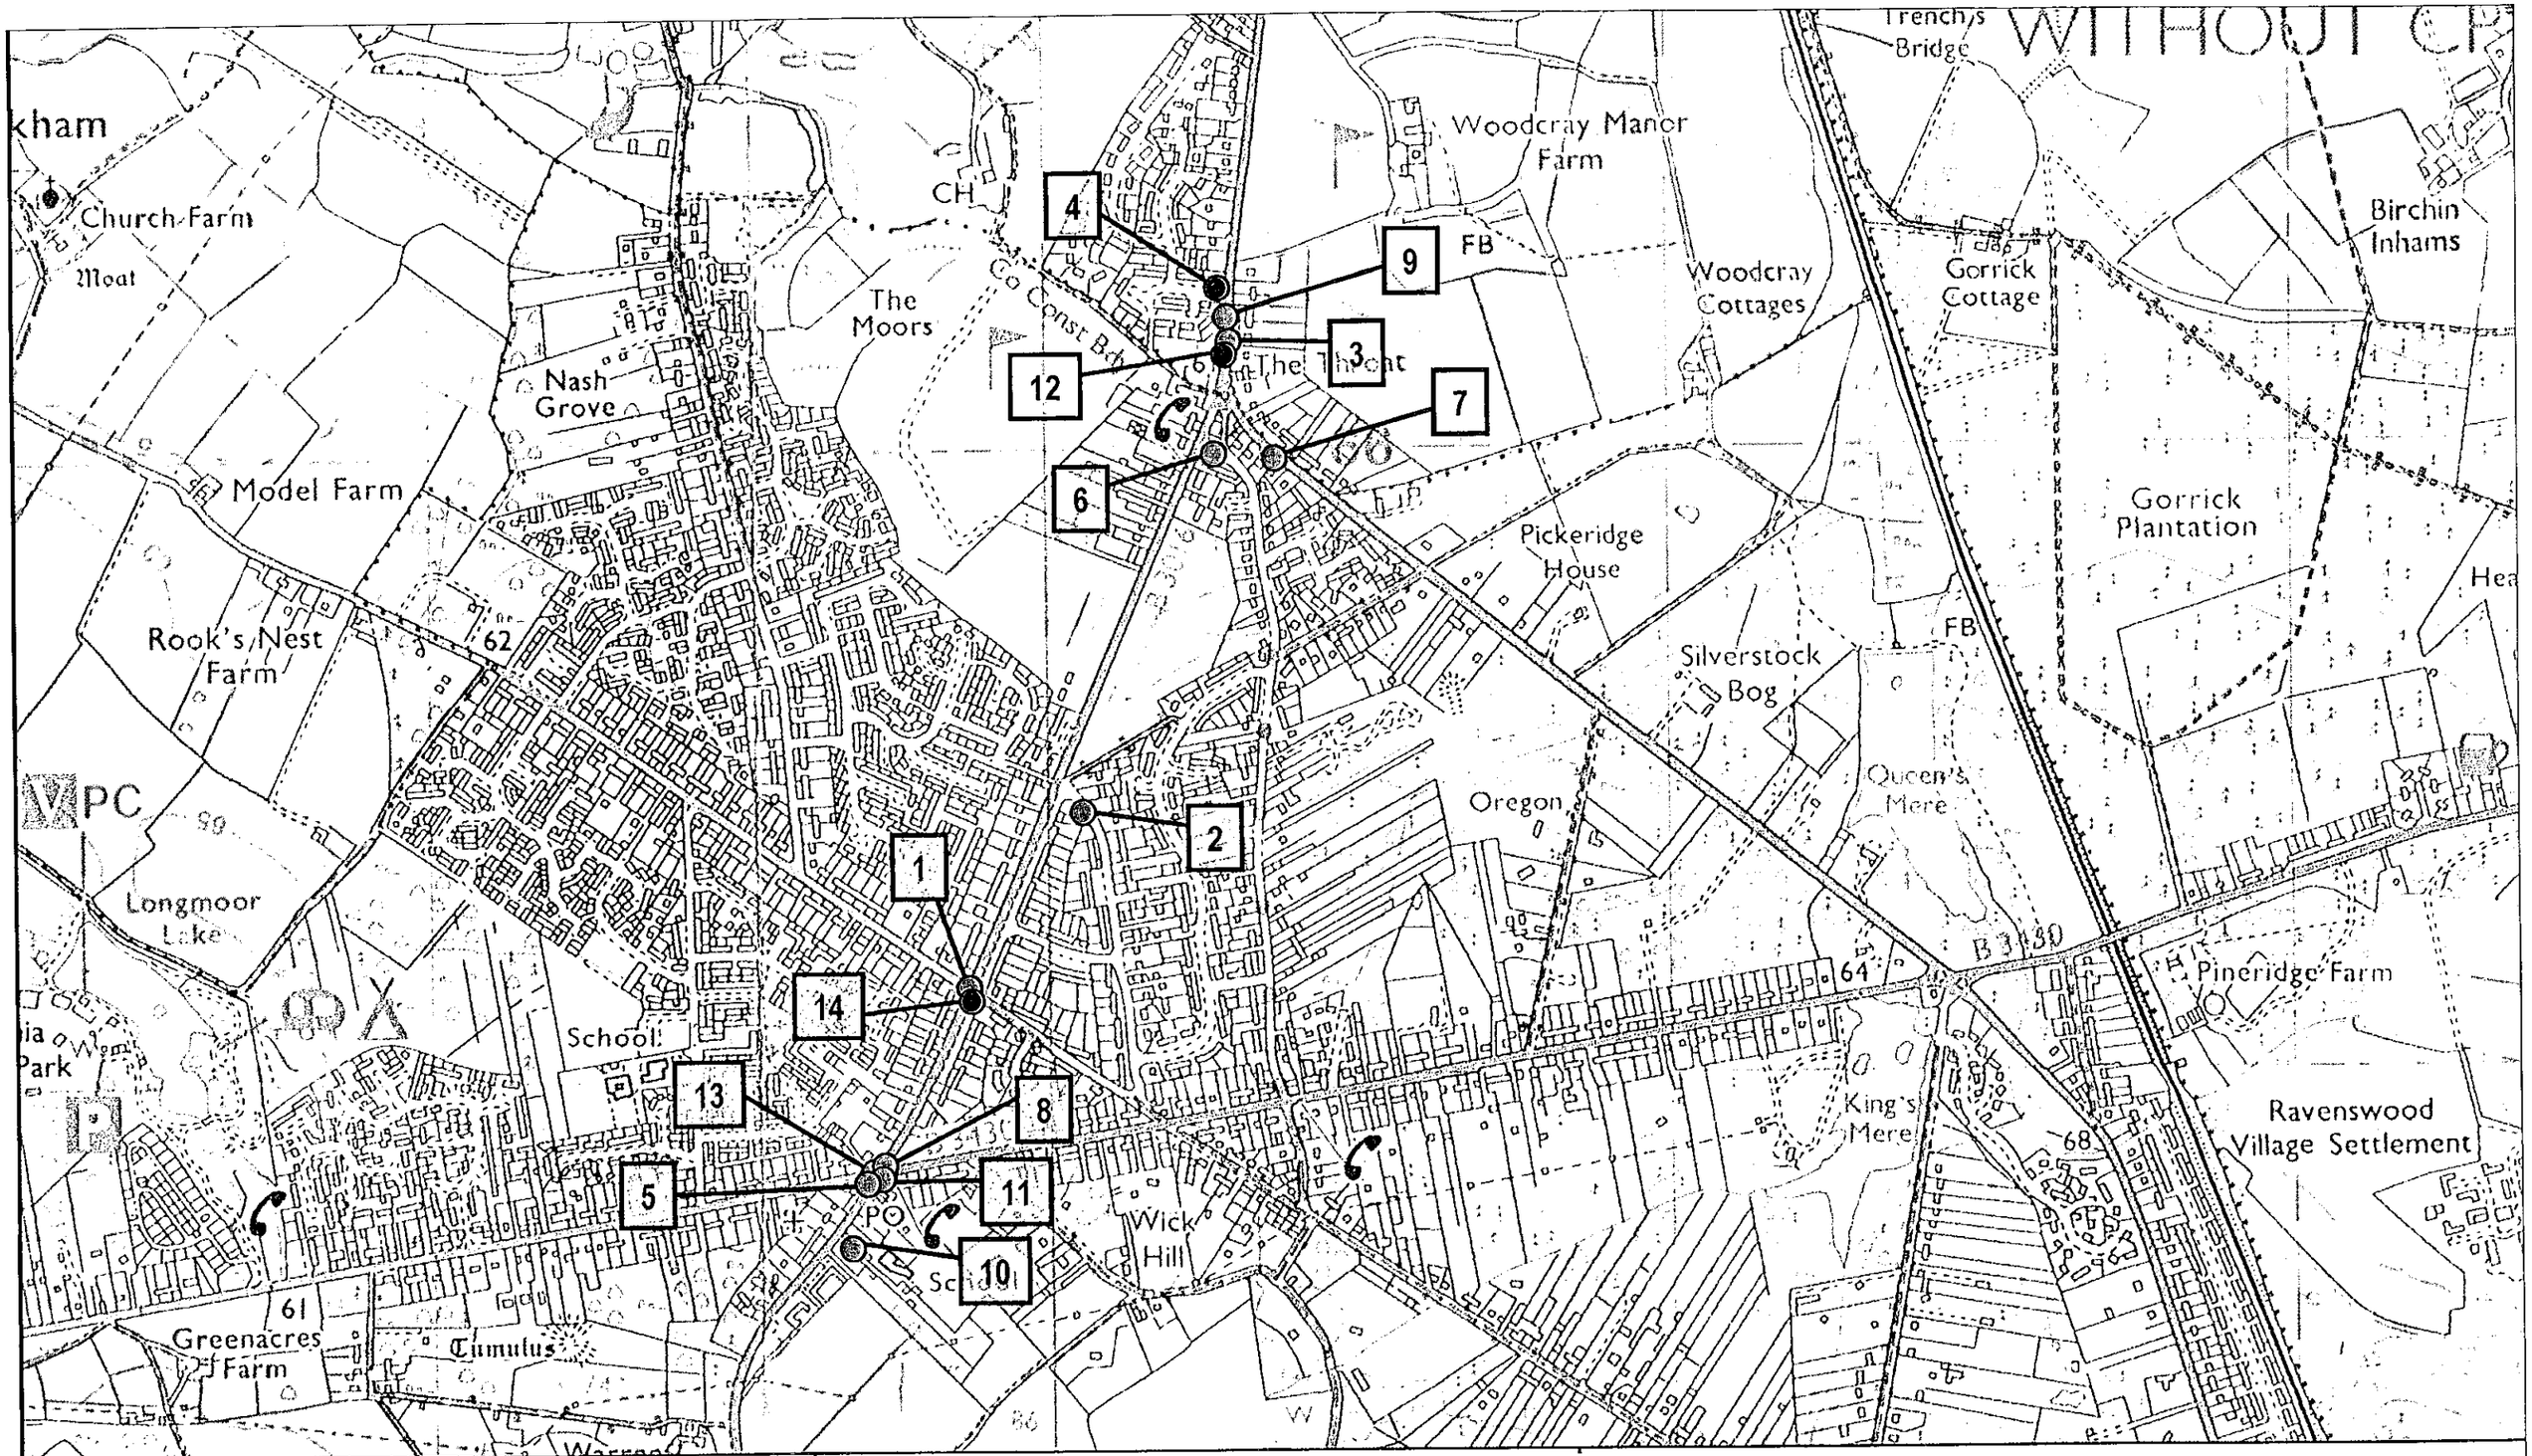


Slight Accident

Serious Accident

10 DWP Reference Number (See Appendix)

0 10 20 30 40 50 60 70 80 90 100


0 2 3

PROPOSED HEALTH AND FITNESS CLUB

PERSONAL INJURY ACCIDENT DATA PLOT

Denis Wilson Partnership

DRAWN	DATE	SCALE	JOB No.	PLAN No.
GT	MARCH 2001	1:10 000	2001-065	3

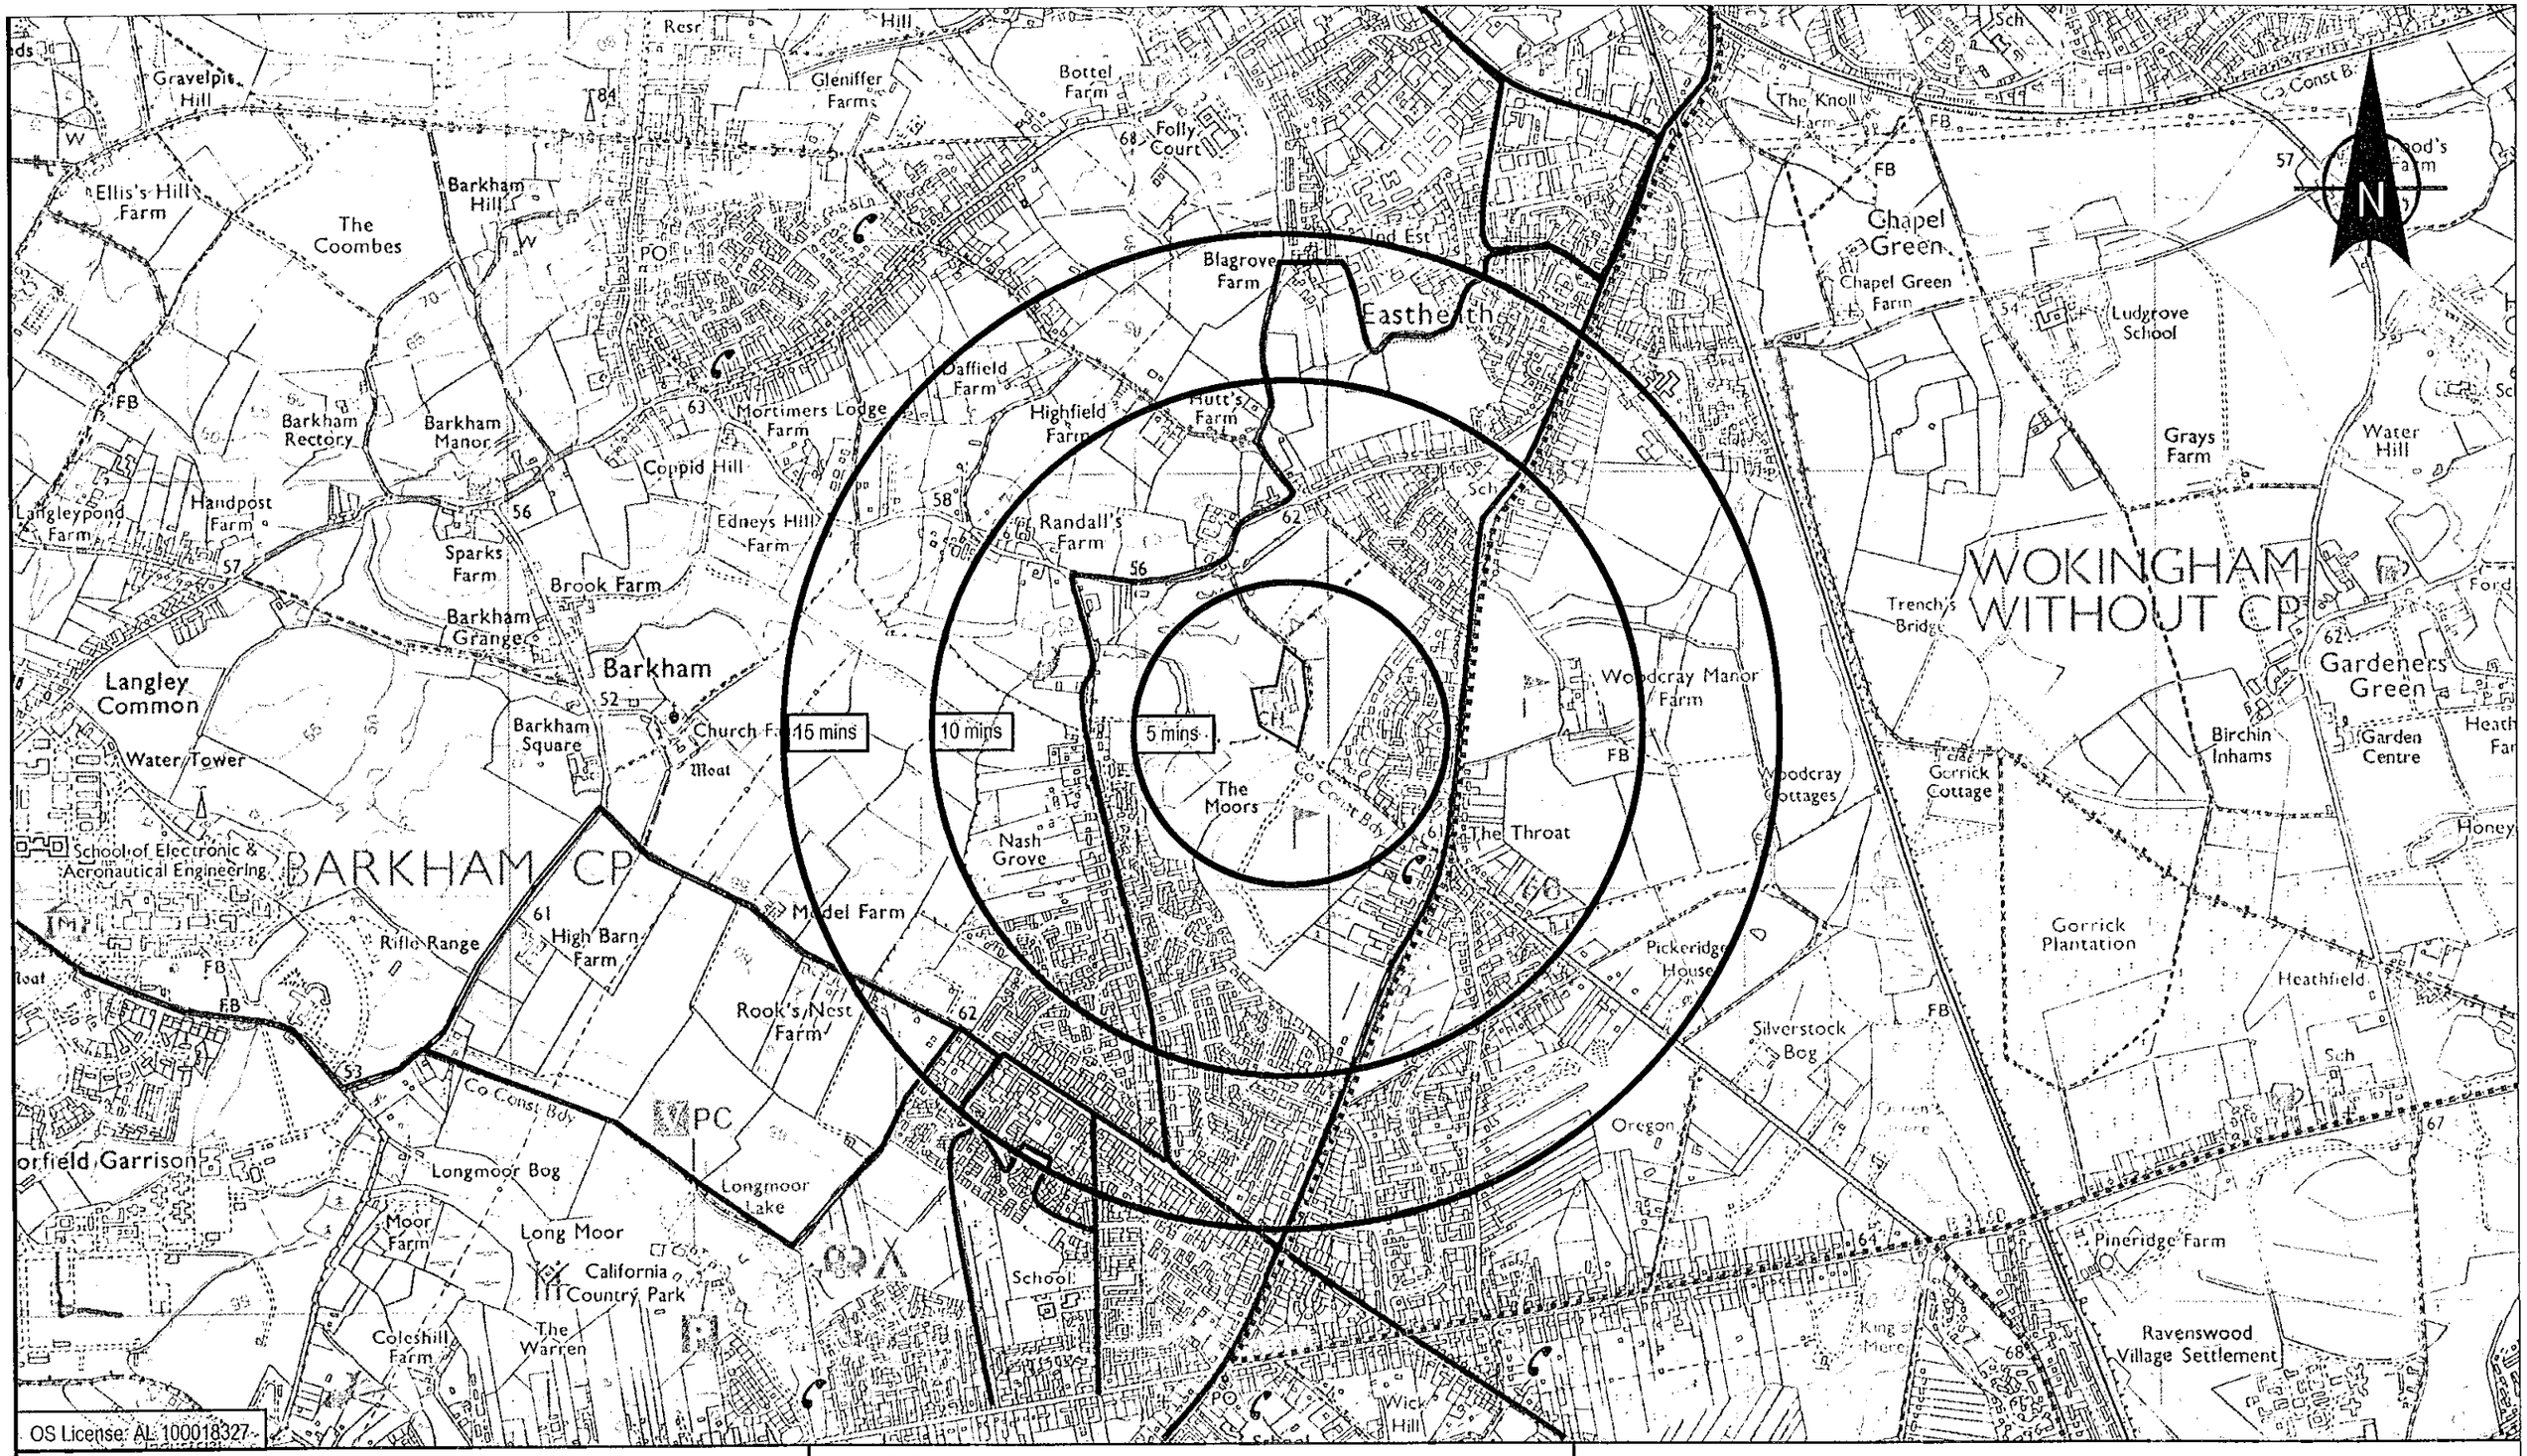

OS License: AL 100018327

Bus Route 193

Development Site

Proposed Cycle Route

5, 10 and 15 Minutes Walk Time Isochrones

0 10 20 30 40 50 60 70 80 90 100


0 1 2 3

Denis Wilson Partnership

PROPOSED ESPORTA HEALTH AND FITNESS CLUB

ACCESSIBILITY PLAN

DRAWN	DATE	SCALE	JOB No.	PLAN No.
GT	FEB 2001	1:15 000	2001-065	2

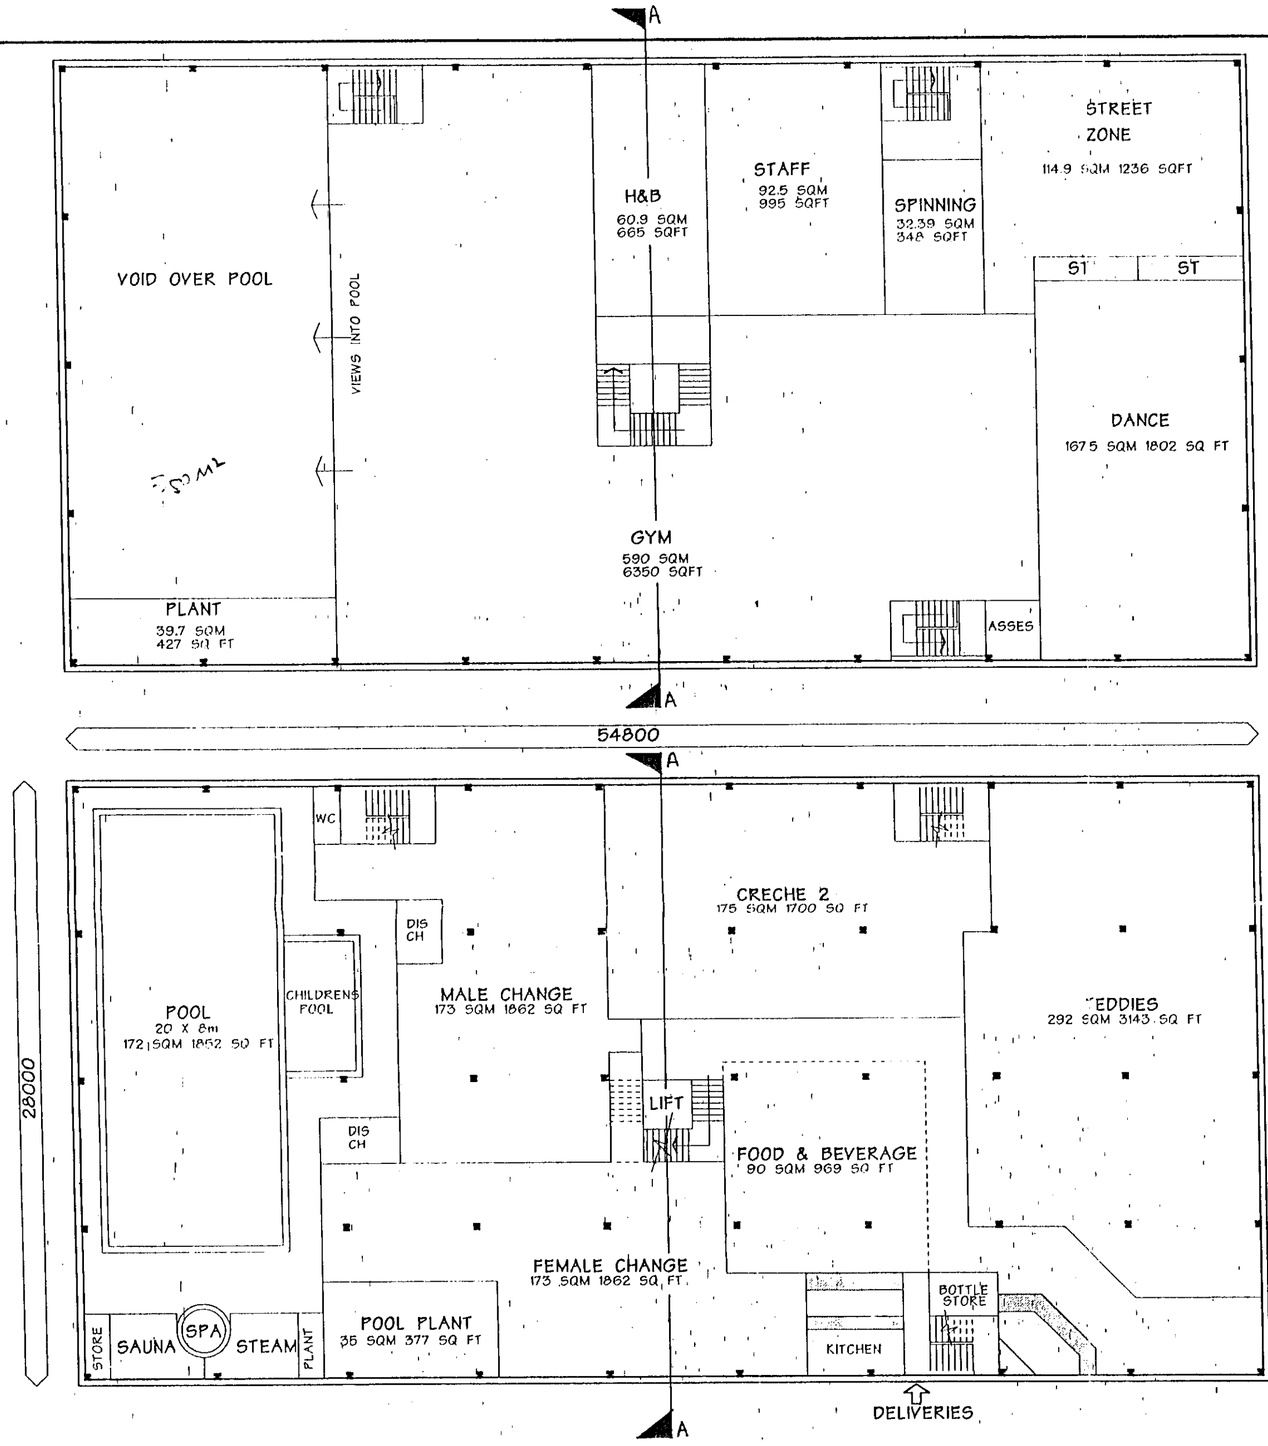

FIRST FLOOR PLAN
1180 SQ M 12700 SQ FT

GROUND FLOOR PLAN
1485 SQ M 15985 SQ FT

SUPERSEDED

RECEIVED
27 OCT 2000
ROGER HANNAY & PARTNERSHIP

Revisions:	Date

ESQUISSE DESIGN
ARCHITECTS & INTERIOR DESIGNERS
ACKWORTH HOUSE, PUTTON PARK, PONTEFRACT,
WEST YORKSHIRE, ENGLAND, WF8 3HR.
TEL. +44 (0) 1977 79 44 55. FAX. +44 (0) 1977 79 00 88.
E-MAIL: THE.TEAM@ESQUISSE.CO.UK
WEB SITE: HTTP://WWW.ESQUISSE.CO.UK


Client	ESPORTA HEALTH AND FITNESS	Directory	
Project	ESPORTA- WOKINGHAM SANDMARTINS GOLF CLUB	Drwg Name Proj Lib Layerset	
Title	FLOOR PLANS		
Date	OCT 00	Drawn by MSA/CD	Checked by
Scale	1:200	Drawing no.	00.A23.D01

17 NOV 2000

© The Copyright in this drawing remains vested in Esquisse Design Limited unless expressly assigned.




NORTH ELEVATION

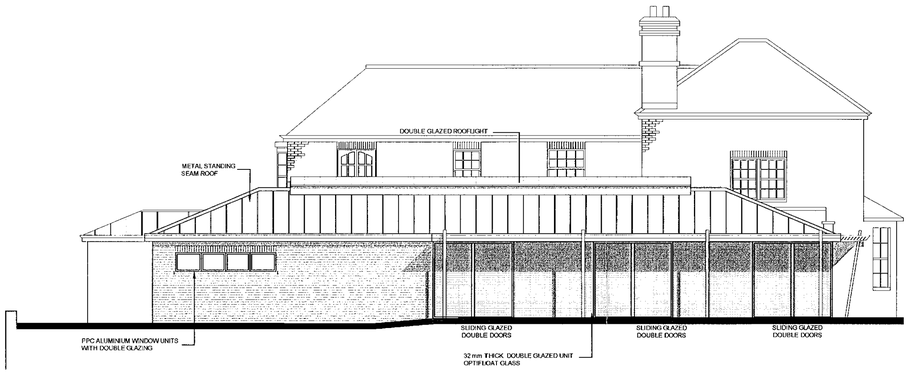

WEST ELEVATION



SOUTH ELEVATION

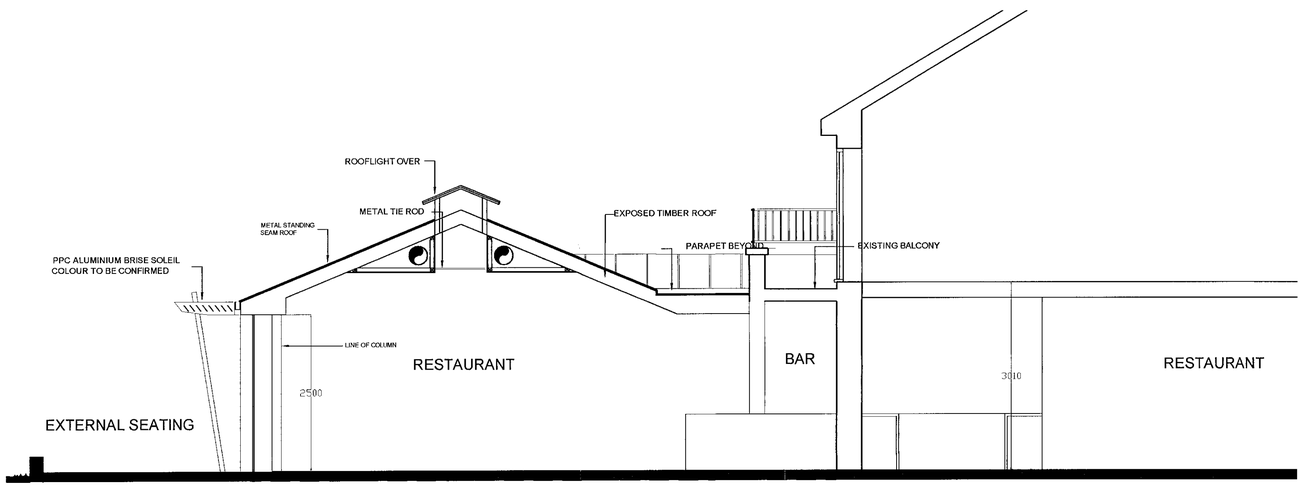

SECTION A - A THROUGH RESTAURANT 1:50

NOTES

- THE CONTRACTOR IS RESPONSIBLE FOR CHECKING DIMENSIONS WITH THE ARCHITECTS BEFORE PROCEEDING WITH THE WORKS. TOLERANCES AND INFORMATION. ANY DISCREPANCIES TO BE VERIFIED.
- WHERE AN ITEM IS COVERED BY DRAWINGS TO DIFFERENT SCALES, THE LARGER SCALE DRAWINGS ARE TO BE WORKED TO.
- DO NOT SCALE DRAWINGS. FIGURED DIMENSIONS TO BE WORKED TO IN ALL CASES.
- ALL DIMENSIONS INDICATED ARE STRUCTURAL.
- THIS DRAWING IS TO BE READ IN CONJUNCTION WITH THE FOLLOWING:

NOTE:
SCHEMATIC LAYOUT SUBJECT TO FLOOR TO FLOOR HEIGHT CONFIRMATION AND SITE SURVEY

17 NOV 2000 2240

REV	DATE	AMENDMENT	BY

PLANNING

CLIENT

SANDMARTINS GOLF CLUB

PROJECT TITLE

ALTERATIONS TO GOLF CLUB, WOKINGHAM

DRAWING TITLE

ELEVATIONS AND SECTION

DATE	SCALE	CAD FILE NO.
OCT '00	1:50, 1:100@A1	CAD FILE
DRAWN	CHECKED	MASTER DWG NO.
VJ	AR	PROPOSED ELEVATIONS

JOB NO.		REVISION
A252	AL(00)04	c

THE ROGER WENN PARTNERSHIP LIMITED


ARCHITECTS
PROJECT MANAGERS
PLANNING SUPERVISORS
CONSTRUCTION CONSULTANTS
COST CONSULTANTS

72 ST DUNSTAN'S STREET
CANTERBURY, KENT
TELEPHONE (01227) 457471
FACSIMILE (01227) 455904
e-mail: mail@trwpl.demon.co.uk


ALSO AT:
LONDON
WARRINGTON
BRIGHTON

NOTES


- THE CONTRACTOR IS RESPONSIBLE FOR CHECKING DIMENSIONS WITH THE ARCHITECTS BEFORE PROCEEDING WITH THE WORKS. TOLERANCES AND INFORMATION ANY DISCREPANCIES TO BE VERIFIED.
- WHERE AN ITEM IS COVERED BY DRAWINGS TO DIFFERENT SCALES, THE LARGER SCALE DRAWINGS ARE TO BE WORKED TO.
- DO NOT SCALE DRAWINGS. FIGURED DIMENSIONS TO BE WORKED TO IN ALL CASES.
- ALL DIMENSIONS INDICATED ARE STRUCTURAL.
- THIS DRAWING IS TO BE READ IN CONJUNCTION WITH THE FOLLOWING.

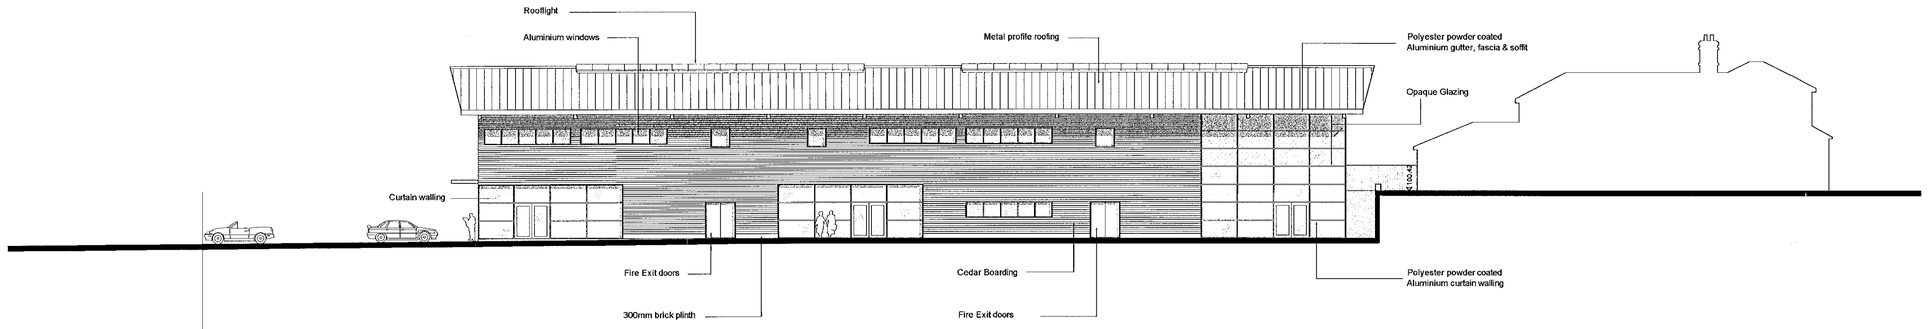


WEST ELEVATION

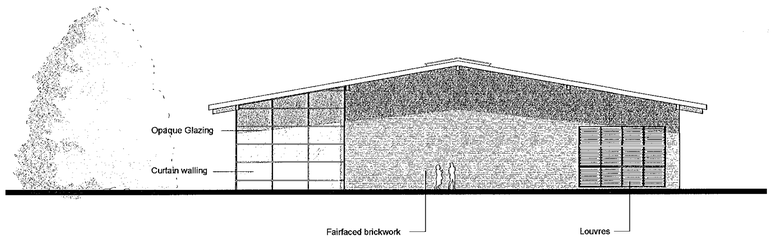

SOUTH ELEVATION

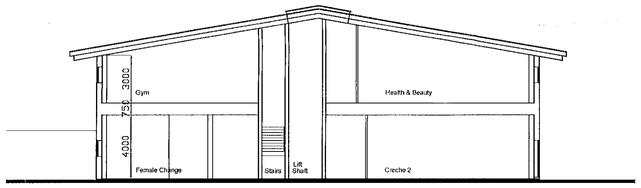

SECTION A - A

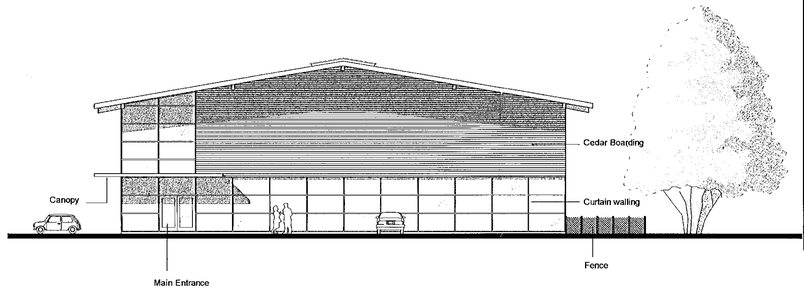

NORTH ELEVATION

REV	DATE	AMENDMENT	BY

17 NOV 2000

PLANNING

CLIENT

SANDMARTINS GOLF CLUB
WOKINGHAM, SURREY

PROJECT TITLE


HEALTH & FITNESS CLUB

DRAWING TITLE

SECTION & ELEVATIONS
HEALTH & FITNESS CLUB

DATE	SCALE	CAD FILE NO.
OCT'00	1:200@A1	CAD FILE
DRAWN	CHECKED	MASTER DWG NO.
MN	AF	PROP-SITE-SECTION

JOB NO.		REVISION
A253	AL(00)05	B

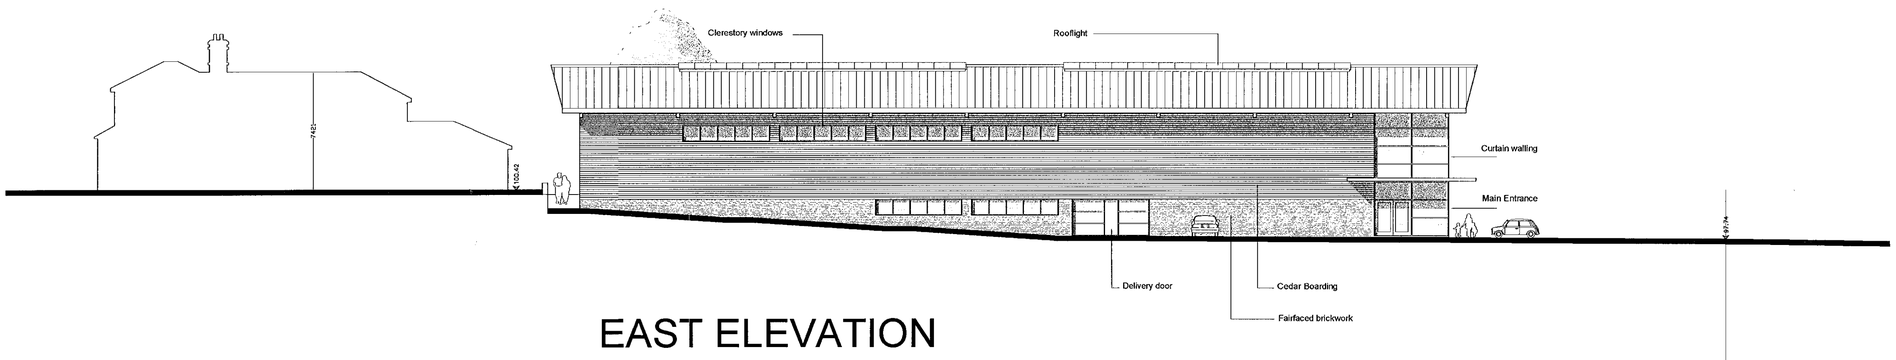


EAST ELEVATION

THE ROGER WENN PARTNERSHIP LIMITED

ARCHITECTS
PROJECT MANAGERS
PLANNING SUPERVISORS
CONSTRUCTION CONSULTANTS
COST CONSULTANTS

72 ST DUNSTAN'S STREET
CANTERBURY, KENT
TELEPHONE (01227) 457471
FACSIMILE (01227) 455904
e-mail: mail@trwpl.demon.co.uk

ALSO AT:
LONDON
WARRINGTON
BRIGHTON

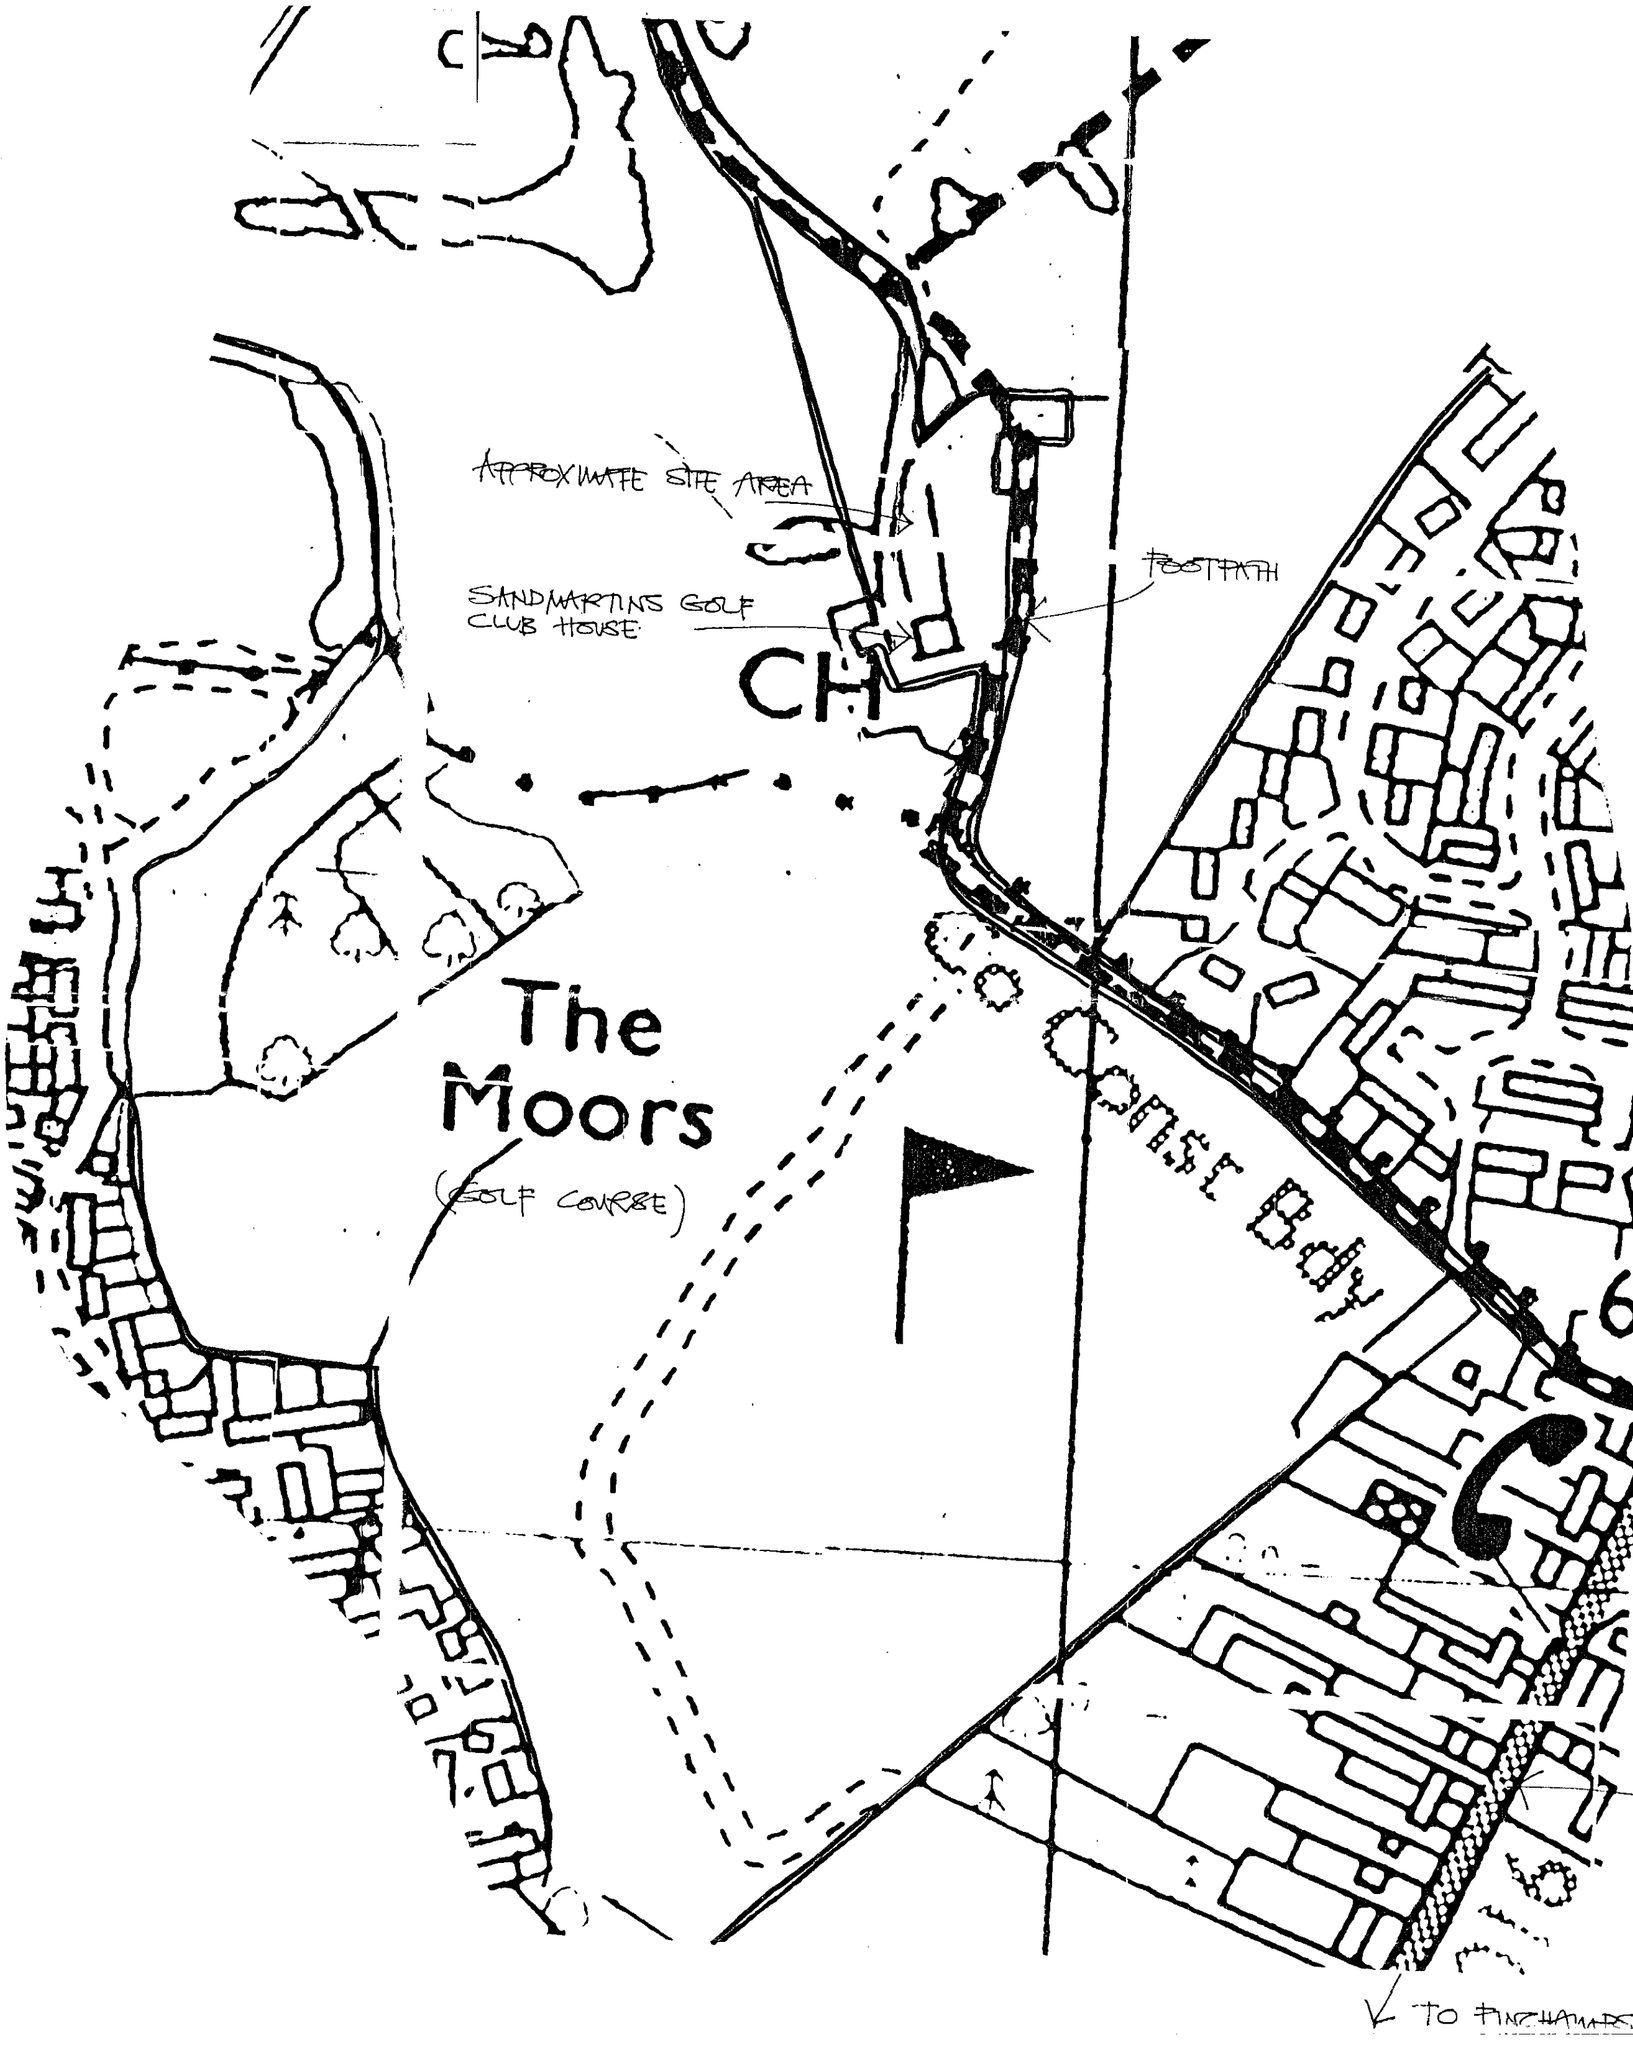

N

NOTES

- THE CONTRACTOR IS RESPONSIBLE FOR CHECKING DIMENSIONS WITH THE ARCHITECTS BEFORE PROCEEDING WITH THE WORKS. TOLERANCES AND INFORMATION. ANY DISCREPANCIES TO BE VERIFIED.
- WHERE AN ITEM IS COVERED BY DRAWINGS TO DIFFERENT SCALES, THE LARGER SCALE DRAWINGS ARE TO BE WORKED TO.
- DO NOT SCALE DRAWINGS. FIGURED DIMENSIONS TO BE WORKED TO IN ALL CASES.
- ALL DIMENSIONS INDICATED ARE STRUCTURAL.
- THIS DRAWING IS TO BE READ IN CONJUNCTION WITH THE FOLLOWING:

REV	DATE	AMENDMENT	BY

PLANNING

17.NOV.2000 2040 17.NOV.2000 2040

CLIENT

SANDMARTINS GOLF CLUB
WOKINGHAM, SURREY

PROJECT TITLE

HEALTH & FITNESS CLUB

0 10 20 30 40 50 60 70 80 90 100
1 2 3

DRAWING TITLE

SITE LOCATION PLAN
PLAN

DATE	SCALE	CAD FILE NO.
NOV '00	1:2500@A2	AX-00-02
DRAWN	CHECKED	MASTER DWG NO.
AR	AR	MASTER


JOB NO.		REVISION
A253	AX (00) 03	

THE ROGER WENN PARTNERSHIP LIMITED

ARCHITECTS
PROJECT MANAGERS
BUILDING SERVICES CONSULTANTS
CONSTRUCTION CONSULTANTS
COST CONSULTANTS

72 ST DUNSTAN'S STREET
CANTERBURY, KENT
TELEPHONE (01227) 457471
FACSIMILE (01227) 455904
e-mail: mail@trwpl.demon.co.uk

ALSO AT:
LONDON
WARRINGTON
BRIGHTON

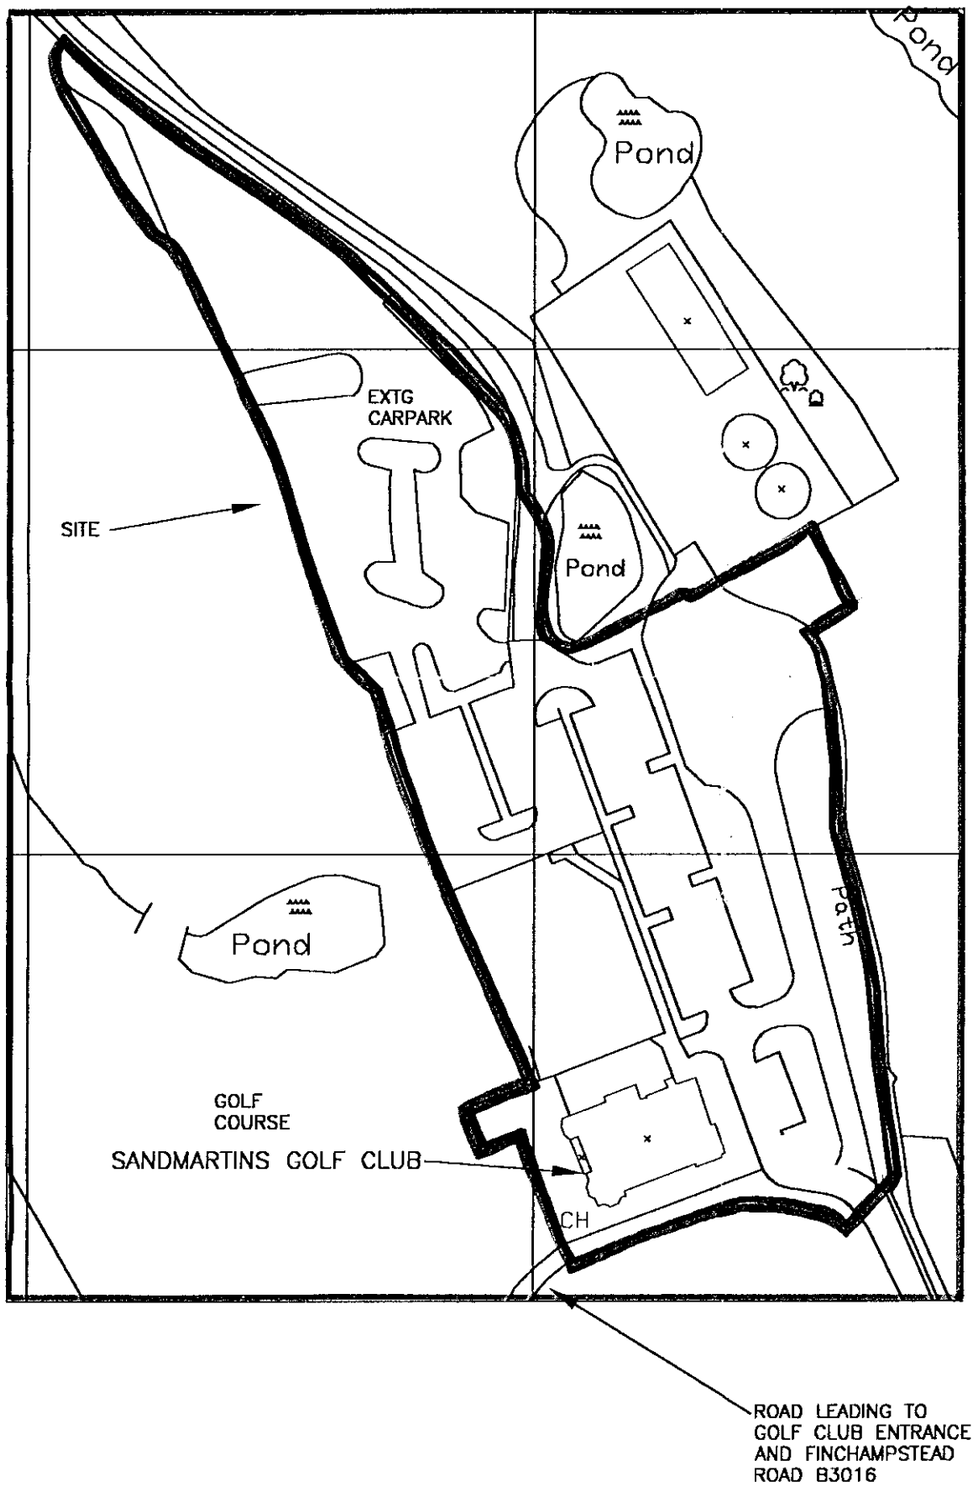

N

NOTES

- THE CONTRACTOR IS RESPONSIBLE FOR CHECKING DIMENSIONS WITH THE ARCHITECTS BEFORE PROCEEDING WITH THE WORKS. TOLERANCES AND INFORMATION. ANY DISCREPANCIES TO BE VERIFIED.
- WHERE AN ITEM IS COVERED BY DRAWINGS TO DIFFERENT SCALES, THE LARGER SCALE DRAWINGS ARE TO BE WORKED TO.
- DO NOT SCALE DRAWINGS. FIGURED DIMENSIONS TO BE WORKED TO IN ALL CASES.
- ALL DIMENSIONS INDICATED ARE STRUCTURAL.
- THIS DRAWING IS TO BE READ IN CONJUNCTION WITH THE FOLLOWING:

REV	DATE	AMENDMENT	BY

PLANNING

CLIENT

SANDMARTINS GOLF CLUB WOKINGHAM, SURREY

PROJECT TITLE

HEALTH AND FITNESS CLUB

DRAWING TITLE

SITE LOCATION PLAN

DATE	SCALE	CAD FILE NO.
OCT'00	1:1250@A1	AX-00-02
DRAWN	CHECKED	MASTER DWG NO.
PJC	AR	MASTER

JOB NO.		REVISION
A253	AX (00) 02	A


THE ROGER WENN PARTNERSHIP LIMITED


ARCHITECTS
PROJECT MANAGERS
BUILDING SERVICES CONSULTANTS
CONSTRUCTION CONSULTANTS
COST CONSULTANTS


72 ST DUNSTAN'S STREET
CANTERBURY, KENT
TELEPHONE (01227) 457471
FACSIMILE (01227) 455904

e-mail: mail@trwpl.demon.co.uk

ALSO AT:
LONDON
WARRINGTON
BRIGHTON

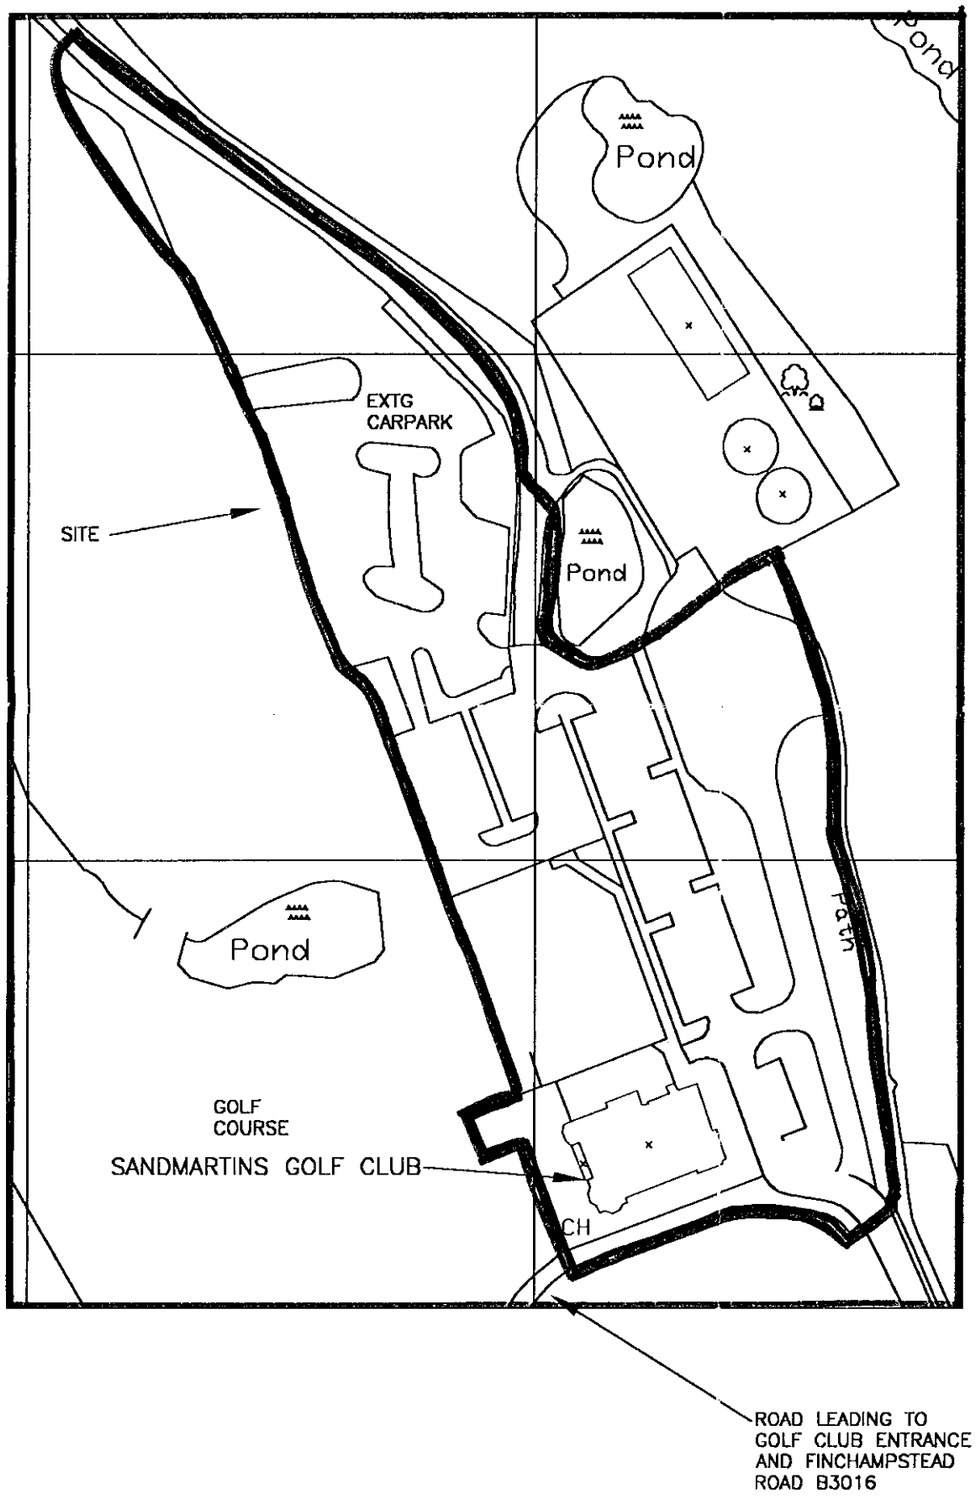

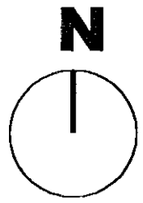

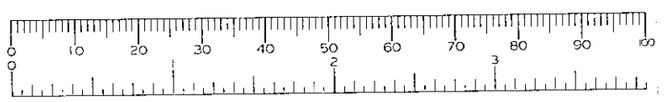

NOTES

- THE CONTRACTOR IS RESPONSIBLE FOR CHECKING DIMENSIONS WITH THE ARCHITECTS BEFORE PROCEEDING WITH THE WORKS. TOLERANCES AND INFORMATION. ANY DISCREPANCIES TO BE VERIFIED.
- WHERE AN ITEM IS COVERED BY DRAWINGS TO DIFFERENT SCALES, THE LARGER SCALE DRAWINGS ARE TO BE WORKED TO.
- DO NOT SCALE DRAWINGS. FIGURED DIMENSIONS TO BE WORKED TO IN ALL CASES.
- ALL DIMENSIONS INDICATED ARE STRUCTURAL.
- THIS DRAWING IS TO BE READ IN CONJUNCTION WITH THE FOLLOWING:

REV	DATE	AMENDMENT	BY

PLANNING

CLIENT

SANDMARTINS GOLF CLUB WOKINGHAM, SURREY

PROJECT TITLE

HEALTH & FITNESS CLUB

DRAWING TITLE

SITE LOCATION PLAN

DATE	SCALE	CAD FILE NO.
OCT'00	1:1250@A1	AX-00-02
DRAWN	CHECKED	MASTER DWG NO.
PJC	AR	MASTER

JOB NO.		REVISION
A253	AX (00) 02	


THE ROGER WENN PARTNERSHIP LIMITED

ARCHITECTS
PROJECT MANAGERS
BUILDING SERVICES CONSULTANTS
CONSTRUCTION CONSULTANTS
COST CONSULTANTS

72 ST DUNSTAN'S STREET
CANTERBURY, KENT
TELEPHONE (01227) 457471
FACSIMILE (01227) 455904

e-mail: mail@trwpl.demon.co.uk

ALSO AT:
LONDON
WARRINGTON
BRIGHTON

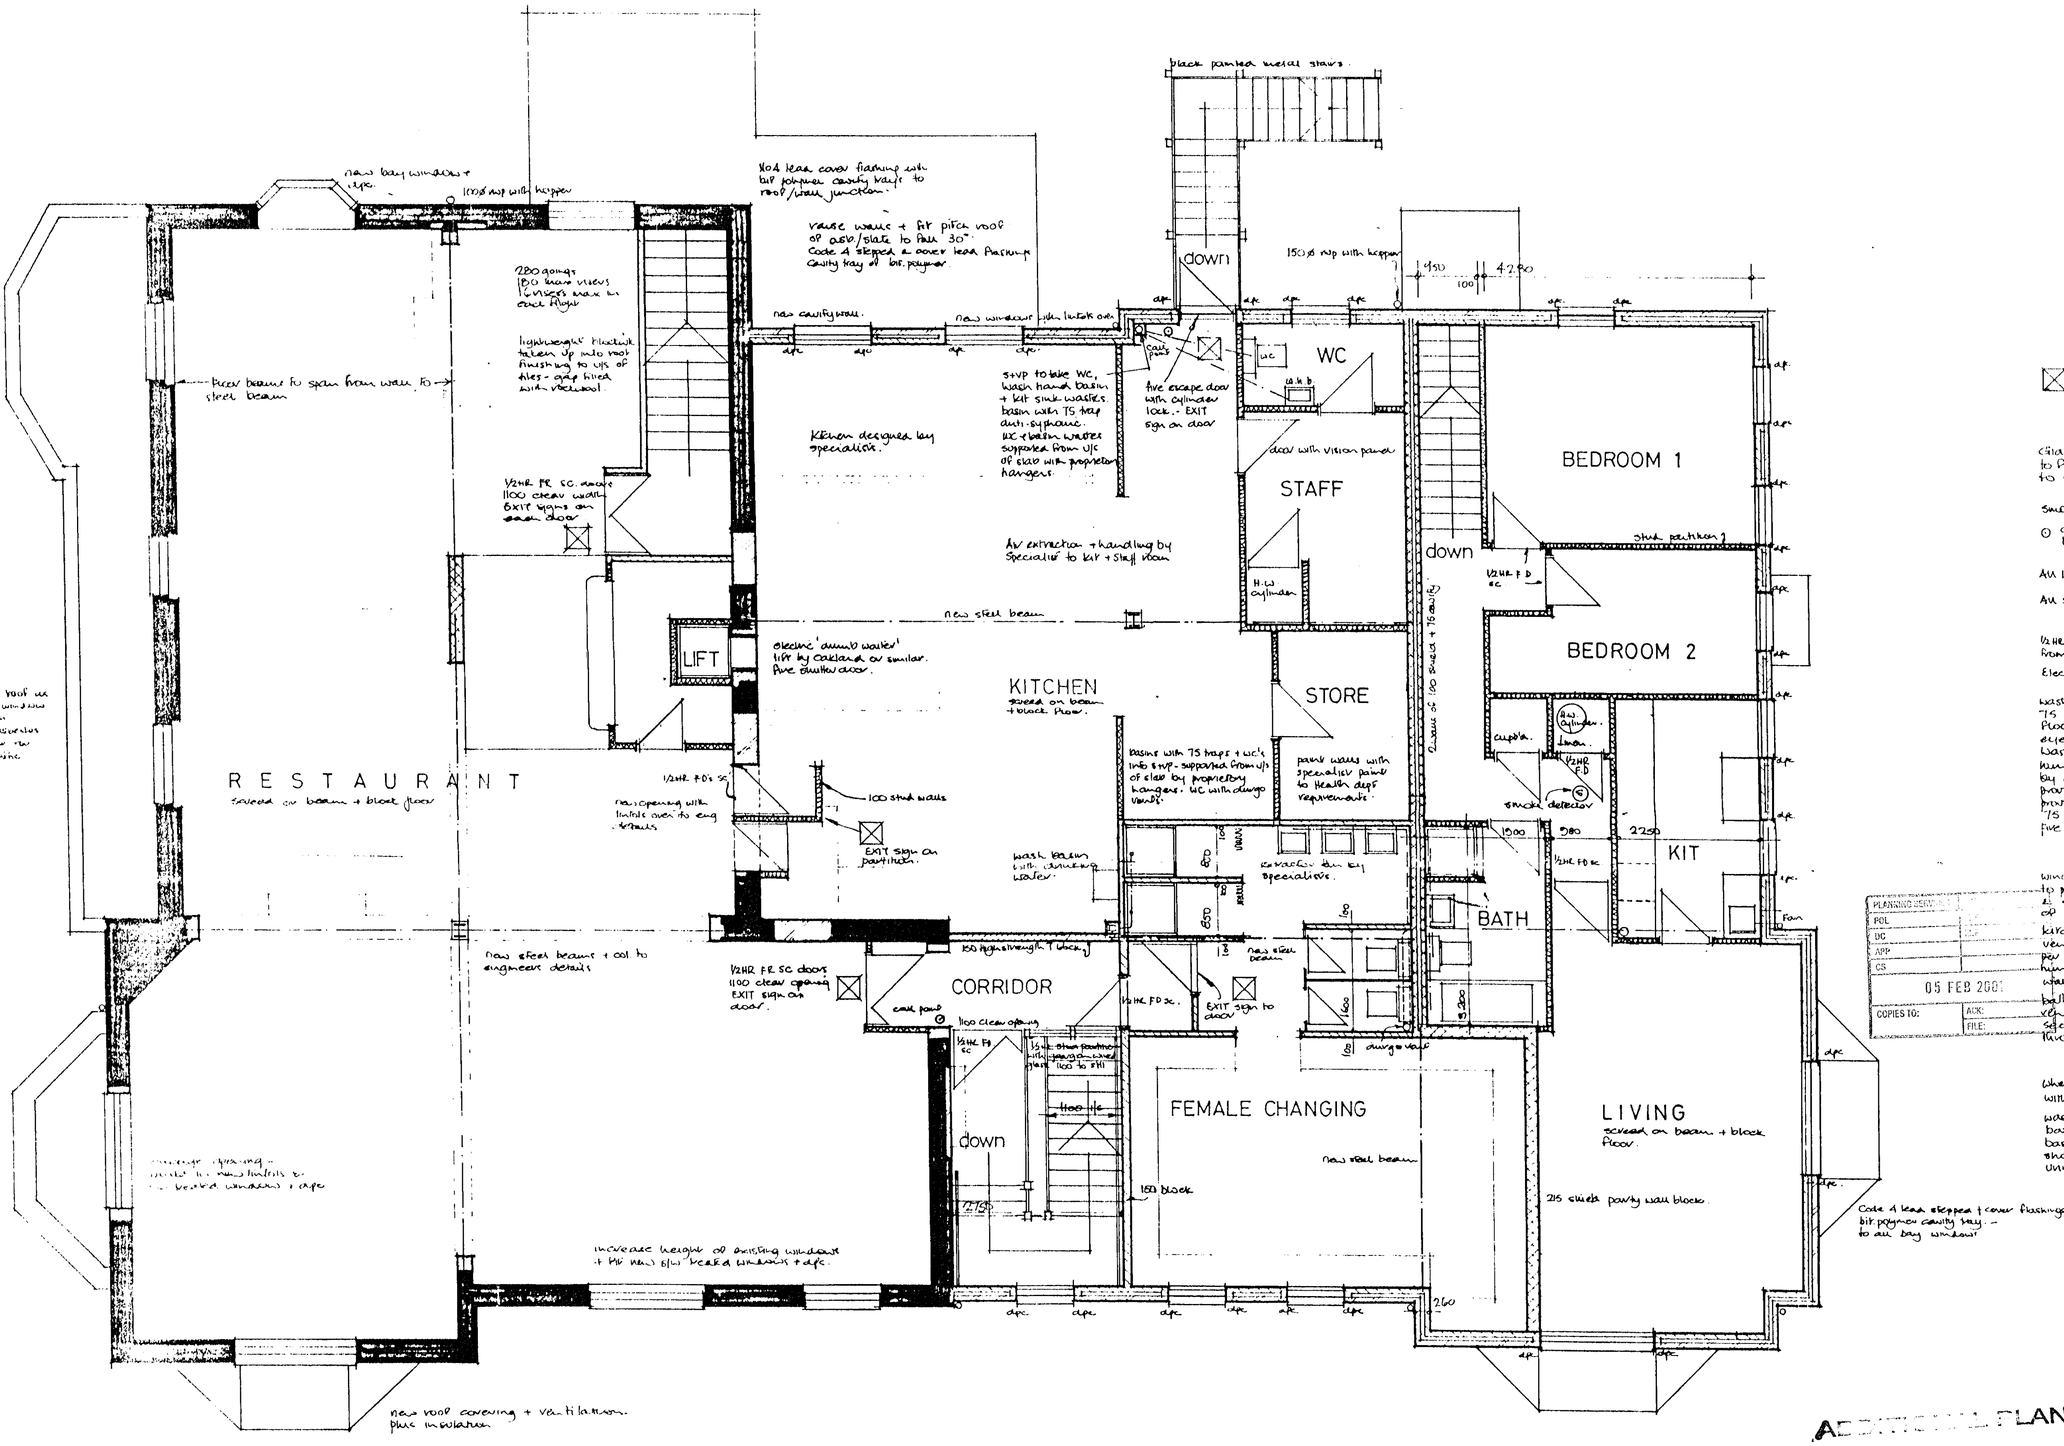
RESTAURANT
screed on beam + block floor
KITCHEN
screed on beam + block floor.
LIFT
CORRIDOR
FEMALE CHANGING
STAFF
WC
BEDROOM 1
BEDROOM 2
STORE
BATH
KIT
LIVING
screed on beam + block floor.
down
down
New asphalt roof as roof to exg workroom in Clark Keeler finish with reservoir tiles or similar as predominant house
New bay windows + cills.
1000 sup with keeper
2800 glazing 1800 head visors 1 risers max in each flight
lightweight blockwk taken up into roof finishing to u/s of tiles - grip filled with vermiculite
Piers beams to span from walls to steel beam
1/2HR FR SC doors 1100 clear width EXIT signs on each door
Keeler designed by specialists.
new cavity wall.
new windows with locks one
Mod lead cover flashings with bit polymer cavity trays to roof/wall junction.
raise walls + fit pitch roof of asbl/slate to fall 30°. Code 4 stepped & cover lead flashings cavity tray of bit. polymer
1500 sup with keeper
4950
100
4290
sup to take WC, wash hand basin + kit sink wastes. basin with TS trap anti-syphonic. WC + basin waste supported from u/s of slab with proprietary hangers.
fire escape door with cylinder lock - EXIT sign on door
door with vision panel
AV extraction + handling by specialist to kit + staff room
H.W cylinder
new steel beam
electric 'dumb waiter' lift by Cartland or similar. Fire shutter door.
basin with TS traps + wc's into sup - supported from u/s of slab by proprietary hangers. WC with dwyo vanity.
paint walls with specialist paint to Health dept requirements
new opening with lintels over to eng details
100 stud walls
EXIT sign on partition.
wash basin with concealed waters.
Kitchen by specialists.
new steel beam + col to engineers details
150 high strength T block
1/2HR FR SC doors 1100 clear opening EXIT sign on door.
1100 clear opening
1/2HR FD SC.
EXIT sign to door
150 block
FEMALE CHANGING
new steel beam
215 switch party wall blocks.
260
increase height of existing windows + fill new block & windows + cills.
new roof covering + ventilation plus insulation
Code 4 lead stepped & cover flashings bit polymer cavity tray - to all bay windows
1/2HR FD SC
1/2HR FD
smoke detector
2250
1900
500
fan
1600
1200
1100
1100 to FFL
1100 stud partition
1100 stud partition
1/2HR FR SC
1/2HR FD SC
cupb.
linen
H&C
cupb.
dwyo shaft
dwyo valf
150 high strength T block
1100 clear opening
1/2HR FR SC
1100 to FFL
1100 stud partition
1100 stud partition

Figured dimensions only to be taken from this drawing
All dimensions to be checked on site before any work is put in hand
The copyright remains within the control of Philip Design Associates

No	Date	Revisions
A	11. 6. 92	Redrawn.
B	7. 10. 92	Brickwork leg notes.
C	2. 11. 92	layout revised.
D	4. 11. 92	basement clean area, block walls + steps emergency light + fire signs. - workshop drainage. elevation of hose enhancer.
E	12. 11. 92	

All fire escape doors fitted with panic bolts. & EXIT signs to BS 5499 Pt1 1988

emergency lighting to escape routes to BS 5266 pt1 1988 on separate protected circuit.

Drainage.
100ø upvc bedded & surrounded in pea gravel to fall 1 in 80
Engineering brick 225 manhole on concrete base with gas tight cover. ø+vp with inspection cover at base for rodding.
Drop manhole to take 100 upvc waste from clubhouse with 150 upvc pipe to take waste to pumped manhole.

PLANNING SERVICES	HPT
POL	TLS
DC	ENF
APP	
CS	
05 FEB 2001	
COPIES TO:	ACK
	FILE

project
SANDMARTINS GOLF CLUB
EVENDONS FARM
WOKINGHAM

title
GROUND FLOOR

date JUNE 92 scale 1 : 50

drawing number 91. 18. 31 rev. D E

ADDITIONAL PLAN

2840

PHILIP
DESIGN ASSOCIATES
architects & surveyors
Brabocuf House 64 Portsmouth Road
Guildford Surrey GU2 5DU
Tel 0483 33011 Fax 0483 576647

DWG No.

NOTES

ALL HEIGHTS BASED ON ARBITRARY DATUM AT STATION 2 VALUE 100.000m

SHEET LAYOUT

1

Putting Green
Brick Setts
CLUB HOUSE
Tarmac
Unmade
Broken Tarmac
Conc
Shelter
Bowling Hut
Toilets
Gas Meter
Drain
Manhole
Telephone
Sewer Manhole
Water Hydrant
Gully
Fence
Hedge
Trees
Public Footpath
10 PARKING SPACES
8 PARKING SPACES
5 PARKING SPACES

ADDITIONAL PLAN

2840


REV	AMENDMENTS	DATE
A	SCALE AMENDED	NOV 00

ABA Surveying
143 Guildford Road. West End. Woking GU24 9LS
tel 01483-797111 e-mail ABA_Surveying@Compuserve.com

Sand Martins Golf Club Wokingham

CHECKED BY	DATE	
DRAWN BY	DATE OCTOBER 2000	
SCALE 1:200	JOB No. 20517	REV
DWG No.		A

OUTSIDE FOC	05 FEB 2001	
ADDRESS		
TELE		
	CUS	
	CHK	
	CUS	
	TCS	
	PRE	
	SURVEYED	

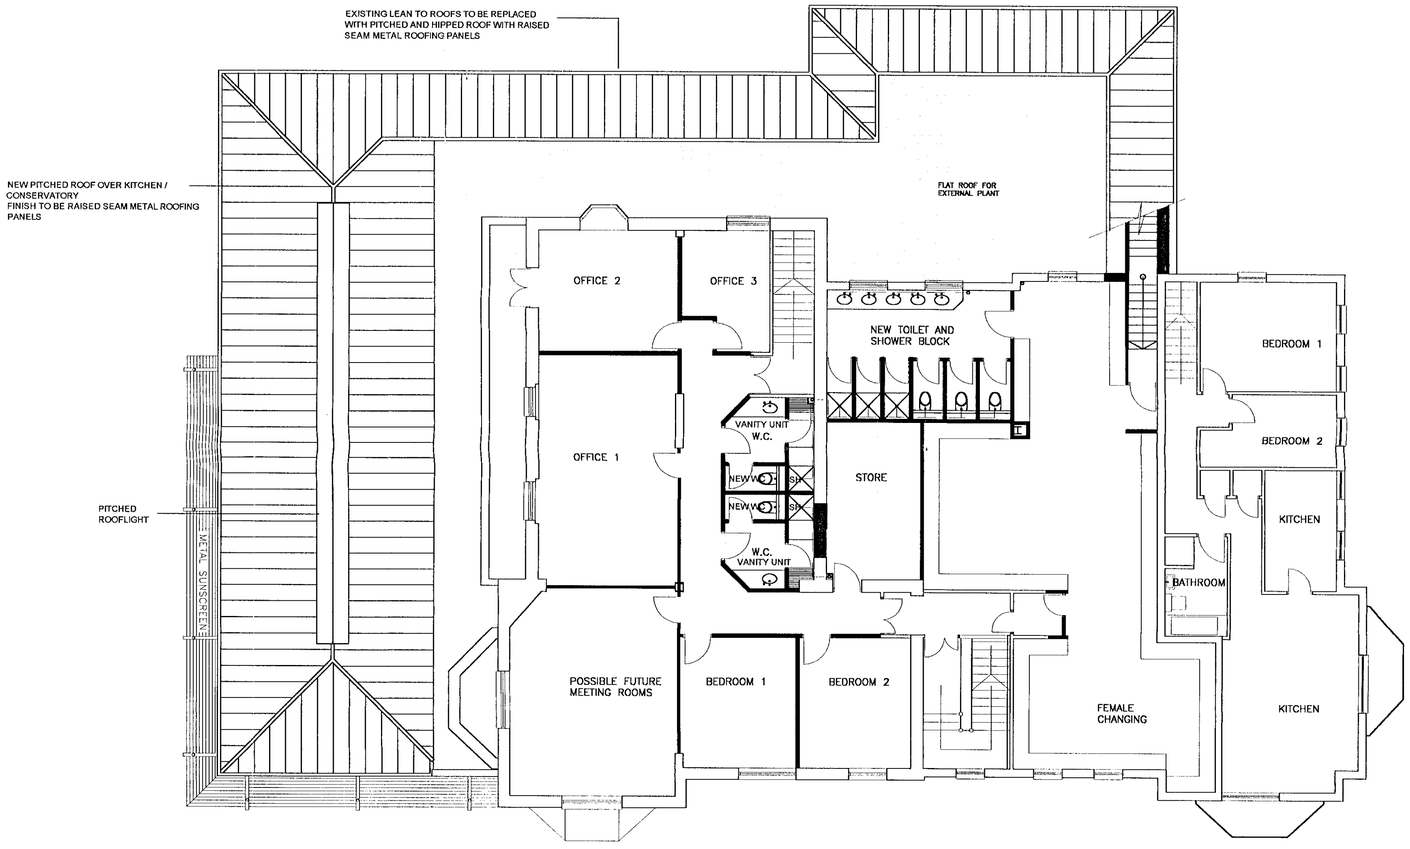

N

NOTES

- THE CONTRACTOR IS RESPONSIBLE FOR CHECKING DIMENSIONS WITH THE ARCHITECTS BEFORE PROCEEDING WITH THE WORKS TOLERANCES AND INFORMATION. ANY DISCREPANCIES TO BE VERIFIED
- WHERE AN ITEM IS COVERED BY DRAWINGS TO DIFFERENT SCALES, THE LARGER SCALE DRAWINGS ARE TO BE WORKED TO
- DO NOT SCALE DRAWINGS. FIGURED DIMENSIONS TO BE WORKED TO IN ALL CASES.
- ALL DIMENSIONS INDICATED ARE STRUCTURAL
- THIS DRAWING IS TO BE READ IN CONJUNCTION WITH THE FOLLOWING;

NOTE:
SCHEMATIC LAYOUT SUBJECT TO FLOOR TO FLOOR HEIGHT CONFIRMATION AND SITE SURVEY

NEW BLOCKWORK / STUD PARTITION

17 NOV 2000 2340

REV	DATE	AMENDMENT	BY

PLANNING

CLIENT

SANDMARTINS GOLF CLUB

PROJECT TITLE

ALTERATIONS TO GOLF CLUB, WOKINGHAM

DRAWING TITLE

FIRST FLOOR PLAN

DATE	SCALE	CAD FILE NO
SEPT '00	1:100@A1	AL-00-10
DRAWN	CHECKED	MASTER DWG NO
AR	AR	MASTER2


JOB NO		REVISION
A252	AL(00)10	A

THE ROGER WENN PARTNERSHIP LIMITED

ARCHITECTS
PROJECT MANAGERS
PLANNING SUPERVISORS
CONSTRUCTION CONSULTANTS
COST CONSULTANTS

72 ST DUNSTAN'S STREET
CANTERBURY, KENT
TELEPHONE (01227) 457471
FACSIMILE (01227) 455904
e-mail: mail@trwpl.demon.co.uk

ALSO AT
LONDON
WARRINGTON
BRIGHTON

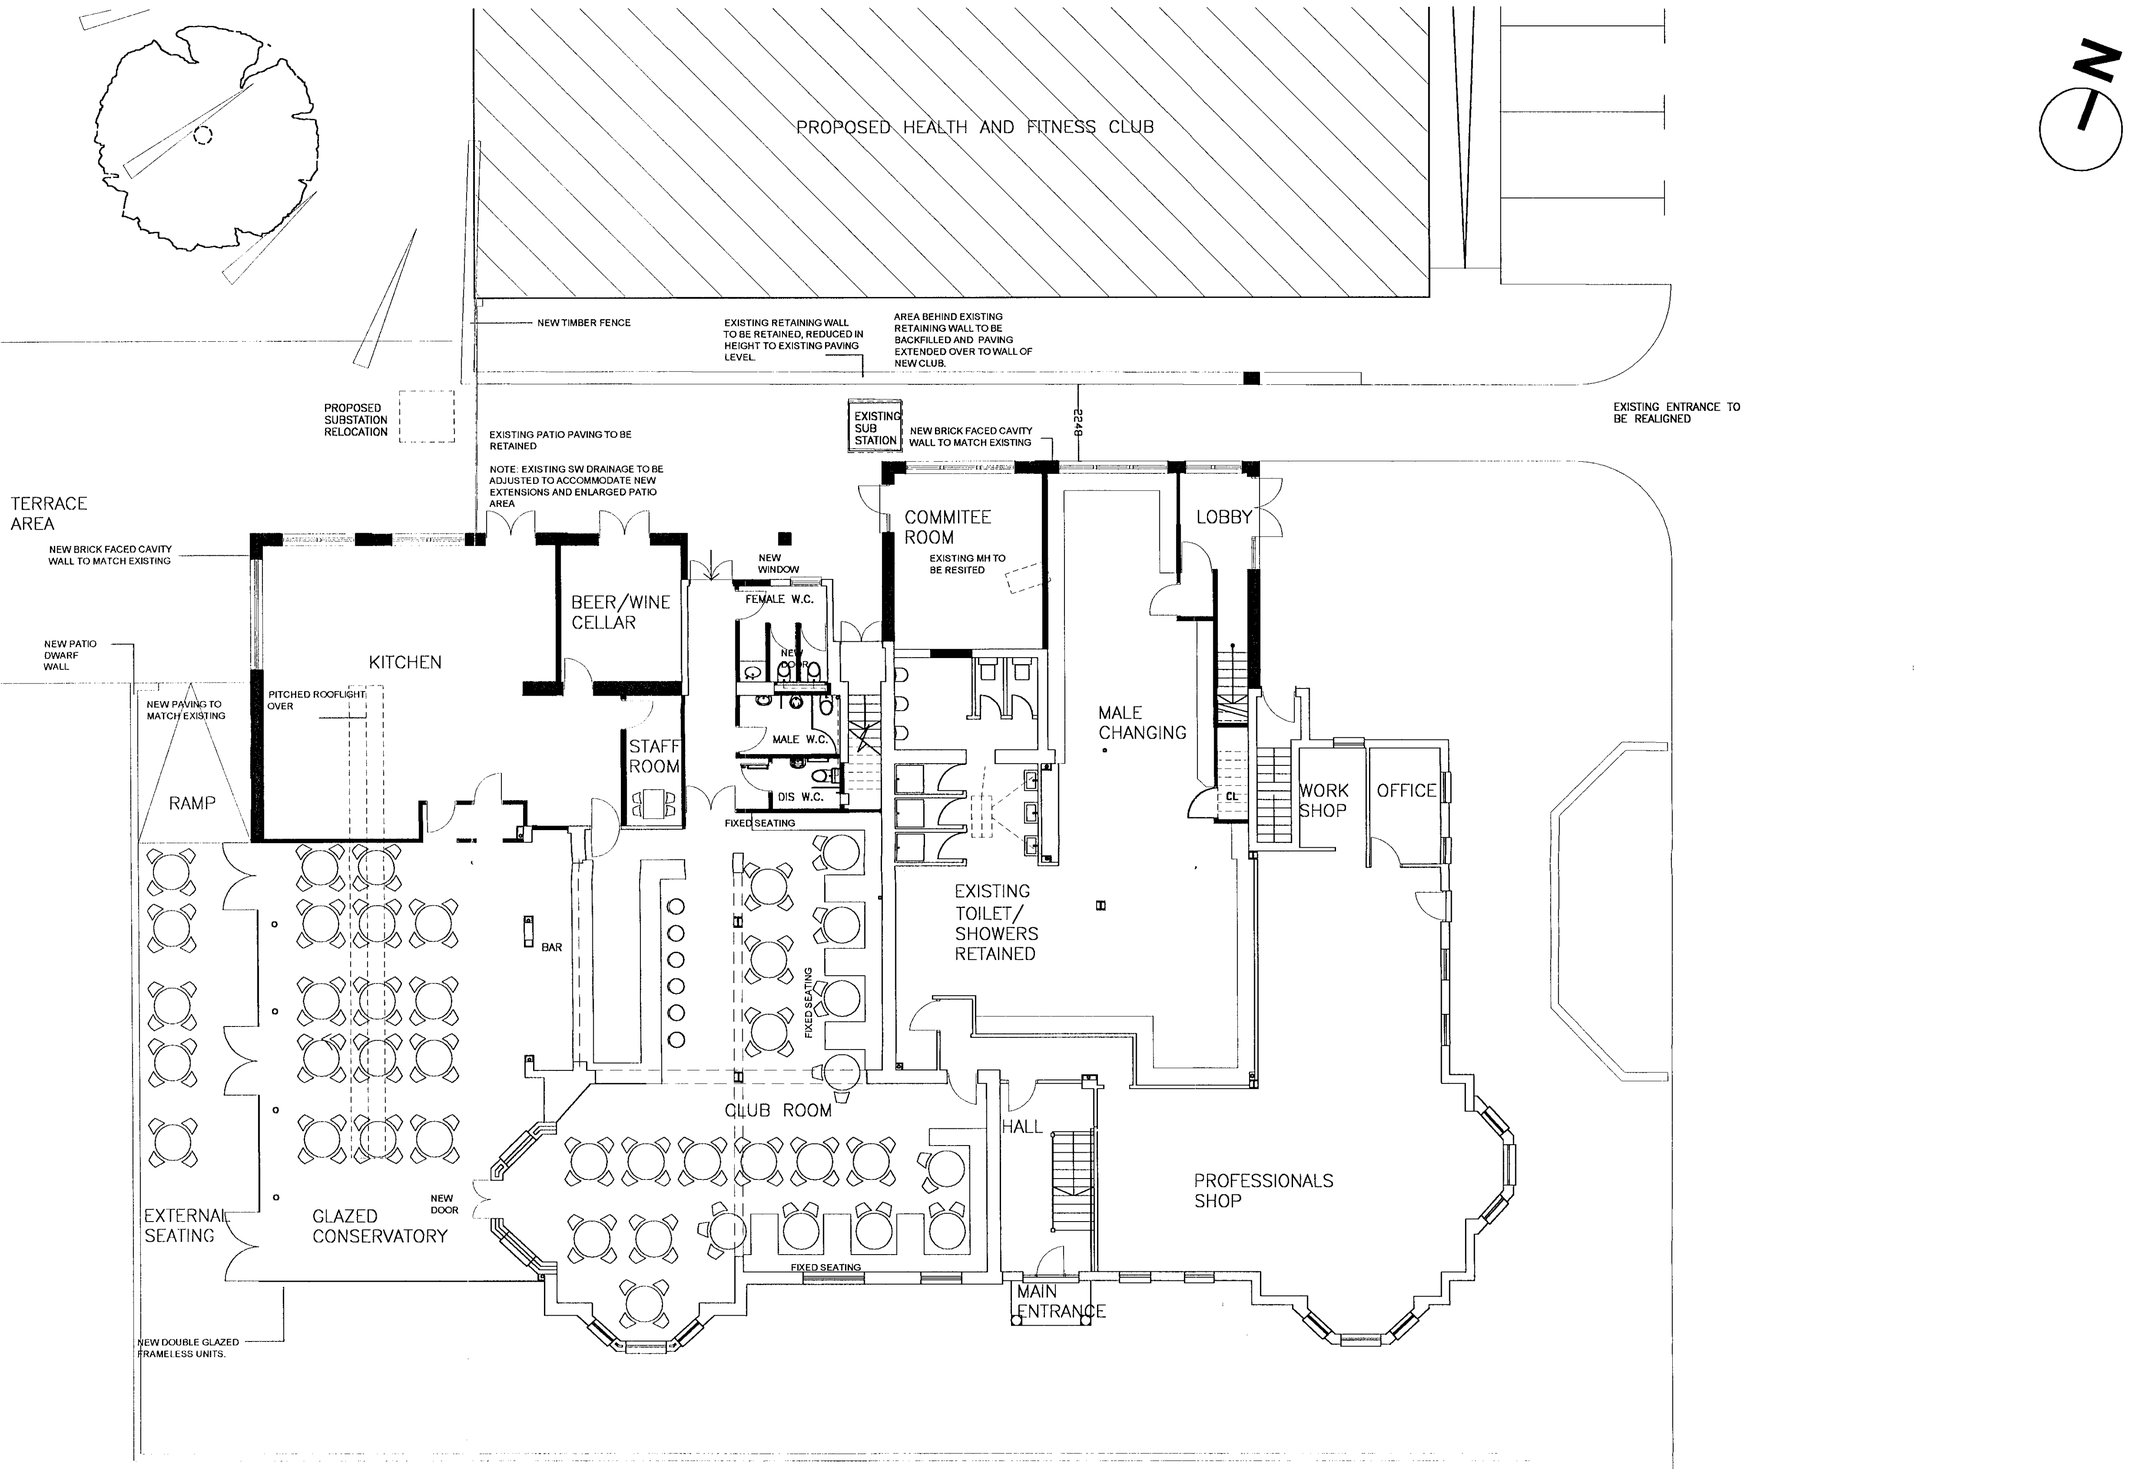

N

NOTES

- THE CONTRACTOR IS RESPONSIBLE FOR CHECKING DIMENSIONS WITH THE ARCHITECTS BEFORE PROCEEDING WITH THE WORKS. TOLERANCES AND INFORMATION. ANY DISCREPANCIES TO BE VERIFIED.
- WHERE AN ITEM IS COVERED BY DRAWINGS TO DIFFERENT SCALES, THE LARGER SCALE DRAWINGS ARE TO BE WORKED TO
- DO NOT SCALE DRAWINGS. FIGURED DIMENSIONS TO BE WORKED TO IN ALL CASES.
- ALL DIMENSIONS INDICATED ARE STRUCTURAL.
- THIS DRAWING IS TO BE READ IN CONJUNCTION WITH THE FOLLOWING.

NEW BLOCKWORK / STUD PARTITION

17.NOV.2000* 2340

REV	DATE	AMENDMENT	BY

PLANNING

CLIENT

SANDMARTINS GOLF CLUB

PROJECT TITLE

ALTERATIONS TO GOLF CLUB, WOKINGHAM

DRAWING TITLE

GROUND FLOOR PLAN

DATE	SCALE	CAD FILE NO.
NOV 2000	1:100@A1	AL-00-09
DRAWN	CHECKED	MASTER DWG NO.
AR	AR	MASTERP1


JOB NO.		REVISION
A252	AL(00)09	A

THE ROGER WENN PARTNERSHIP LIMITED


ARCHITECTS
PROJECT MANAGERS
PLANNING SUPERVISORS
CONSTRUCTION CONSULTANTS
COST CONSULTANTS

72 ST DUNSTAN'S STREET
CANTERBURY, KENT
TELEPHONE (01227) 457471
FACSIMILE (01227) 455904
e-mail: mail@trwpl.demon.co.uk


ALSO AT:
LONDON
WARRINGTON
BRIGHTON

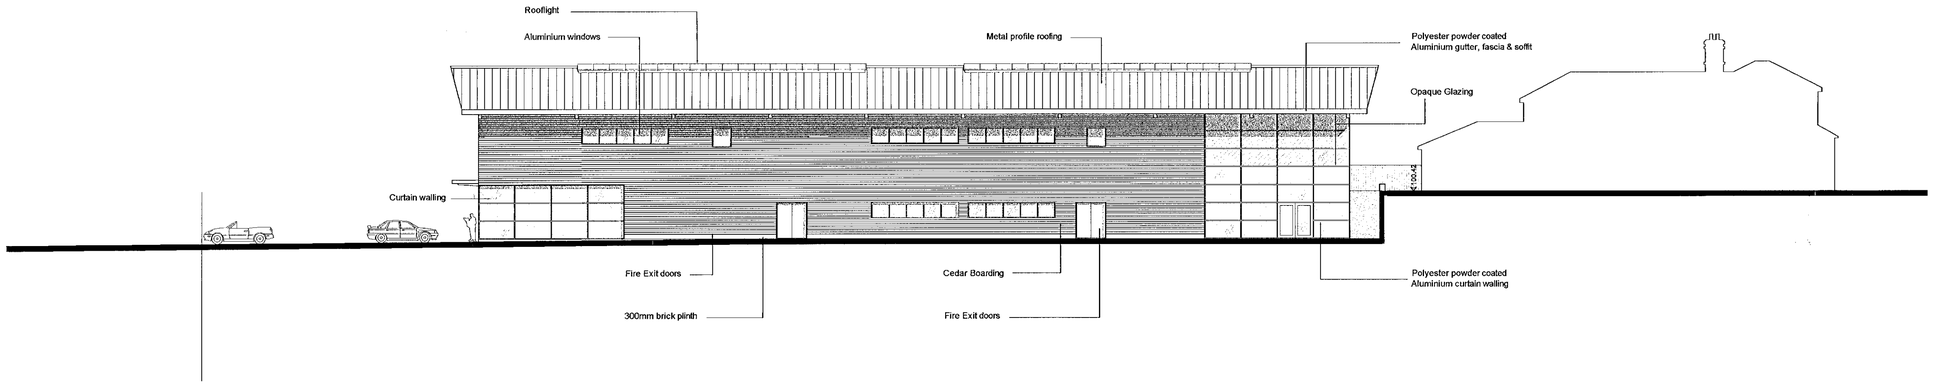


WEST ELEVATION

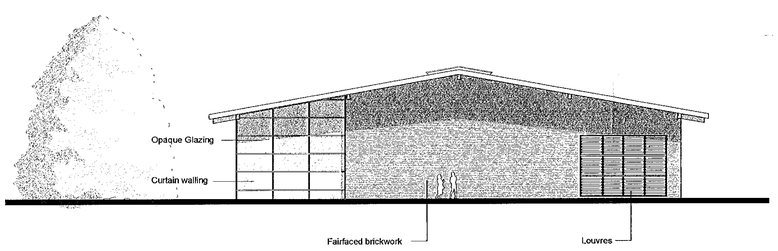


SOUTH ELEVATION

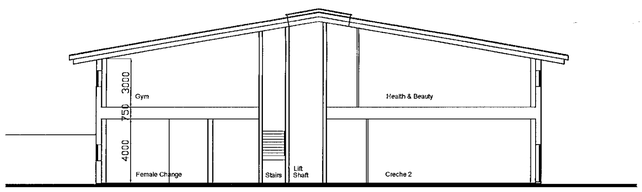

SECTION A - A

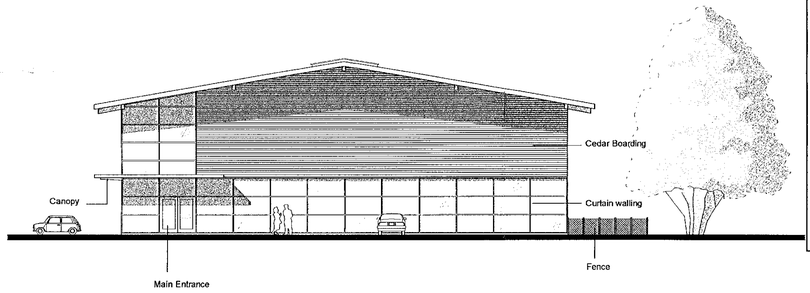

NORTH ELEVATION

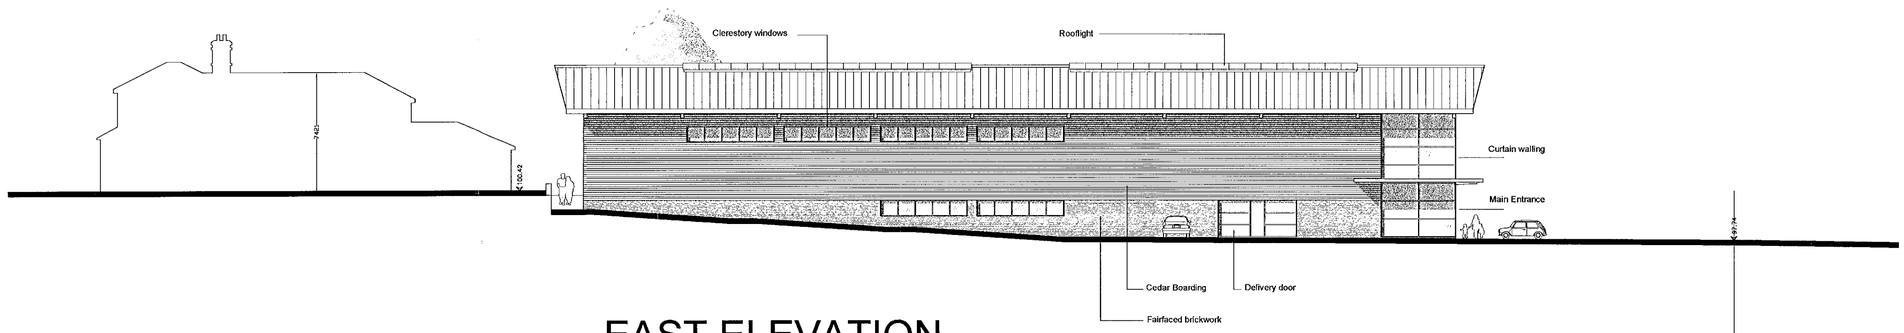

EAST ELEVATION

NOTES

- THE CONTRACTOR IS RESPONSIBLE FOR CHECKING DIMENSIONS WITH THE ARCHITECTS BEFORE PROCEEDING WITH THE WORKS. TOLERANCES AND INFORMATION. ANY DISCREPANCIES TO BE VERIFIED.
- WHERE AN ITEM IS COVERED BY DRAWINGS TO DIFFERENT SCALES, THE LARGER SCALE DRAWINGS ARE TO BE WORKED TO.
- DO NOT SCALE DRAWINGS. FIGURED DIMENSIONS TO BE WORKED TO IN ALL CASES.
- ALL DIMENSIONS INDICATED ARE STRUCTURAL.
- THIS DRAWING IS TO BE READ IN CONJUNCTION WITH THE FOLLOWING.

RECEIVED
14 DEC 2000
COPIES TO:

REV	DATE	AMENDMENT	BY

PLANNING

CLIENT

SANDMARTINS GOLF CLUB
WOKINGHAM, SURREY

PROJECT TITLE

HEALTH & FITNESS CLUB

DRAWING TITLE

SECTION & ELEVATIONS
HEALTH & FITNESS CLUB

DATE	SCALE	CAD FILE NO.
OCT'00	1:200@A1	CAD FILE
DRAWN	CHECKED	MASTER DWG NO.
MN	AF	PROP-SITE-SECTION

JOB NO.		REVISION
A253	AL(00)05	c

REVISED PLAN

2840

THE ROGER WENN PARTNERSHIP LIMITED


ARCHITECTS
PROJECT MANAGERS
PLANNING SUPERVISORS
CONSTRUCTION CONSULTANTS
COST CONSULTANTS

72 ST DUNSTAN'S STREET
CANTERBURY, KENT
TELEPHONE (01227) 457471
FACSIMILE (01227) 455904
e-mail: mail@rwpl.demon.co.uk

ALSO AT:
LONDON
WARRINGTON
BRIGHTON



NORTH ELEVATION

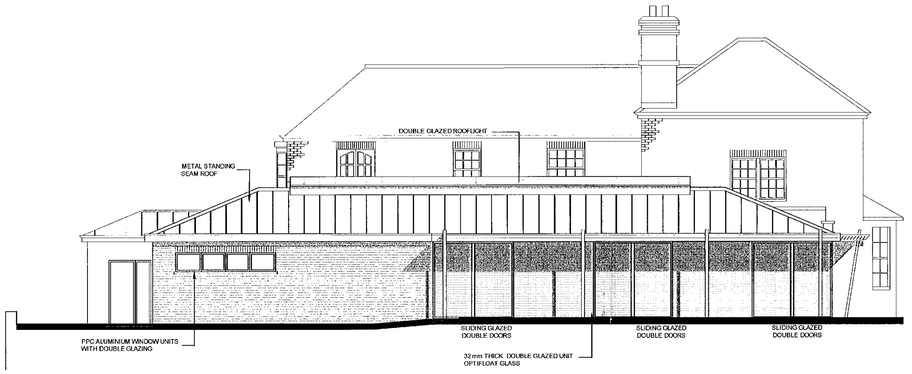


WEST ELEVATION



SOUTH ELEVATION



EAST ELEVATION

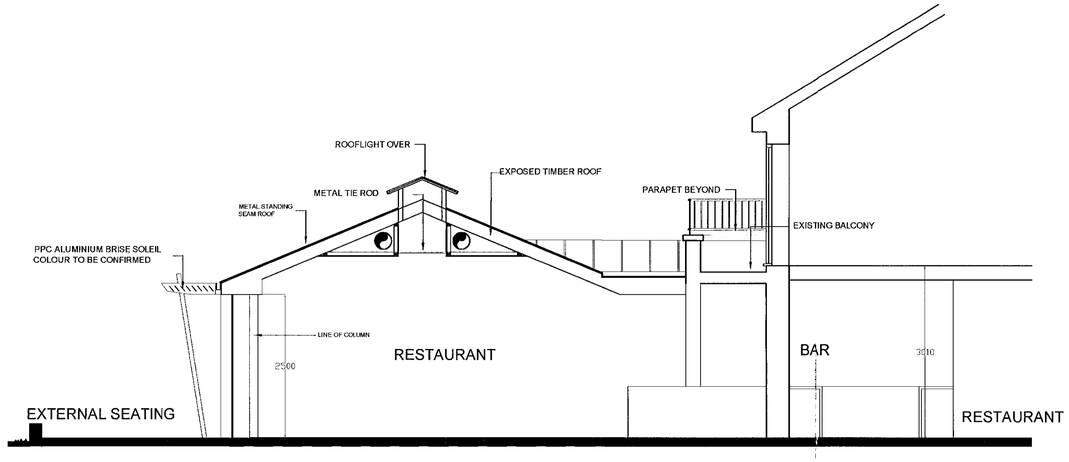

SECTION A - A THROUGH RESTAURANT 1:50

REVISED PLAN

2840

NOTES

- THE CONTRACTOR IS RESPONSIBLE FOR CHECKING DIMENSIONS WITH THE ARCHITECTS BEFORE PROCEEDING WITH THE WORKS. TOLERANCES AND INFORMATION. ANY DISCREPANCIES TO BE VERIFIED.
- WHERE AN ITEM IS COVERED BY DRAWINGS TO DIFFERENT SCALES, THE LARGER SCALE DRAWINGS ARE TO BE WORKED TO.
- DO NOT SCALE DRAWINGS. FIGURED DIMENSIONS TO BE WORKED TO IN ALL CASES.
- ALL DIMENSIONS INDICATED ARE STRUCTURAL.
- THIS DRAWING IS TO BE READ IN CONJUNCTION WITH THE FOLLOWING:

NOTE:
SCHEMATIC LAYOUT SUBJECT TO FLOOR TO FLOOR HEIGHT CONFIRMATION AND SITE SURVEY

PLANNING APPLICATION
CS
14 DEC 2000
COPIES TO: ACK: FILE:

REV	DATE	AMENDMENT	BY

PLANNING

CLIENT

SANDMARTINS GOLF CLUB

PROJECT TITLE

ALTERATIONS TO GOLF CLUB, WOKINGHAM

DRAWING TITLE

ELEVATIONS AND SECTION

DATE	SCALE	CAD FILE NO.
OCT '00	1:50, 1:100@A1	CAD FILE
DRAWN	CHECKED	MASTER DWG NO.
VJ	AR	PROPOSED ELEVATIONS

JOB NO.		REVISION
A252	AL(00)04	D


THE ROGER WENN PARTNERSHIP LIMITED

ARCHITECTS
PROJECT MANAGERS
PLANNING SUPERVISORS
CONSTRUCTION CONSULTANTS
COST CONSULTANTS

72 ST DUNSTAN'S STREET
CANTERBURY, KENT
TELEPHONE (01227) 457471
FACSIMILE (01227) 455604

e-mail: mail@trwpl.demon.co.uk

ALSO AT:
LONDON
WARRINGTON
BRIGHTON

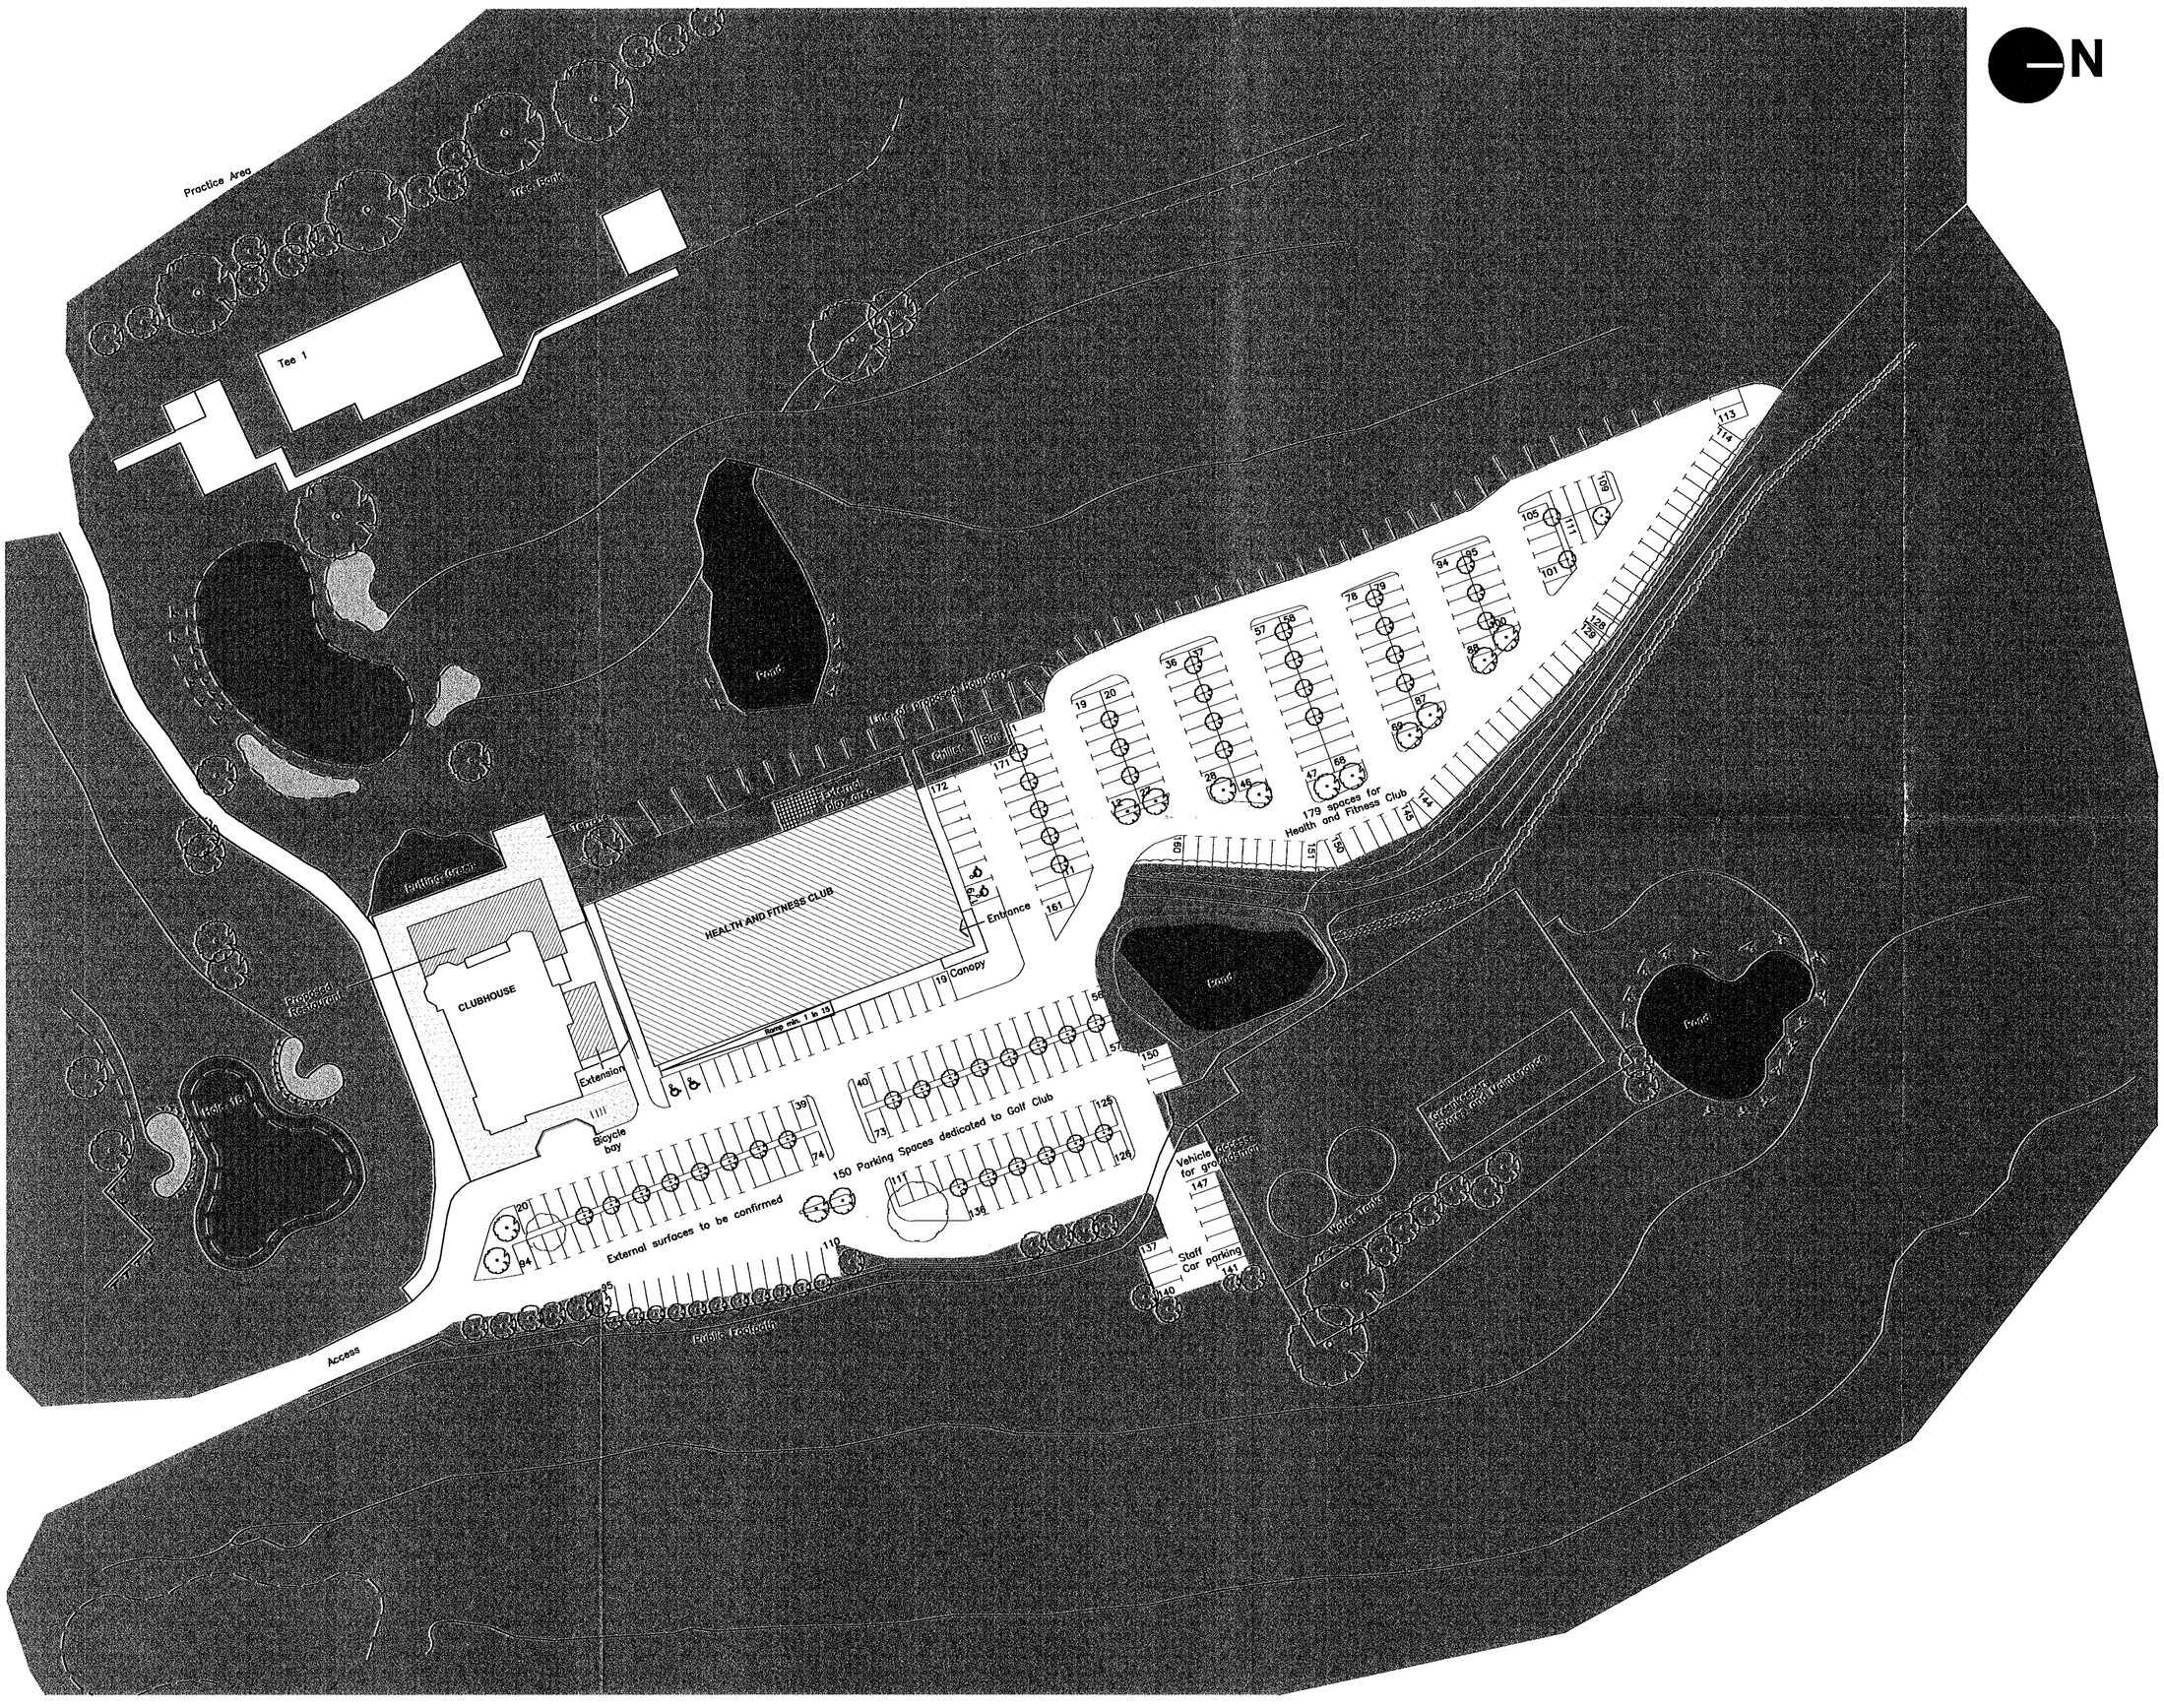

NOTES

- THE CONTRACTOR IS RESPONSIBLE FOR CHECKING DIMENSIONS WITH THE ARCHITECTS BEFORE PROCEEDING WITH THE WORKS. TOLERANCES AND INFORMATION ANY DISCREPANCIES TO BE VERIFIED.
- WHERE AN ITEM IS COVERED BY DRAWINGS TO DIFFERENT SCALES, THE LARGER SCALE DRAWINGS ARE TO BE WORKED TO.
- DO NOT SCALE DRAWINGS. FIGURED DIMENSIONS TO BE WORKED TO IN ALL CASES.
- ALL DIMENSIONS INDICATED ARE STRUCTURAL.
- THIS DRAWING IS TO BE READ IN CONJUNCTION WITH THE FOLLOWING:

17 NOV 2000 20:40

REV	DATE	AMENDMENT	BY

PLANNING

CLIENT

SANDMARTINS GOLF CLUB
WOKINGHAM, SURREY

PROJECT TITLE

HEALTH & FITNESS CLUB

DRAWING TITLE

SITE LAYOUT PLAN

DATE	SCALE	CAD FILE NO.
12/10/00	1:500@A1	A253
DRAWN	CHECKED	MASTER DWG NO.
JH	AF	sitelayout1

JOB NO.		REVISION
A253	AX (00) 01	H


THE ROGER WENN PARTNERSHIP LIMITED

ARCHITECTS
PROJECT MANAGERS
PLANNING SUPERVISORS
CONSTRUCTION CONSULTANTS
COST CONSULTANTS

72 ST DUNSTAN'S STREET
CANTERBURY, KENT
TELEPHONE (01227) 457471
FACSIMILE (01227) 455904

e-mail: mail@rwpl.demon.co.uk

ALSO AT:
LONDON
WARRINGTON
BRIGHTON

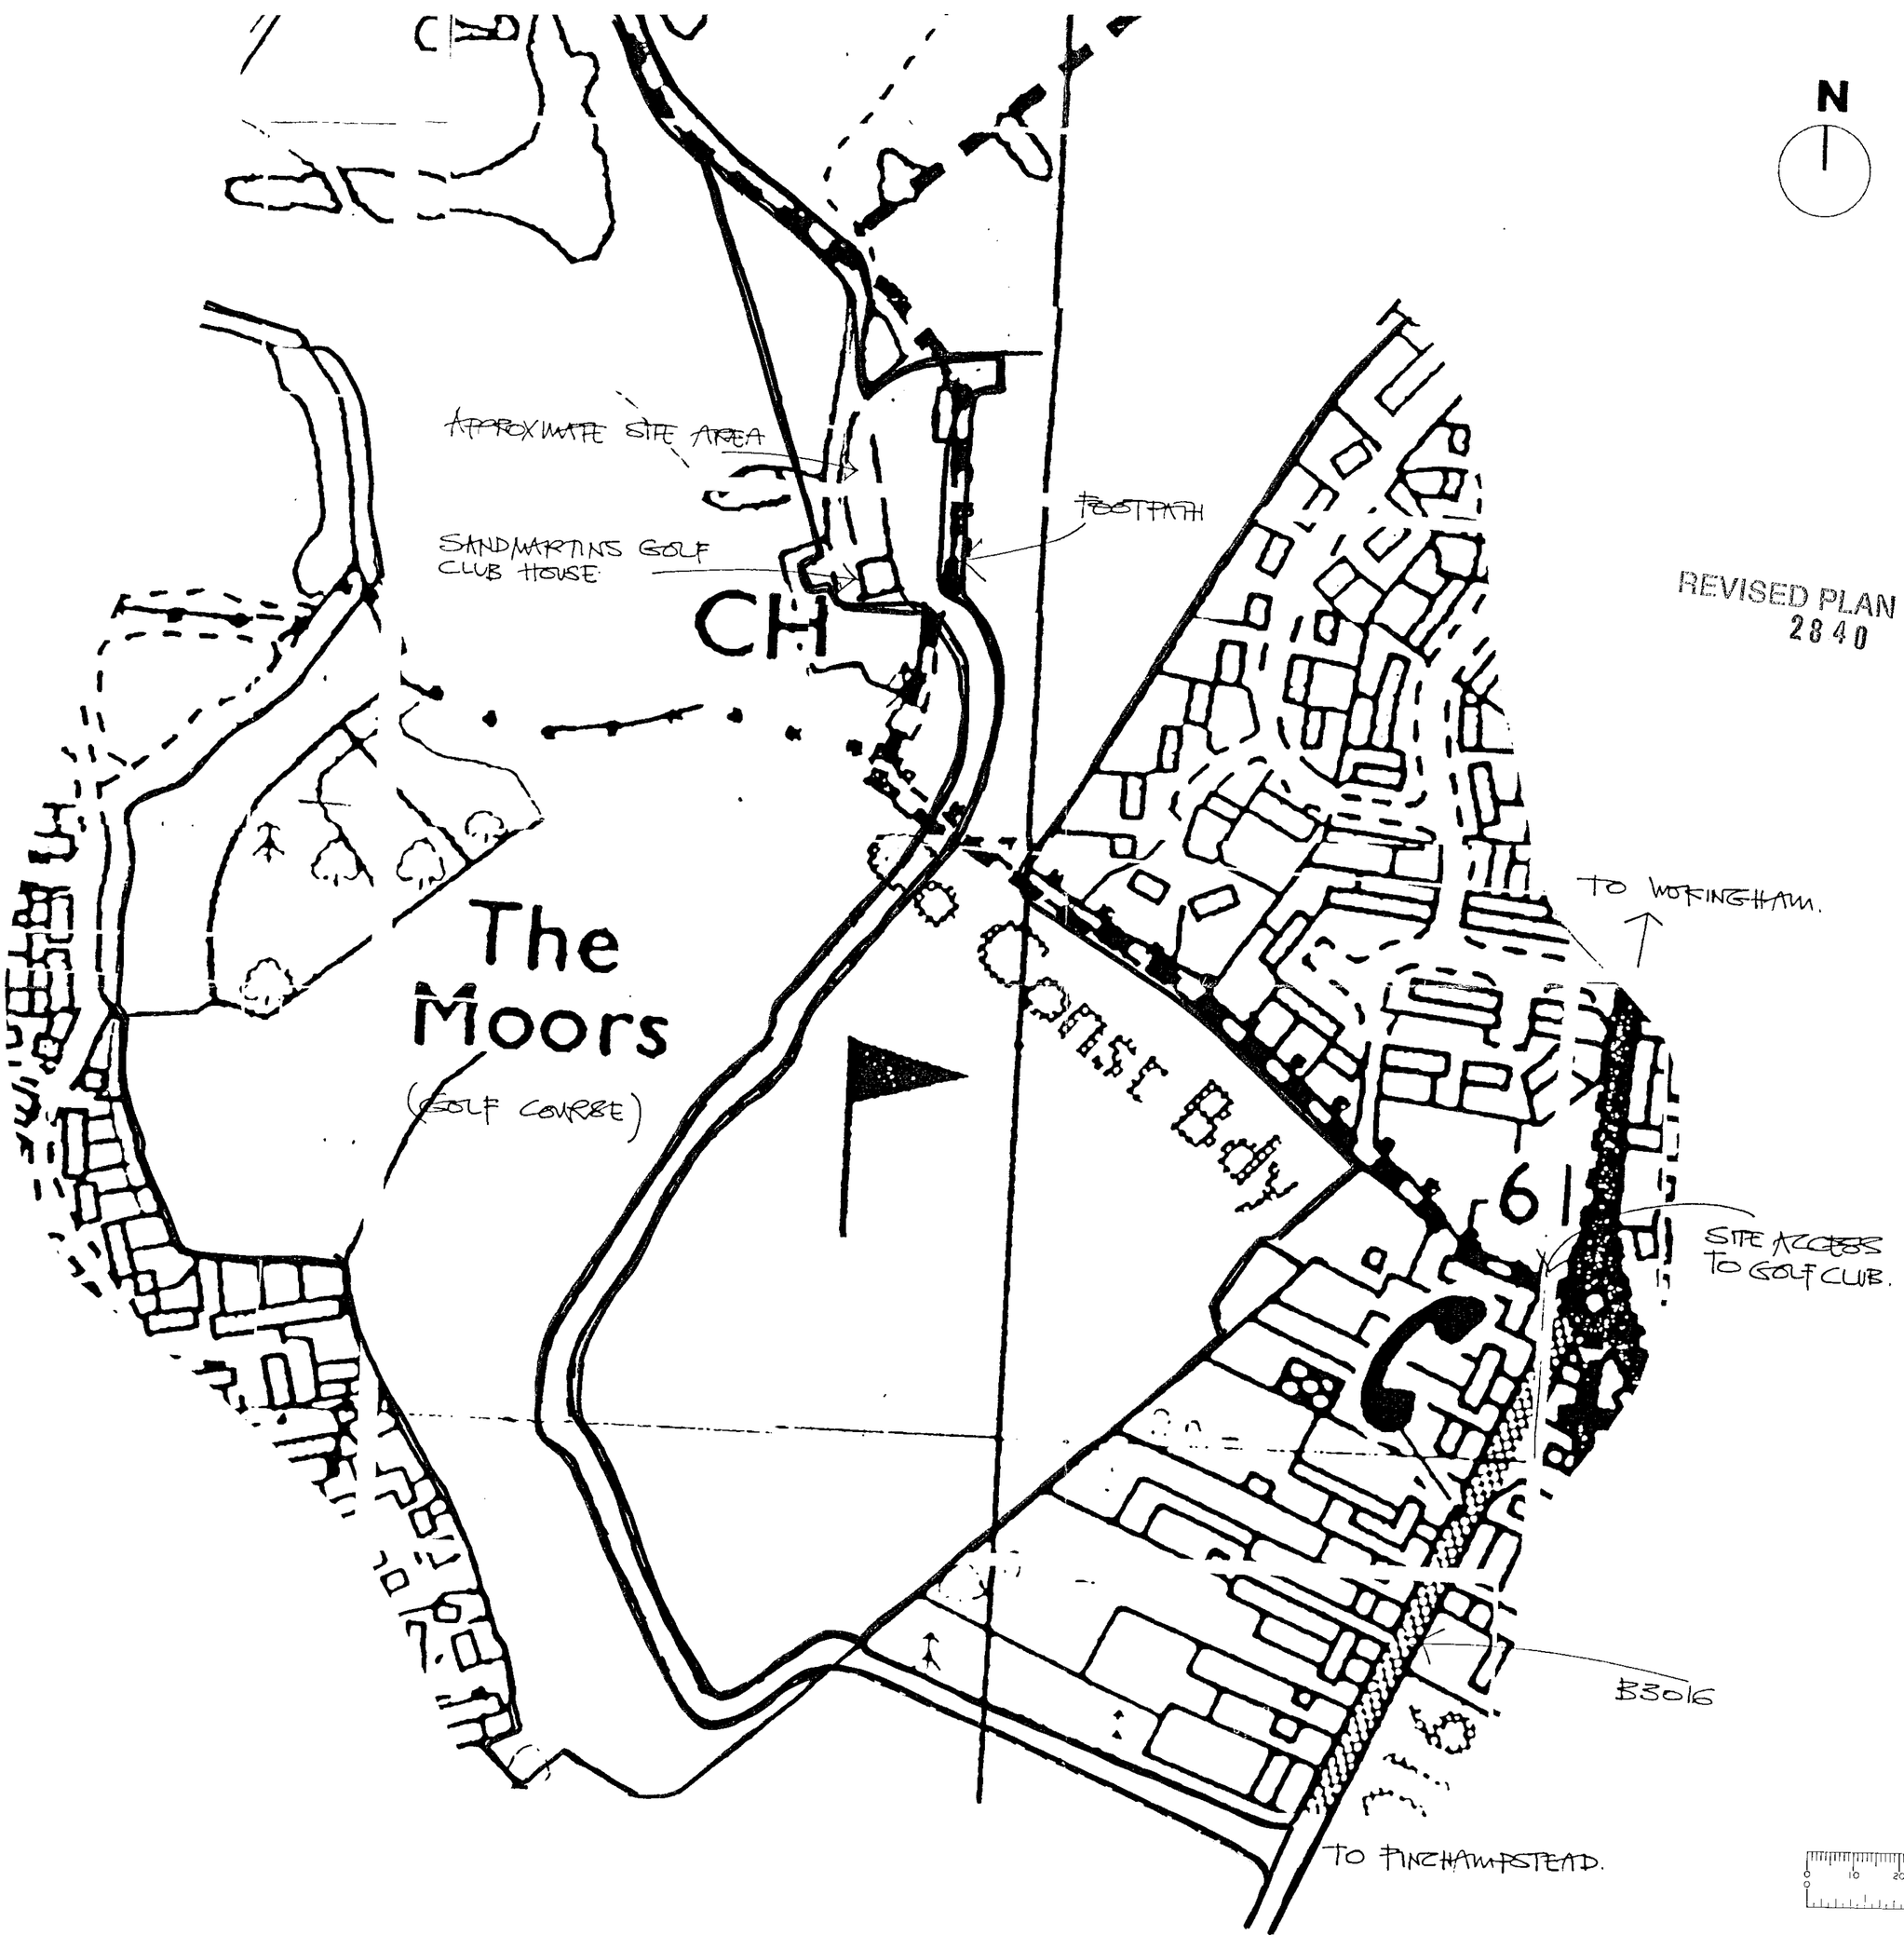

N

REVISED PLAN
2840

NOTES

- THE CONTRACTOR IS RESPONSIBLE FOR CHECKING DIMENSIONS WITH THE ARCHITECTS BEFORE PROCEEDING WITH THE WORKS. TOLERANCES AND INFORMATION ANY DISCREPANCIES TO BE VERIFIED
- WHERE AN ITEM IS COVERED BY DRAWINGS TO DIFFERENT SCALES THE LARGER SCALE DRAWINGS ARE TO BE WORKED TO
- DO NOT SCALE DRAWINGS FIGURED DIMENSIONS TO BE WORKED TO IN ALL CASES
- ALL DIMENSIONS INDICATED ARE STRUCTURAL
- THIS DRAWING IS TO BE READ IN CONJUNCTION WITH THE FOLLOWING

COPIES TO:

REV	DATE	AMENDMENT	BY

PLANNING

CLIENT
SANDMARTINS GOLF CLUB
WOKINGHAM, SURREY

PROJECT TITLE
HEALTH & FITNESS CLUB

DRAWING TITLE
SITE LOCATION PLAN
PLAN

DATE	SCALE	CAD FILE NO.
NOV '00	1:2500@A2	AX-00-02
DRAWN	CHECKED	MASTER DWG NO
AR	AR	MASTER


JOB NO.		REVISION
A253	AX (00) 03	A

THE ROGER WENN PARTNERSHIP LIMITED
ARCHITECTS
PROJECT MANAGERS
BUILDING SERVICES CONSULTANTS
CONSTRUCTION CONSULTANTS
COST CONSULTANTS

72 ST DUNSTAN'S STREET
CANTERBURY, KENT
TELEPHONE (01227) 457471
FACSIMILE (01227) 455904
e-mail mail@trwpl.demon.co.uk

ALSO AT
LONDON
WARRINGTON
BRIGHTON

0 10 20 30 40 50 60 70 80 90 100
0 2 3

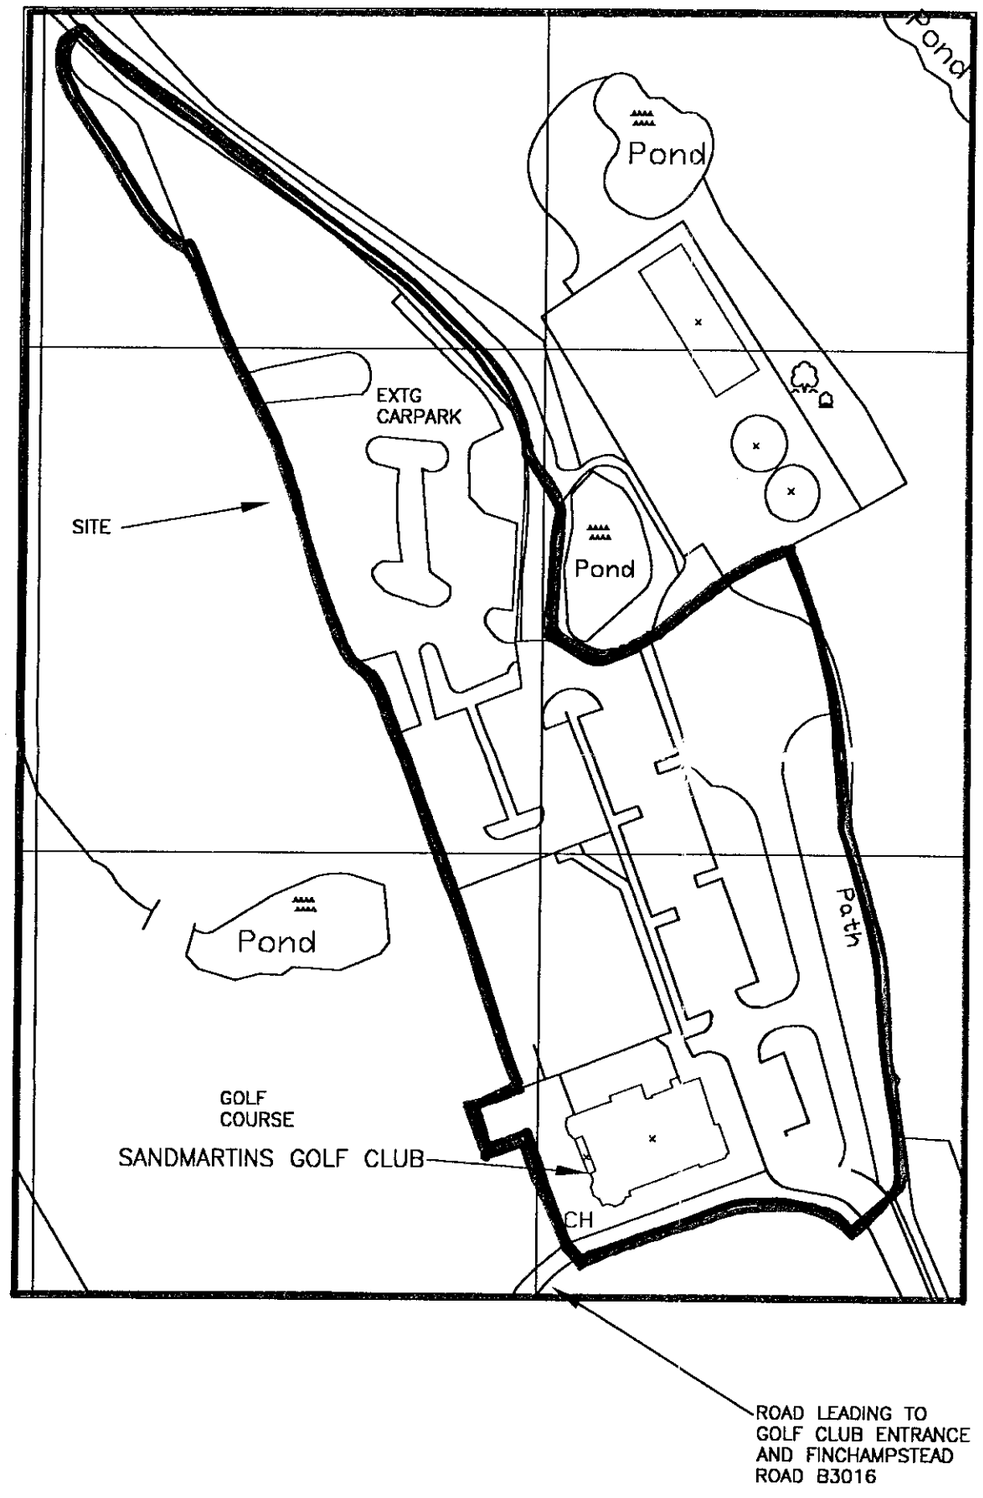

N

NOTES

- THE CONTRACTOR IS RESPONSIBLE FOR CHECKING DIMENSIONS WITH THE ARCHITECTS BEFORE PROCEEDING WITH THE WORKS. TOLERANCES AND INFORMATION. ANY DISCREPANCIES TO BE VERIFIED.
- WHERE AN ITEM IS COVERED BY DRAWINGS TO DIFFERENT SCALES, THE LARGER SCALE DRAWINGS ARE TO BE WORKED TO.
- DO NOT SCALE DRAWINGS. FIGURED DIMENSIONS TO BE WORKED TO IN ALL CASES.
- ALL DIMENSIONS INDICATED ARE STRUCTURAL.
- THIS DRAWING IS TO BE READ IN CONJUNCTION WITH THE FOLLOWING:

REV	DATE	AMENDMENT	BY

PLANNING

CLIENT

SANDMARTINS GOLF CLUB
WOKINGHAM, SURREY

PROJECT TITLE

HEALTH & FITNESS CLUB

DRAWING TITLE

SITE LOCATION PLAN

DATE	SCALE	CAD FILE NO.
OCT'00	1:1250@A1	AX-00-02
DRAWN	**CHECKED**	**MASTER DWG NO.**
PJC	AR	MASTER

JOB NO.		REVISION
A253	AX (00) 02	

THE ROGER WENN PARTNERSHIP LIMITED


ARCHITECTS
PROJECT MANAGERS
BUILDING SERVICES CONSULTANTS
CONSTRUCTION CONSULTANTS
COST CONSULTANTS

72 ST DUNSTAN'S STREET
CANTERBURY, KENT
TELEPHONE (01227) 457471
FACSIMILE (01227) 455904


e-mail: mail@trwpl.demon.co.uk

ALSO AT:
LONDON
WARRINGTON
BRIGHTON


17 NOV 2000
27

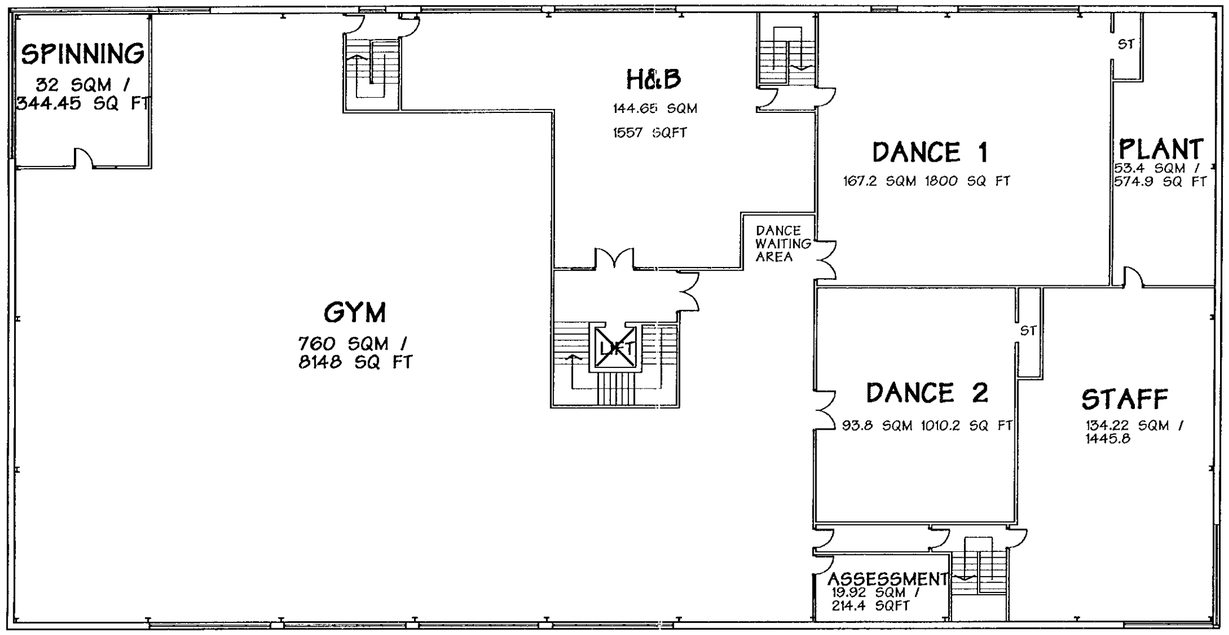

FIRST FLOOR PLAN
1180 SQ M 12700 SQ FT

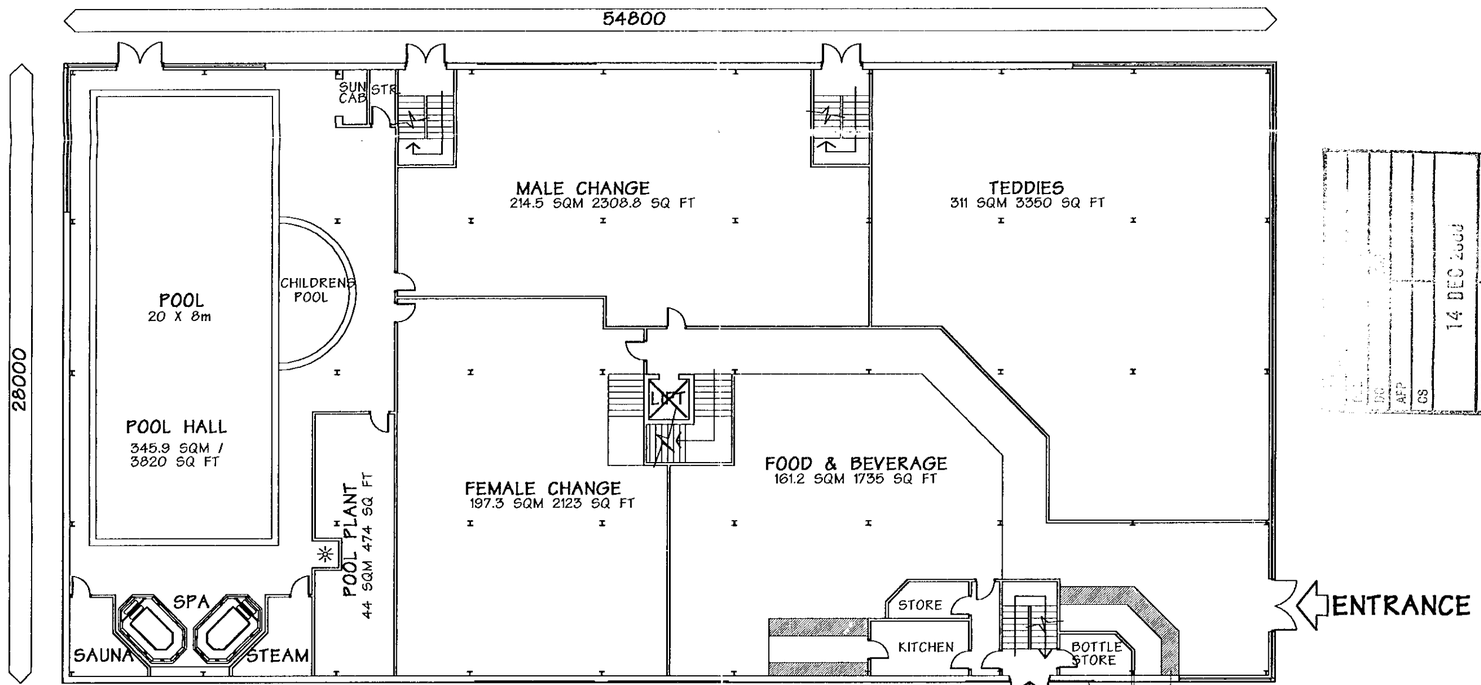

GROUND FLOOR PLAN
1485 SQ M 15985 SQ FT

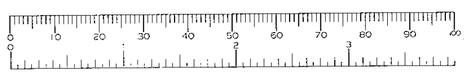


2840
REVISED PLAN

Revisions:		Date
A	EXTERNAL FENESTRATION ADDED. WALL THICKNESSES INDICATED.	07.12.00
B	EXTERNAL FENESTRATION ALTERED ADJACENT RECEPTION AREA AT GROUND FLOOR LEVEL AND STAFF ROOM AT FIRST FLOOR LEVEL.	11.12.00

Esquisse Design
ARCHITECTS & INTERIOR DESIGNERS
ASHLEIGH HOUSE, BUTTON PARK, PONTEFRACT, WEST YORKSHIRE, ENGLAND, WF8 4HR.
TEL. +44 (0) 1977 79 44 55. FAX. +44 (0) 1977 79 03 45.
E-MAIL: THE.TEAM@ESQUISSE.CO.UK
WEB SITE: HTTP://WWW.ESQUISSE.CO.UK

Client	ESPORTA HEALTH AND FITNESS	Directory	
Project	ESPORTA- WOKINGHAM SANDMARTINS GOLF CLUB	Drwg Name	
		Proj Lib	
		Layerset	
Title	FLOOR PLANS		
Date	OCT 00	Drawn by	MSA/CD
Scale	1:200	Checked by	
		Drawing no.	00.A23.D01B

© The Copyright in this drawing remains vested in Esquisse Design Limited unless expressly assigned.

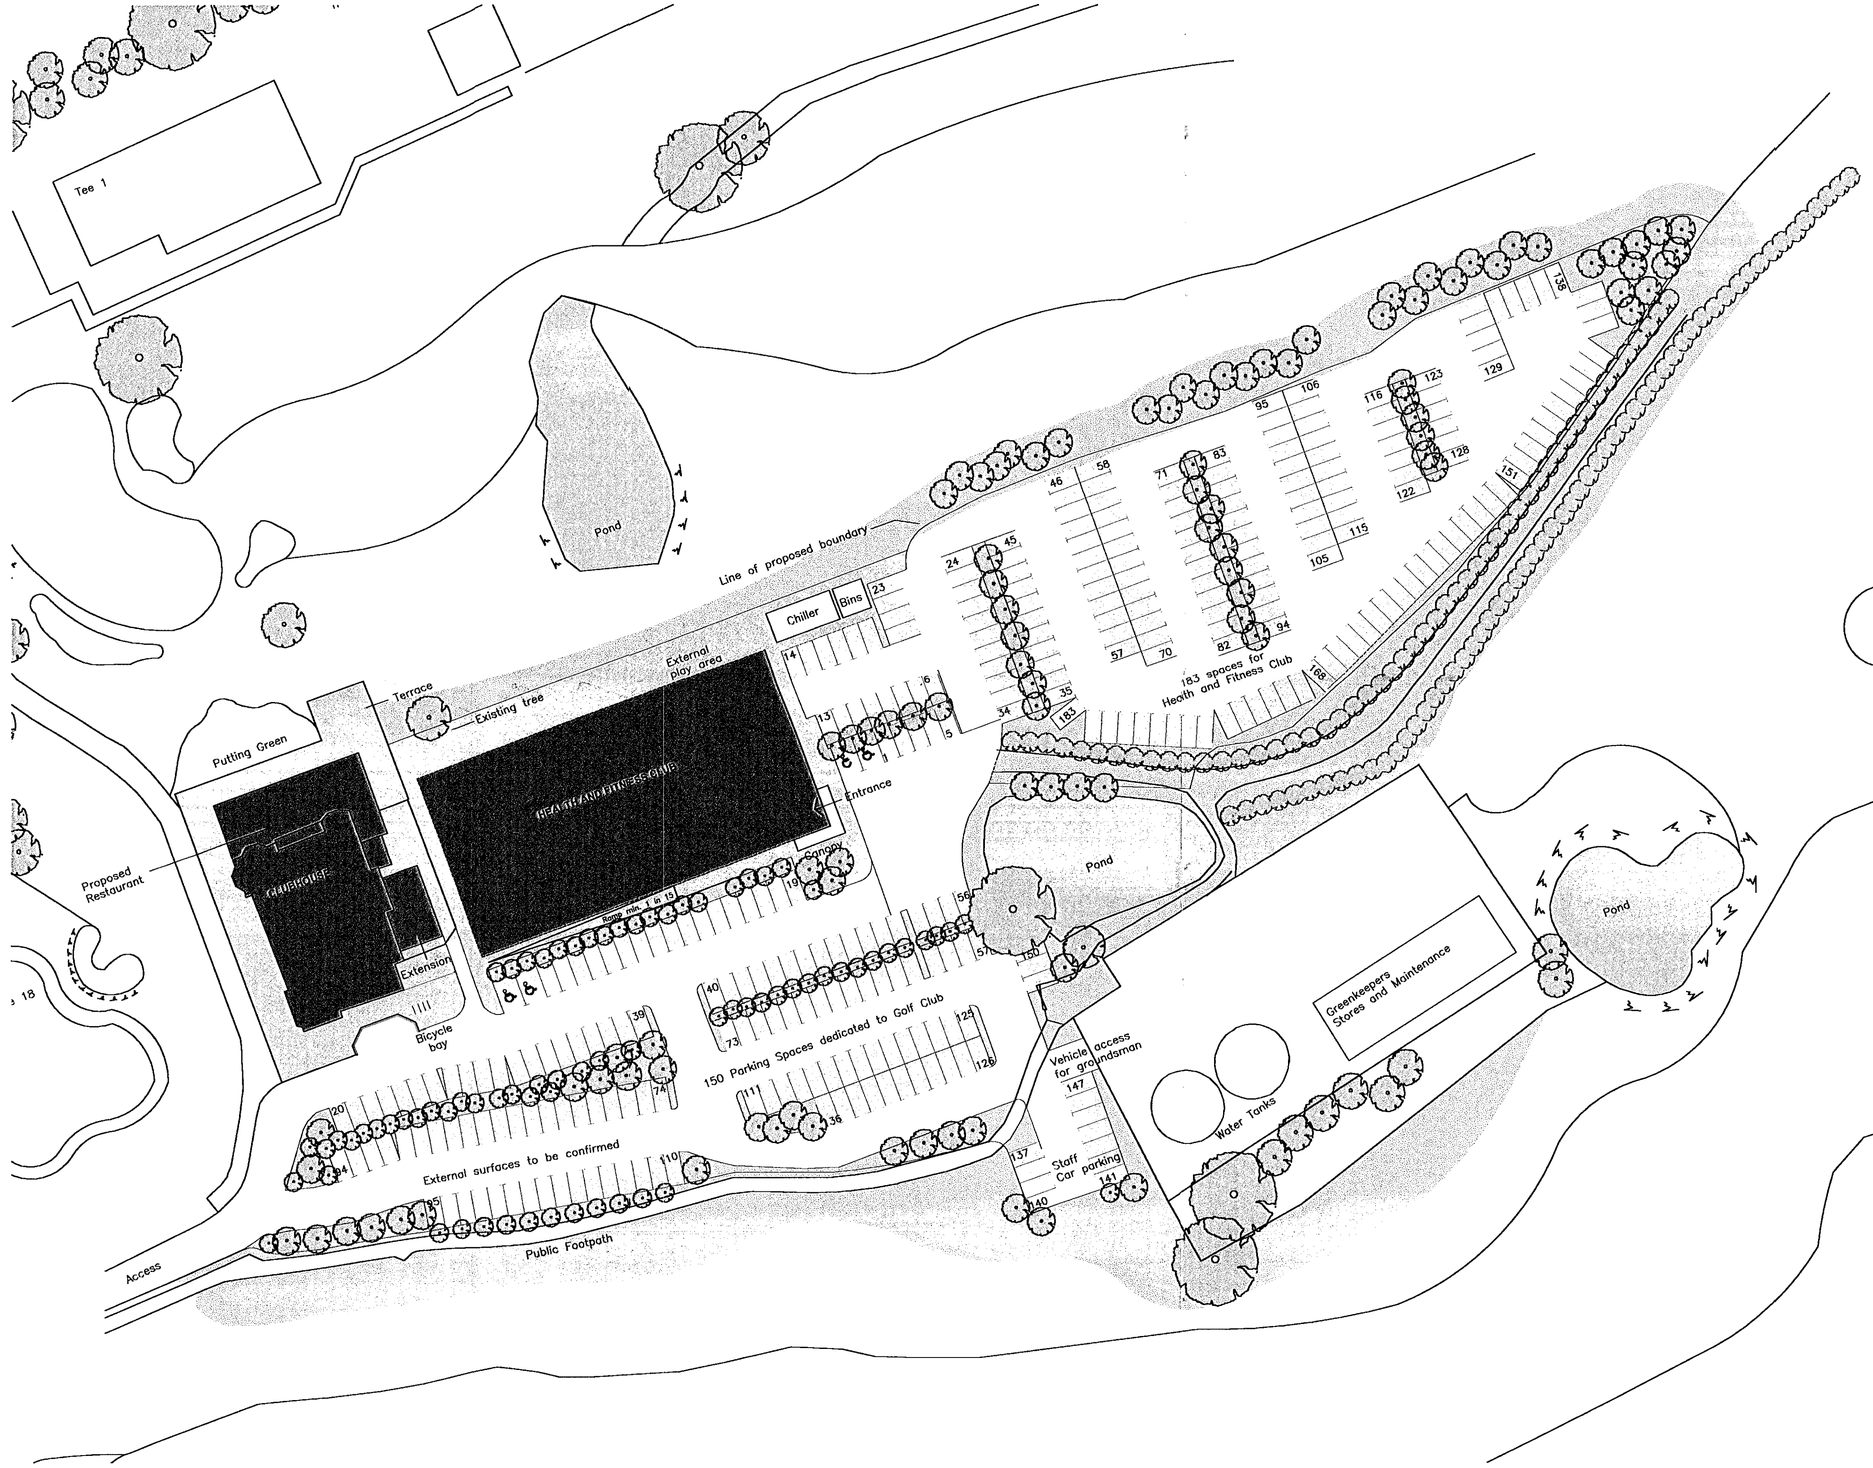

REVISED PLAN
2840 1

NOTES

- THE CONTRACTOR IS RESPONSIBLE FOR CHECKING DIMENSIONS WITH THE ARCHITECTS BEFORE PROCEEDING WITH THE WORKS. TOLERANCES AND INFORMATION ANY DISCREPANCIES TO BE VERIFIED.
- WHERE AN ITEM IS COVERED BY DRAWINGS TO DIFFERENT SCALES, THE LARGER SCALE DRAWINGS ARE TO BE WORKED TO.
- DO NOT SCALE DRAWINGS. FIGURED DIMENSIONS TO BE WORKED TO IN ALL CASES.
- ALL DIMENSIONS INDICATED ARE STRUCTURAL.
- ALL DIMENSIONS ARE IN MILLIMETRES UNLES OTHERWISE STATED.
- ALL LEVELS ARE IN METRES.
- THE CONTENT OF THIS DRAWING IS PROTECTED UNDER COPYRIGHT.
- THIS DRAWING IS TO BE READ IN CONJUNCTION WITH THE FOLLOWING:

07 MAR 2001
ACK:
FILE:

REV	DATE	AMENDMENT	BY
J	12/10/00	ADJUSTMENTS TO SUIT LANDSCAPING.	PJC

CLIENT
SANDMARTINS GOLF CLUB
WOKINGHAM, SURREY

PROJECT TITLE
HEALTH & FITNESS CLUB

DRAWING TITLE
SITE LAYOUT PLAN

DATE	SCALE	CAD FILE NO.
12/10/00	1:500	SITELAYOUT

DRAWN	CHECKED	COORDINATED
JH	AF	SITELAYOUT

JOB NO.		REVISION
A253	AX (00) 01	J

PLANNING

THE ROGER WENN PARTNERSHIP LIMITED
INTERNATIONAL CONSTRUCTION AND MANAGEMENT

72 ST DUNSTAN'S STREET
CANTERBURY, KENT
TELEPHONE (01227) 457471
FACSIMILE (01227) 455904

e-mail: mail@trwpl.demon.co.uk
www.trwpl.com

ALSO AT:
LONDON
PRESTON
BRIGHTON

FROM A.33 SPENCERS WOOD.

meadow

B.3349 HYDE END ROAD.

191

189


187
Mr. J. Griffin.

Proposed garage & conservatory


185
Mr. R.E.J. Ashfield.

183
Mr. D. Cooper

track to A4

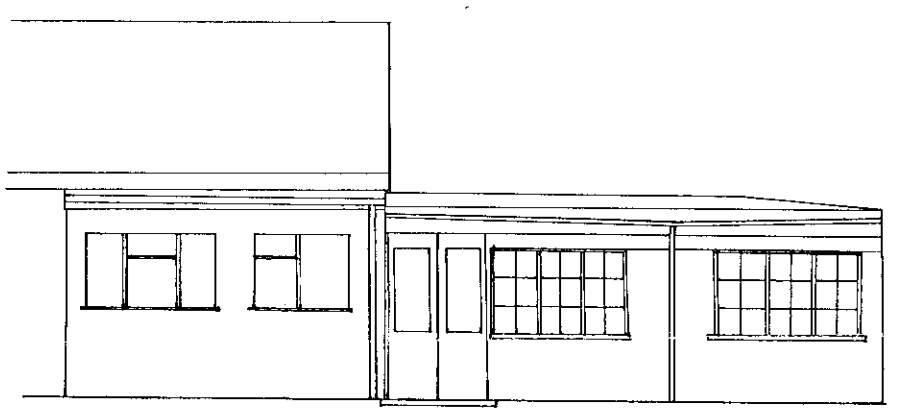


SOUTH ELEVATION

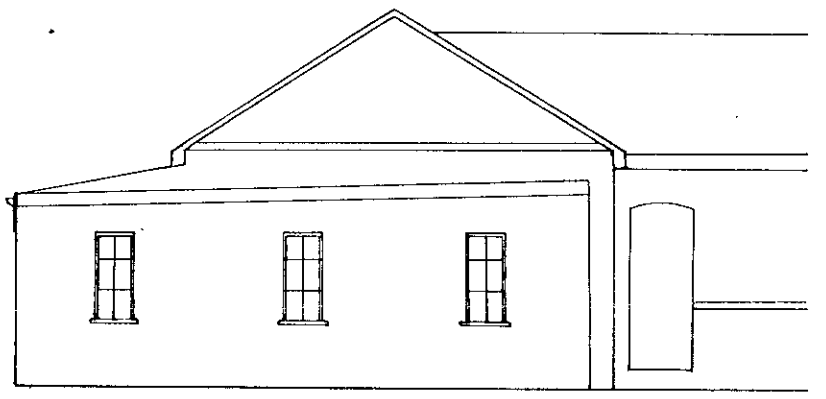


EAST ELEVATION

0 10 20 30 40 50 60 70 80 90 100
0 2 3

SECTION Y-X Scale 1:50

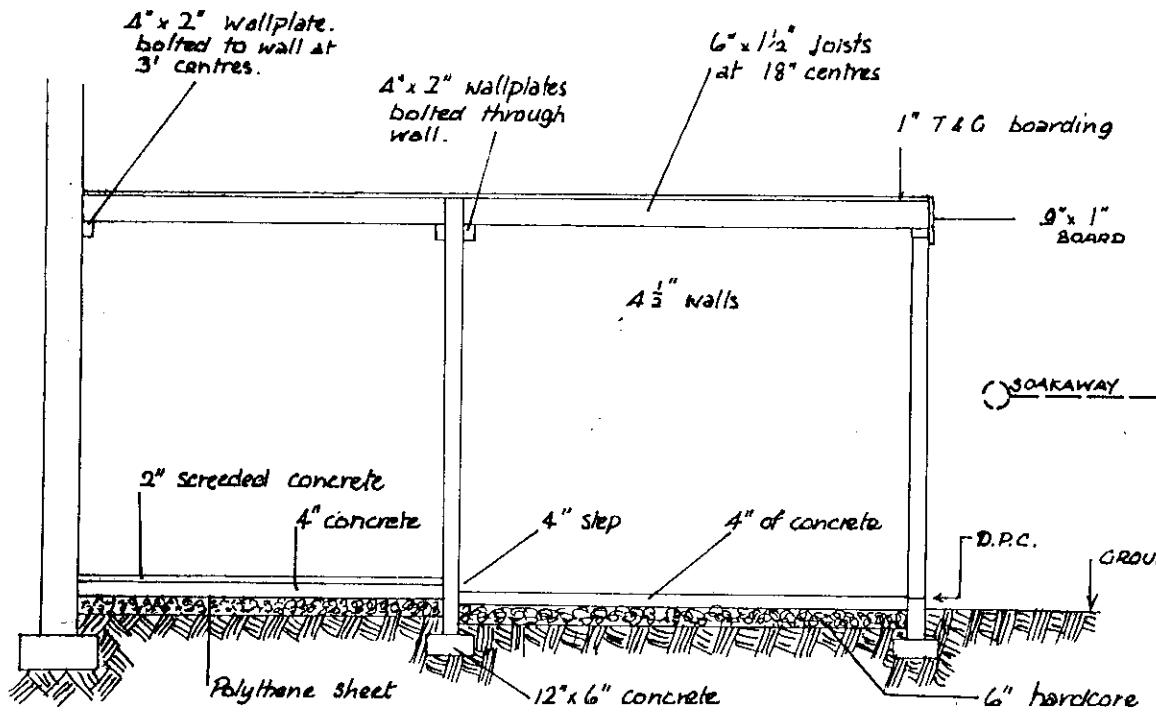


PLAN

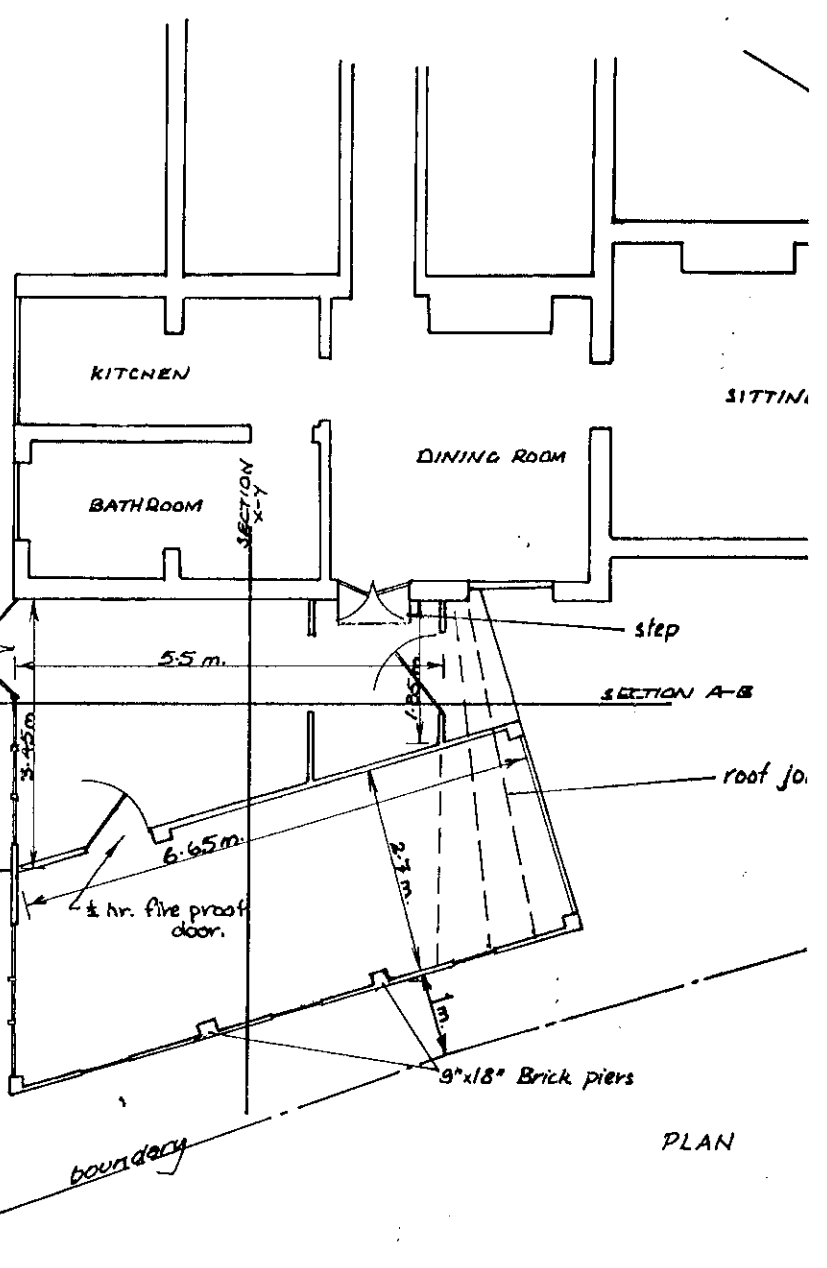

PLAN

DWG No.

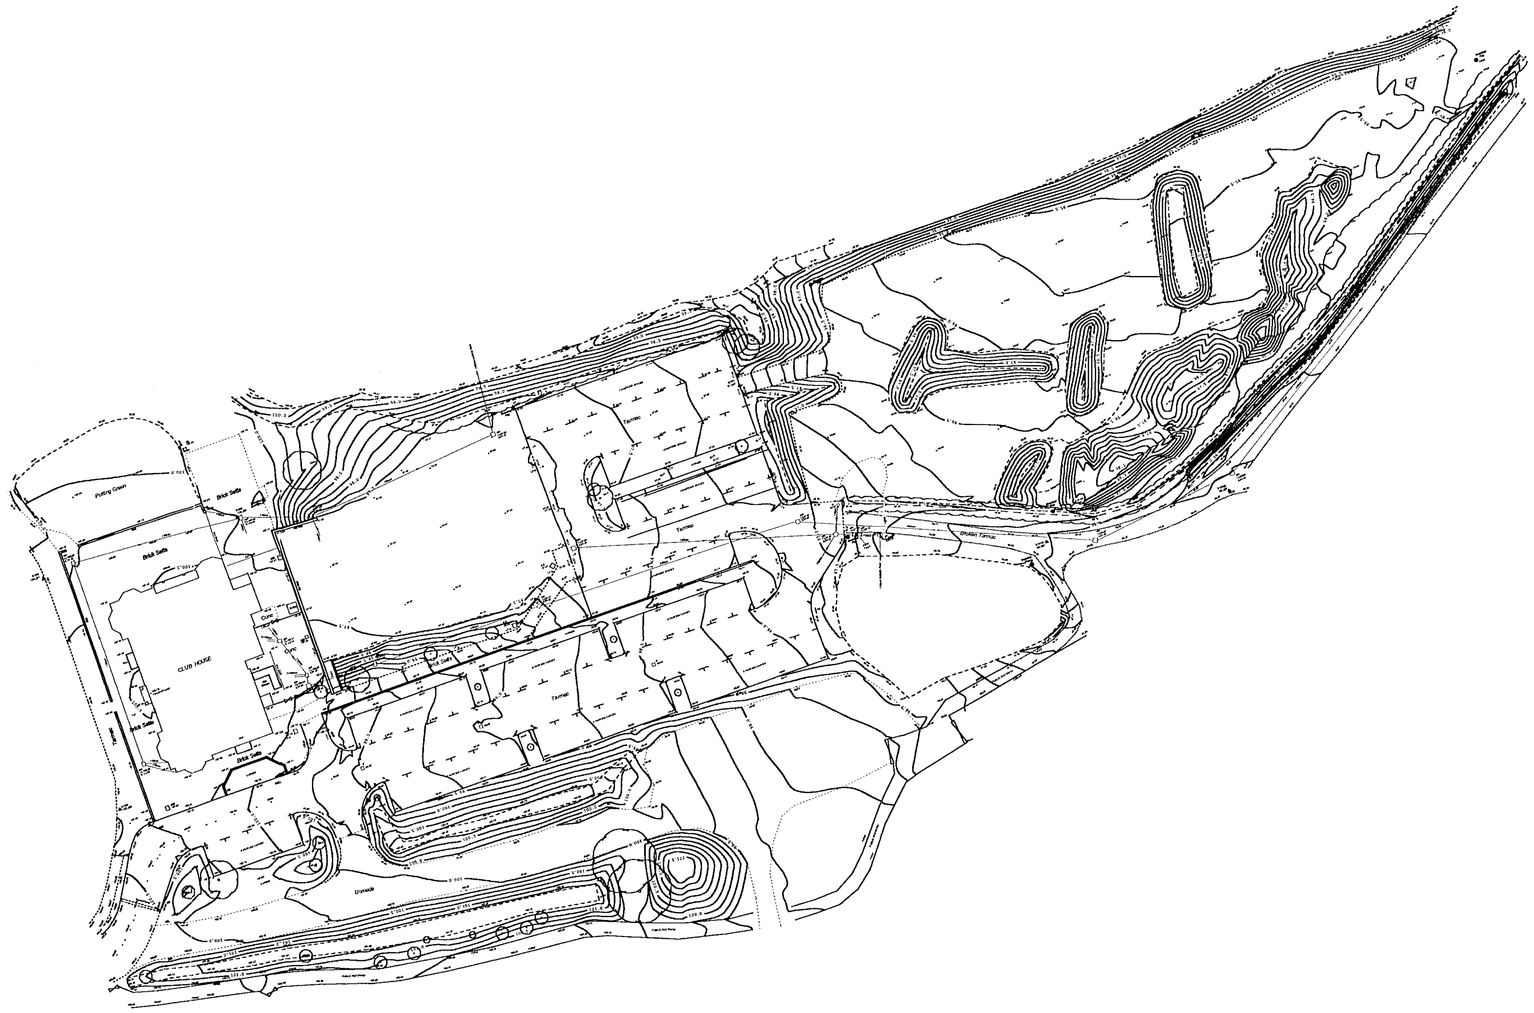

NOTES

ALL HEIGHTS BASED ON ARBITRARY DATUM AT STATION 2 VALUE 100.000m

SHEET LAYOUT

1	2

17.NOV.2000* 2840

REV	AMENDMENTS	DATE
A	SCALE AMENDED	NOV 00

ABA Surveying
143 Guildford Road, West End, Woking GU24 9LS
tel 01483-797111 e-mail ABA_Surveying@Compuserve.com

Sand Martins Golf Club Wokingham

CHECKED BY	DATE	
DRAWN BY	DATE	OCTOBER 2000
SCALE 1:500	JOB No. 20517	REV
DWG No.		A