




ELEVATION C 1:200

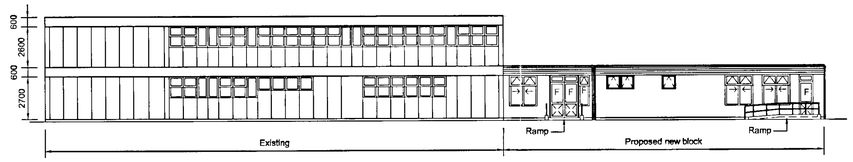


ELEVATION A 1:200

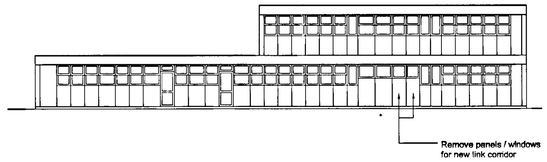


EXISTING ELEVATION B 1:200

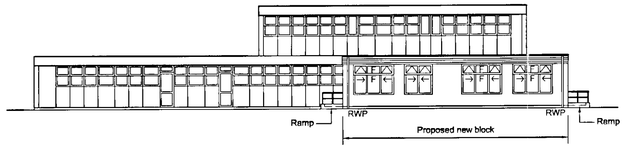


ELEVATION B 1:200

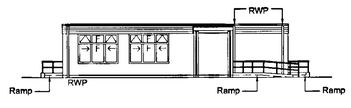


ELEVATION D 1:200

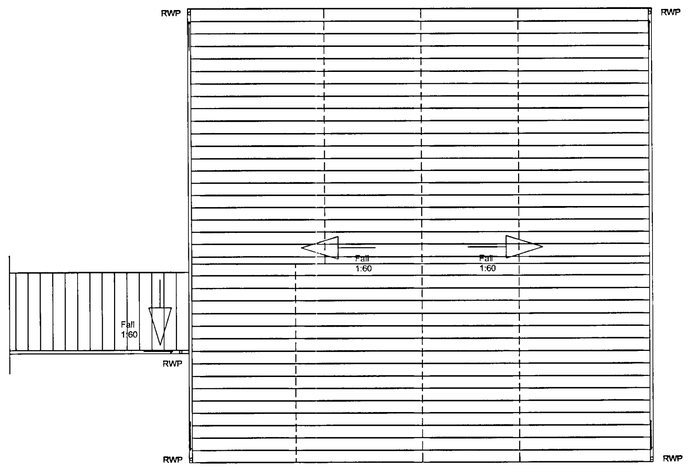

PROPOSED ROOF PLAN 1:100

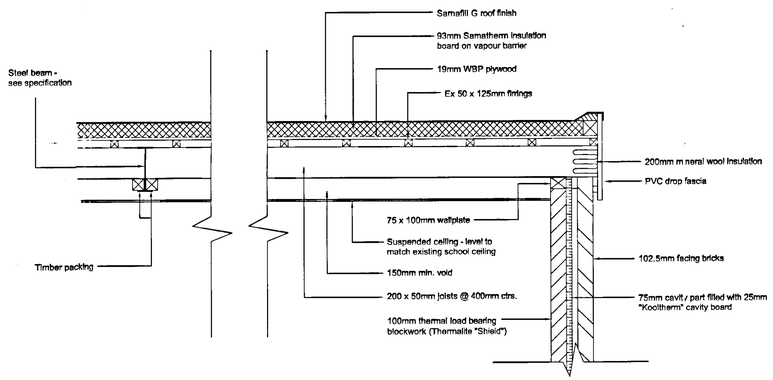

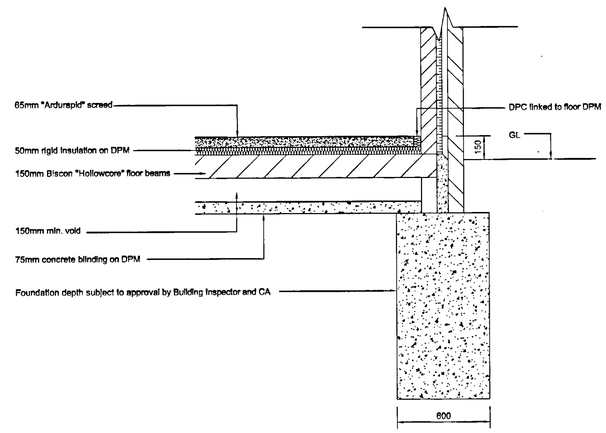

TYPICAL SECTION 1:20

Donaldson
& Associates
LONDON SOUTHAMPTON

Oakwood House
212a Bassett Green Road
Bassett
Southampton
Hampshire SO16 3NF

Te: 02380 767733
Fax: 02380 767744
e-mail: Donaldsonassc@aol.com

Project:
St Crispin's School
London Road
Wokingham
Berkshire

Drawing:
Proposed Extensions to Form 3No. Classrooms (incl.6th form Common Room),Toilets,Circulation and a Link Corridor.
ELEVATIONS & SECTION

Date:	12/10/01	Revn:	A
Drwn:	SB	Scale:	1:200, 1:100 & 1:20
Floor:			


Drwg. No. WDC/B/112

© 2001 Donaldson & Associates Ltd

APPROVED

31.OCT.2001 • 5208

13/12/01

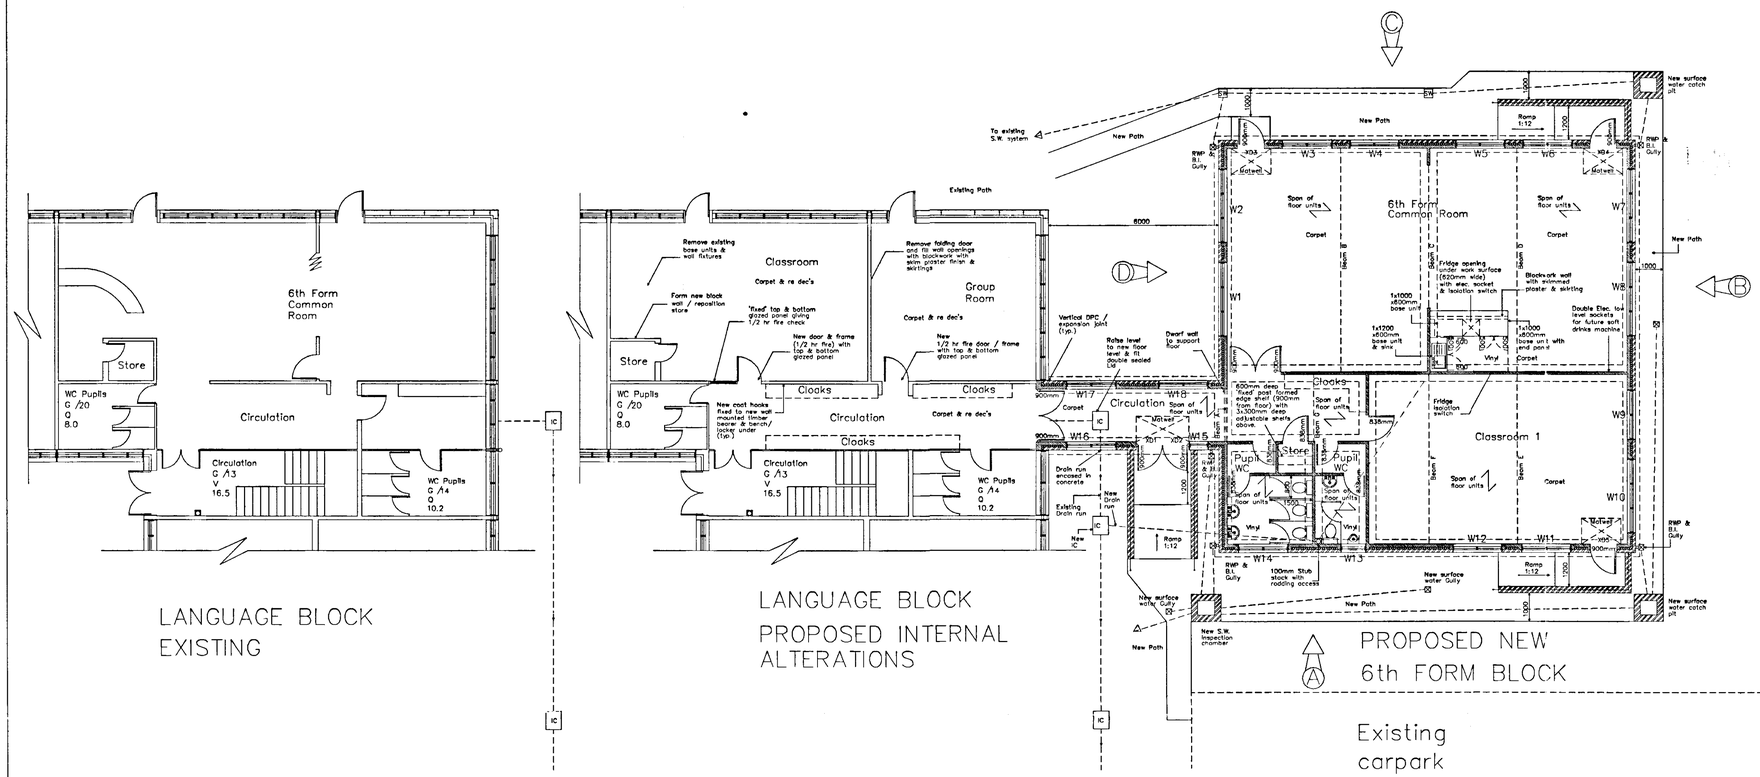

01.OCT.2001* 5208

Donaldson
& Associates
LONDON SOUTHAMPTON

Oakwood House
212a Bassett Green Road
Bassett
Southampton
Hampshire SO16 3NF

Tel: 02380 767733
Fax: 02380 767744
e-mail: Donaldsonassc@aol.com

Project:
St Crispin's
School
London Road
Wokingham
Berkshire

Drawing:
Proposed Extensions to Form 3No. Classrooms (incl.6th form Common Room),Toilets,Circulation and a Link Corridor.
PLAN

APPROVED

Date:	09/10/01	Revn:	A
Drwn:	AP	Scale:	1:100
Floor:	G		

Drwg.No. WDC/B/111

© 2001 Donaldson & Associates Ltd

13/12/01