


This drawing is copyright and may not be reproduced without the written consent of the Architect.




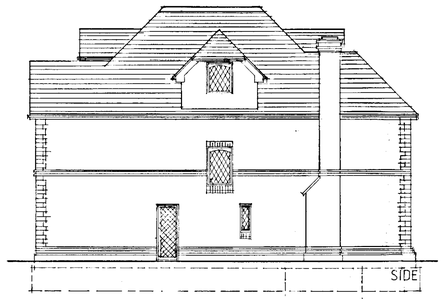

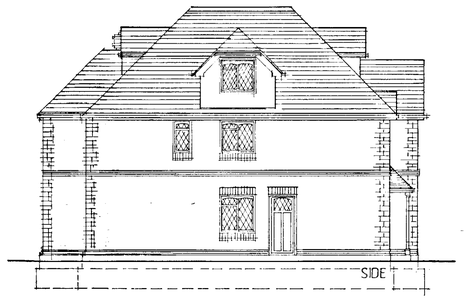

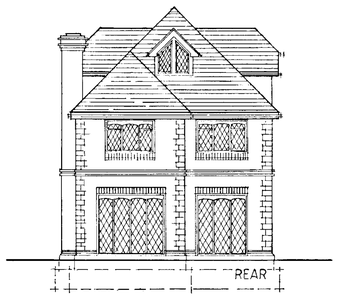


ELEVATIONS

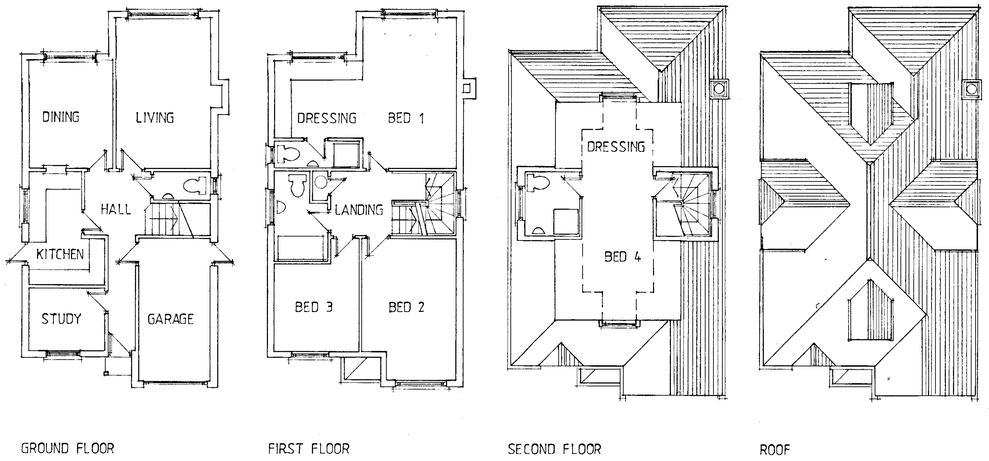


GROUND FLOOR | FIRST FLOOR | SECOND FLOOR | ROOF

PLANS

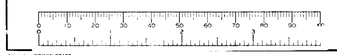

Artworker 05(UK) 00129

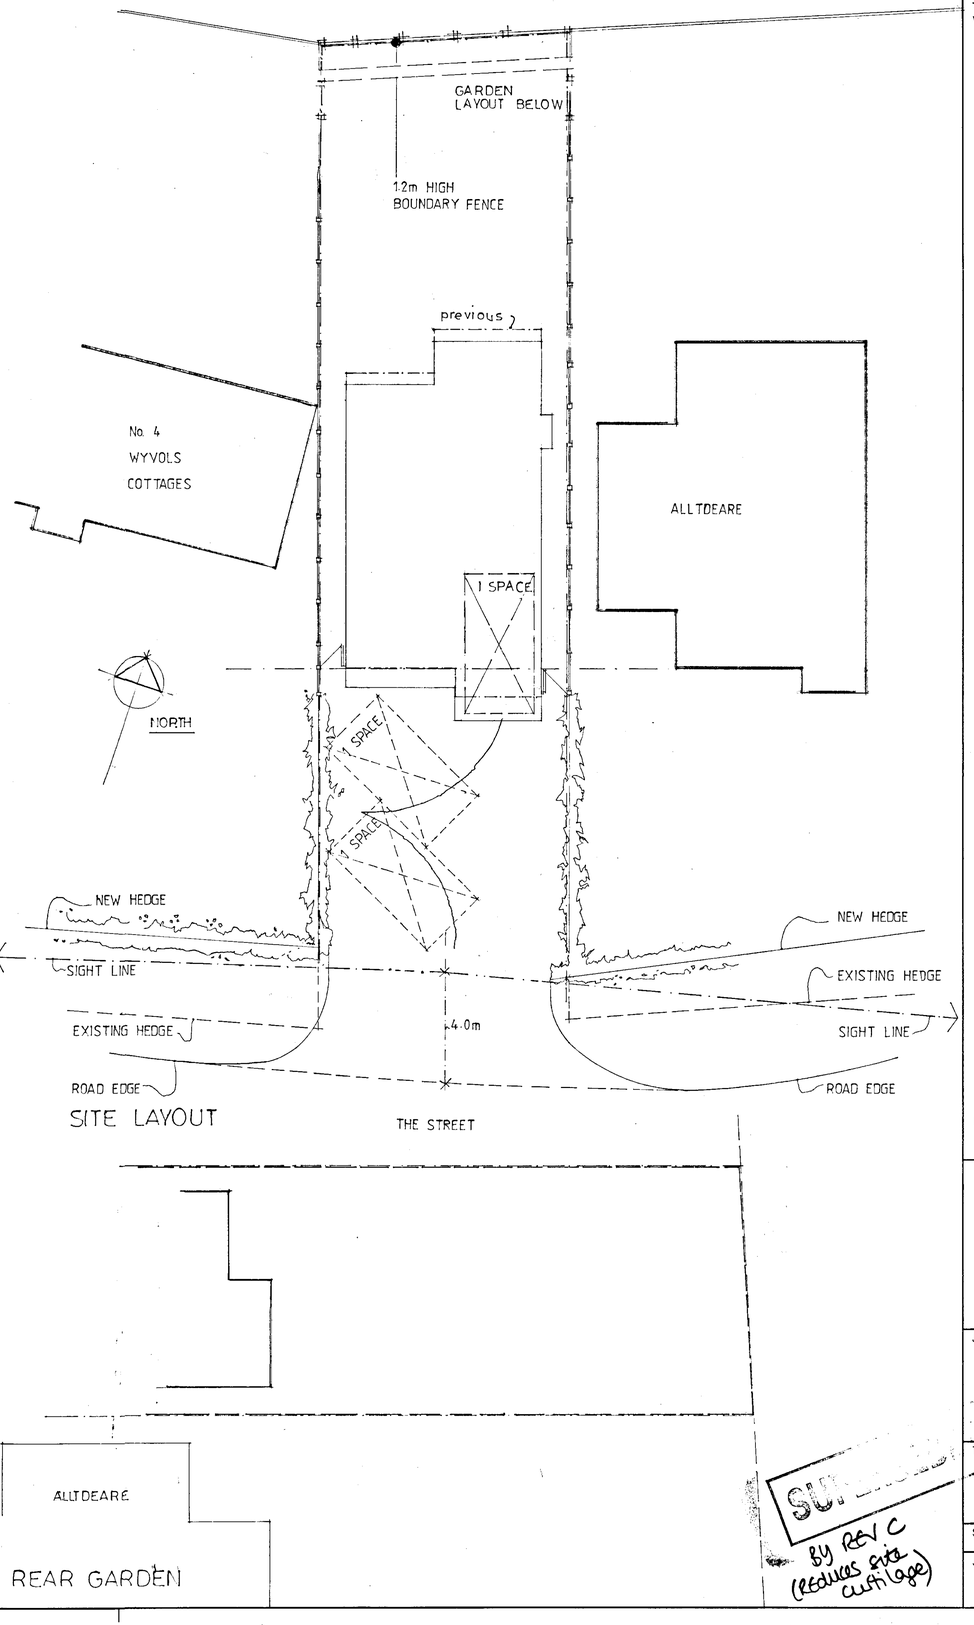

SITE LAYOUT

SCHEME SUPERSEDED BY REV C (REDUCES SITE CURTILAGE)

B	10.JA... 5002	21-12-01
A		14-12-01


W. M. GRAHAM ASSOCIATES
CHARTERED ARCHITECTS
1 Rectory Road,
Wokingham,
Berkshire. RG40 1DJ.
Tel: 0118 9770464
Fax: 0118 9770482


Job: BEAVER COTTAGE
PLOT ADJOINING WYVOLS COTTAGES THE STREET


Title: SCHEME C


Scale	Date	Drawn By
1:100	SEP '01	AA
Job No.	**Drawing No.**	**Revision**
2324	02	B

This drawing is copyright and may not be reproduced without the written consent of the Architect.

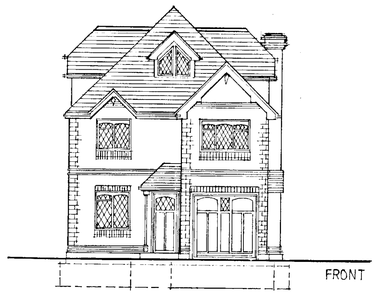


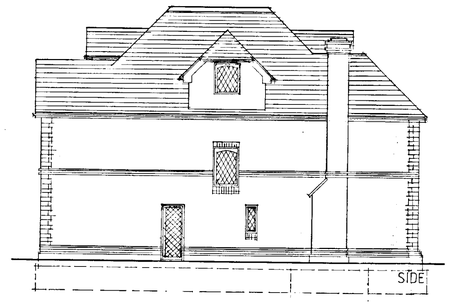

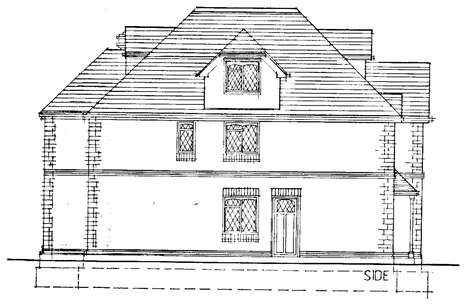

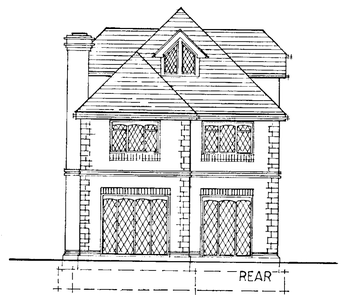


ELEVATIONS

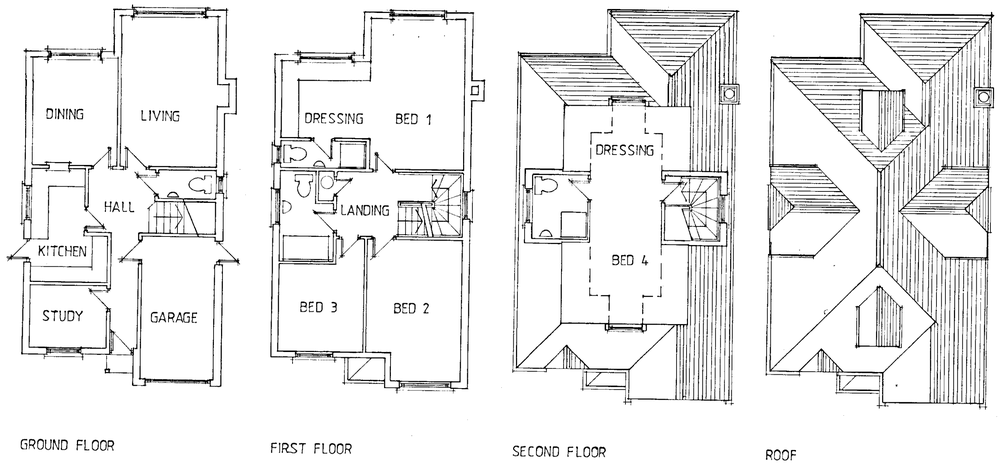

GROUND FLOOR | FIRST FLOOR | SECOND FLOOR | ROOF

PLANS

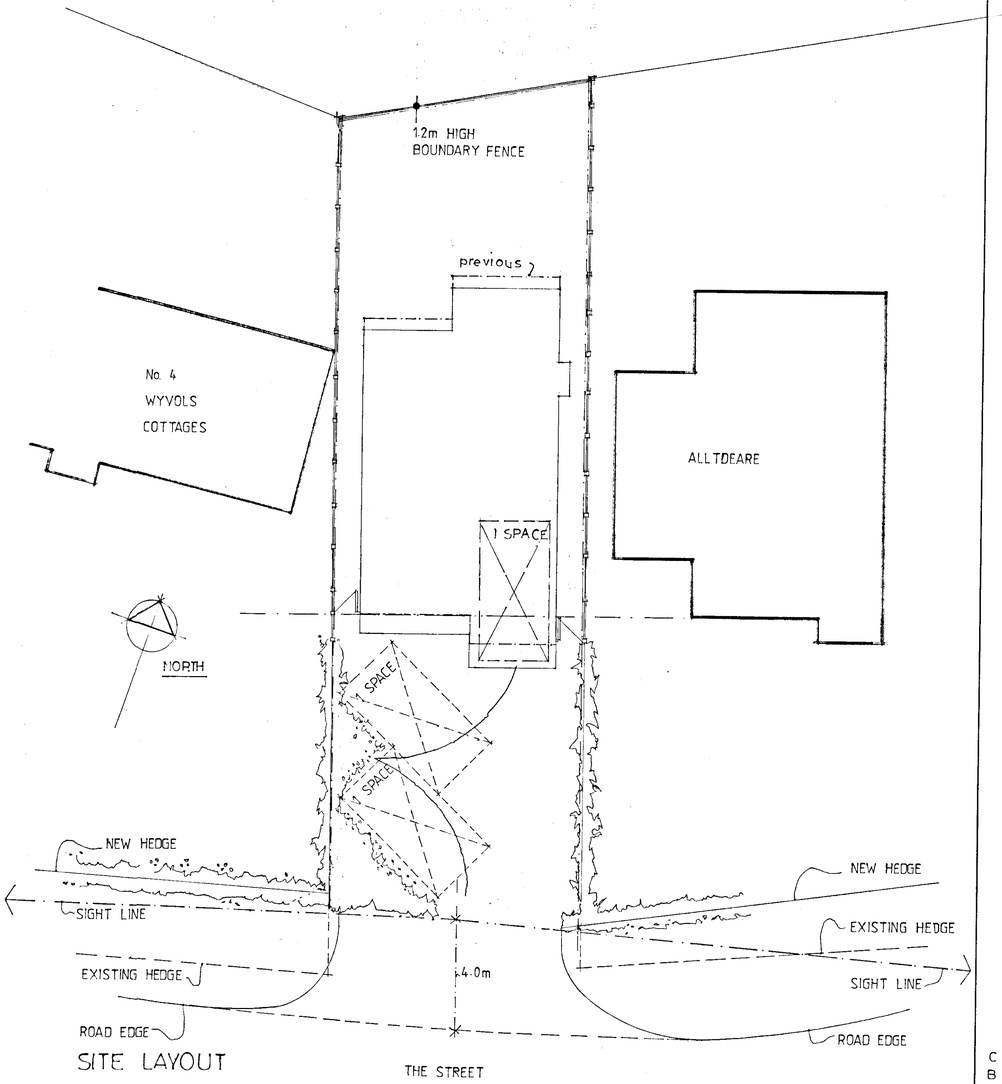

SITE LAYOUT

REFUSED

5502

C		8·02·02
B		21·12·01
A		14·12·01

W. M. GRAHAM ASSOCIATES
CHARTERED ARCHITECTS
1 Rectory Road,
Wokingham,
Berkshire, RG40 1DJ.
Tel: 0118 9770464
Fax: 0118 9770482

Job BEAVER COTTAGE.
PLOT ADJOINING
WYVOLS COTTAGES
THE STREET

Title
SCHEME C

Scale	Date	Drawn By
1:100	SEP '01	AA
Job No.	Drawing No.	Revision
2324	02	C

Reduction of site curtilage