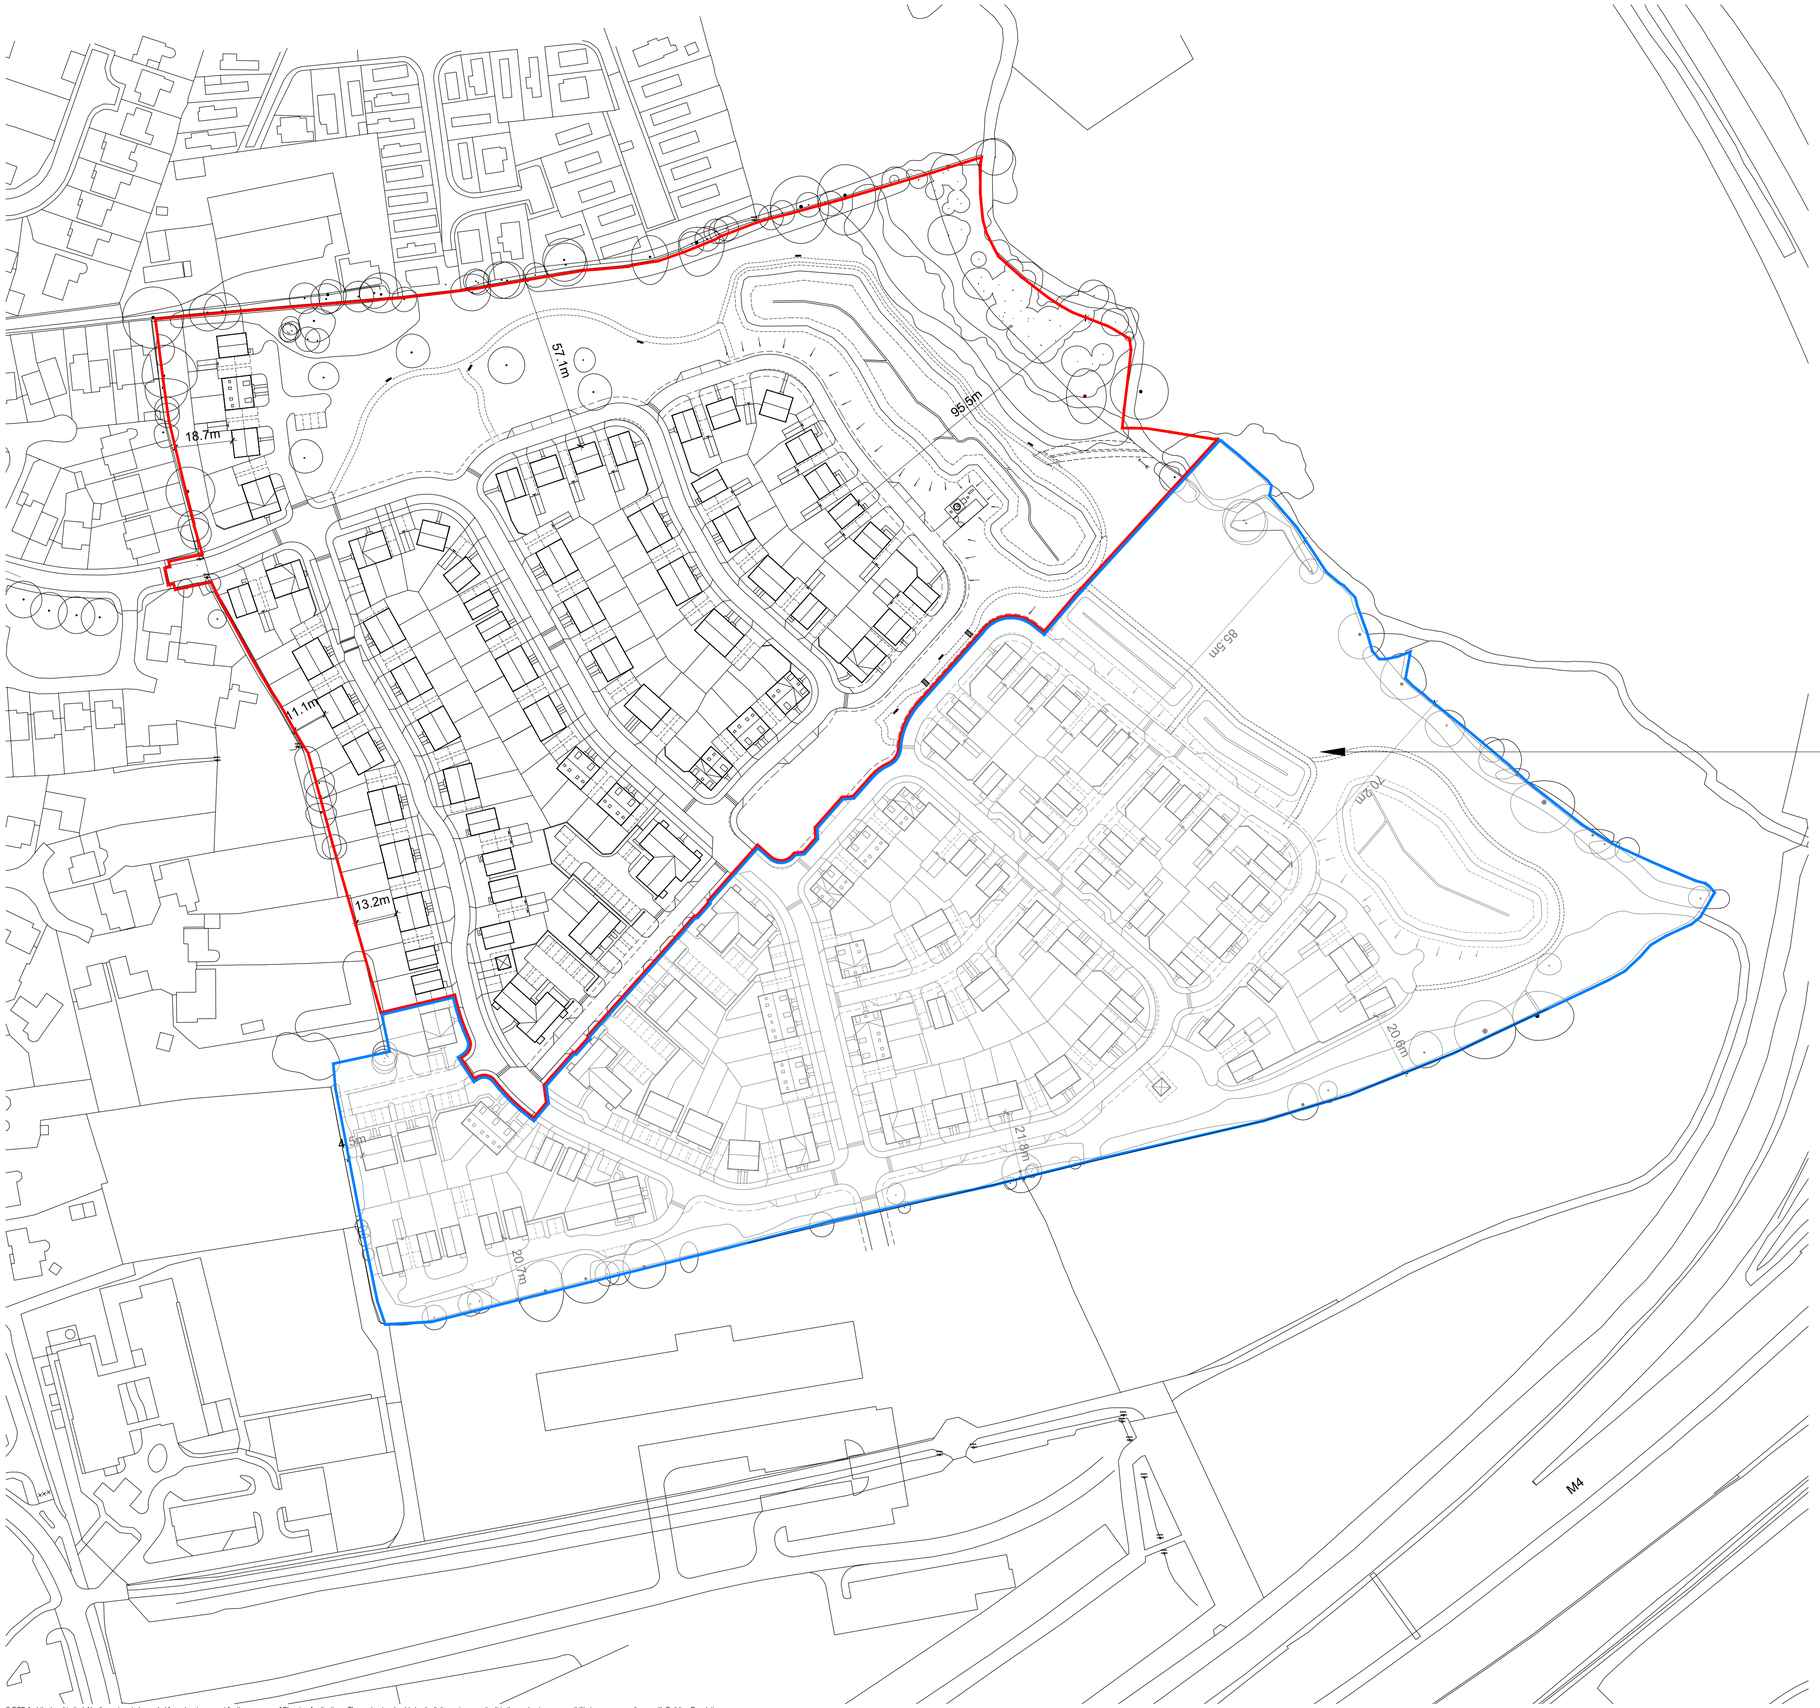

CDM 2015 Health & Safety Information

This information relates only to 'Significant Hazards' identified on this drawing and is to be read in conjunction with the Designer's Hazard Register.

N

Rev	Date	Revision Details	Dr	Ch
A	23.05.25	Drawing Amendments	EB	KE

London: 76 Great Suffolk Street, London, SE1 0BL
T 0207 928 2773 E london@ecearchitecture.com
Sussex: 64 - 68 Brighton Road, Worthing, West Sussex, BN11 2EN
T 01903 248777 E sussex@ecearchitecture.com
Bristol: Westworks, Beacon Tower, Colston Street, Bristol, BS1 4XE
T 0117 214 1101 E bristol@ecewestworks.com

ECE Architecture
www.ecearchitecture.com

Client's Name
Taylor Wimpey West London

Job Title
Land off Watmore Lane, Winnersh

Drawing Title
Block Plan

Scale
1:1000 @ A1 / 1:2000 @ A3

metres 20 40 60 80 100

Drawn	Checked	Date
EB	KE	20.03.25

Job No	Drawing No	Rev
7135A	PL-102	A

Status
APPROVAL

CAD Plot date: 23/05/2025 - 12:22:40 7135a-site.dwg

© ECE Architecture Limited. No dimensions to be scaled from drawing except for the purposes of Planning Applications. The contractor should check all dimensions on site. It is the contractors responsibility to ensure compliance with Building Regulations.