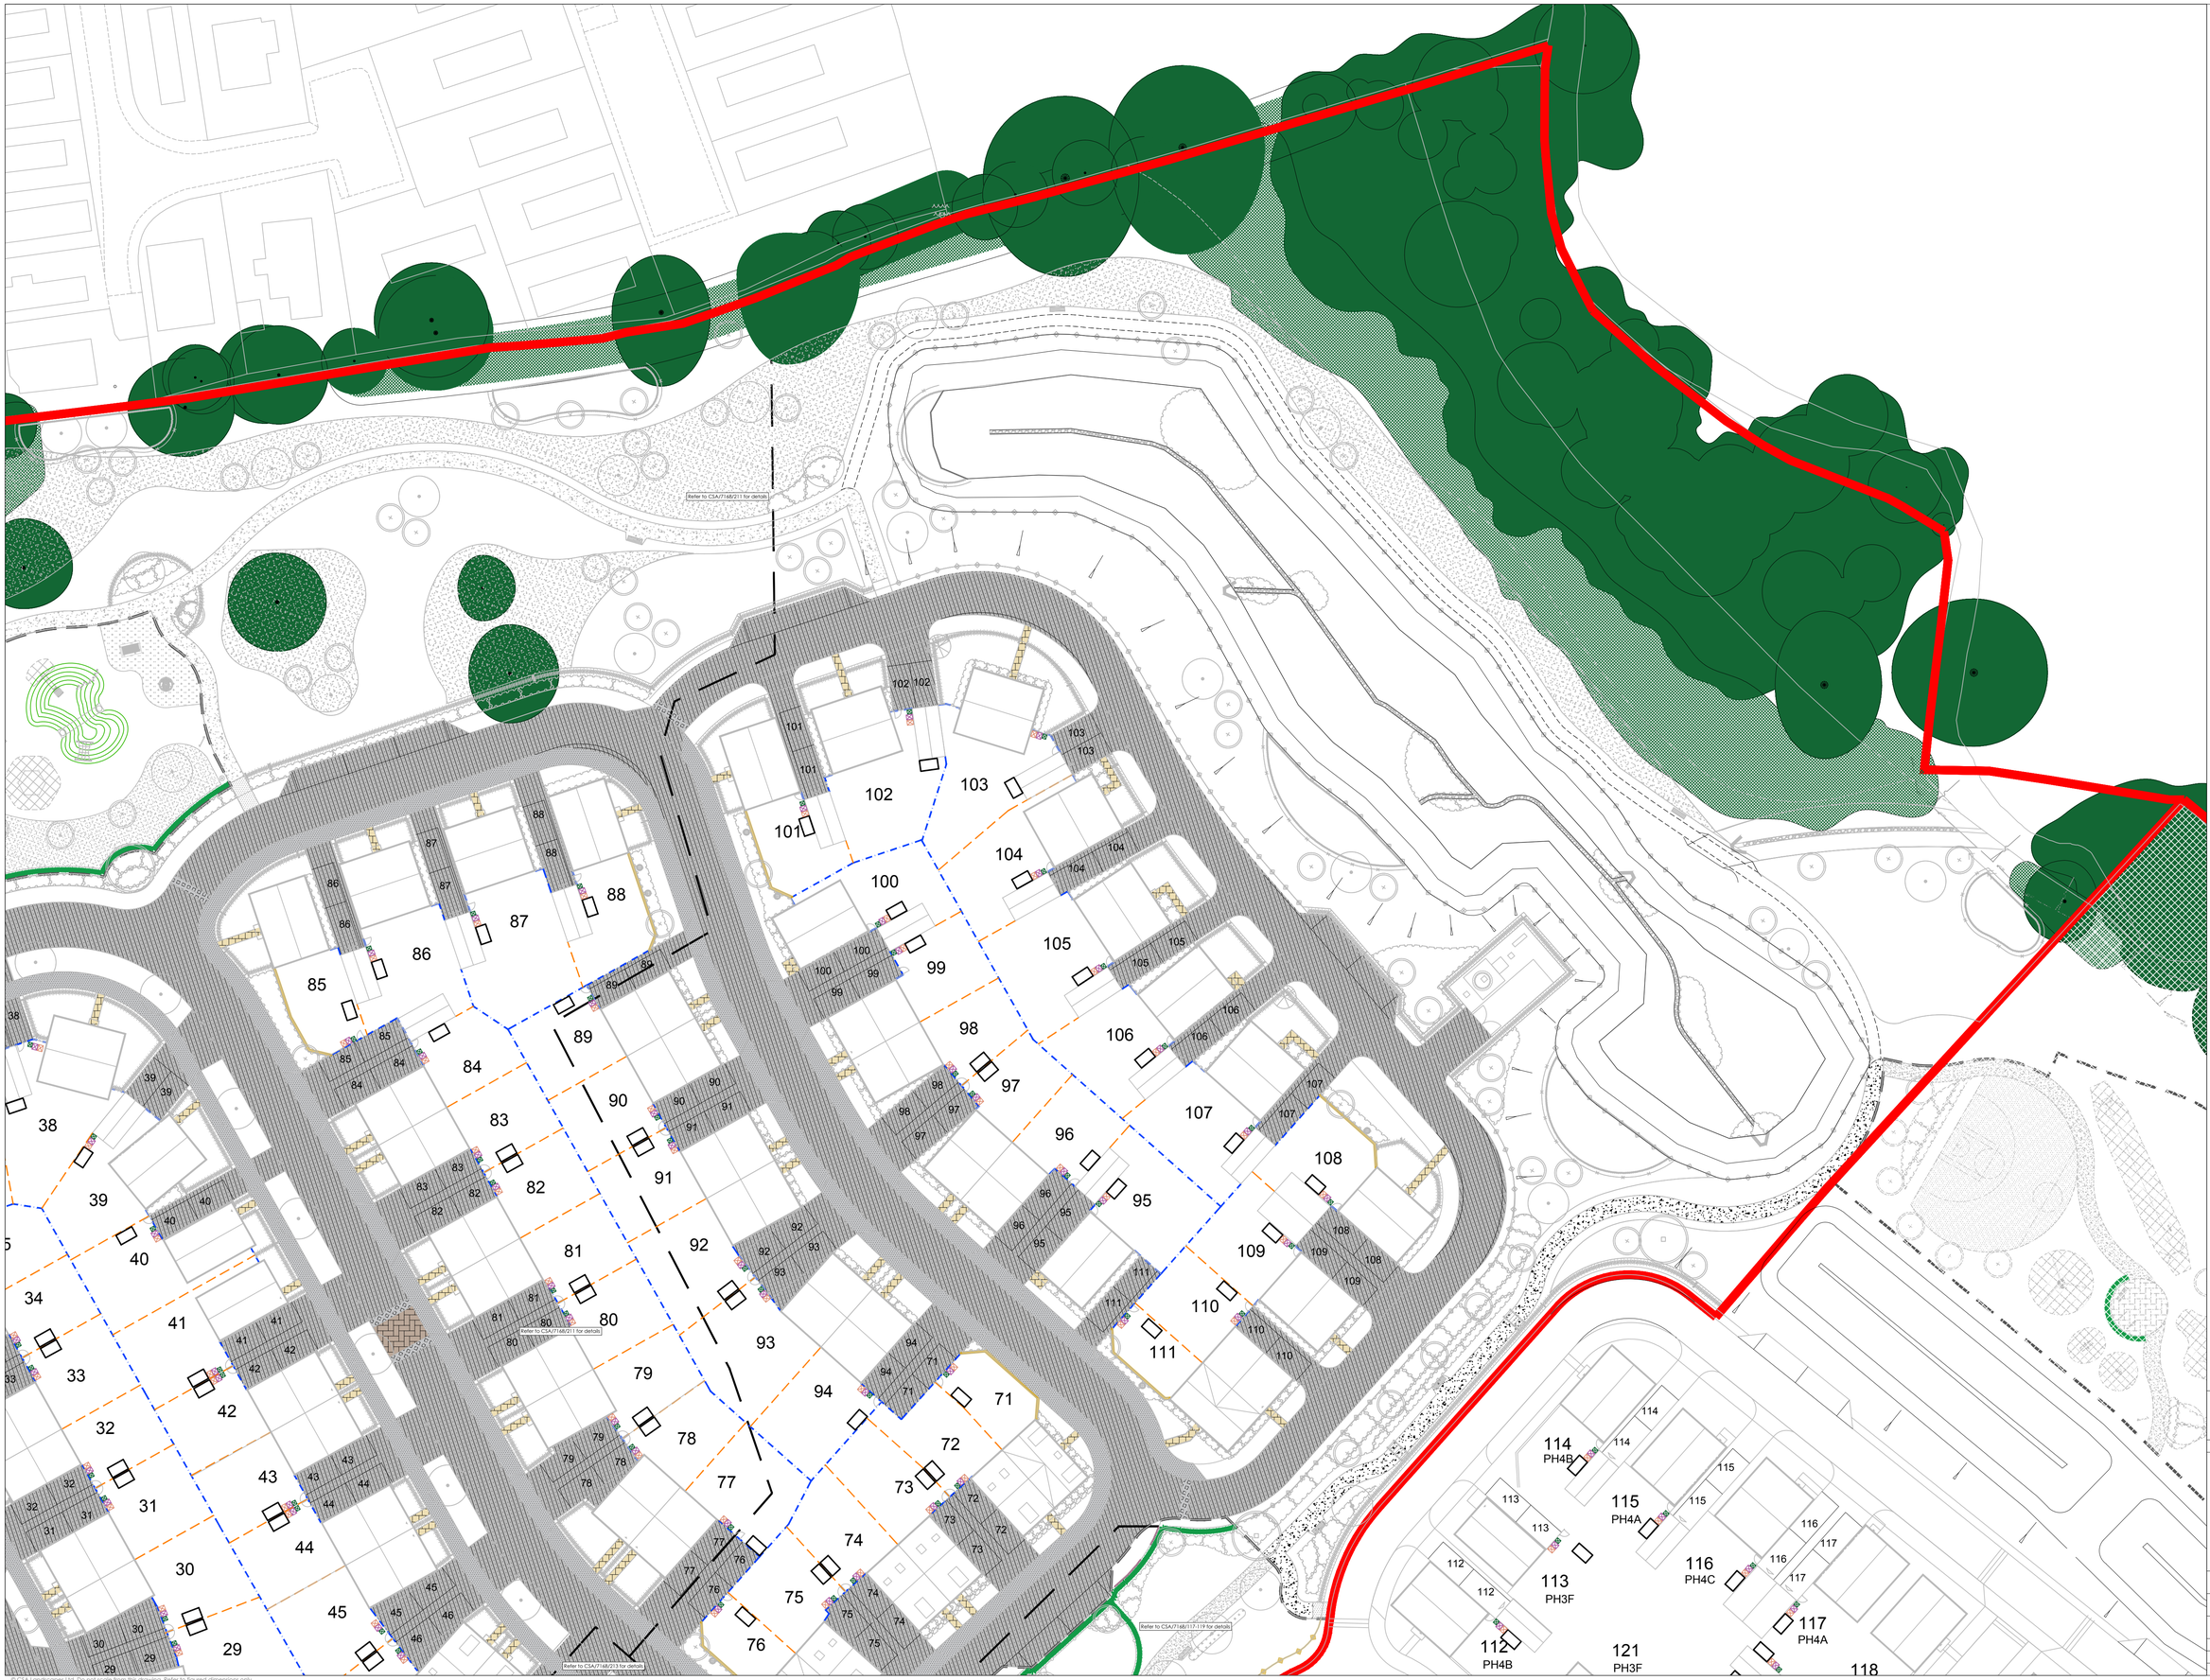

N

0 5 10 metres

LEGEND

- **APPLICATION BOUNDARY**
- **EXISTING TREES / VEGETATION**

Hardworks

- **BITUMINOUS MACADAM SURFACE -** to vehicular areas to engineers details.
- **BITUMINOUS MACADAM SURFACE -** to footpath/cycleways to engineers specification.
- **CONCRETE BLOCK PAVING -** to parking courts & driveways
  Concrete block paving, 200 x 100 x 80mm, with smooth finish, chamfered, charcoal colour , laid herringbone pattern, 200mm soldier course to peripheral edge (where required)
- **CONCRETE BLOCK PAVING -** to private drives & shared surfaces
  Concrete block paving, 200 x 100 x 80mm, with smooth finish, chamfered, brindle colour , laid herringbone pattern, 200mm soldier course to peripheral edge (where required)
- **CONCRETE BLOCK PAVING -** to raised tables
  Concrete block paving, 200 x 100 x 80mm, with smooth finish, chamfered, natrual colour , laid herringbone pattern, 200mm soldier course to peripheral edge (where required)
- **CONCRETE SETT PAVING** - transition strips and ramps
  Concrete block paving, 100 x 100 x 100mm, laid stack bond, textured finish, silver grey colour.
  NB: Kerb to be 255mm x 145mm, silver grey colour, laid flush either side of rumble strip.
- **CONCRETE PAVING SLABS -** to front paths
  Concrete paving slabs, 450 x 450 x 32mm thick, buff colour, riven finish, laid stack bond.
- **BRICK WALL -**
  1800mm high, 215mm wide brick wall, brick type to match adjacent dwellings
- **CLOSE-BOARD FENCING -**
  1800mm high close-boarded timber fence, treated softwood (min.15yr life span)
- **GARDEN SEPARATION FENCING -**
  Garden separation in accordance with developers specification.
- **KNEERAIL FENCING -**
  400mm high timber kneerail, treated softwood beams, tongue and groove construction

Drawing Notes:-

- For Soft Landscape Proposals Phase 1 refer to drawing CSA/7168/200-202
- For Soft Landscape Proposals Phase 2 refer to drawing CSA/7168/211-219
- For Hard Landscape Proposals Phase 2 refer to drawing CSA/7168/220-222
- For Play Area Proposals refer to drawing CSA/7168/117-119
- For Landscape Masterplan refer to drawing CSA/7168/126

Rev	Date	By	Description

CSA environmental

Dixies Barns, High Street,
Ashwell, Hertfordshire SG7 5NT

t 01462 743647
e ashwell@csaenvironmental.co.uk
w csaenvironmental.co.uk

Project	Land off Watmore Lane, Winnersh
Title	Hard Landscape Proposals - Phase 1 Sheet 2 of 3
Client	Taylor Wimpey West London
Scale	1:250 @ A0
Drawn	AL
Date	May 2025
Checked	GC
Drawing No.	CSA/7168/212
Rev	

© CSA Landscapes Ltd. Do not scale from this drawing. Refer to figured dimensions only.