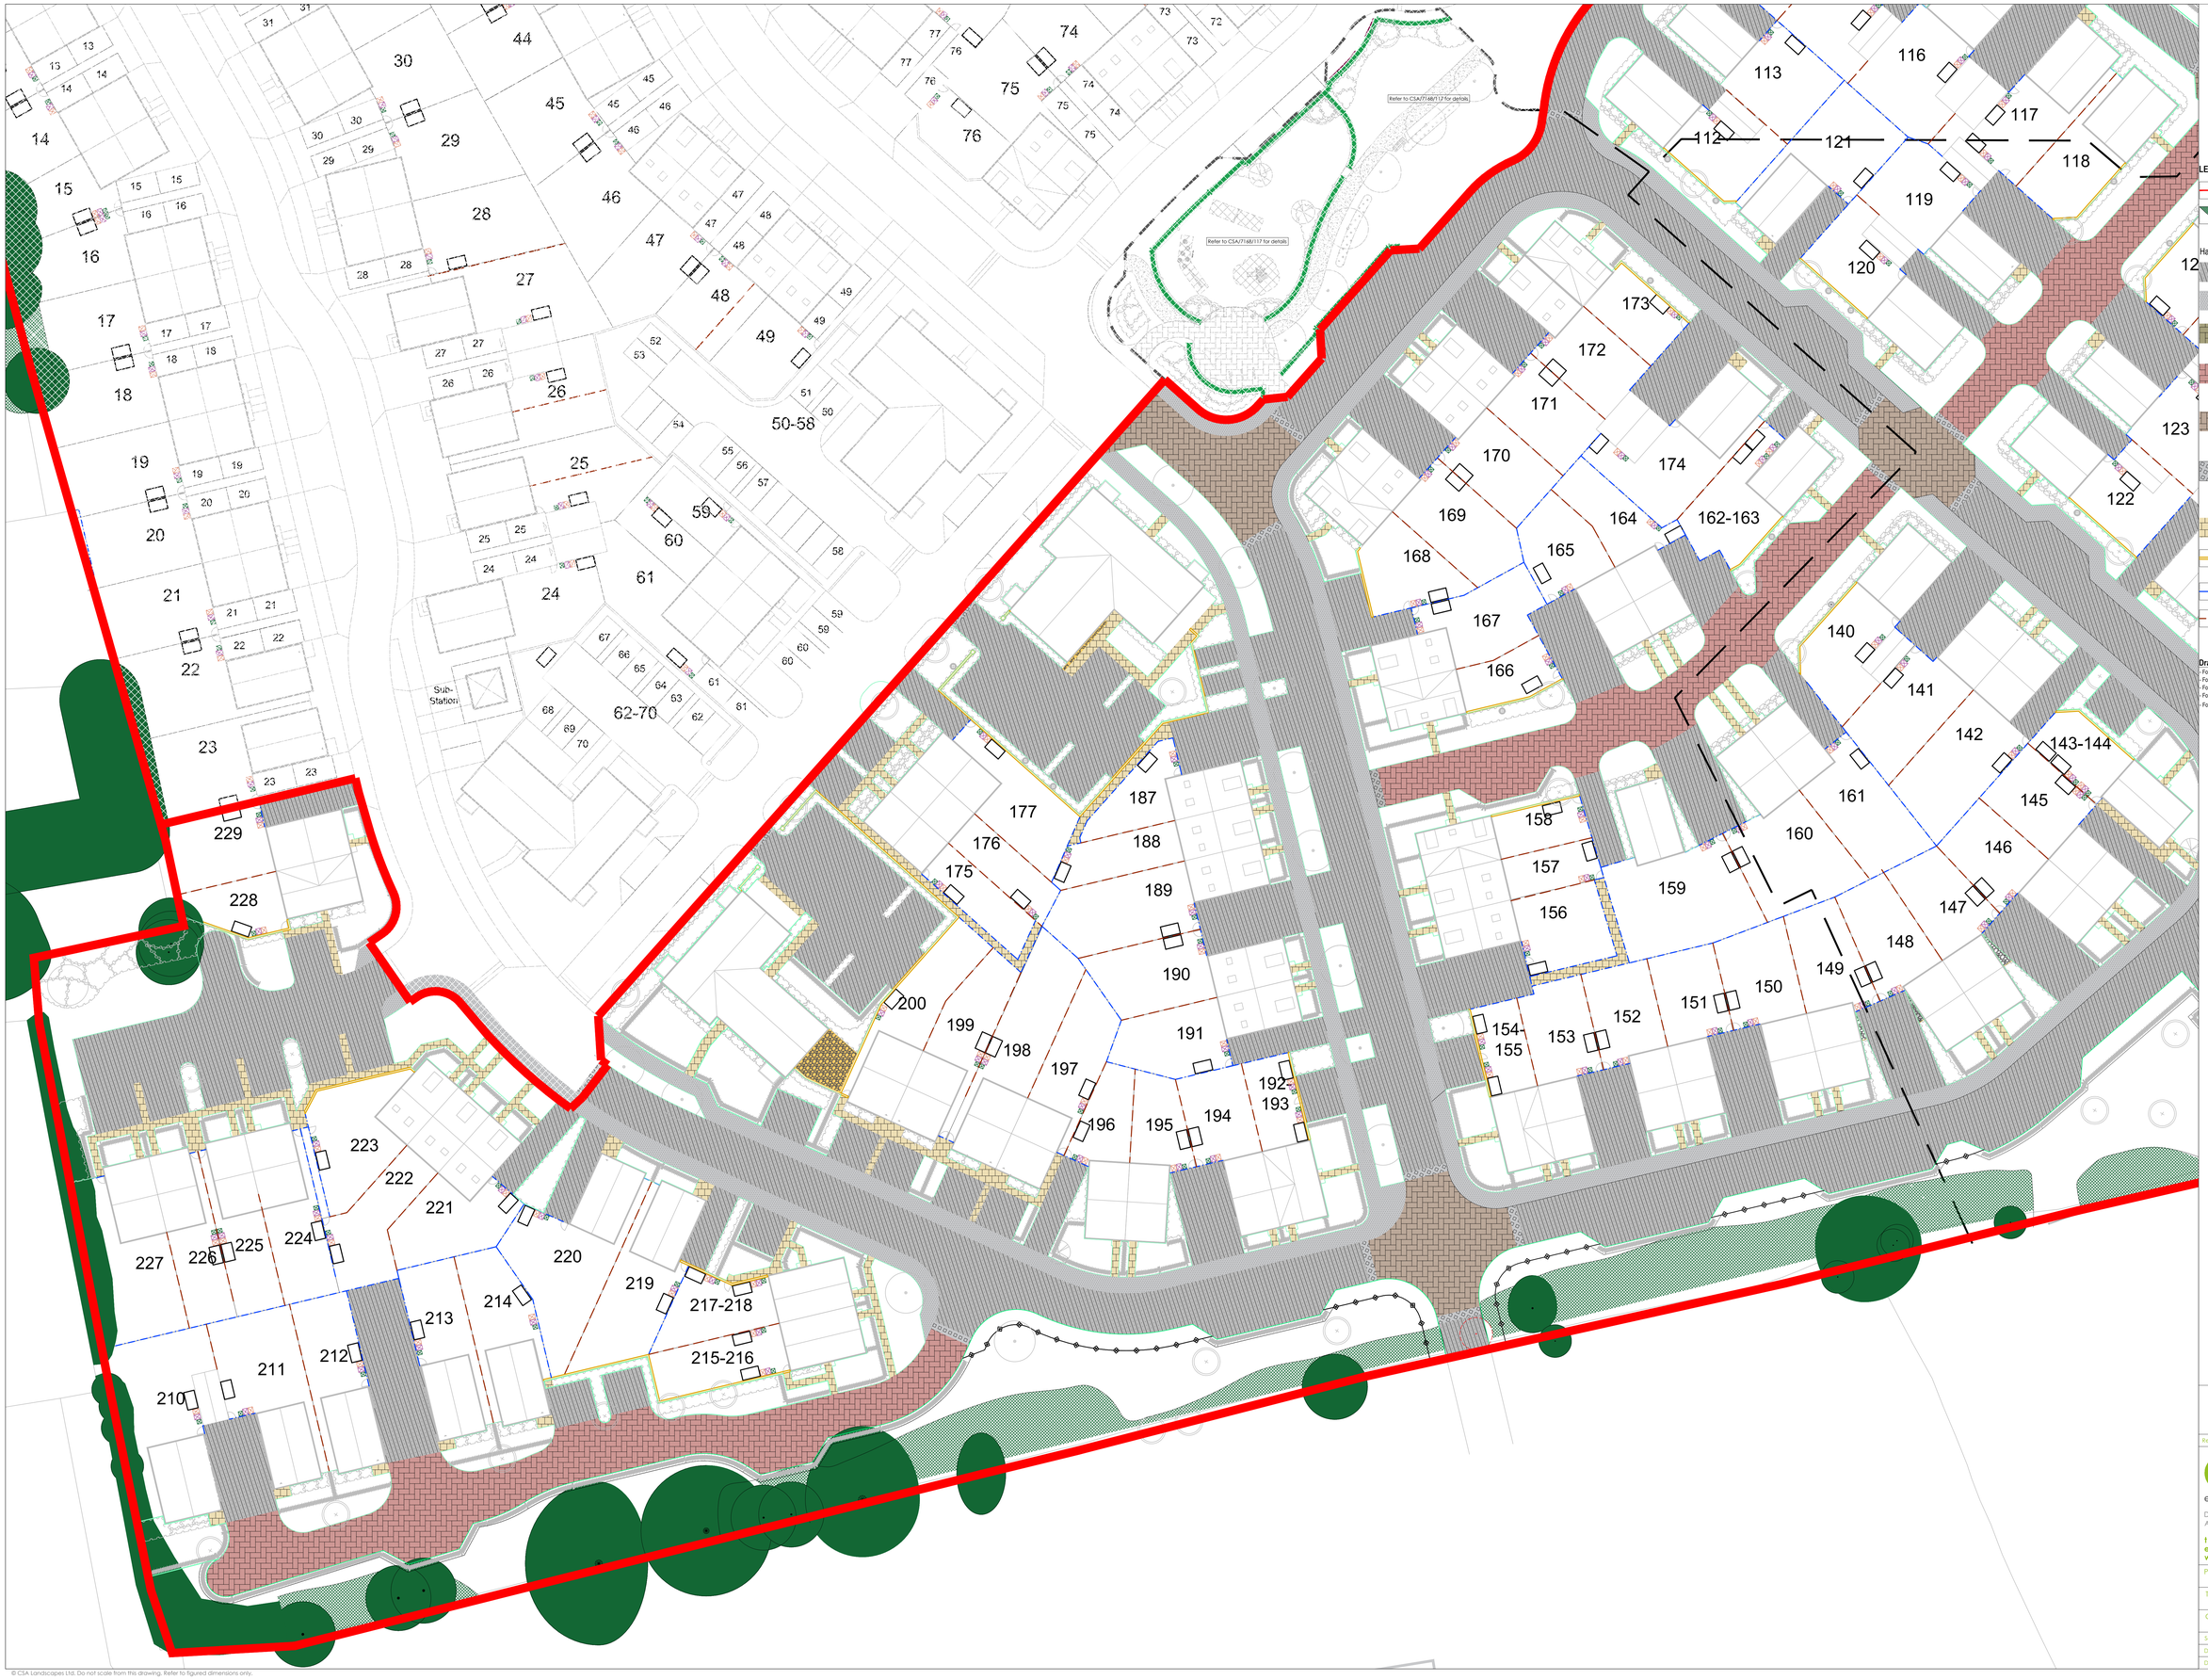

LEGEND

- APPLICATION BOUNDARY
- EXISTING TREES / VEGETATION

Hardworks

- **BITUMINOUS MACADAM SURFACE** - to vehicular areas to engineers details.
- **BITUMINOUS MACADAM SURFACE** - to footpath/cycleways to engineers specification.
- **CONCRETE BLOCK PAVING** - to parking courts & driveways Concrete block paving, 200 x 100 x 80mm, with smooth finish, chamfered, charcoal colour , laid herringbone pattern, 200mm soldier course to peripheral edge (where required)
- **CONCRETE BLOCK PAVING** - to private drives & shared surfaces Concrete block paving, 200 x 100 x 80mm, with smooth finish, chamfered, brindle colour , laid herringbone pattern, 200mm soldier course to peripheral edge (where required)
- **CONCRETE BLOCK PAVING** - to raised tables Concrete block paving, 200 x 100 x 80mm, with smooth finish, chamfered, natrual colour , laid herringbone pattern, 200mm soldier course to peripheral edge (where required)
- **CONCRETE SETT PAVING** - transition strips and ramps Concrete block paving, 100 x 100 x 100mm, laid stack bond, textured finish, silver grey colour . NB Kerb to be 255mm x 145mm, silver grey colour; laid flush either side of rumble strip.
- **CONCRETE PAVING SLABS** - to front paths Concrete paving slabs, 450 x 450 x 32mm thick, buff colour, riven finish, laid stack bond.
- **BRICK WALL** - 1800mm high, 215mm wide brick wall, brick type to match adjacent dwellings.
- **CLOSE-BOARD FENCING** - 1800mm high close-boarded timber fence, treated softwood (min.15yr life span)
- **GARDEN SEPARATION FENCING** - Garden separation in accordance with developers specification.

Drawing Notes:-

- For Soft Landscape Proposals Phase 1 refer to drawing CSA/7168/200-202
- For Soft Landscape Proposals Phase 2 refer to drawing CSA/7168/217-219
- For Hard Landscape Proposals Phase 1 refer to drawing CSA/7168/211-213
- For Play Area Proposals refer to drawing CSA/7168/117-119
- For Landscape Masterplan refer to drawing CSA/7168/126

Rev	Date	By	Description

CSA environmental
Dixies Barns, High Street,
Ashwell, Hertfordshire SG7 5NT
t 01462 743647
e ashwell@csaenvironmental.co.uk
w csaenvironmental.co.uk

Project	Land off Watmore Lane, Winnersh
Title	Hard Landscape Proposals - Phase 2 Sheet 1 of 3
Client	Taylor Wimpey West London

Scale	1:250 @ A0	Drawn	AL
Date	May 2025	Checked	GC
Drawing No.	CSA/7168/220	Rev	

© CSA Landscapes Ltd. Do not scale from this drawing. Refer to figured dimensions only.