


No.	Revision	Date
-	-	-

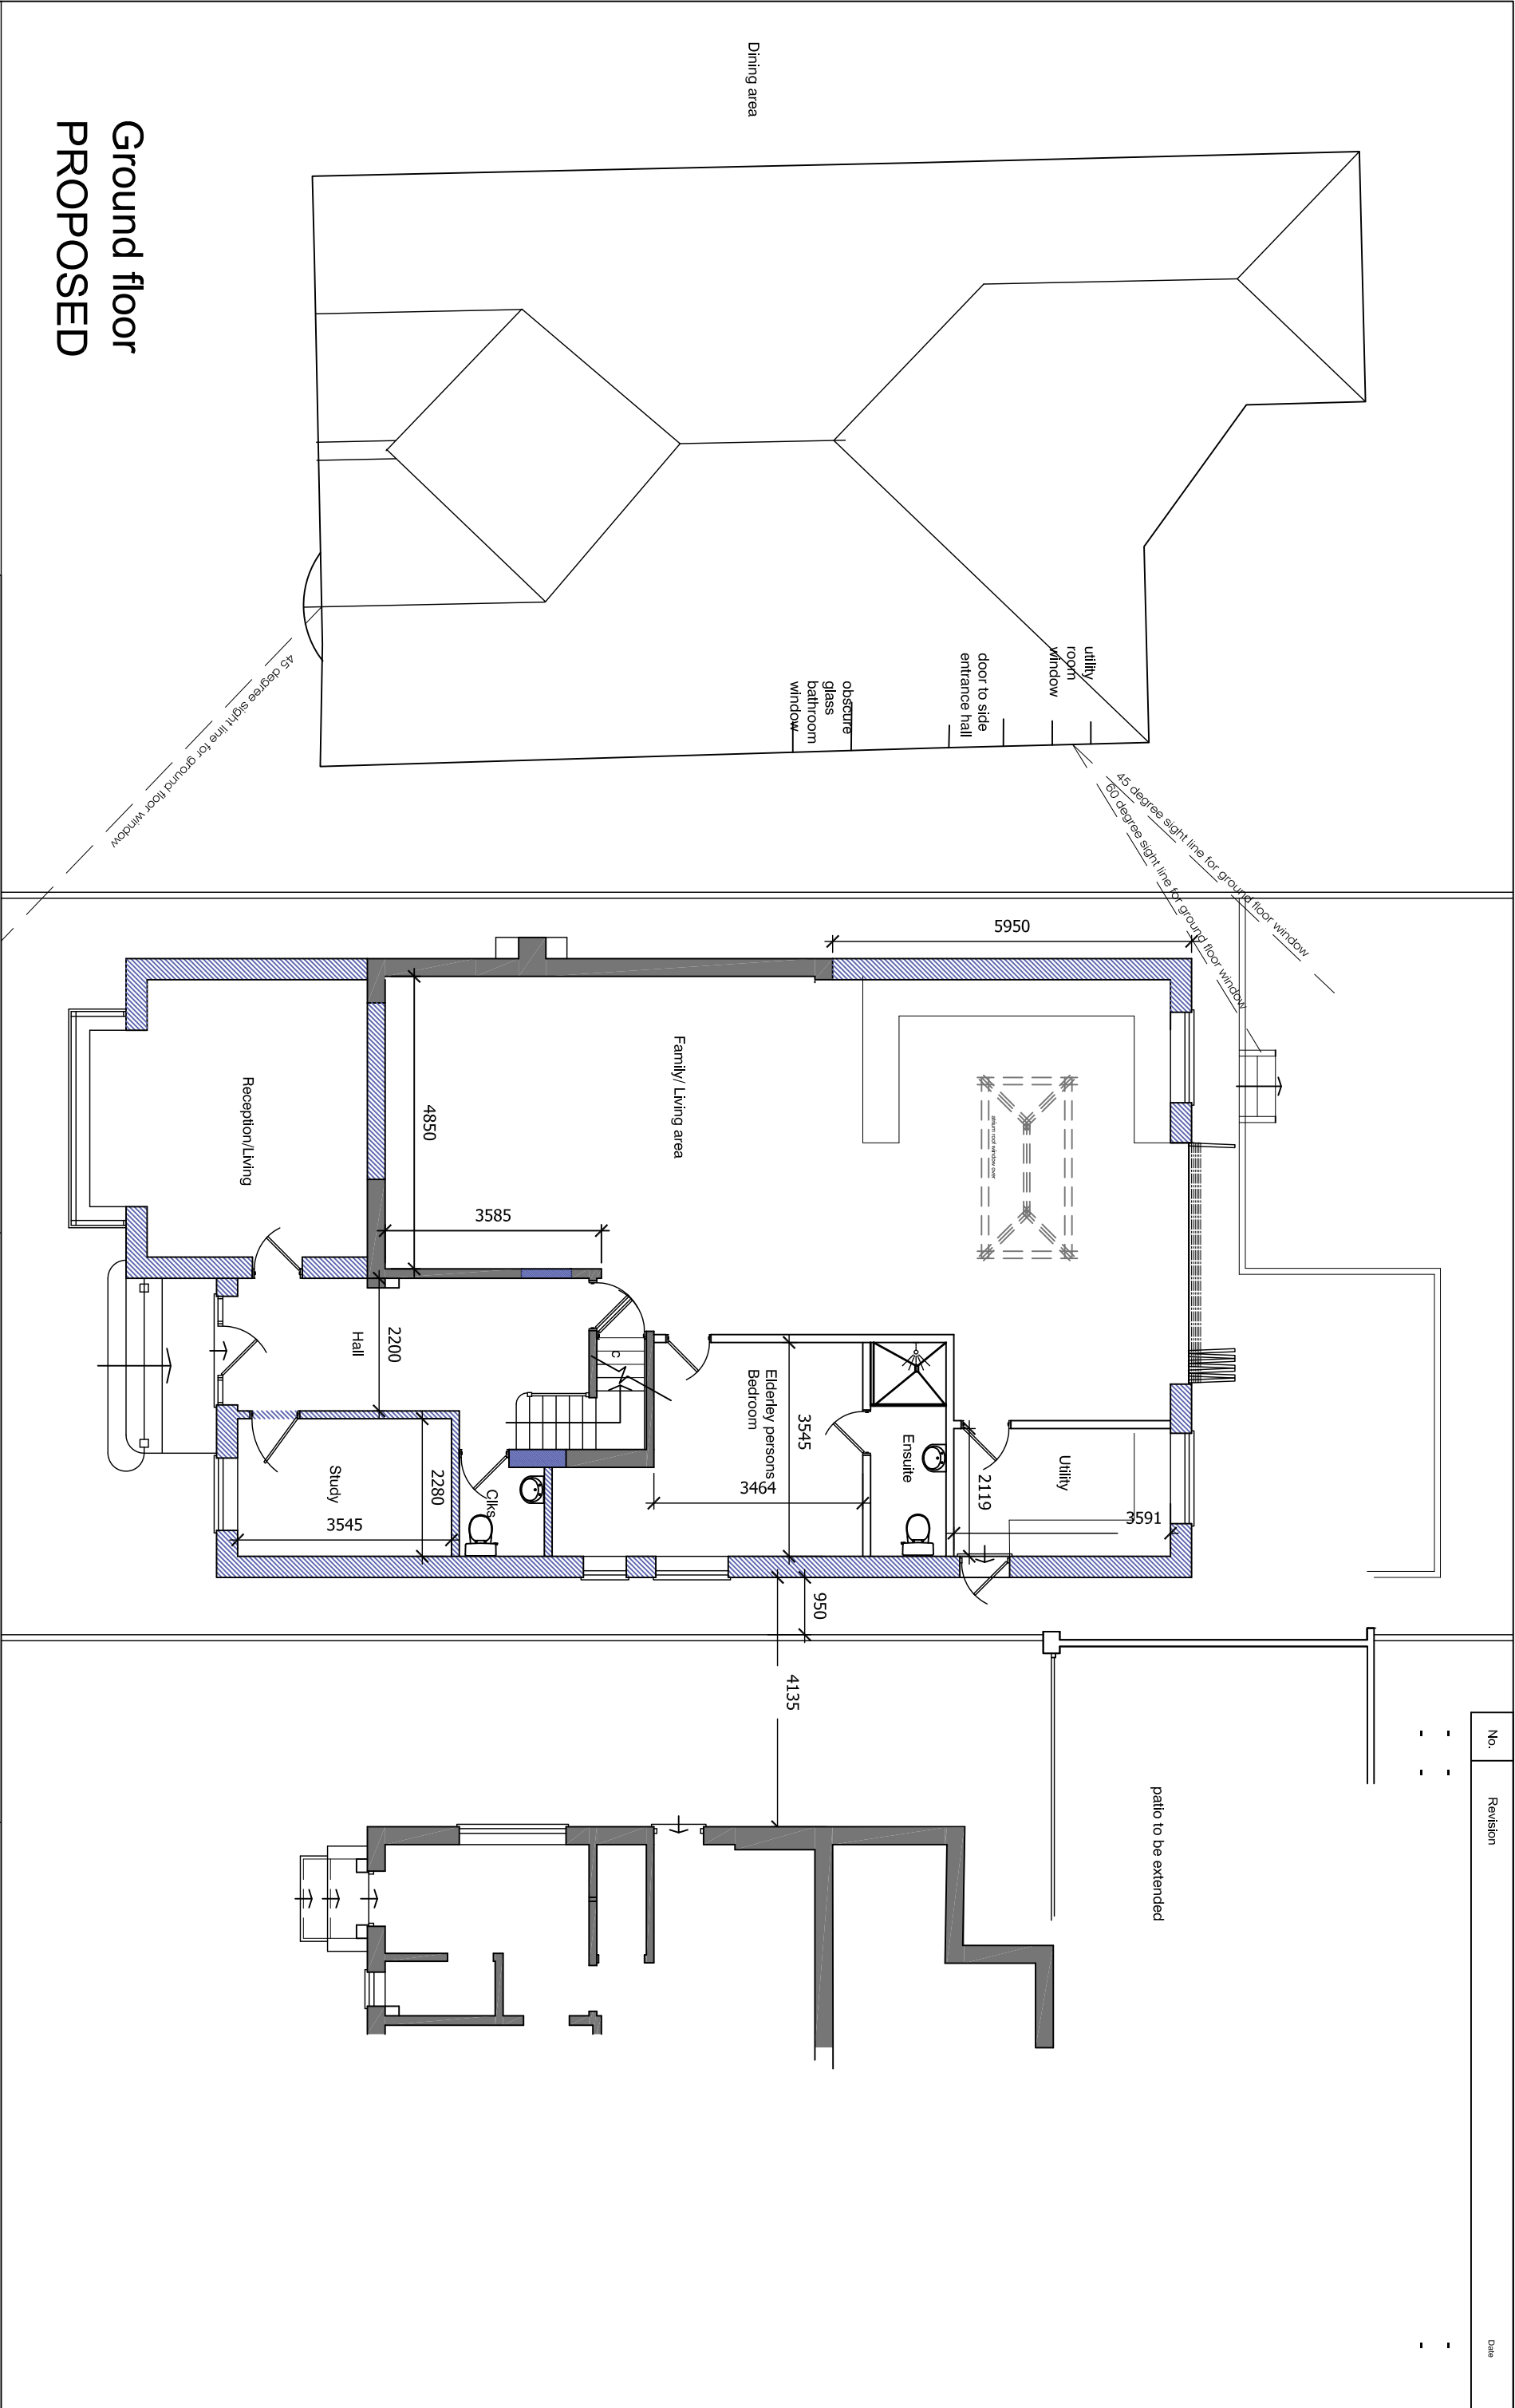

Ground floor
PROPOSED