

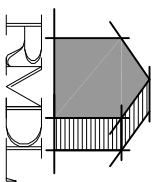
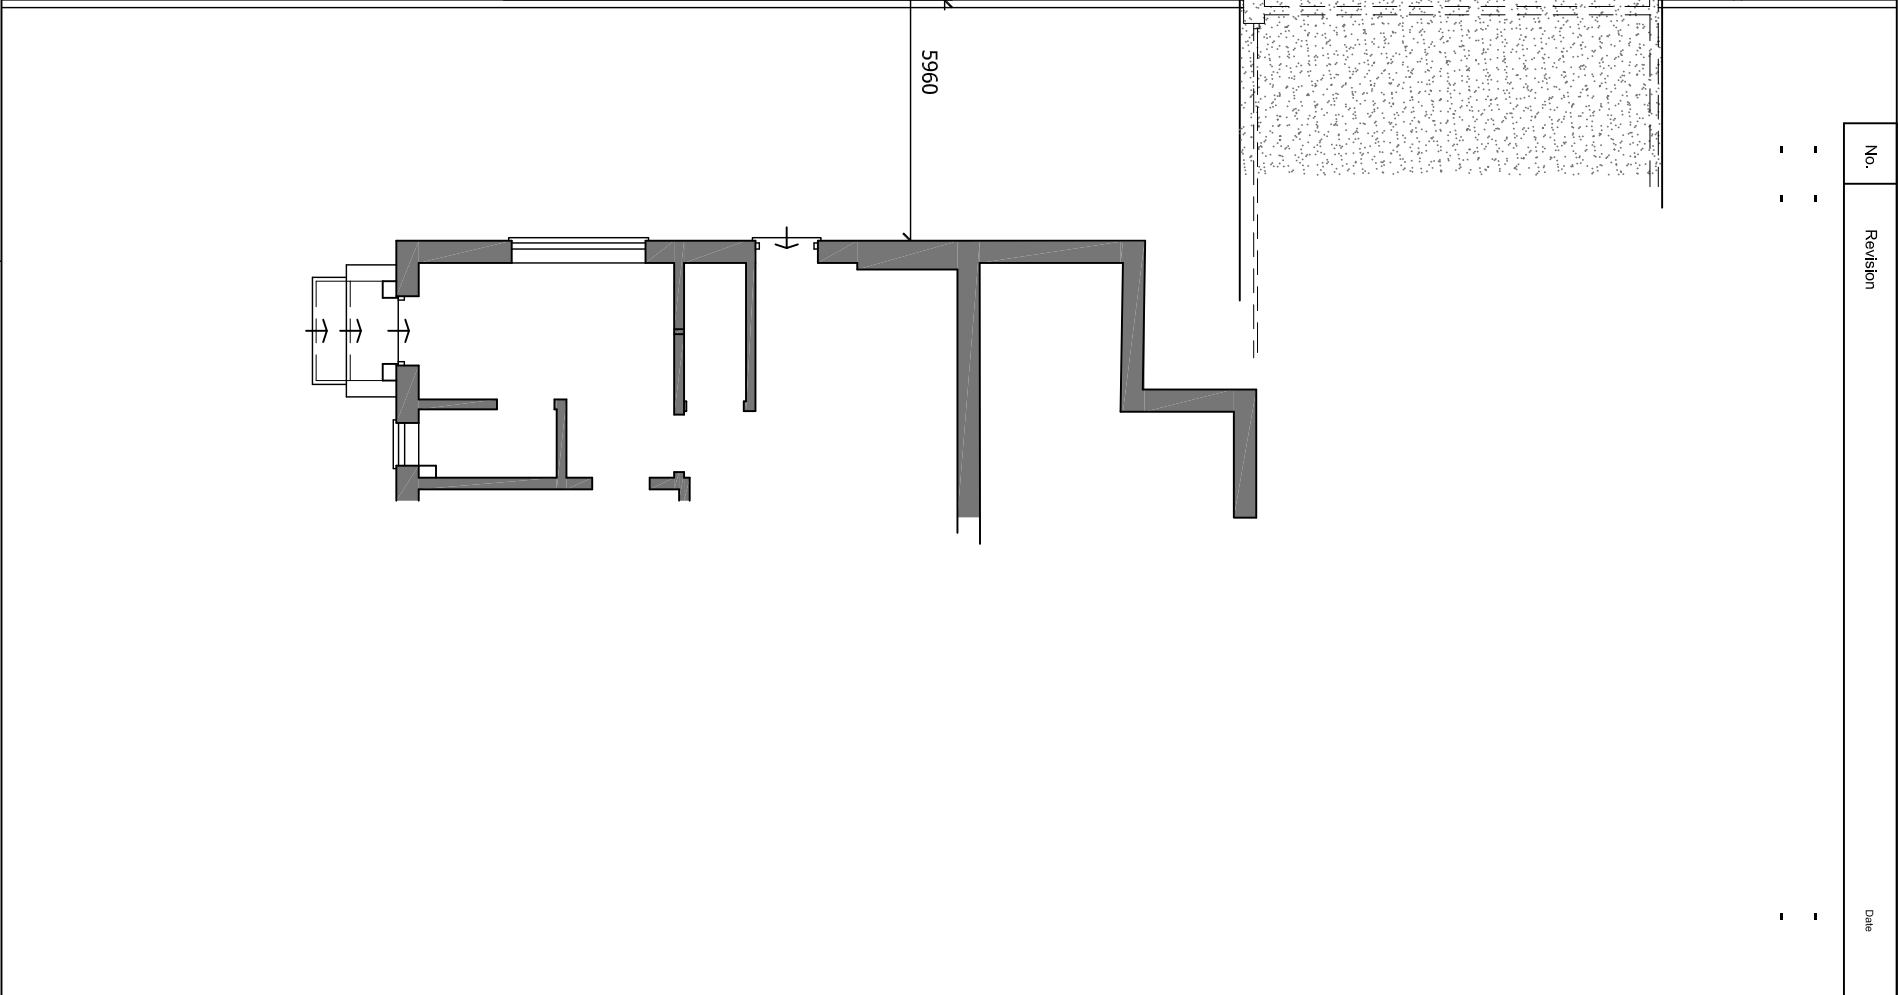
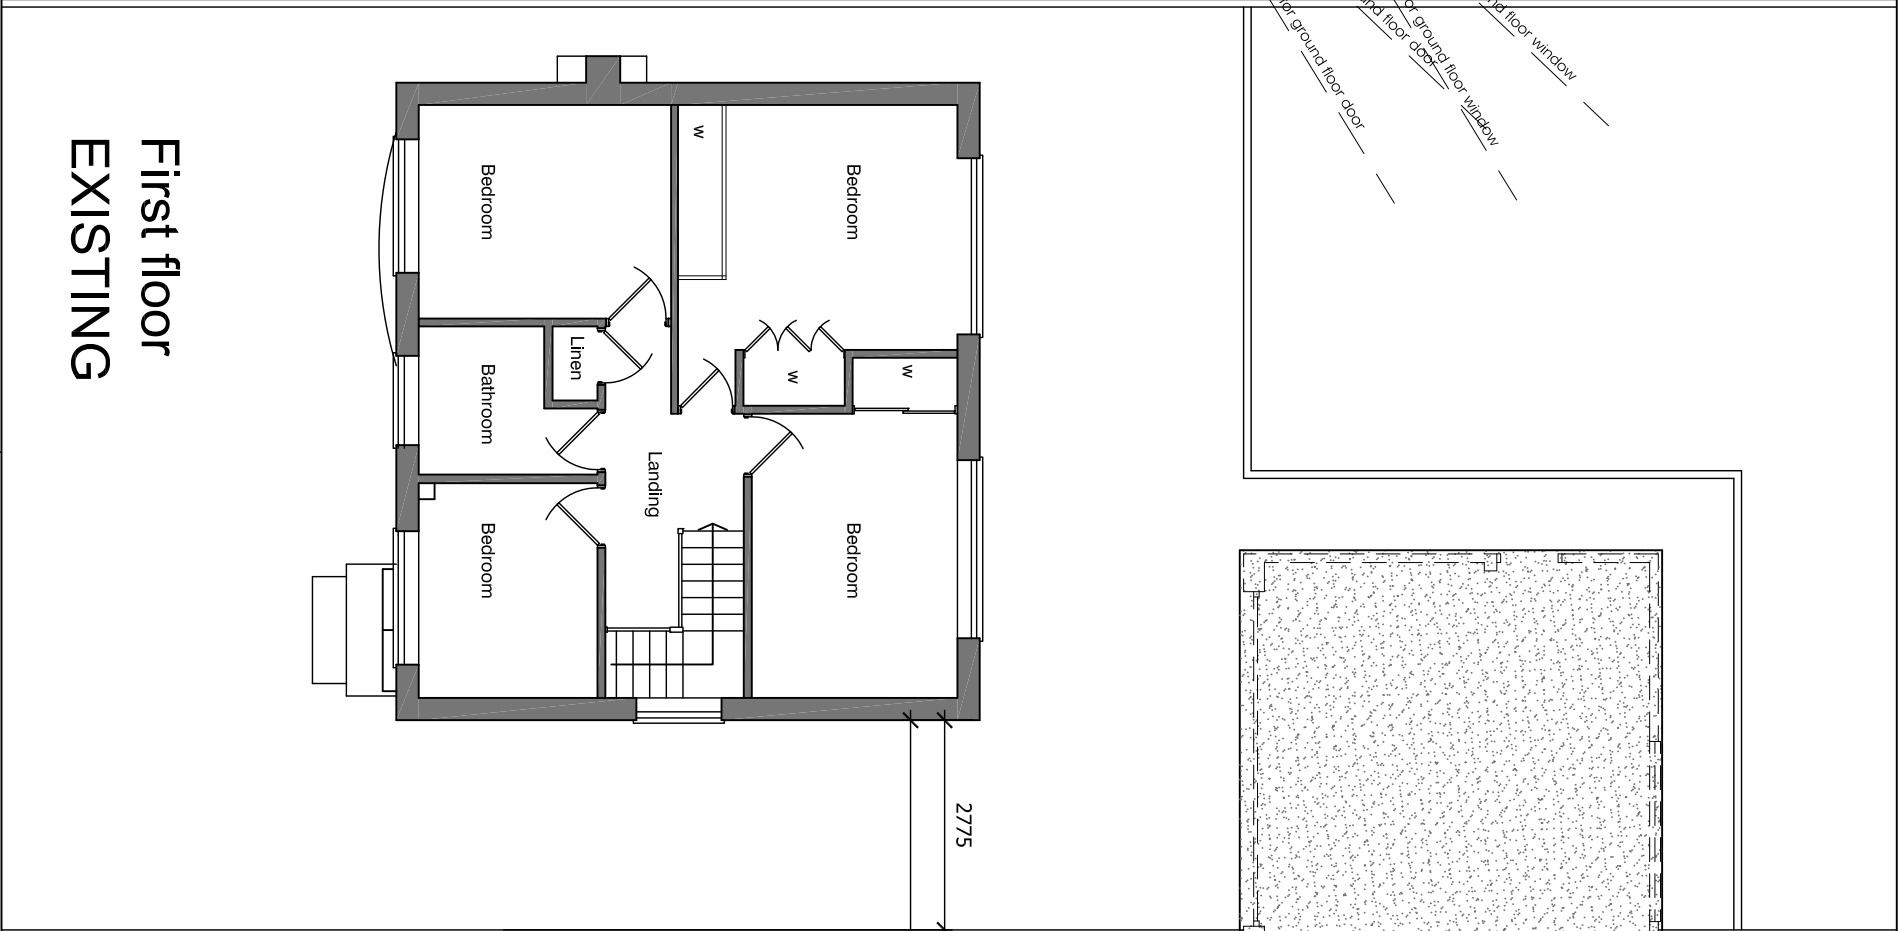


No.	Revision	Date
-	-	-

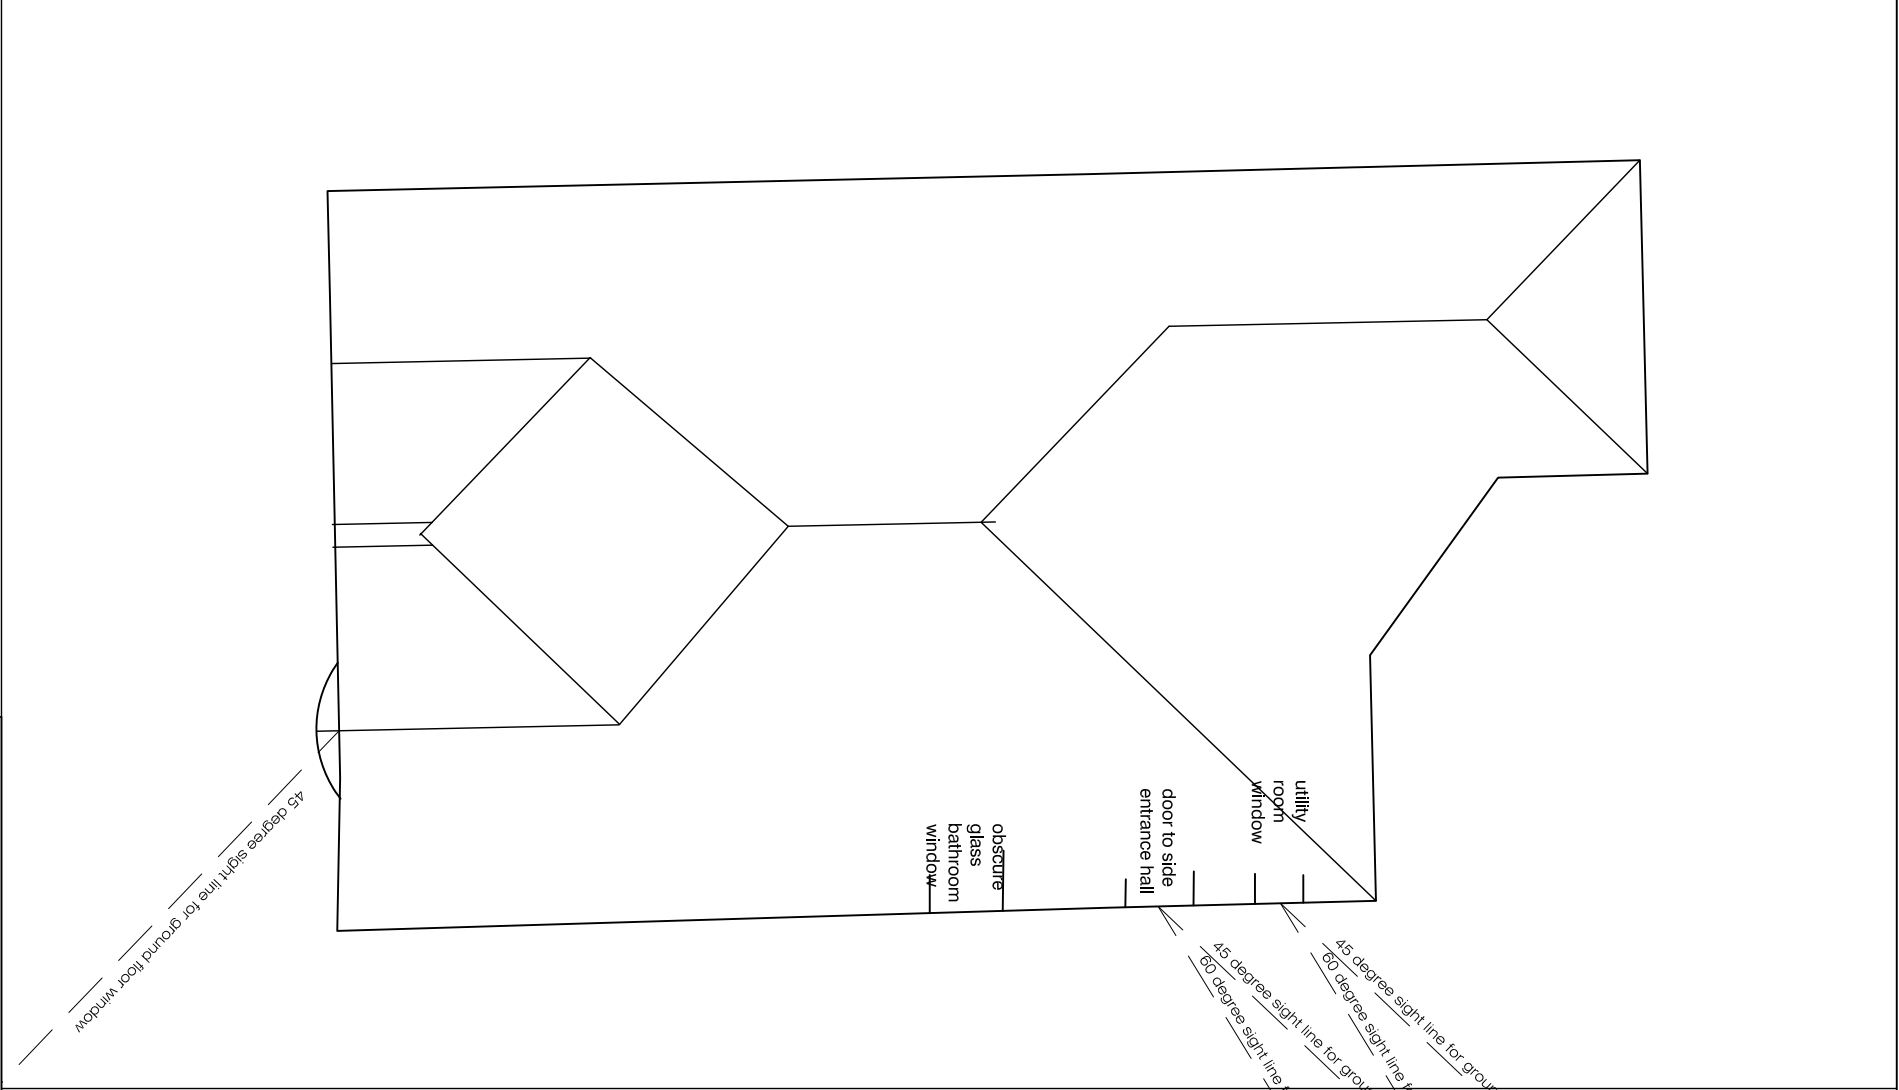

RAMMURTI DESIGN LTD
ARCHITECTURAL & PLANNING SERVICES
268 TILGHURST ROAD, READING RG30 2NE
TEL/FAX: 01189510628 MOB: 07799883574

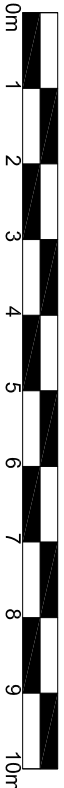

Proposed double storey extension to front elevation, with part demolition of shared garage and replacement with side and rear single storey extensions to existing dwelling
at 216b Nine Mile Ride, Finchampstead RG40 3QD
for Mrs Rupinder Sood

EXISTING FIRST FLOOR PLAN
Scale: 1/100
Date: JANUARY 2025 NMR216b:004 Rev -