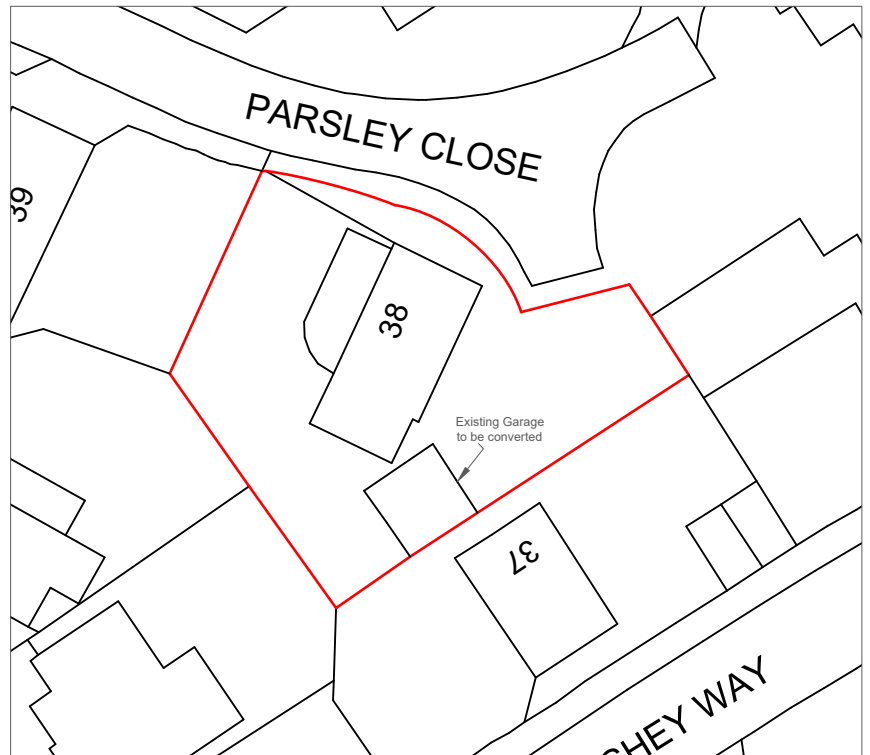
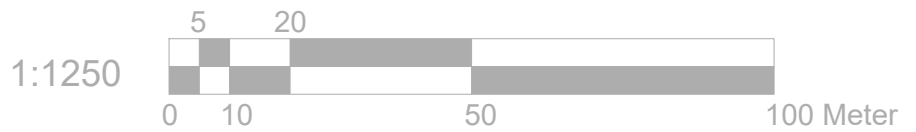
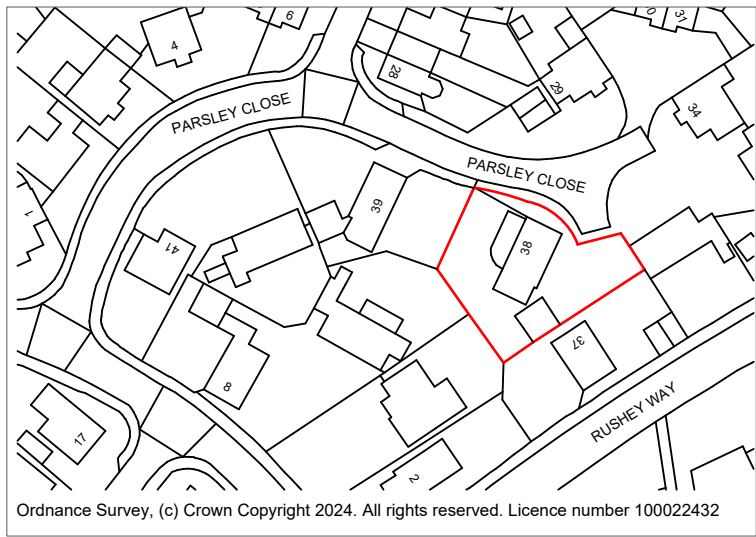


	Project:	Title:	Scale: 1:1250/500@A4
	38 Parsley Close	Location Plan	Date: 09.01.2025
	Reading	Block Plan	Drawing No.: LBA 4030 - 03/LB
	RG6 5GN		Revision
info@lbarchigroup.co.uk		Mob: 07710410150	