

DRG. REMAINS COPYRIGHT OF THE ARCHITECT.
DIMENSIONAL DISCREPANCIES TO BE REFERRED
TO THE ARCHITECT
DO NOT SCALE

DRAWING STATUS ☒ PRELIMINARY ☐ FOR APPROVAL ☐ CONSTRUCTION



DATE - -

REVISION 3 Drawing

Scale 1:100

0m

10m

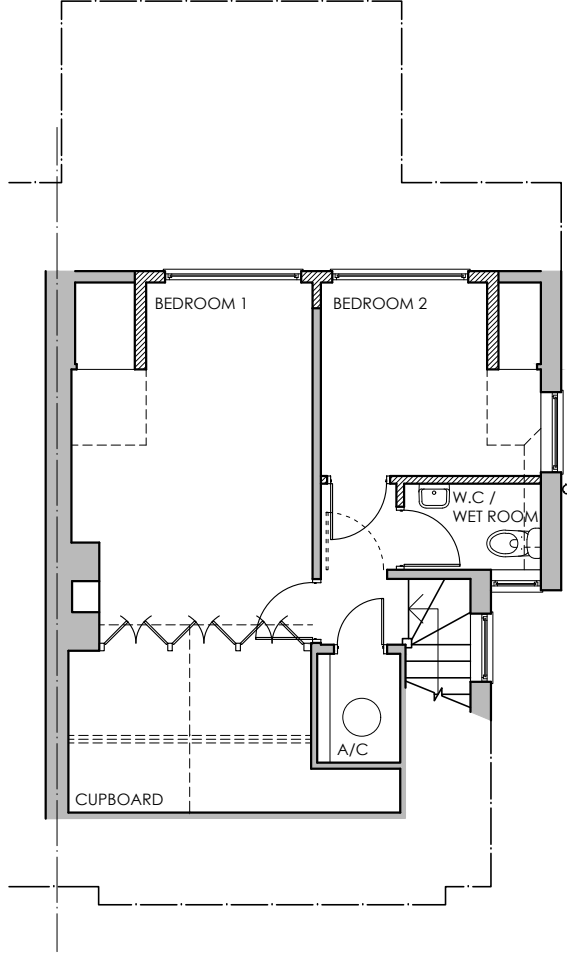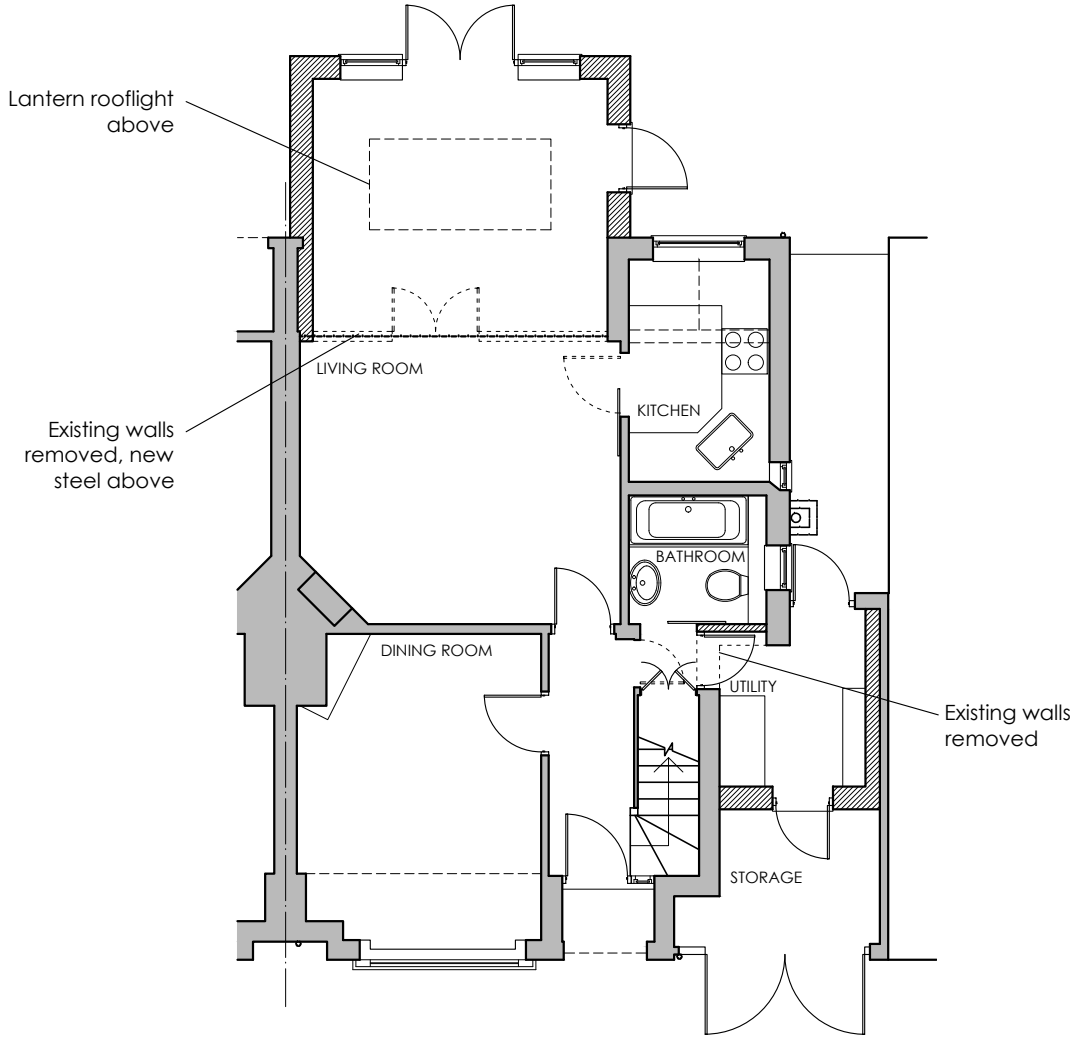

CLIENT
Jacqueline McGreevy

JOB TITLE
Proposed Extension
35 Byron Road
Twyford

DRG TITLE
Proposed Plans

JOB No.
2425

DWG No.
05

DATE
Aug 25

SCALE
1:100

REV.
-

anne owen
architects

Anne Owen Architects Ltd
24 Springfield Park, Twyford, Reading RG10 9JH
+44(0)118 932 0846 / 07788 262602
anne@annehenrichs.co.uk
www.annehenrichs.co.uk

Director: Anne Owen BA(Hons) BA(Ch) RIBA
Company Registered in England & Wales No. 8861202