



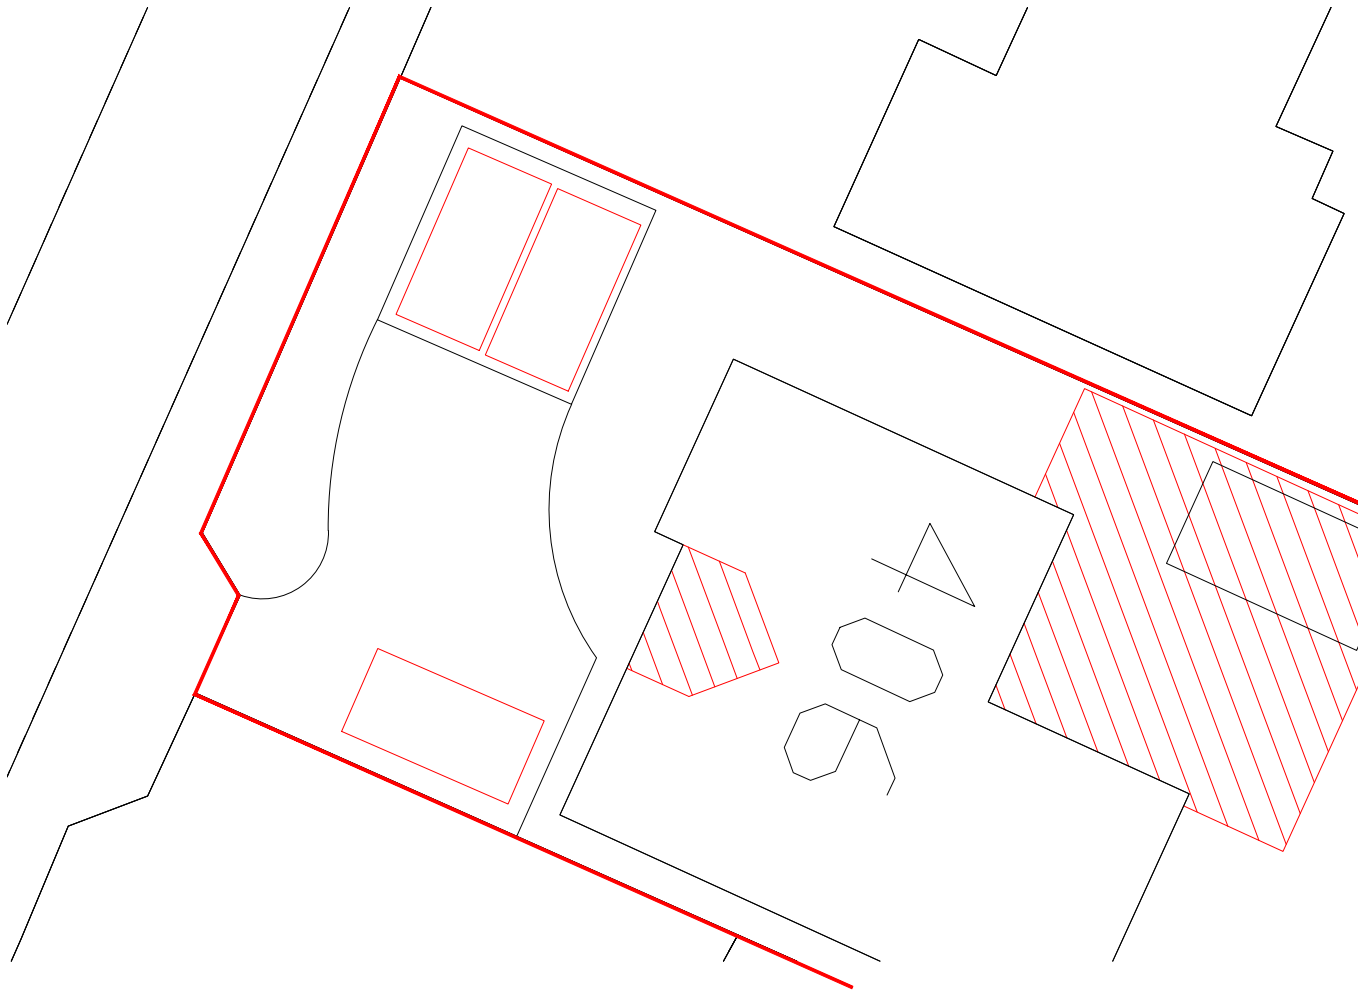

0 1 2 3 4 5 6 7
Scale m

Crown Copyright and database rights OS 100047474

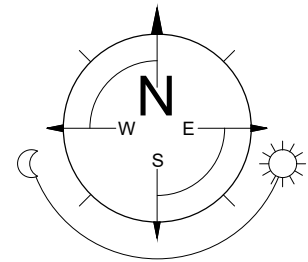

REV.	DATE	COMMENTS
------	------	----------

PROJECT		
---------	--	--

406 Finchampstead Road, Finchampstead, RG40 3RA		
---	--	--

PROJECT TITLE		
---------------	--	--

Demolition of existing garage and proposed single storey rear/side extension with retrospective planning for front gable		
--	--	--

DRAWING TITLE		
---------------	--	--

PARKING LAYOUT		
----------------	--	--

Planning & Technical Services
22 Glasspool Road, Winnersh,
Reading, Berkshire, RG41 5SB
tel: 01183 759987, mob: 07714 100537
e-mail: steve@sk-tec.co.uk

CLIENT	
--------	--

Mr & Mrs Ward	
---------------	--

SCALE 1:200 (A4)	DATE Feb '25
------------------	--------------

DRG. No. 25/964-04	REV.
--------------------	------