


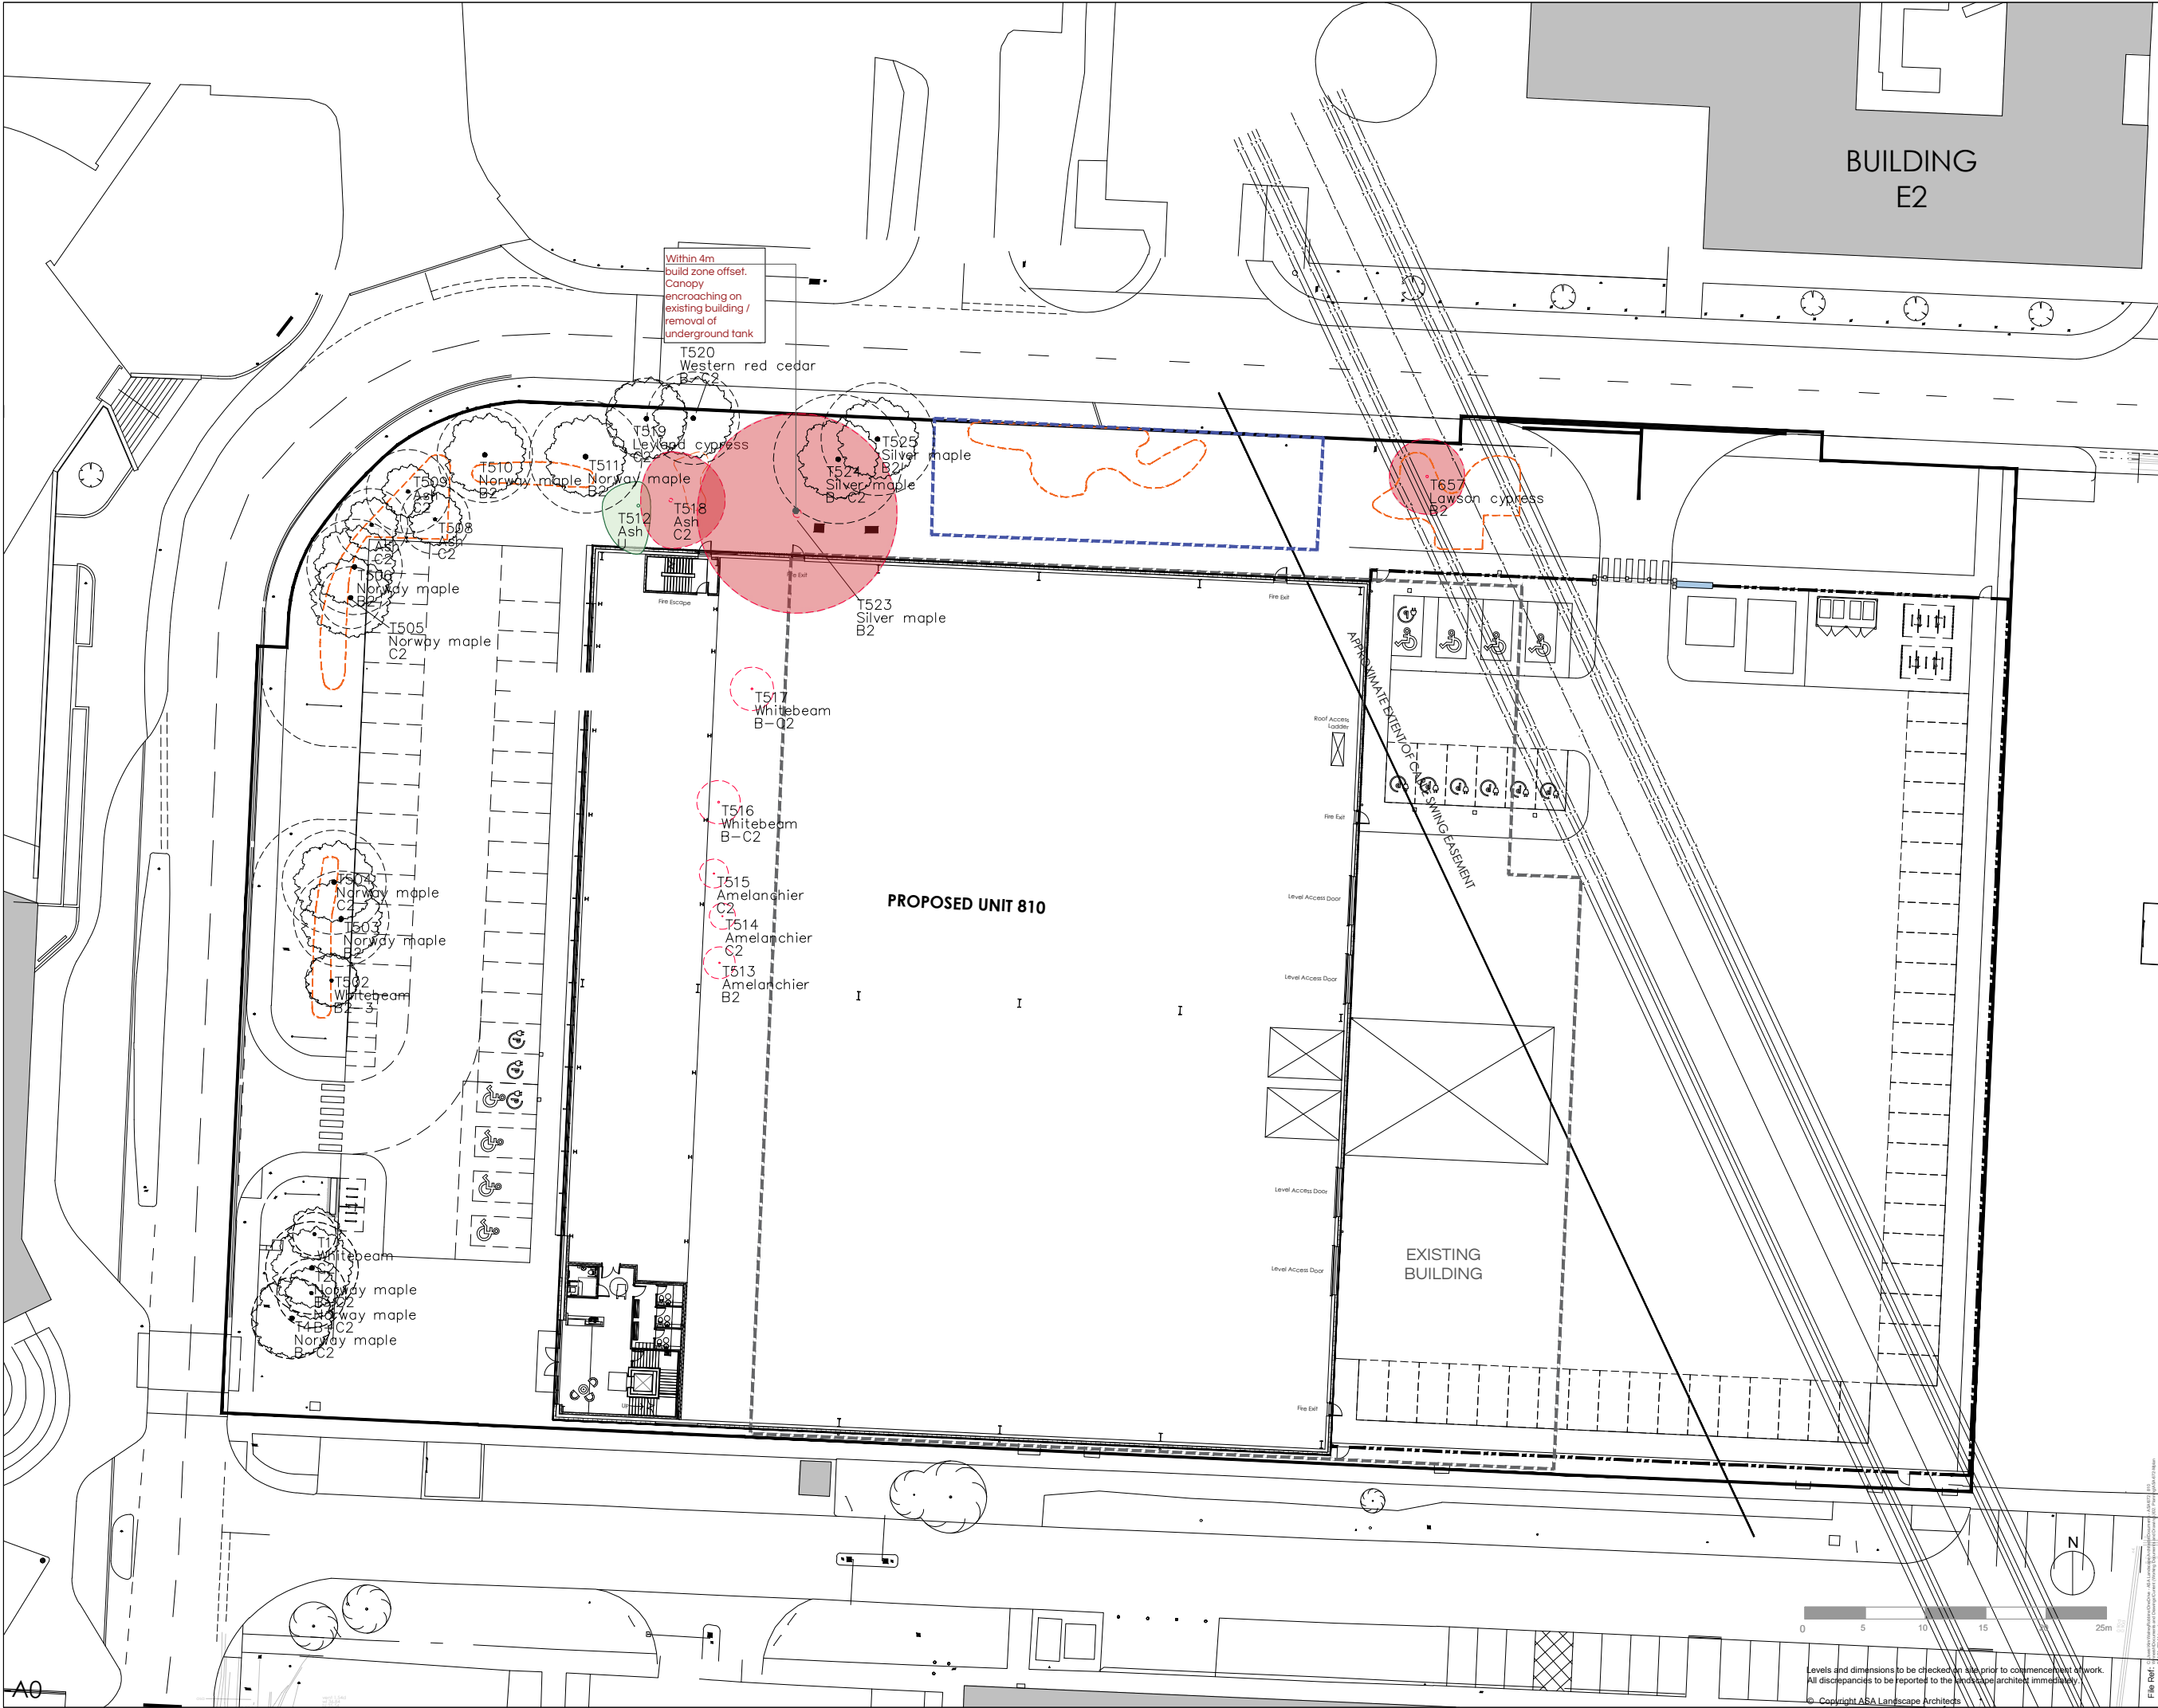

KEY

Existing Tree Retained

Root Protection Area

Existing Tree to be removed

Removed as part of Demolition Works

Existing Tank to be Removed

Existing Building

Proposed Building

Existing vegetation to be removed

To be removed as part of Condition Survey / Maintenance

NOTE

1. Existing levels to be preserved around existing trees and vegetation to be retained.

2. For hand dig only and Ground Protection Areas See AIA document *Winnersh 810 Arb Impact Assessment*

3. Existing trees and vegetation to be retained are to be protected during construction to BS 5837:2005

4. Any necessary tree works are to be carried out by an approved tree surgeon to BS 39984.

Refer to AIA document *Winnersh 810 Arb Impact Assessment* for Tree Schedule

T505 & T524 Retained

Tree baseline update

Issued for Planning

Planning feedback

T525 removed

P6

P5

P4

P3

P2

KWR

KWR

KWR

KWD

KWD

26Nov25

27Aug25

08Aug25

25Aug23

13June23

Revision description

No.

By

Date

asa

LANDSCAPE ARCHITECTS

See Landscapes Differently

68i Innovation Drive,
Milton Park, Abingdon,
Oxfordshire, OX14 4RQ

Office: 01235 832 800
www.asalandscapearchitects.co.uk

Status

Planning

Project

Winnersh Building 810

Description

Proposed Tree Removal Plan

Scale(s)

1:500 @ A3

Date

05 April 2023

Drawn By

KWD

Checked By

CP

Org. No.

ASA-672-SK-801

Rev.

P6

Draft

-

A0