

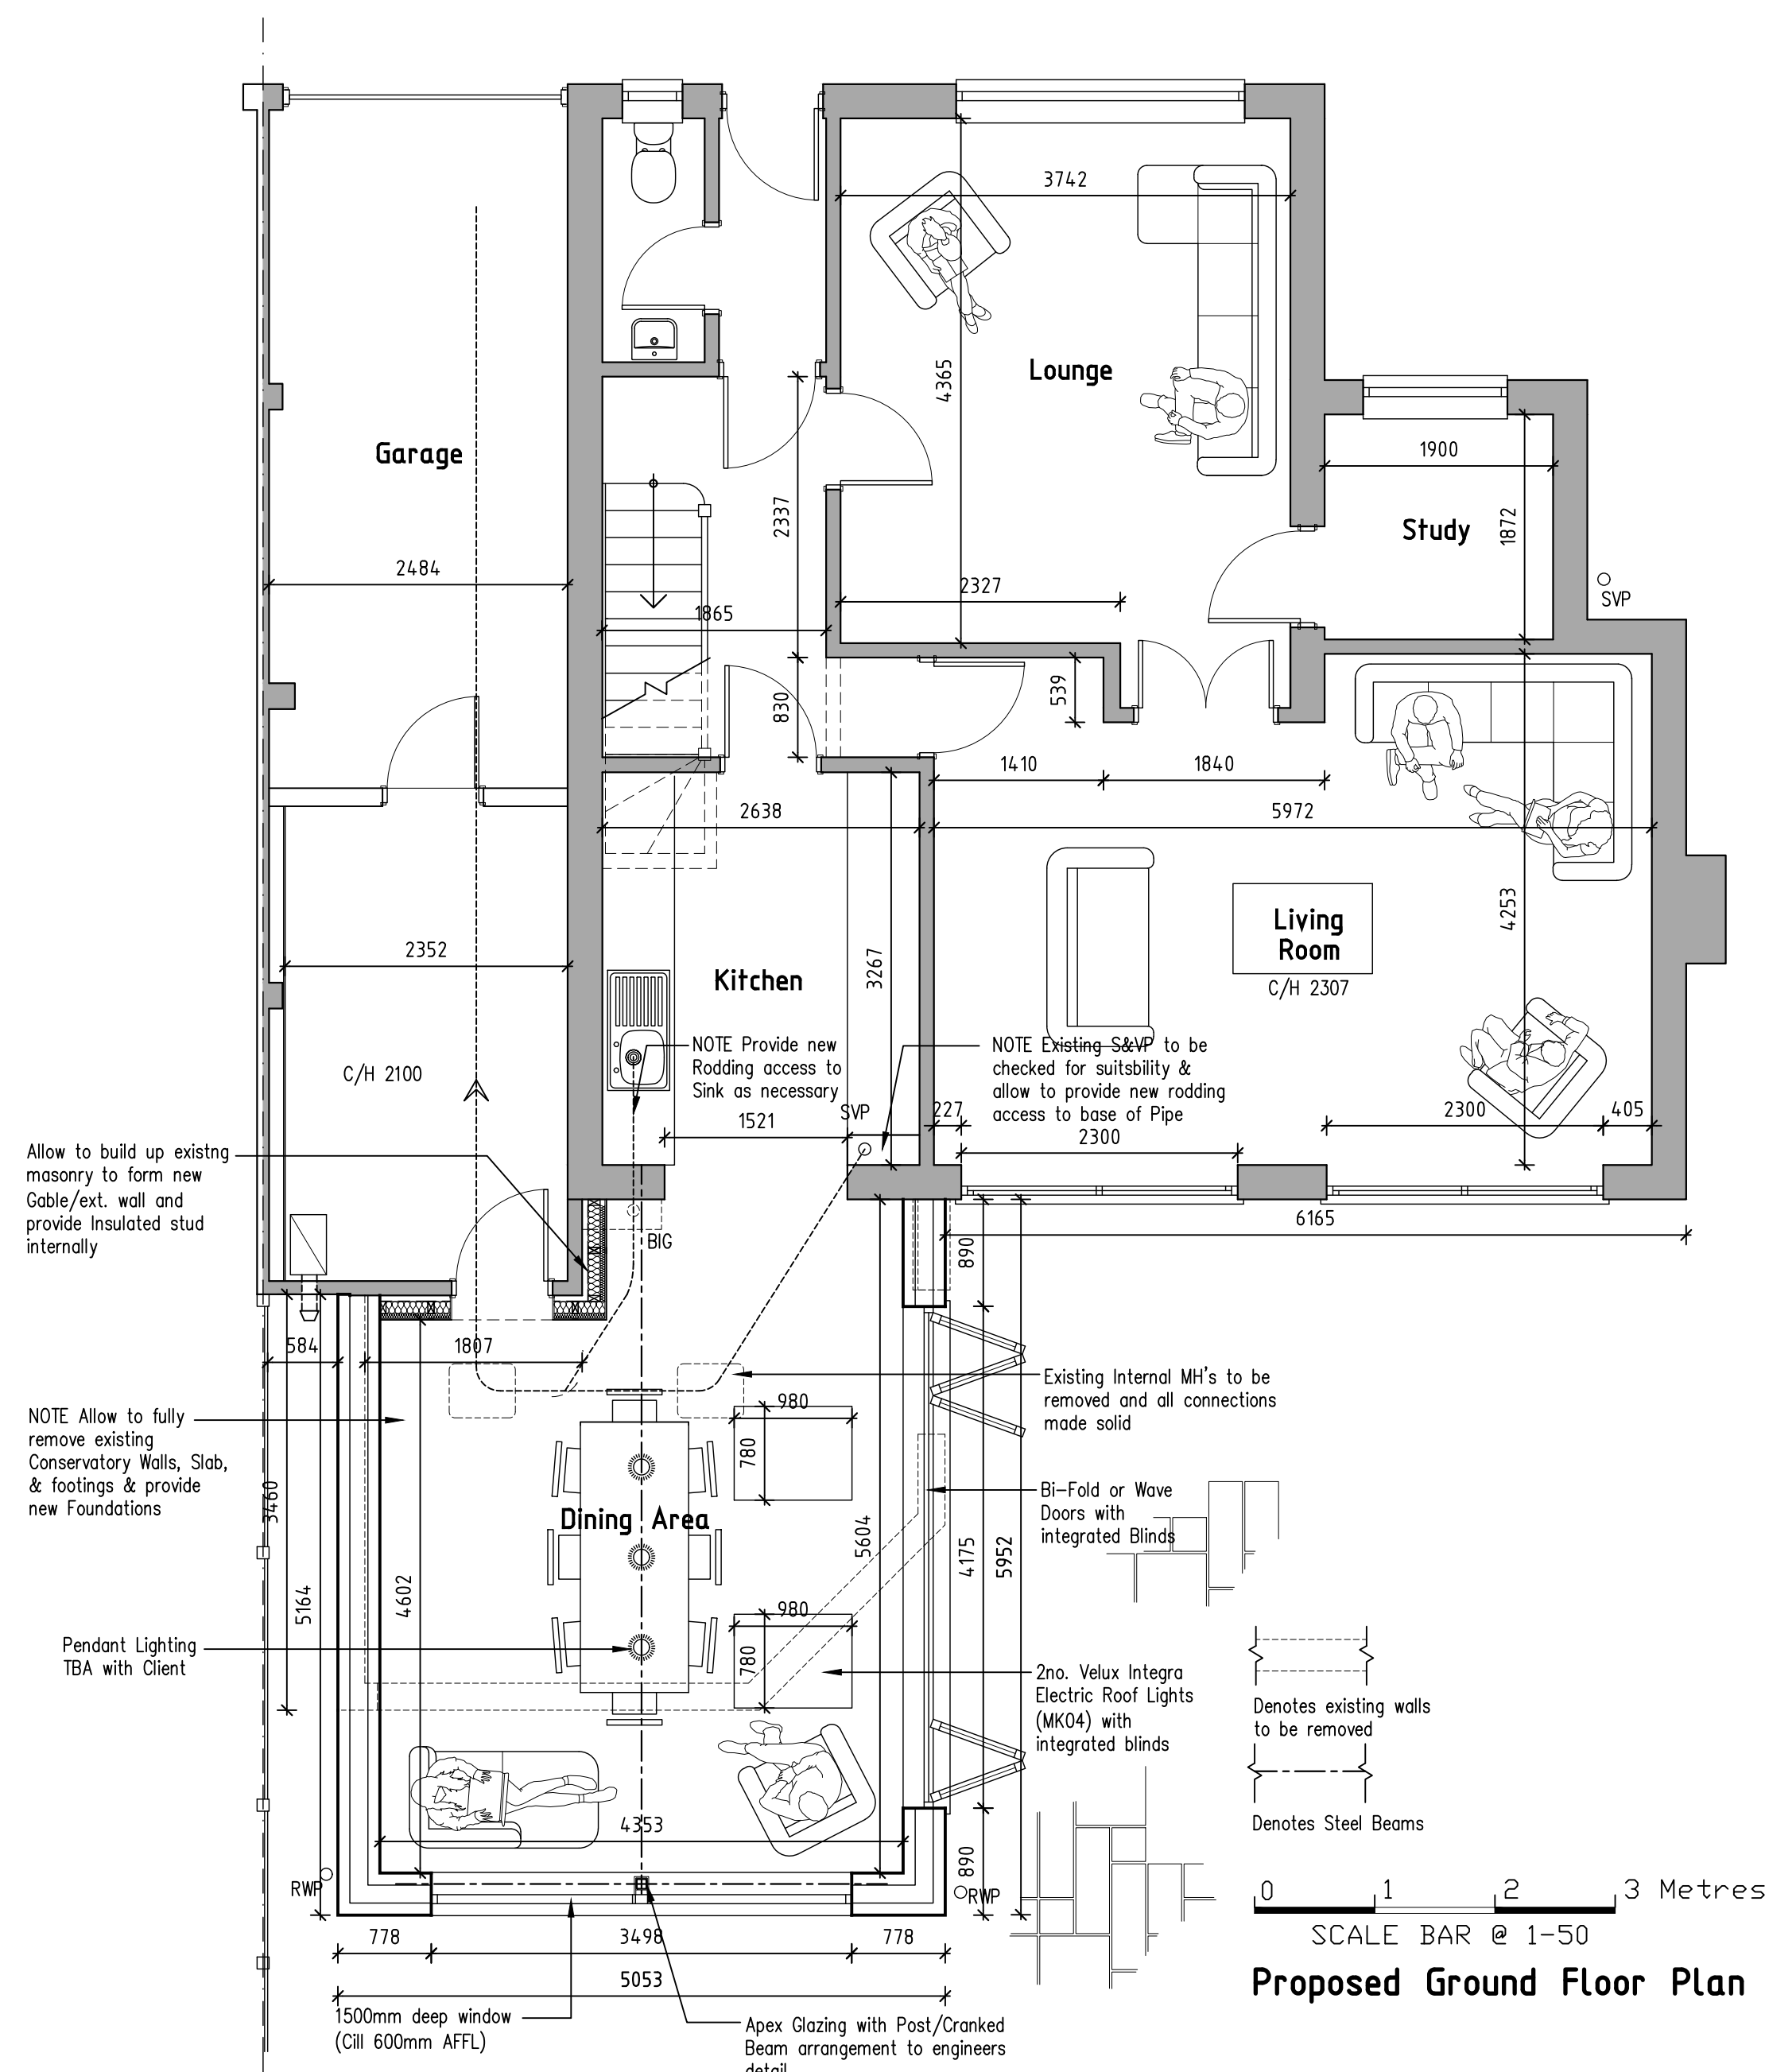
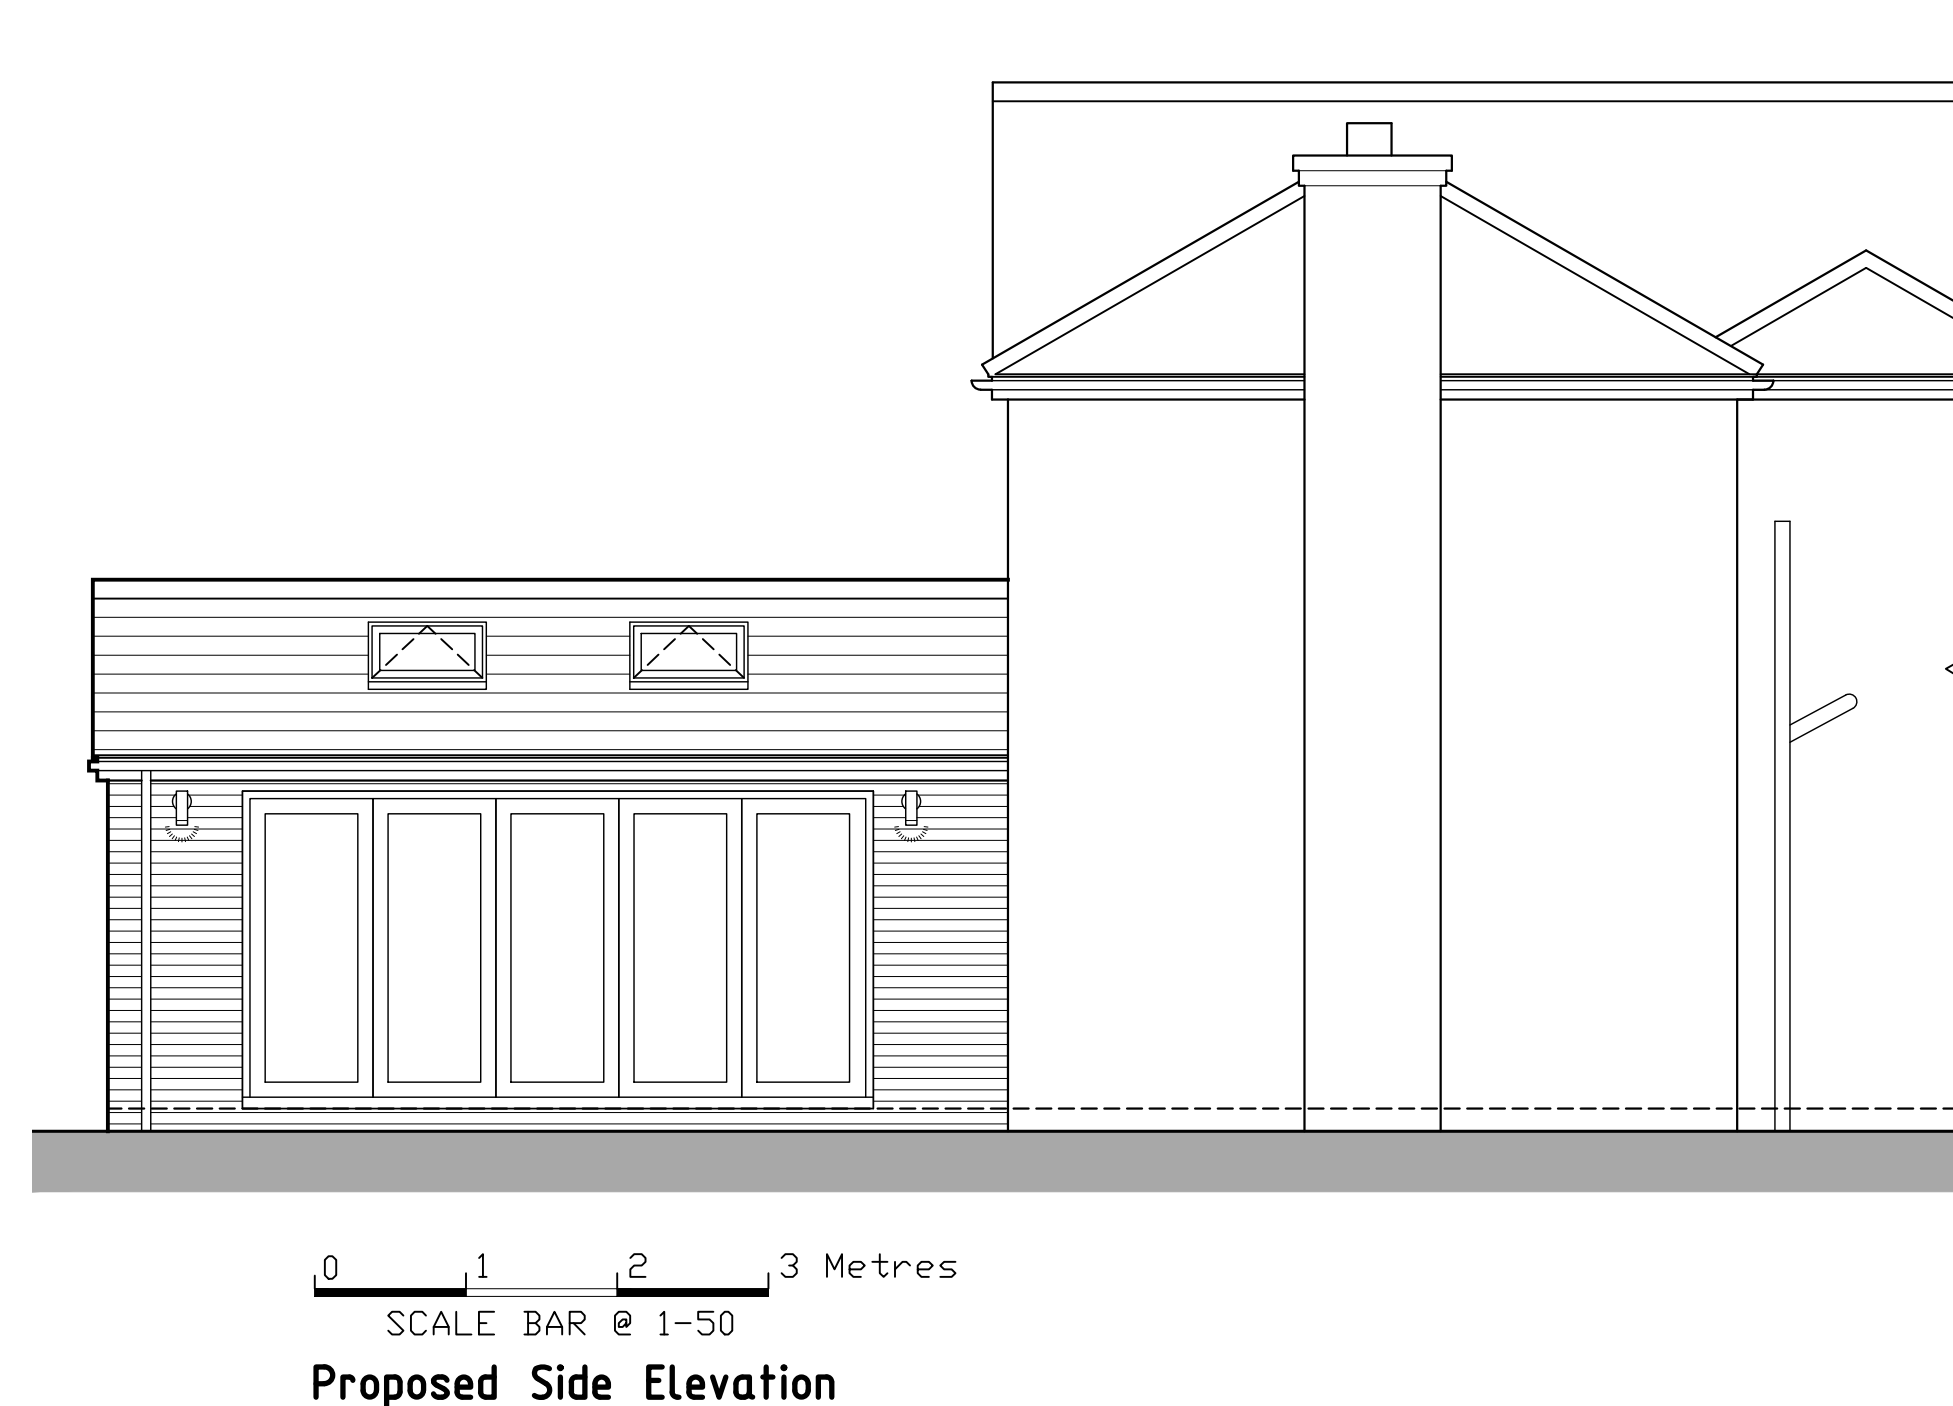
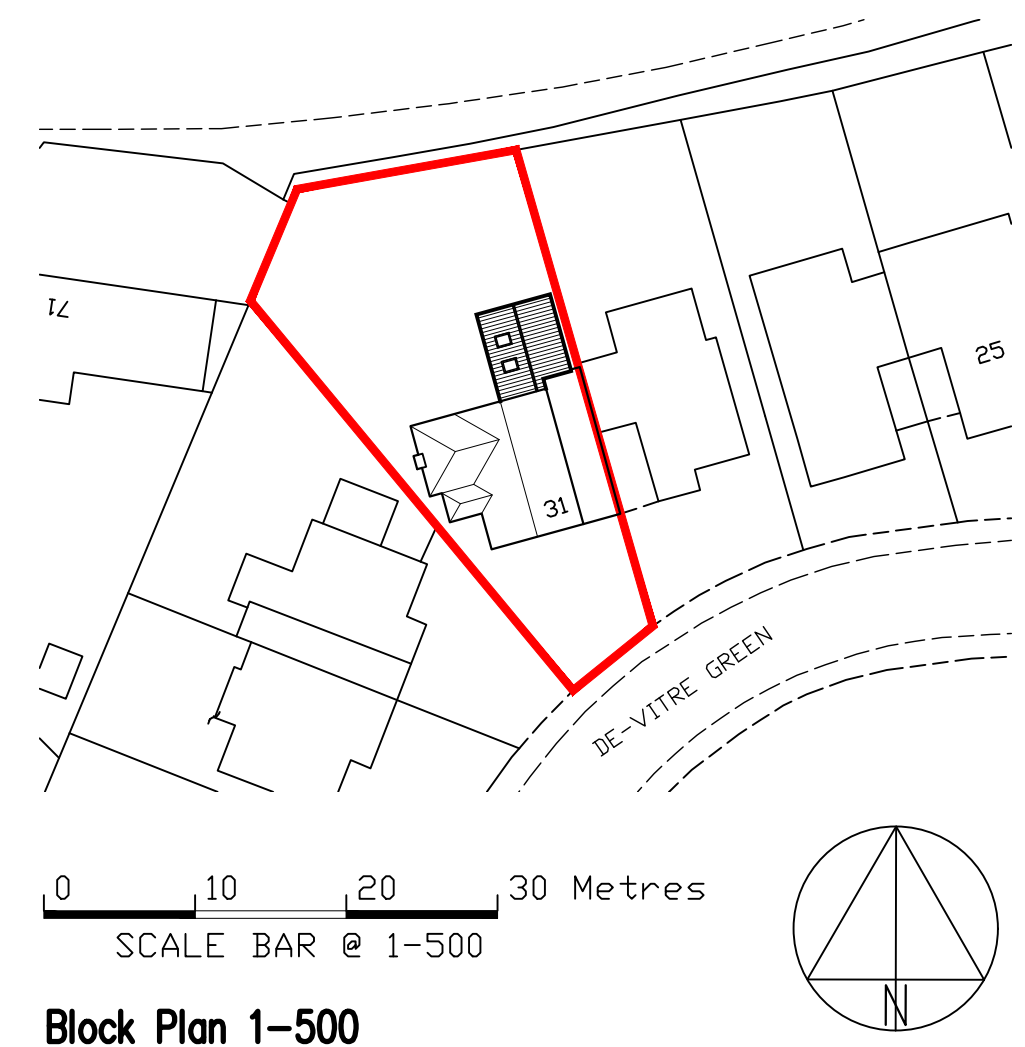
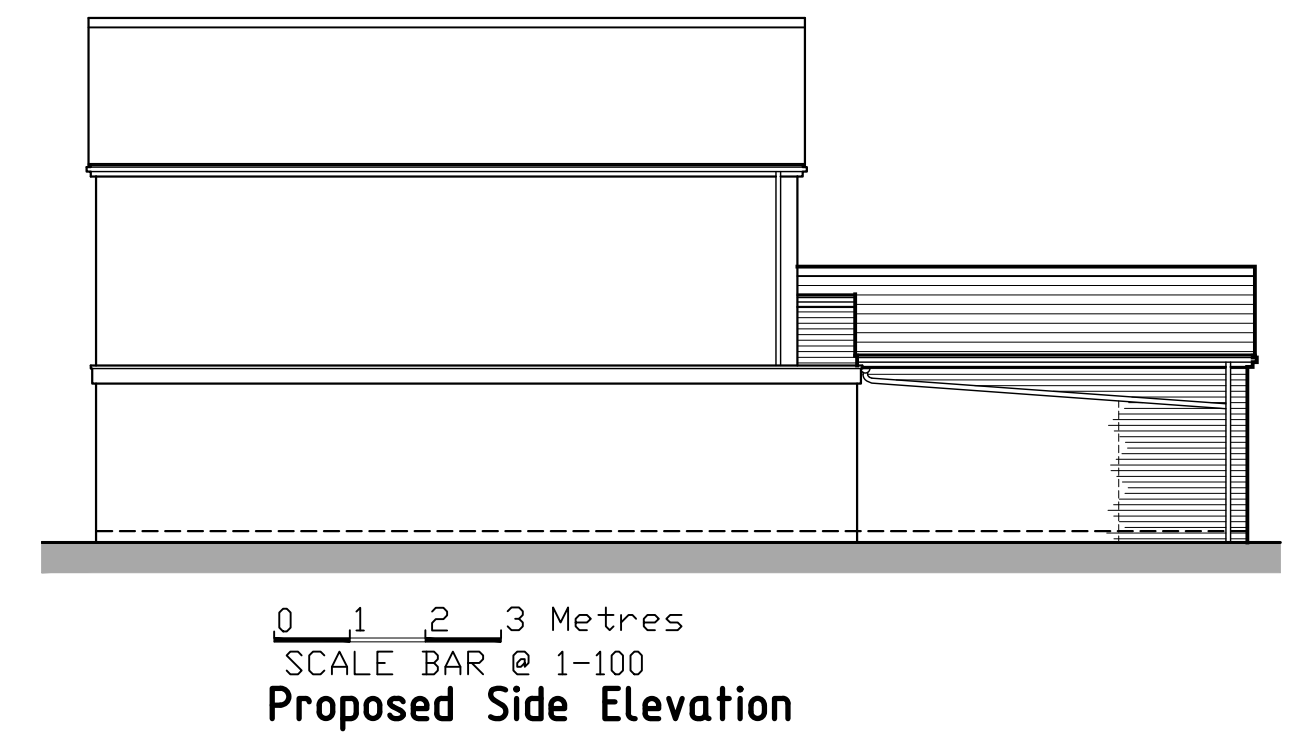
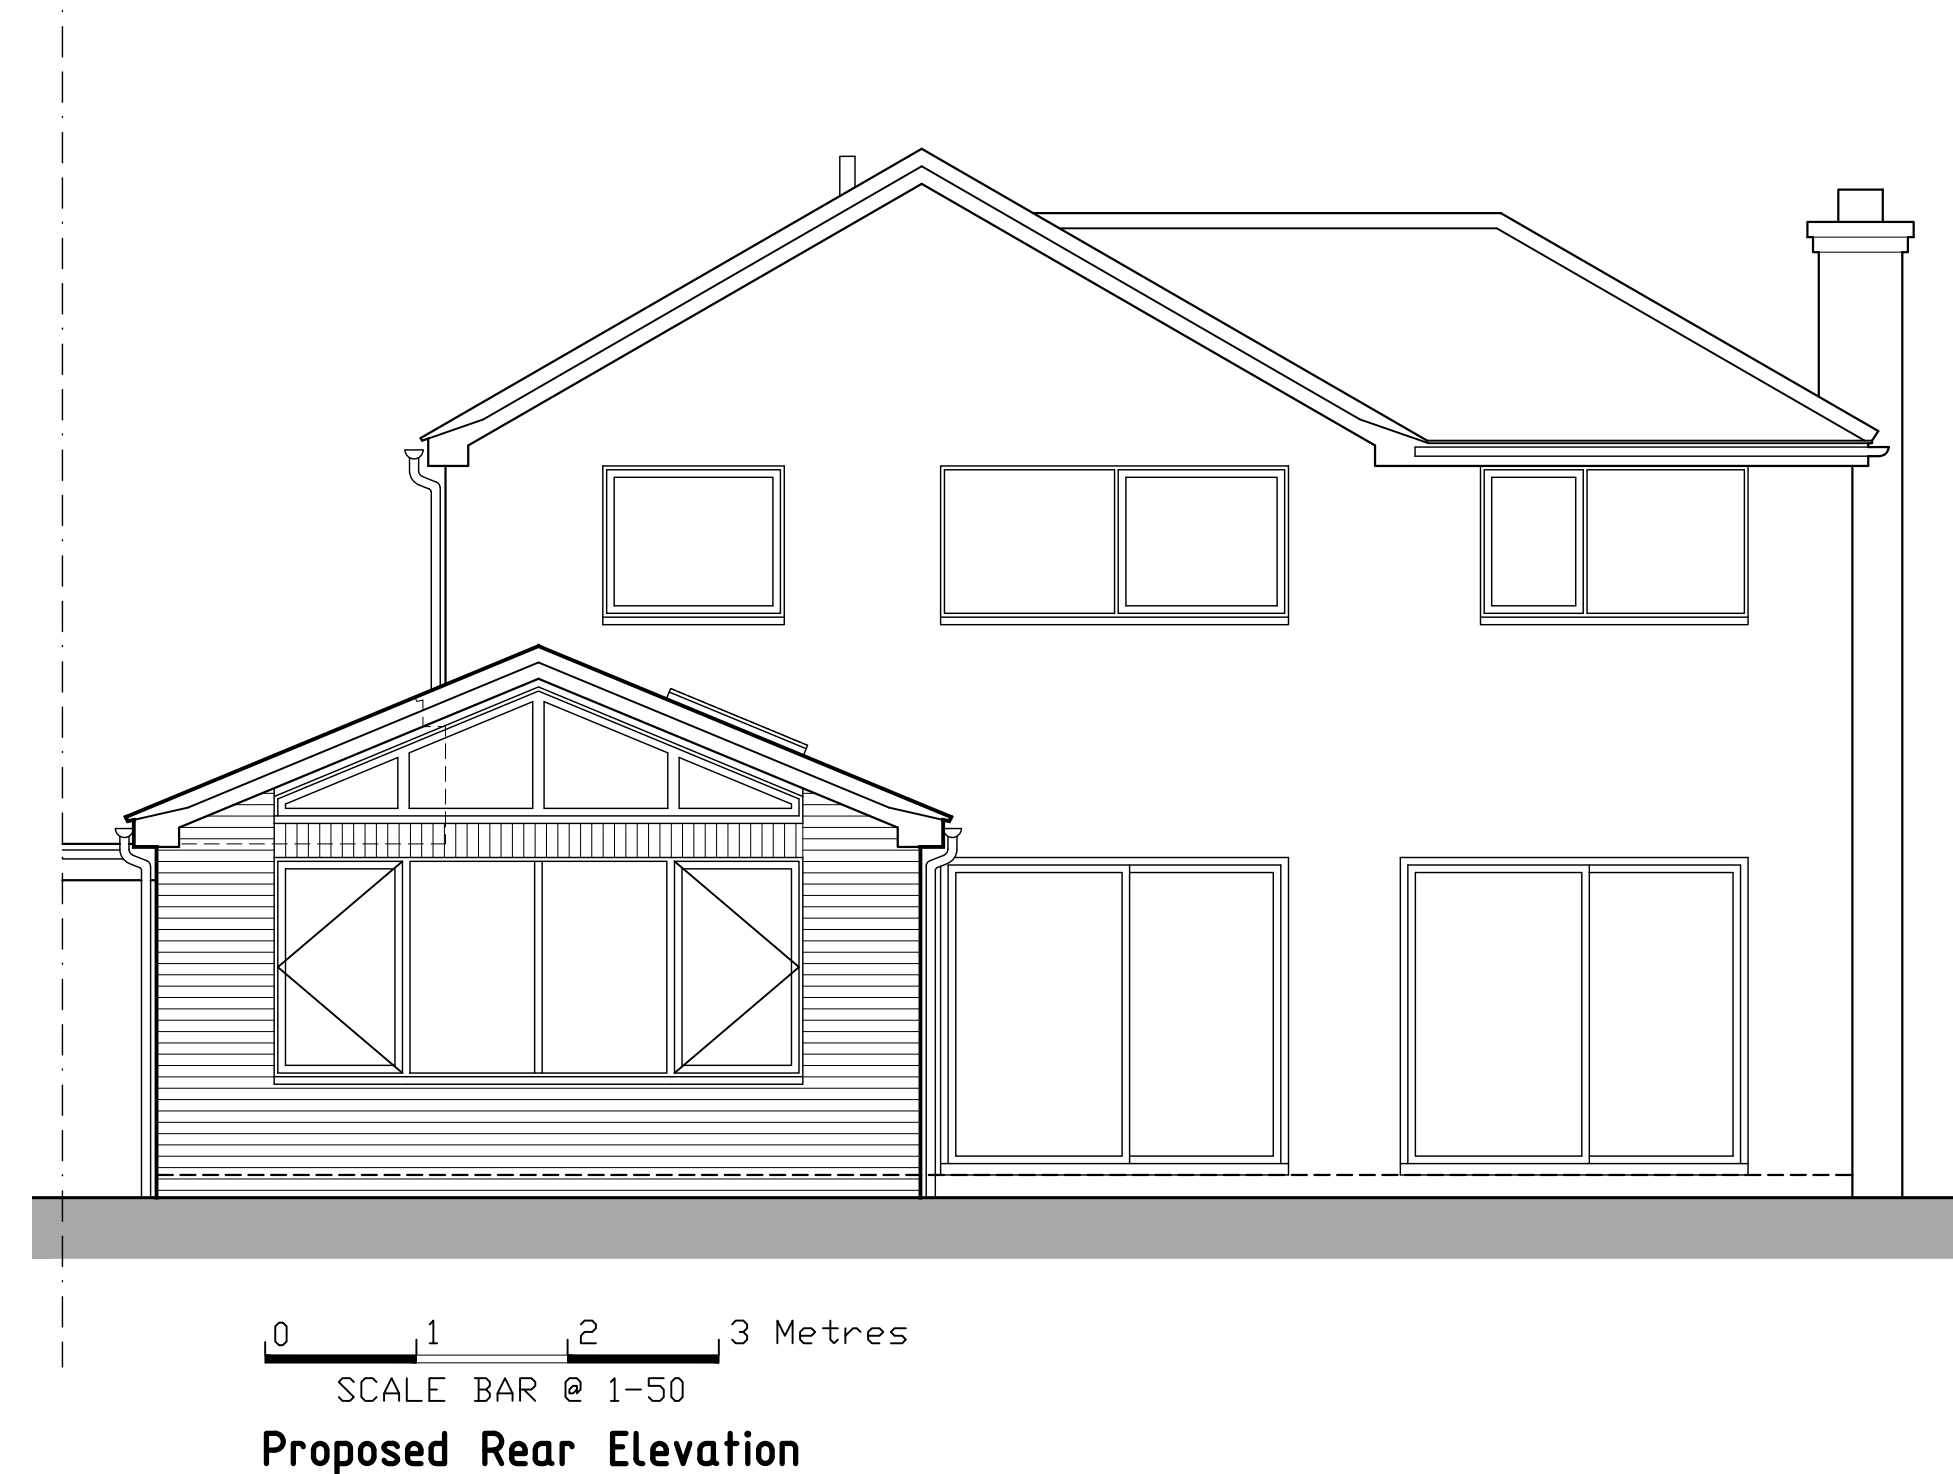
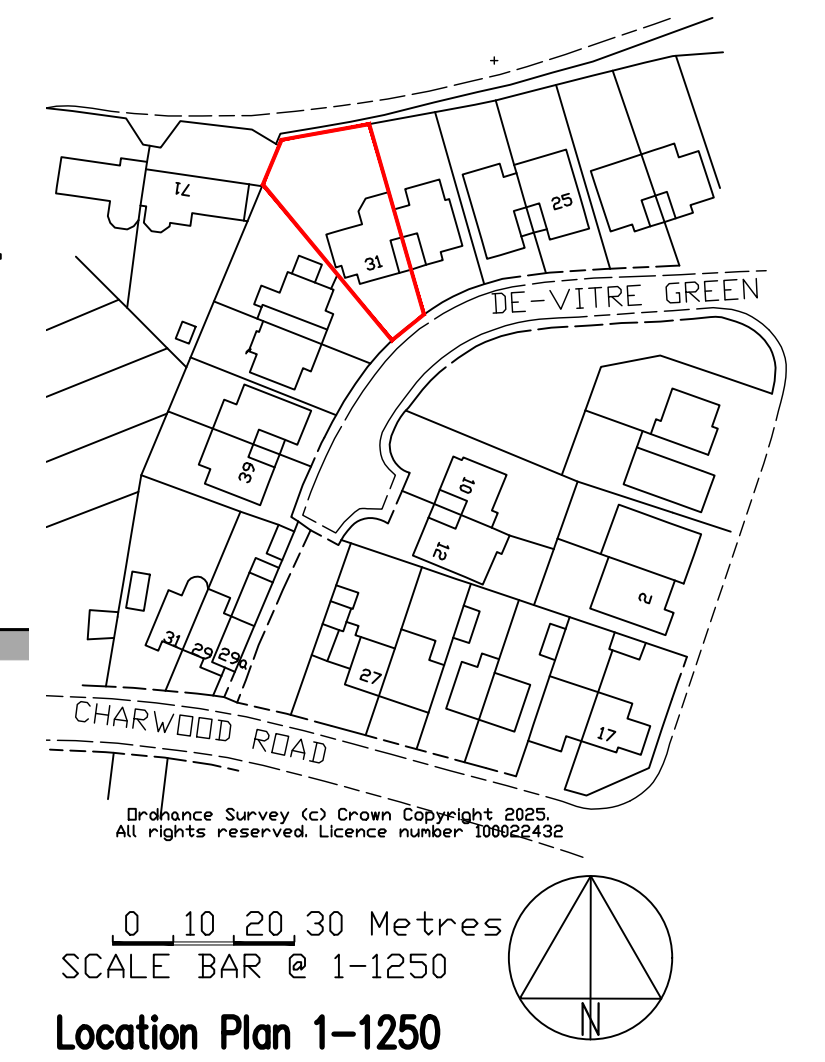
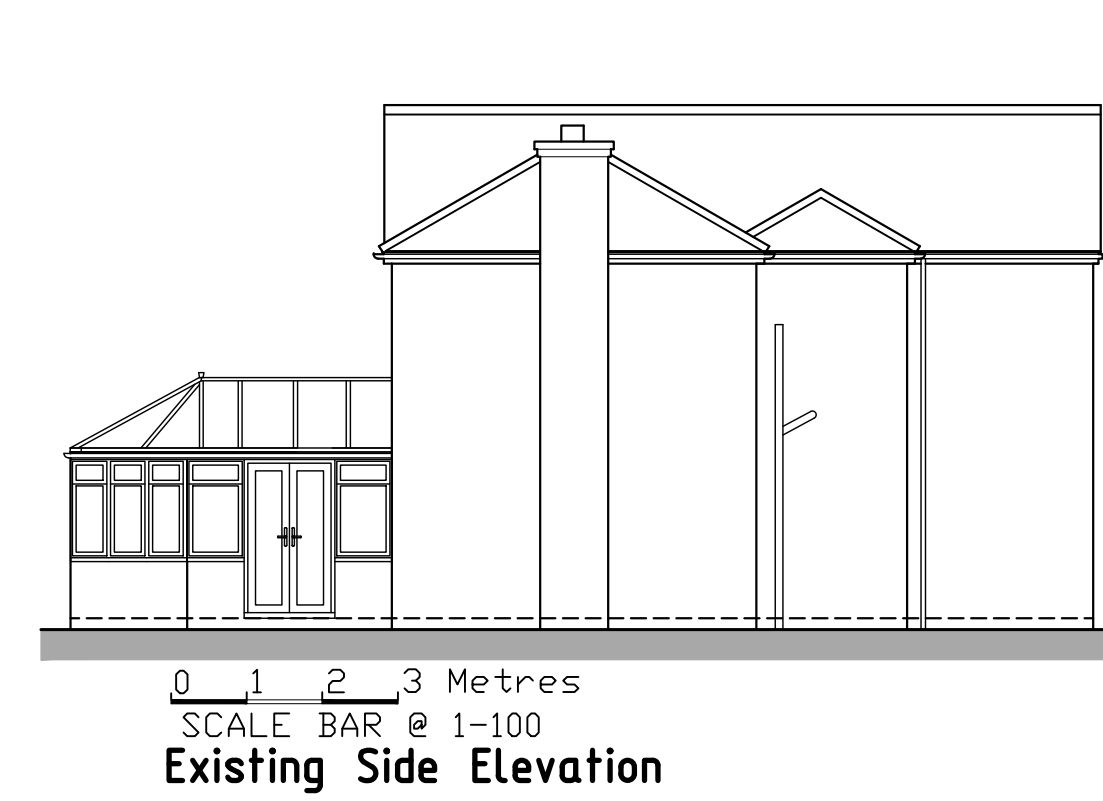
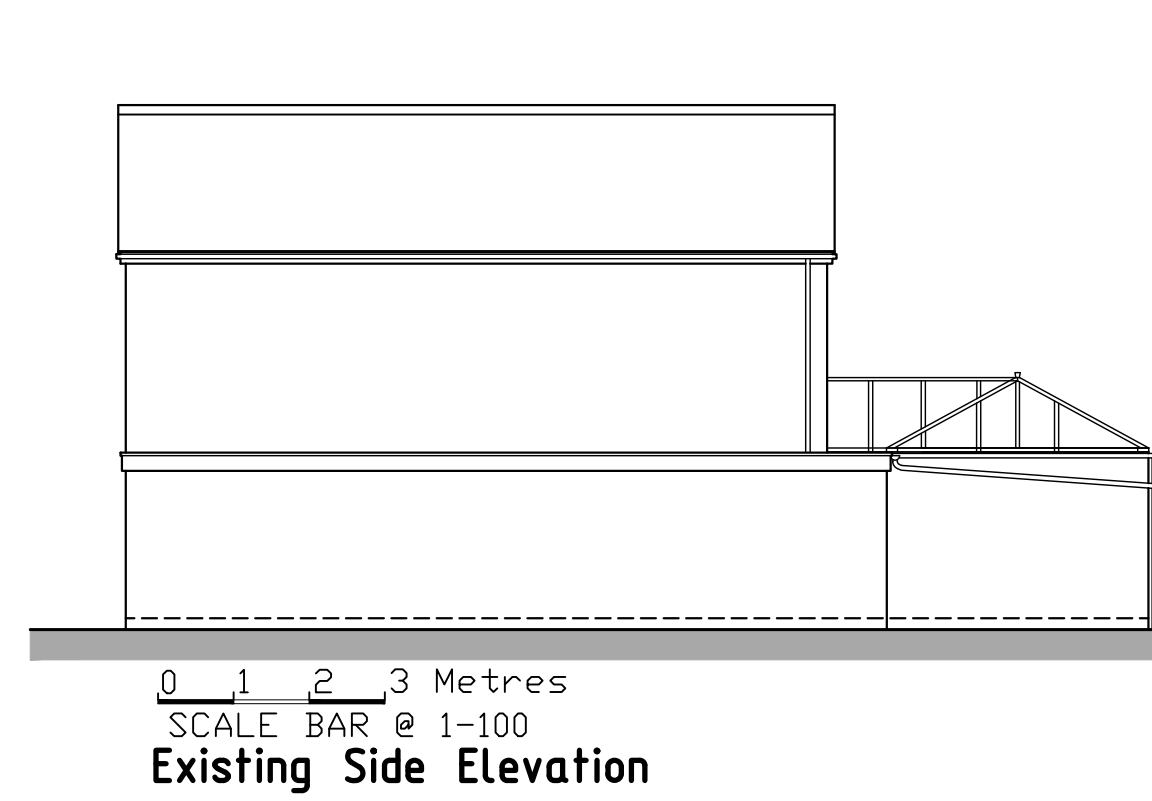


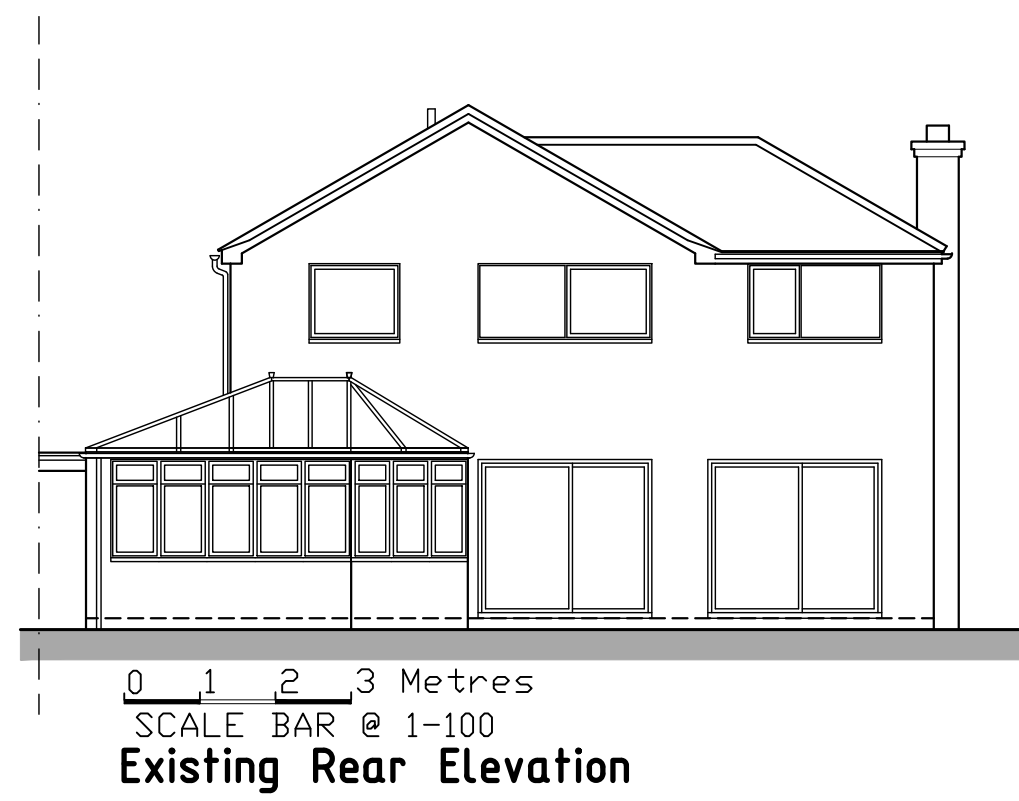

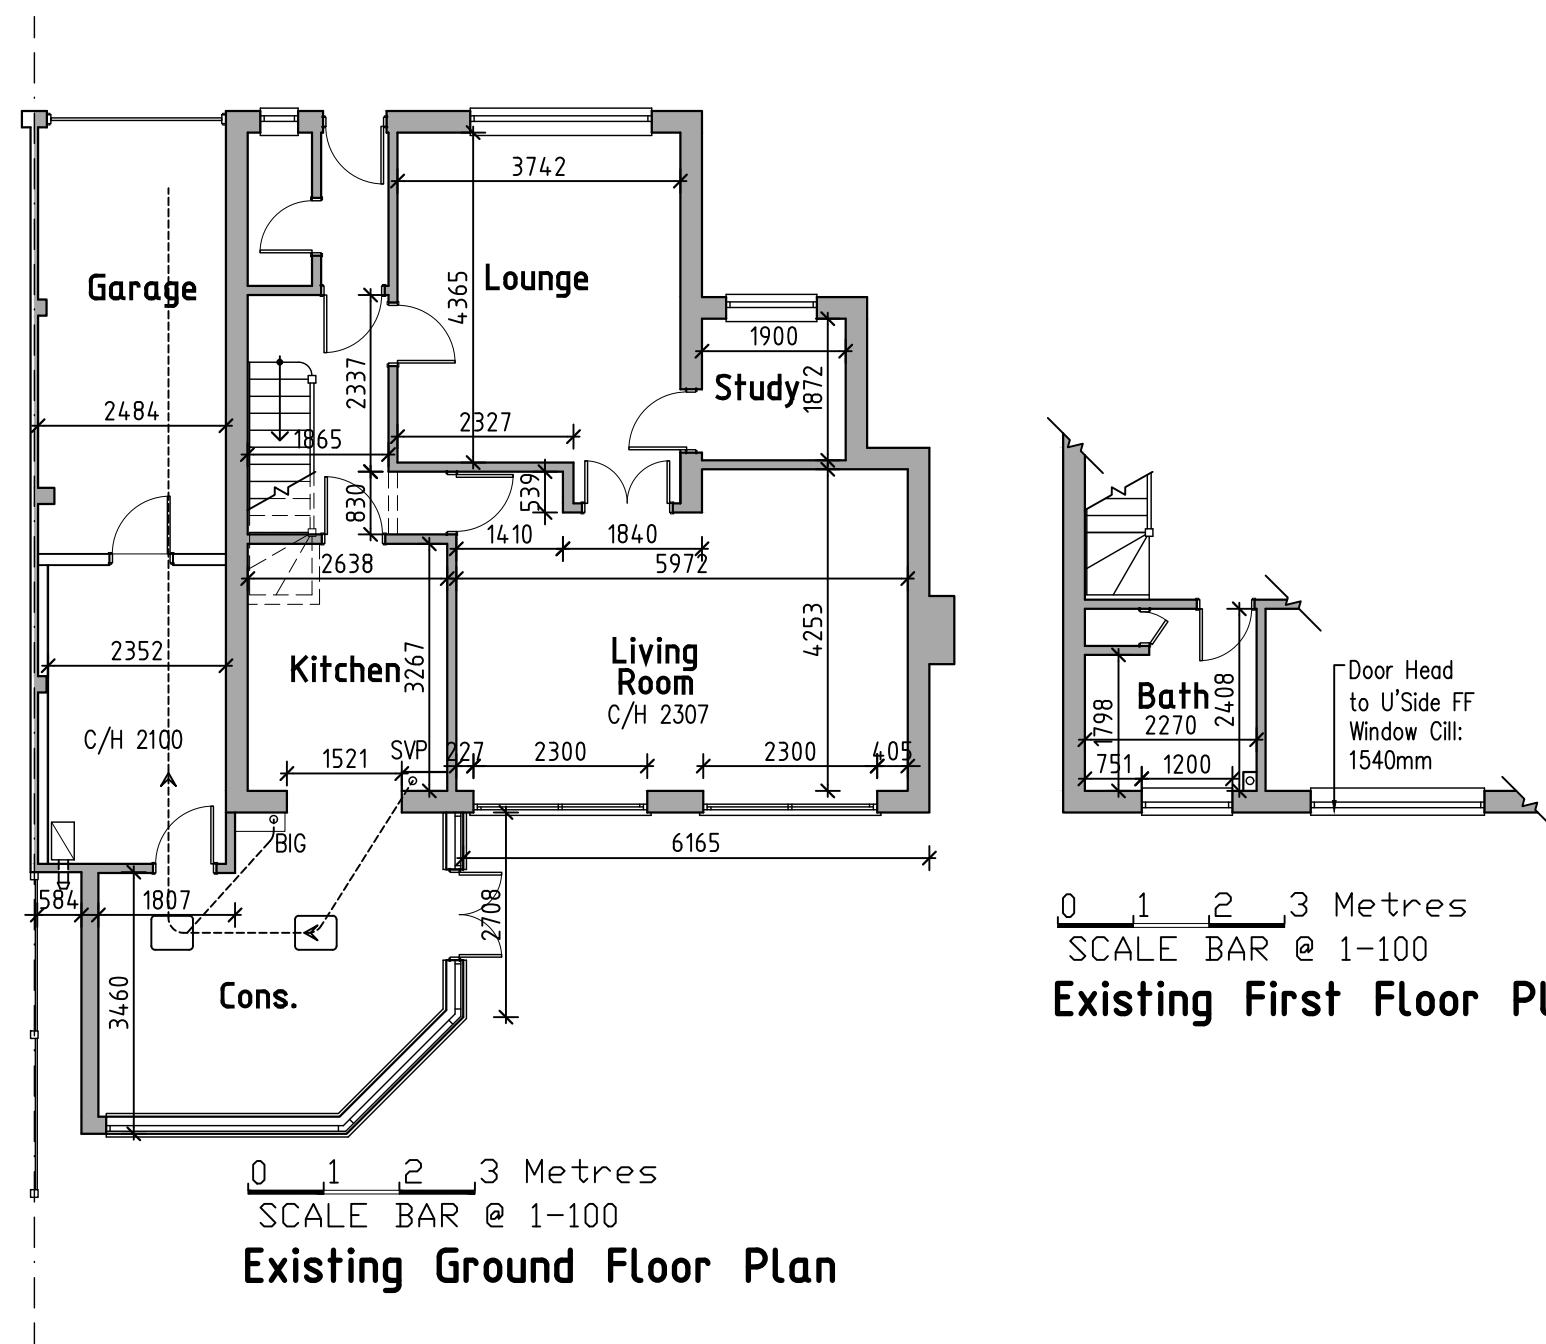

43 Wendover Way,
Tilehurst, Reading,
Berk RG30 4RU
Tel & Fax: 0118 941 6249
Mobile: 07967 009862
greg@gregfarrell.co.uk

Rev.	Description	Date
A	Clients updates added	01-04-2025

JOB TITLE

31 De-Vitre Green
Wokingham

TITLE

Existing & Proposed Plans & Elevations

SCALE
1:50 1:100

DATE
March 2025

DRAWING No.
01 A