



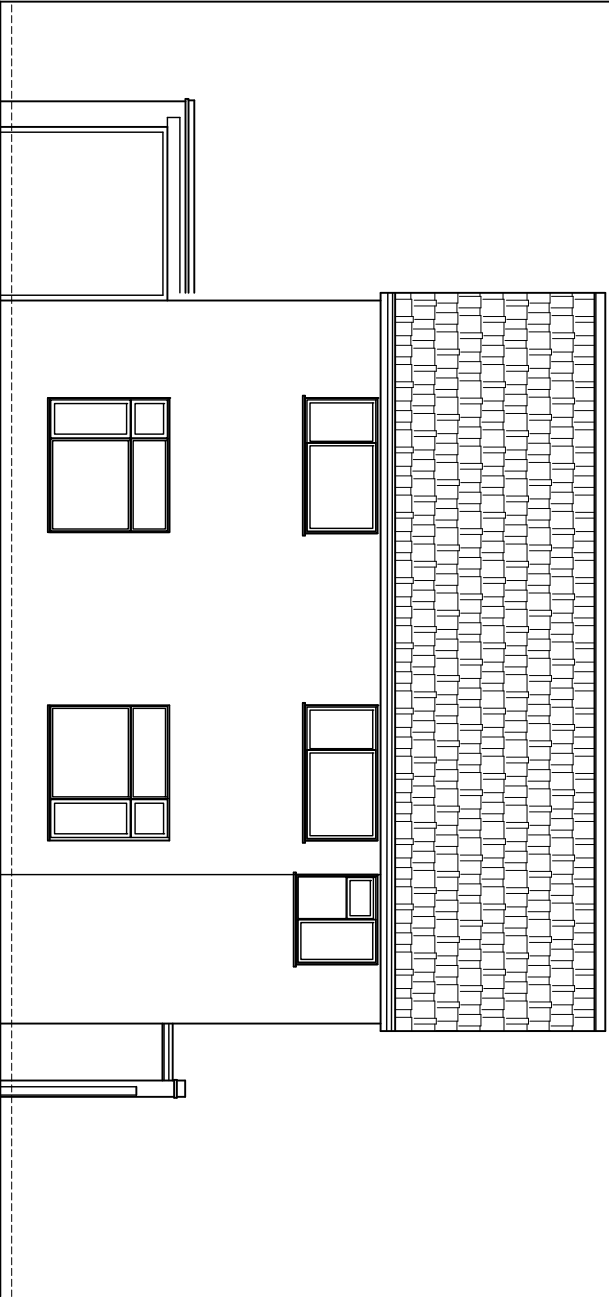


No 77

No 79

No 81

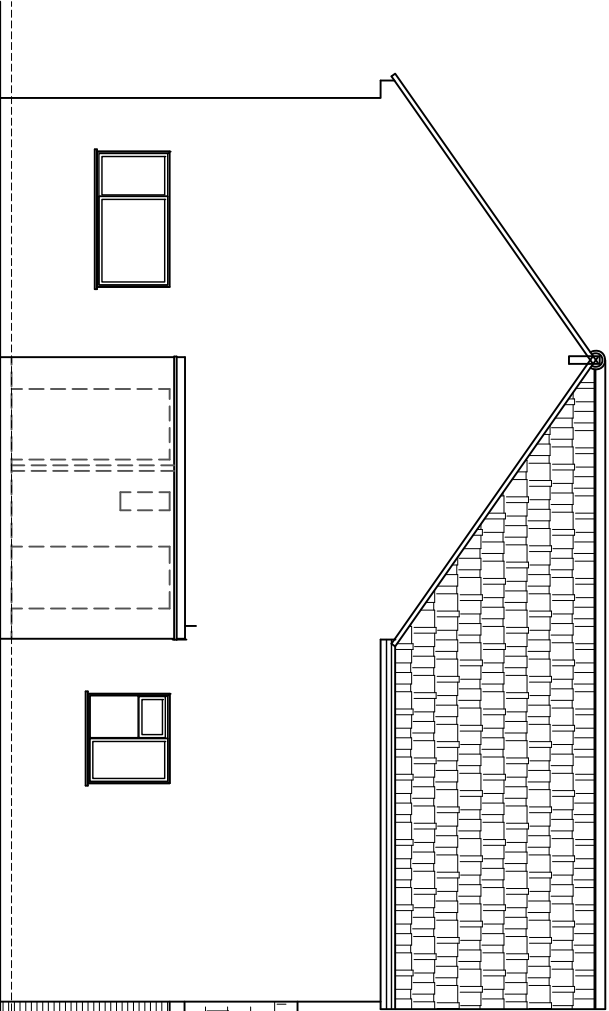


entrance

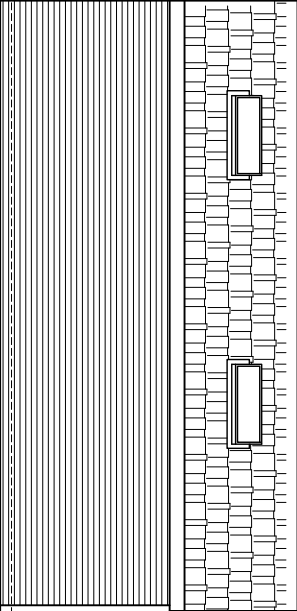


Front

Side form No 81

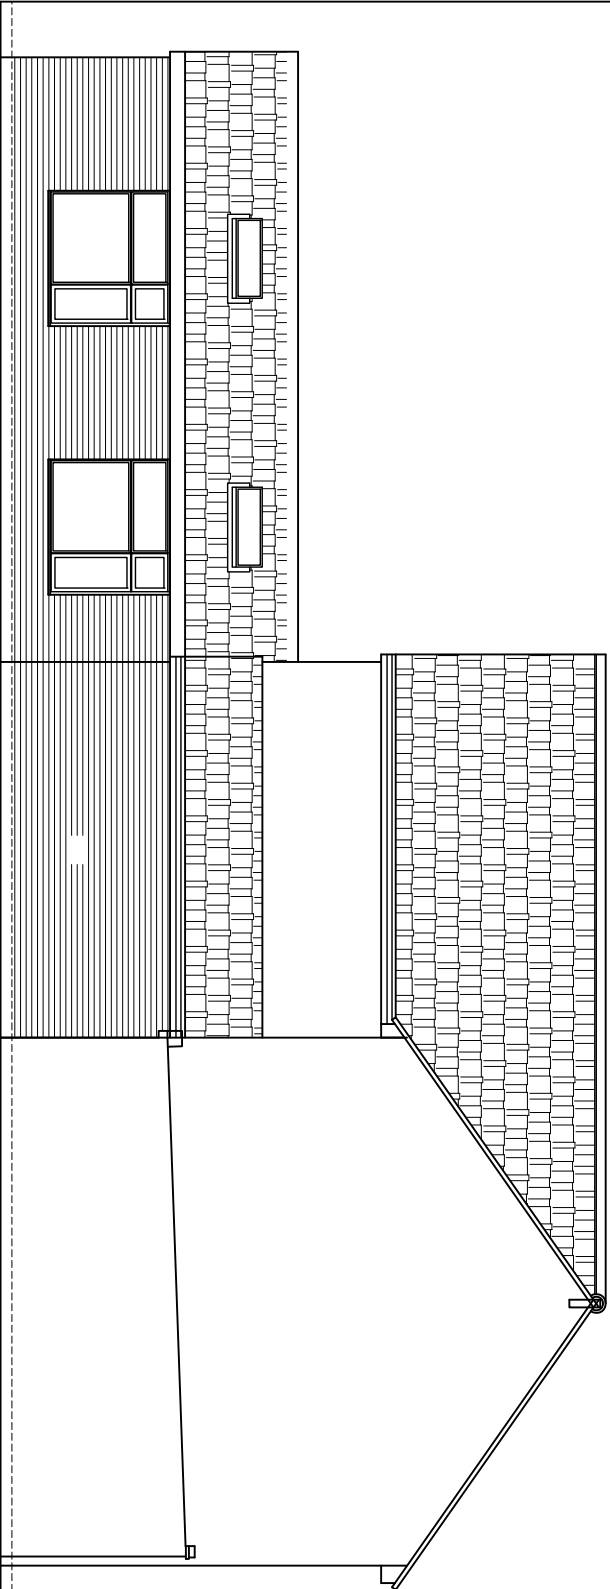

No 81


No 79

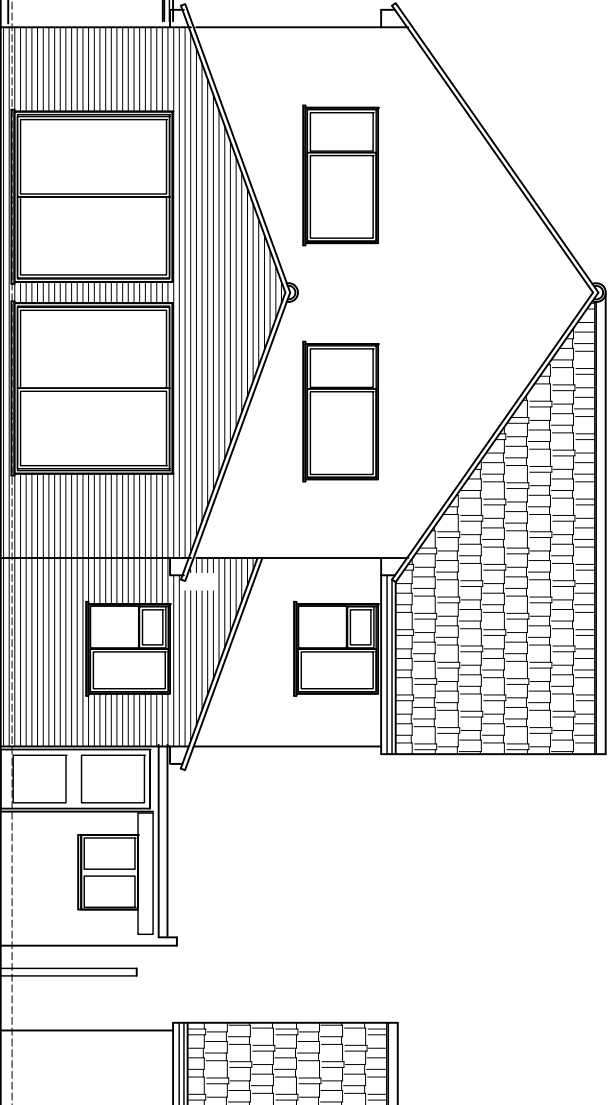

No 77

Side from No 77

Rear

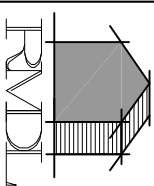

RAMMURTI DESIGN LTD
ARCHITECTURAL & PLANNING SERVICES
268 TILGHURST ROAD, READING RG30 2NE
TEL/FAX: 01189510628 MOB: 07799883574



Prior Approval Planning for larger rear extensions to existing dwelling
at 79, Woodlands Avenue, Woodley Reading RG5 3HG
for Balvir Singh

PROPOSED ELEVATIONS

Scale: 1/100
Date: April 2025

WA79-105 Rev -