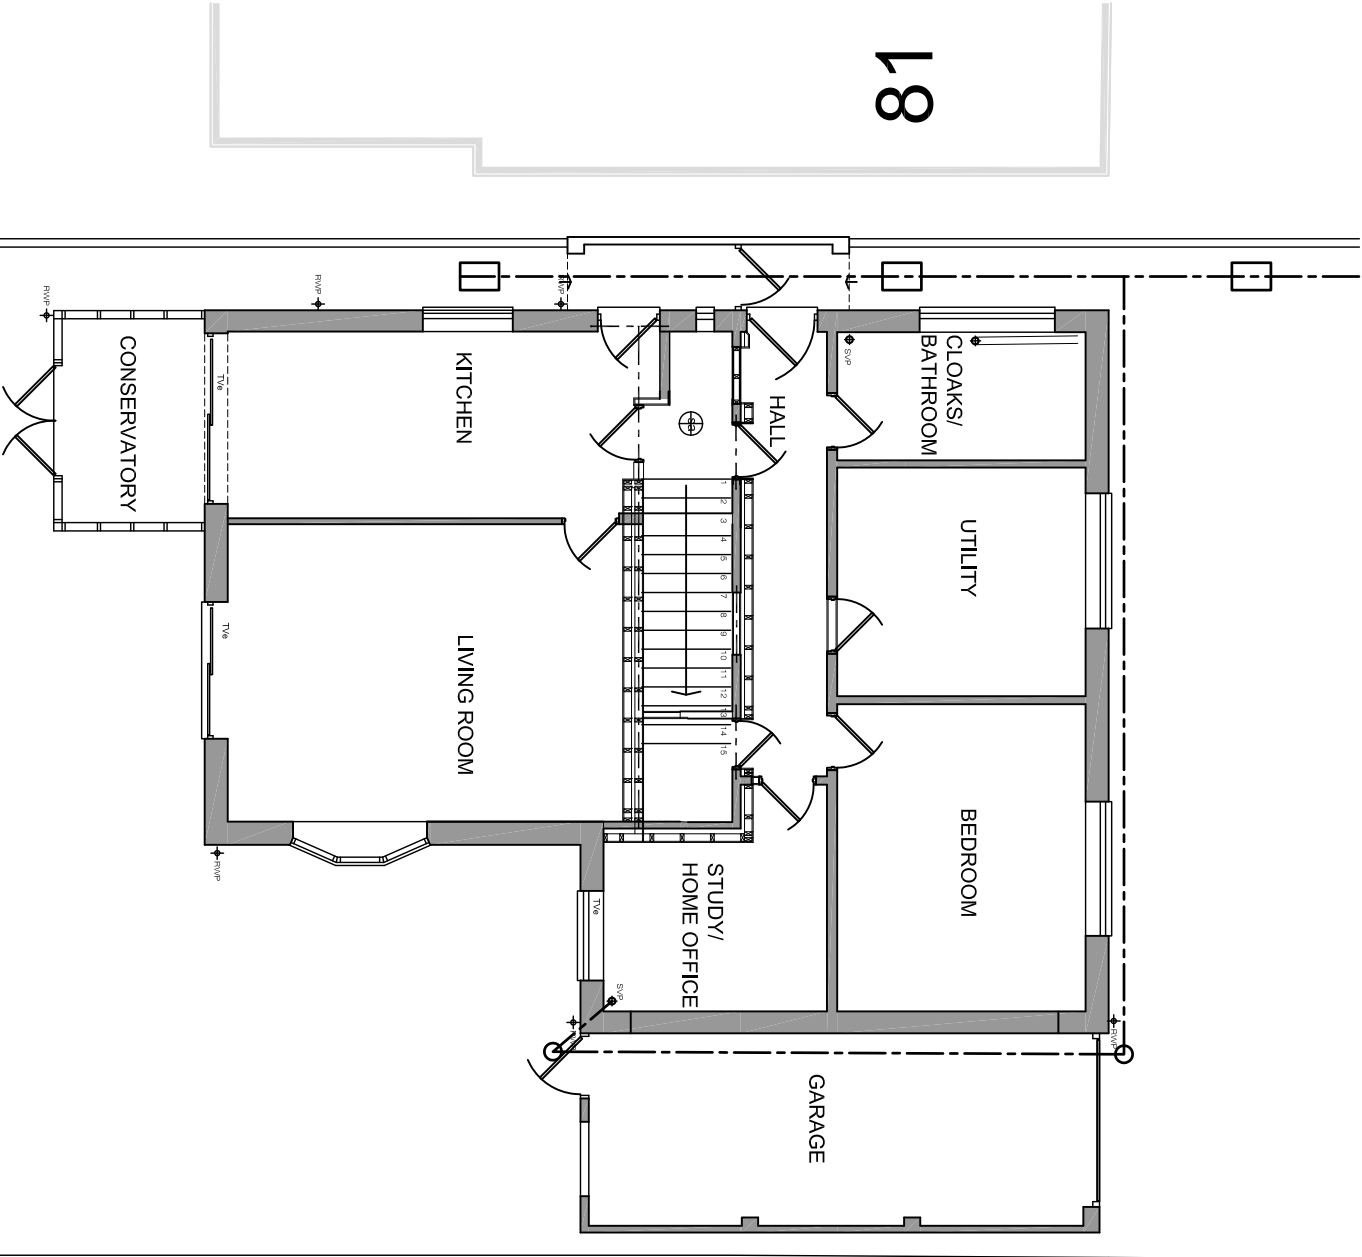
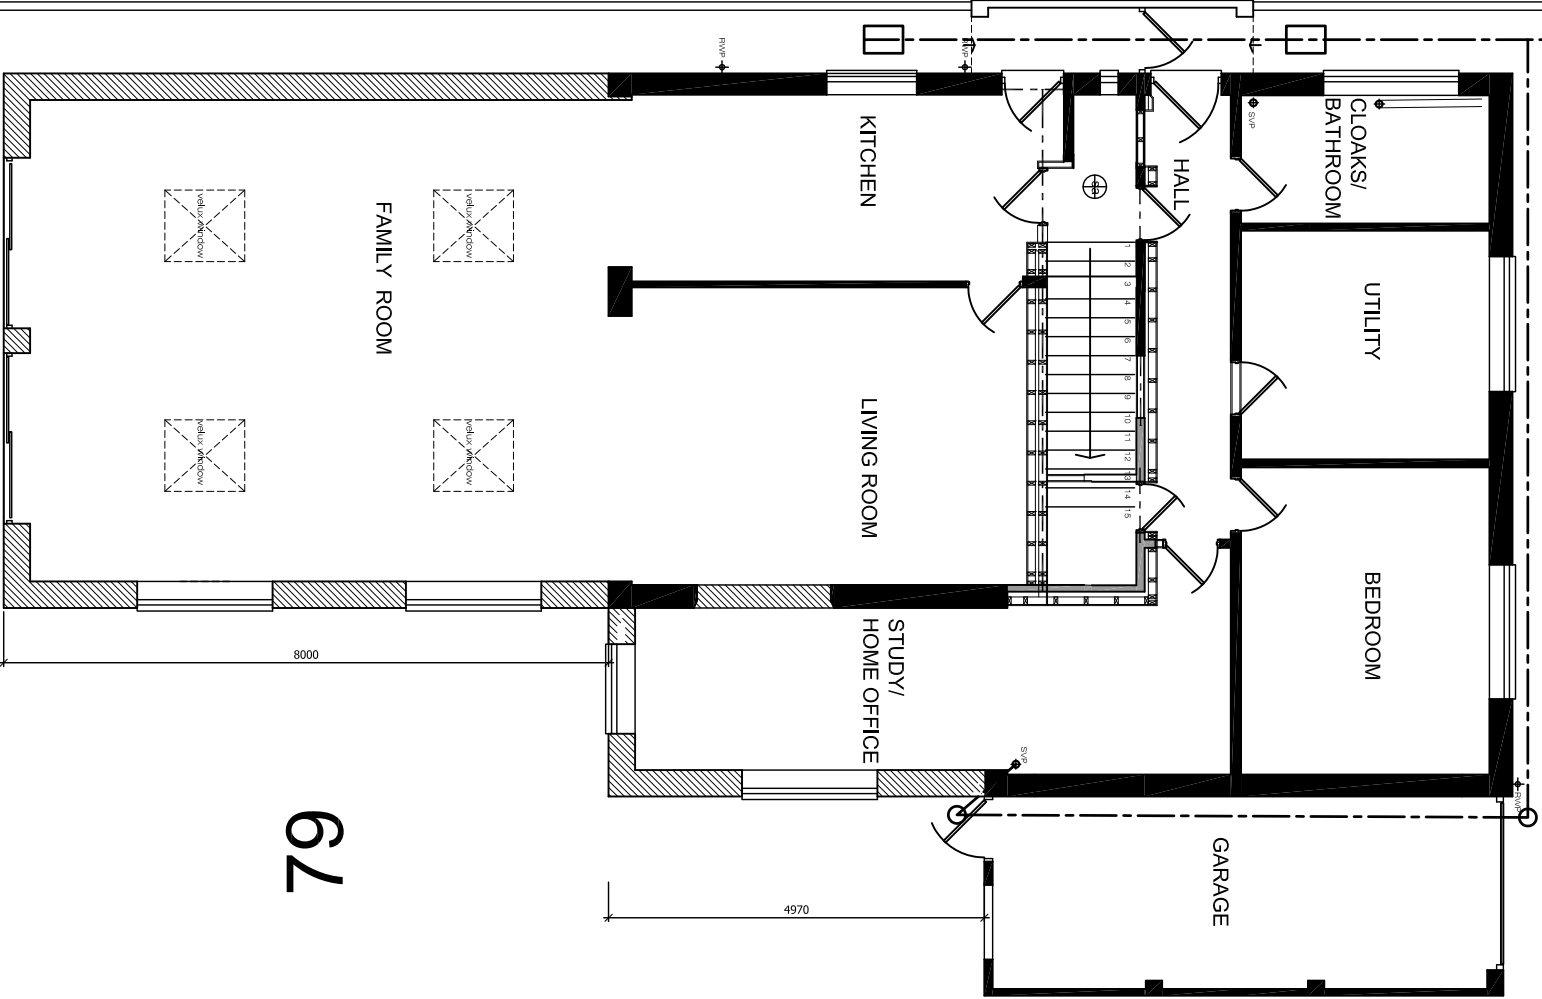
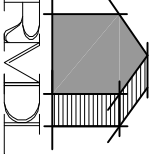
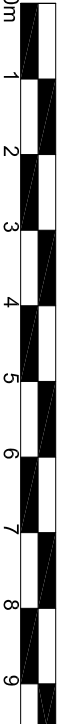


No. Revision Date					
 62			 62		
Ground Floor Plan - Existing			Ground Floor Plan - Proposed		
 RAMMURTI DESIGN LTD ARCHITECTURAL & PLANNING SERVICES 268 TILGHURST ROAD, READING RG30 2NE TEL/FAX: 01189510628 MOB: 07799883574				Prior Approval Planning for an additional storey to a dwelling at 79, Woodlands Avenue, Woodley Reading RG5 3HG for Balvir Singh	
		Scale: 1/100 Date: April 2025		GROUND FLOOR PLANS - existing & proposed WA79:102 Rev -	