


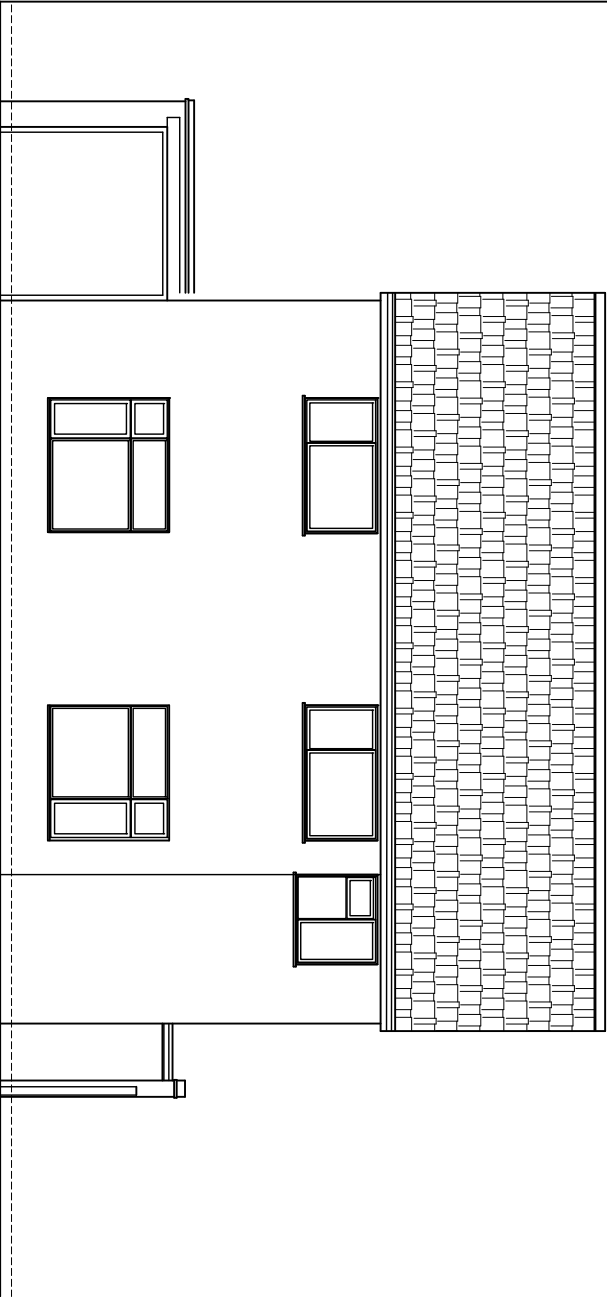


No 77

No 79


No 81

Front

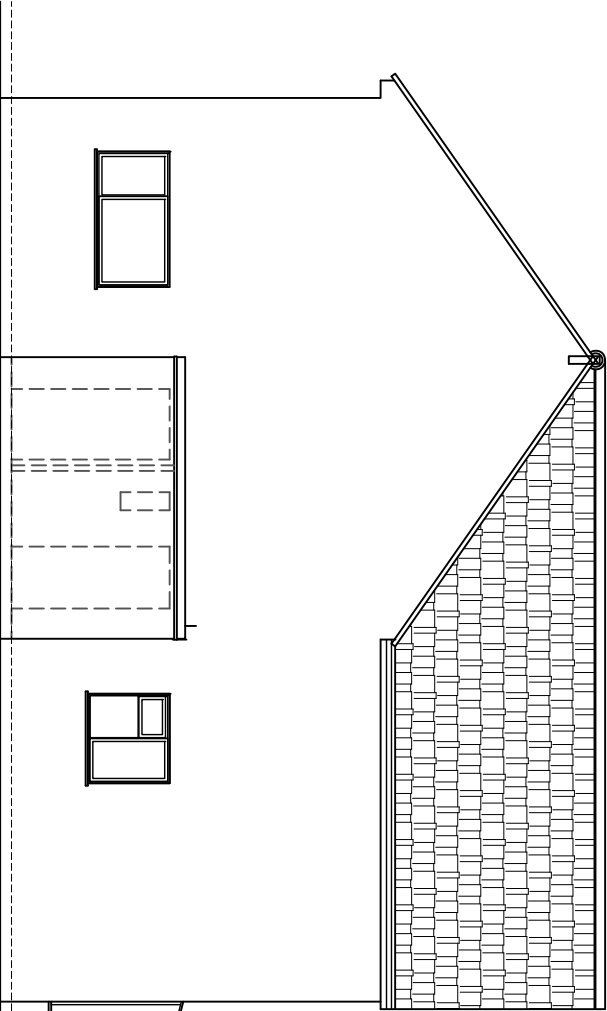

entrance

Side form No 81

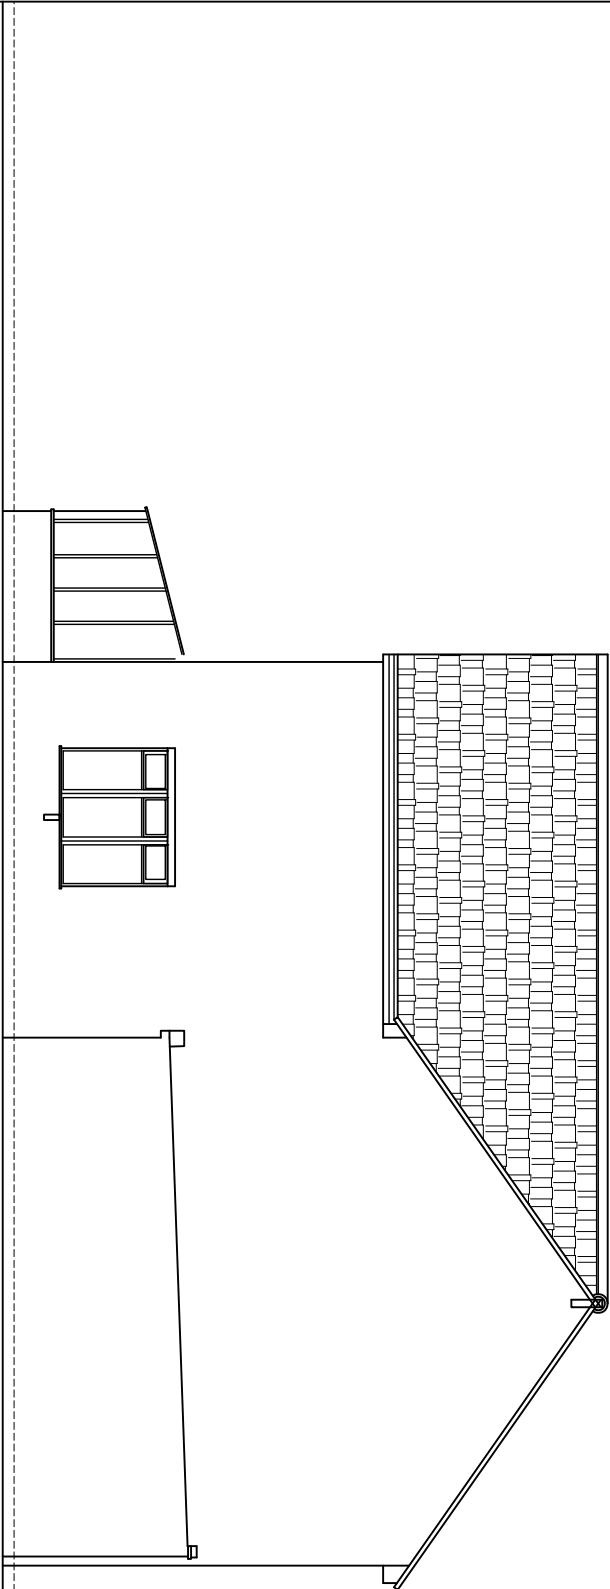


No 81


No 79

No 77


Side from No 77

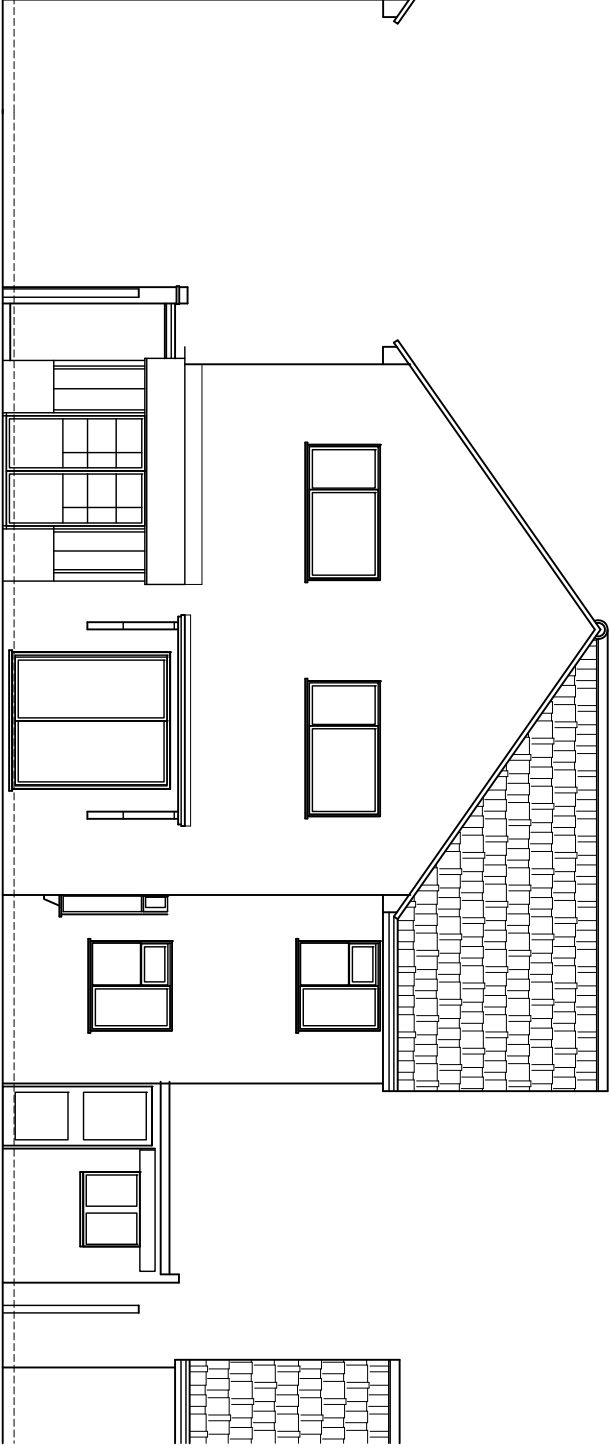

Rear

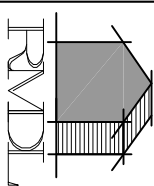

RAMMURTI DESIGN LTD
ARCHITECTURAL & PLANNING SERVICES
268 TILGHURST ROAD, READING RG30 2NE
TEL/FAX: 01189510628 MOB: 07799883574

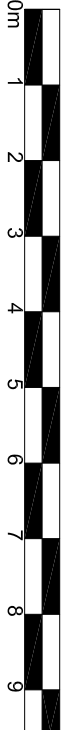

Prior Approval Planning for larger rear extensions to existing dwelling
at 79, Woodlands Avenue, Woodley Reading RG5 3HG
for Balvir Singh

EXISTING ELEVATIONS (as Built)
Scale: 1/100
Date: April 2025

WA79-103 Rev -