

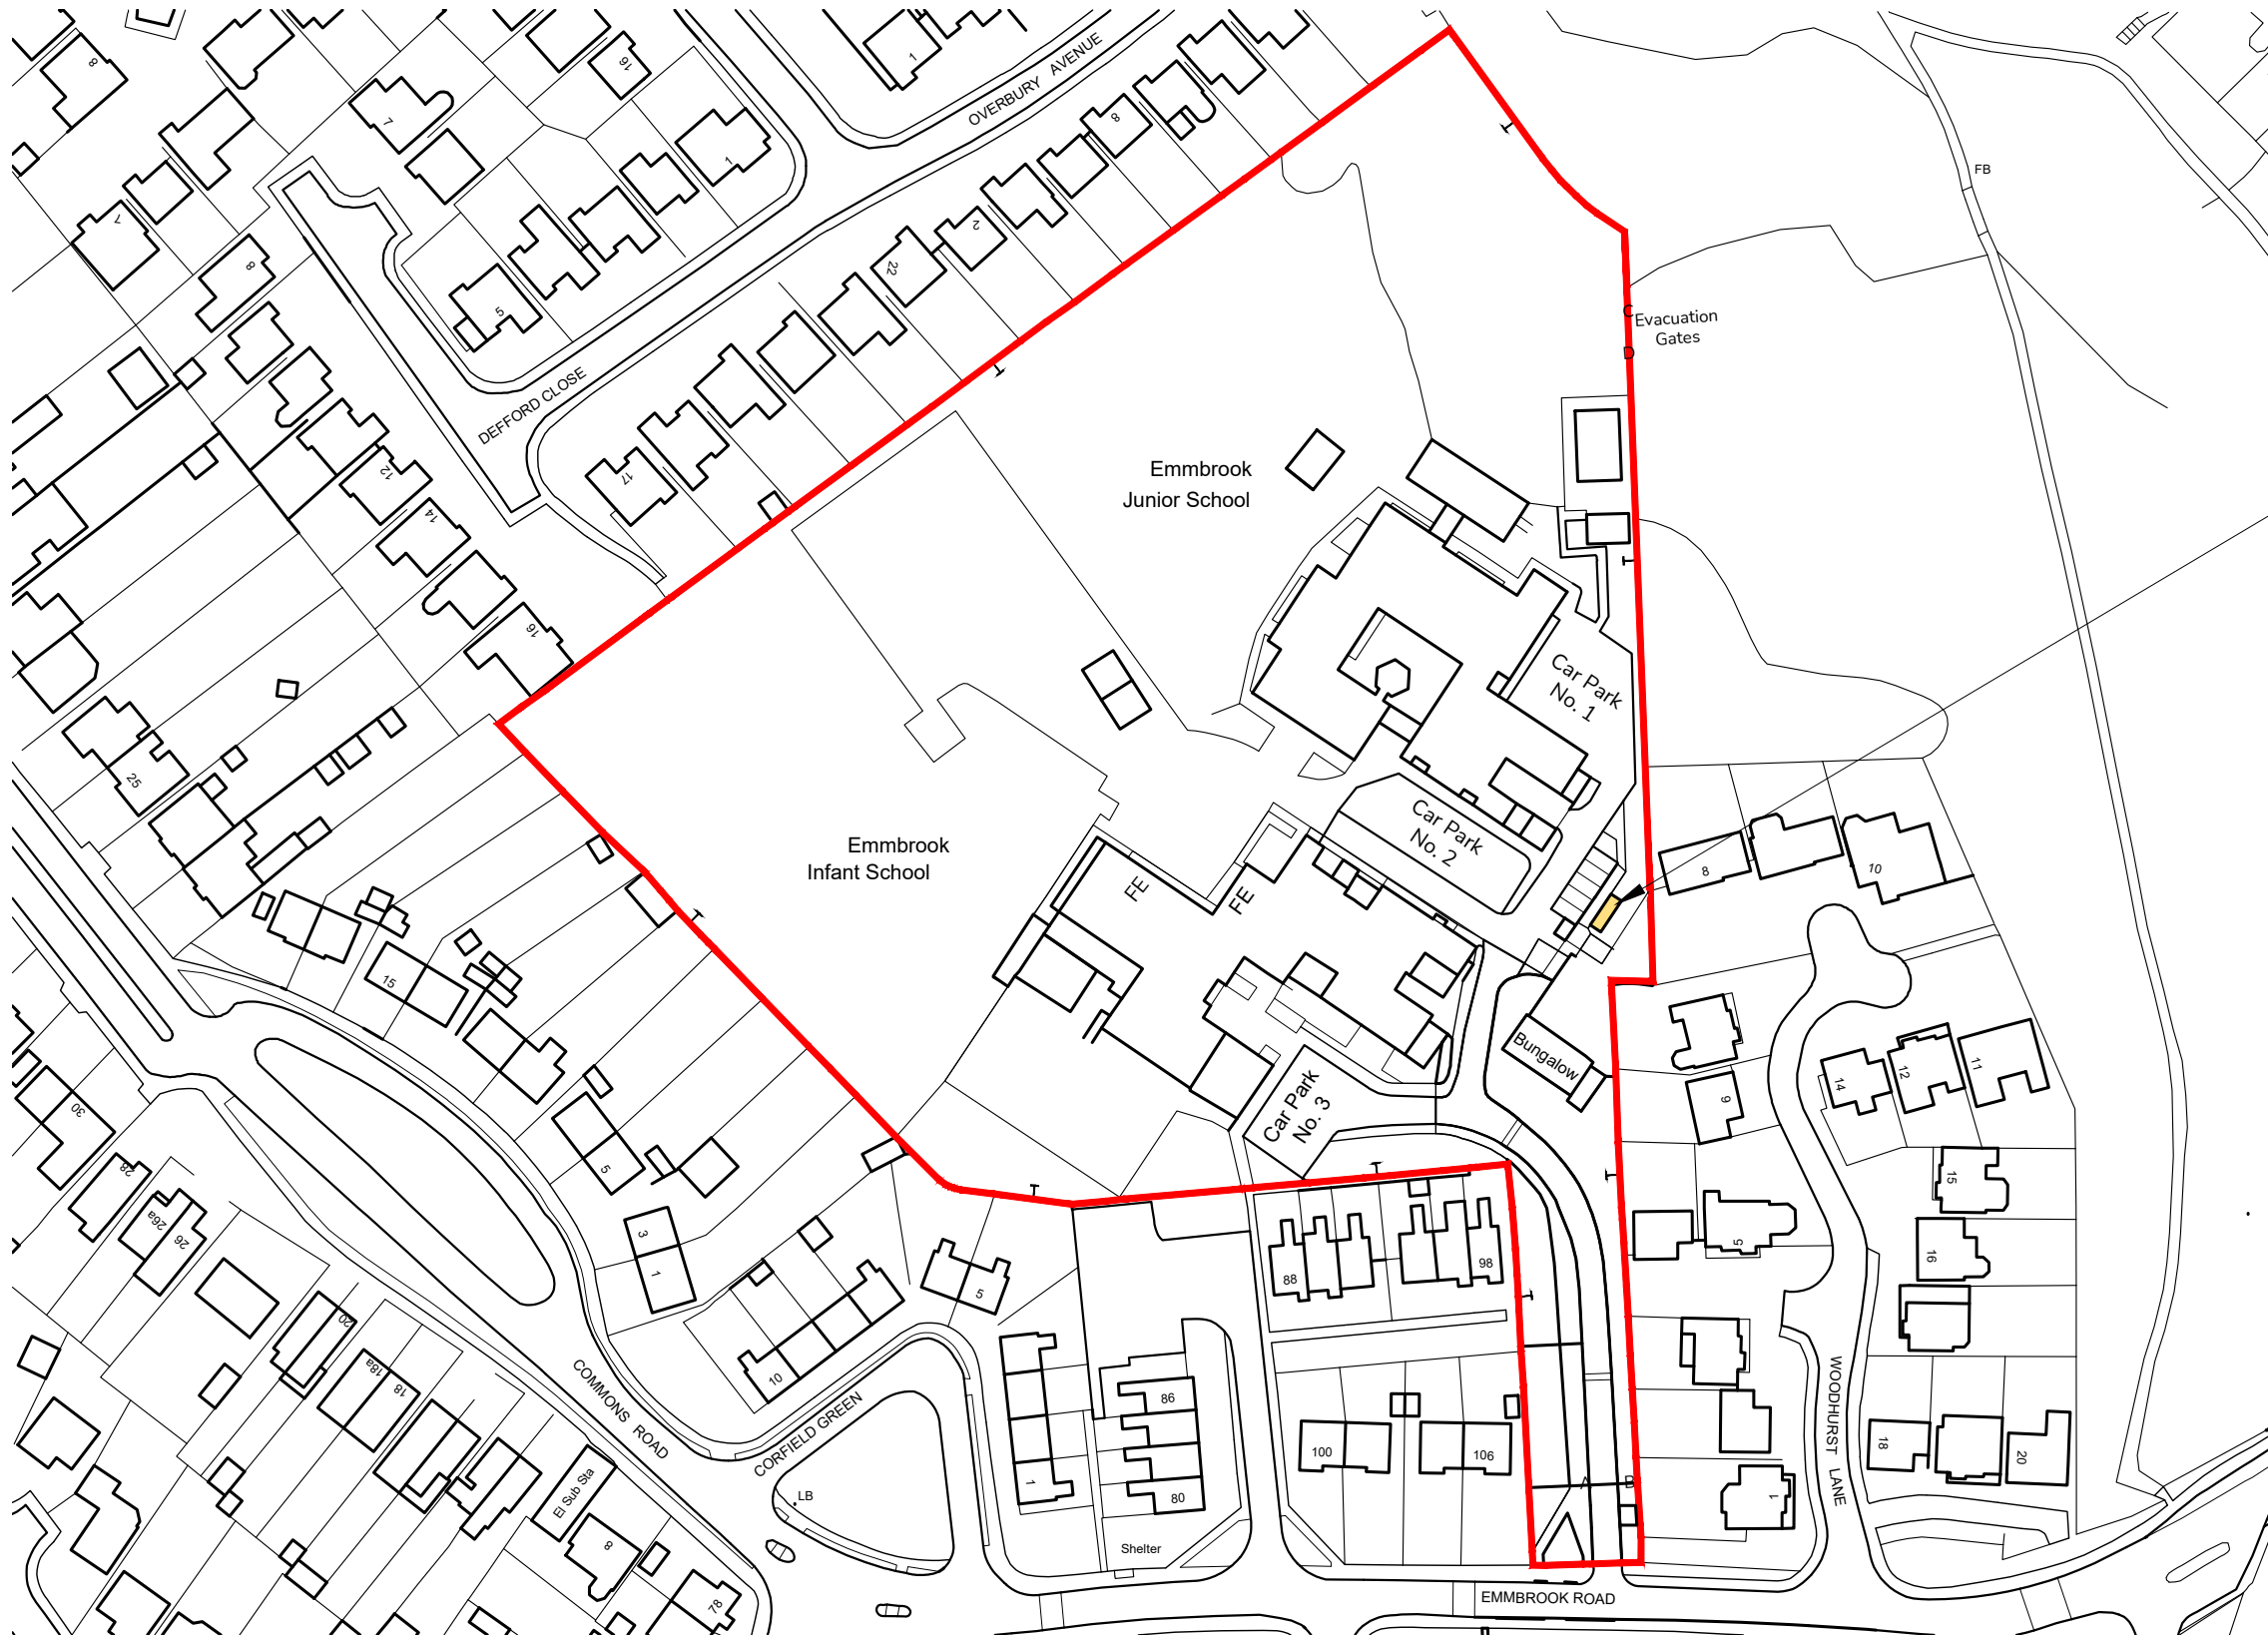


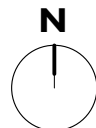

Scale Bar (metres)

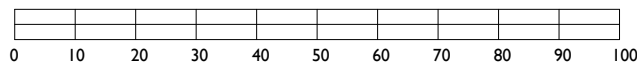

THE DRAWING REMAINS COPYRIGHT OF THE ARCHITECT
DIMENSIONAL DISCREPANCIES TO BE REFERRED TO THE ARCHITECT
DO NOT SCALE FROM THE DRAWINGS

DATE	REVISION

NOTES

Area of new cycle store installed to
rear of existing footpath

DRAWING STATUS:

- ☒ PRELIMINARY
- ☐ FOR APPROVAL
- ☐ TENDER
- ☐ CONTRACT
- ☐ CONSTRUCTION



MORRIS + BLUN

CLIENT

Emmbrook School
Wokingham

JOB TITLE

Installation of new cycle store
Removal of old cycle store
New car parking spaces

DRG. TITLE

Location Plan

DRG. DATE	SCALE	DRN. BY	CHK. BY
01.11.24	1:1250@A3DW	SB	

JOB No.	DRG. No.	REV.
-	P-01	-

-