



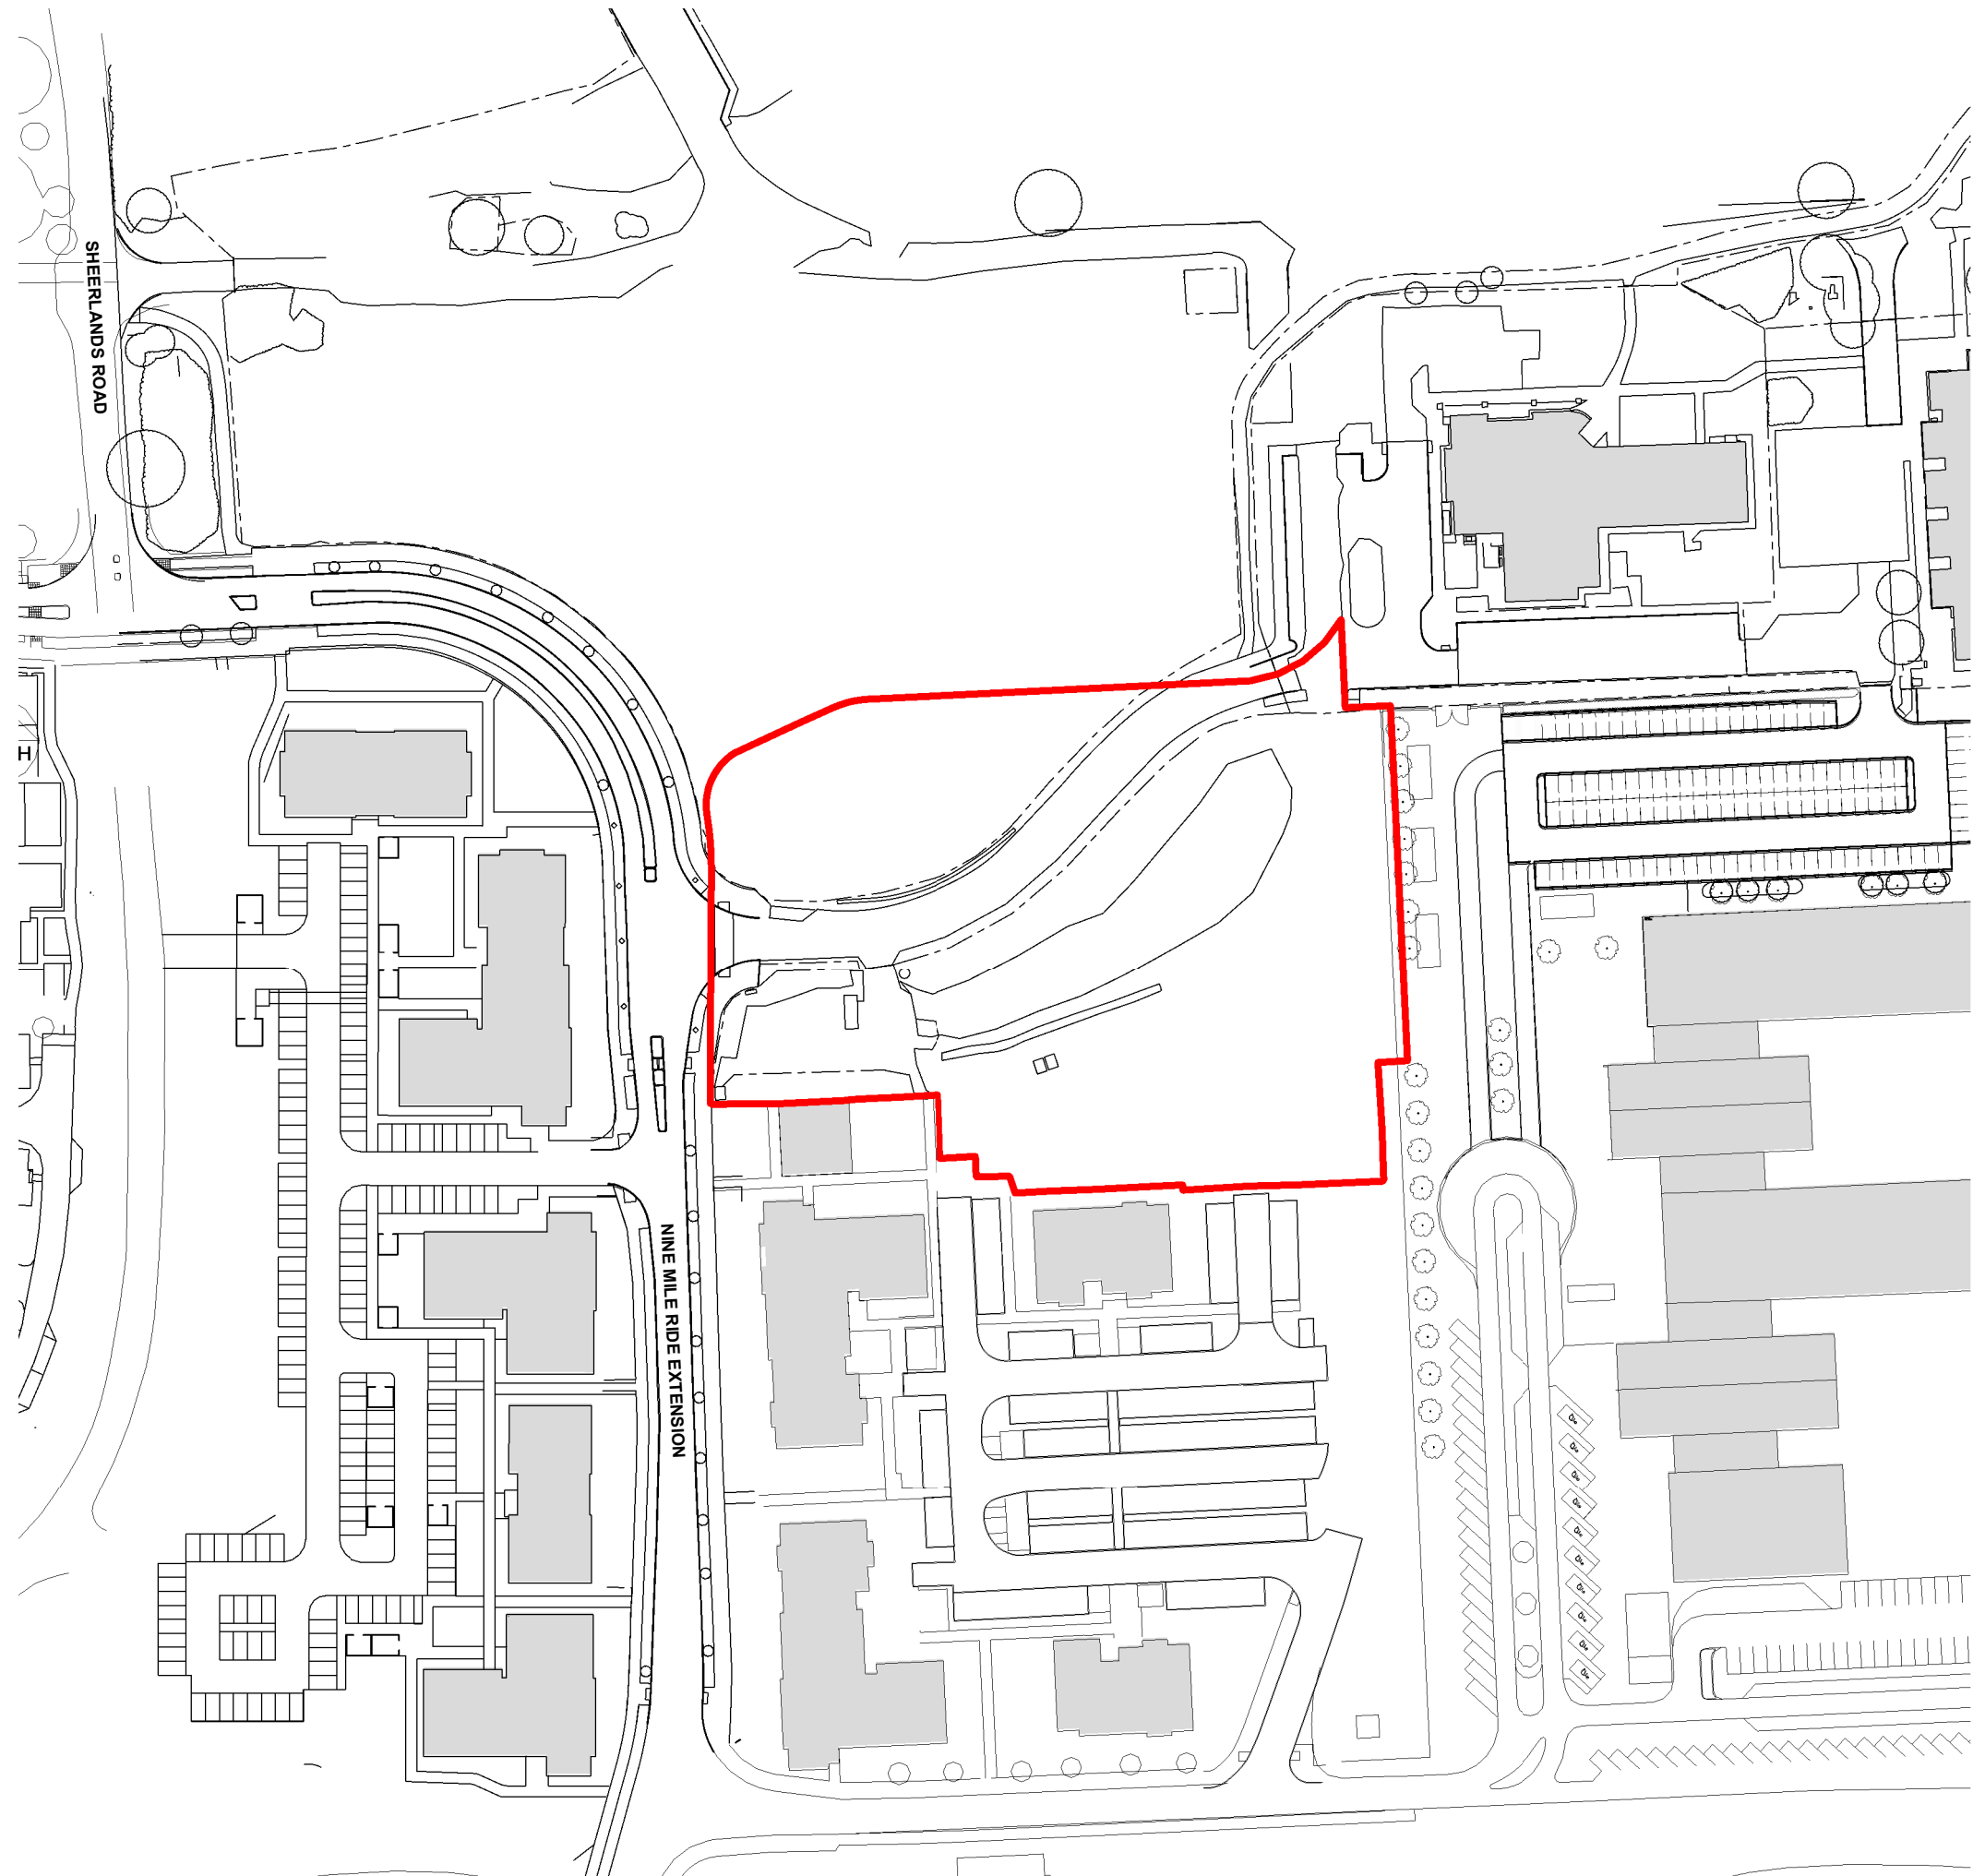

NOTES:

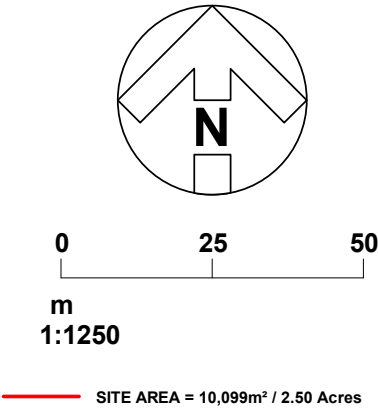

REVISION: P02 BY: BAP CHECKED: TR DATE: 12/05/2025
Adverts Application Issue.
REVISION: P01 BY: LDW CHECKED: JSP DATE: 06/11/2023
Initial Issue.

STATUS
PLANNING
CLIENT

PROJECT
ARBORFIELD
TITLE

SITE LOCATION PLAN

Hadfield Cawkwell Davidson
Broomgrove Lodge, 13 Broomgrove Rd, Sheffield, S10 2LZ T 0114 266 8181 www.hcd.co.uk

HCD PROJECT NO.	SCALE	REV.
2020-096	1 : 1250 @ A3	P02
ASSET-ID, PROGRAMME CODE	ORIGINATOR	DIVISION
XA-6044-2040	HCD	Z08
LEVEL	TYPE-ROLE-NUMBER	
ZZ	SK-A-9100	