



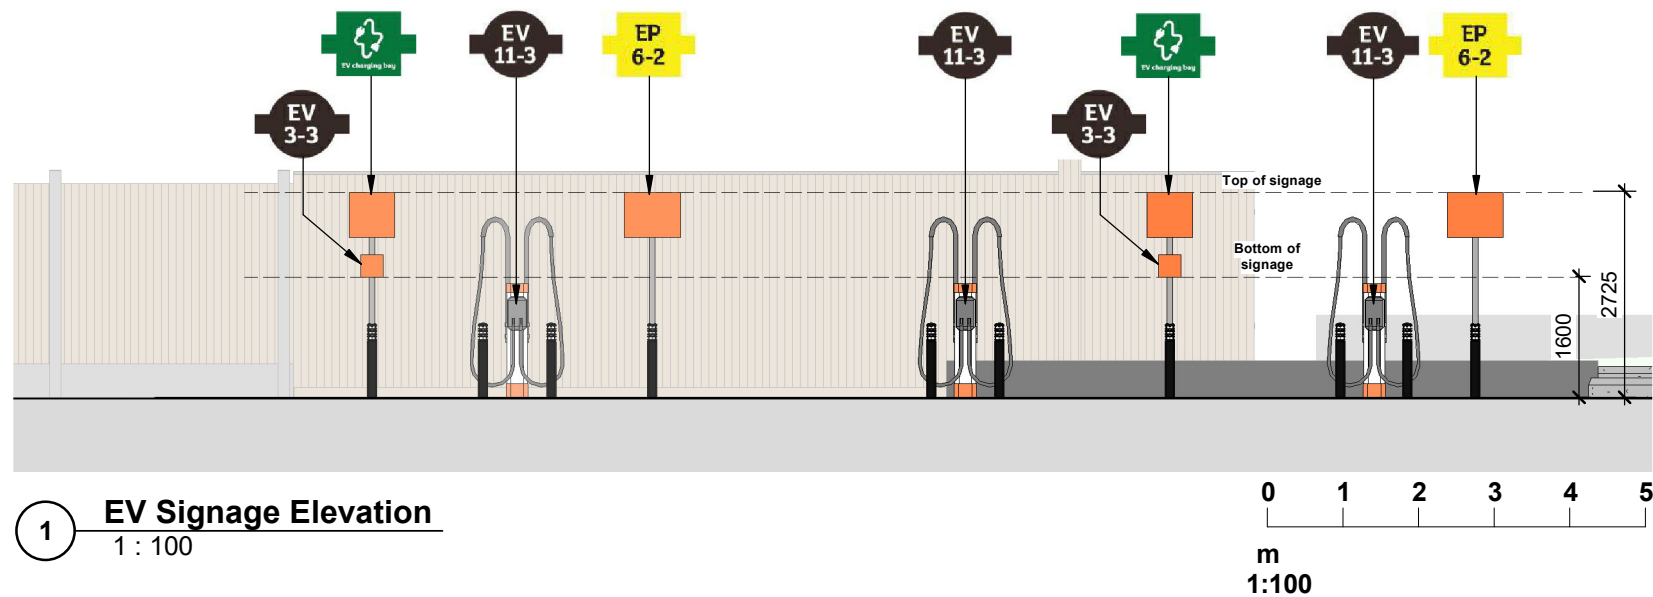

1 EV Signage Elevation
1 : 100

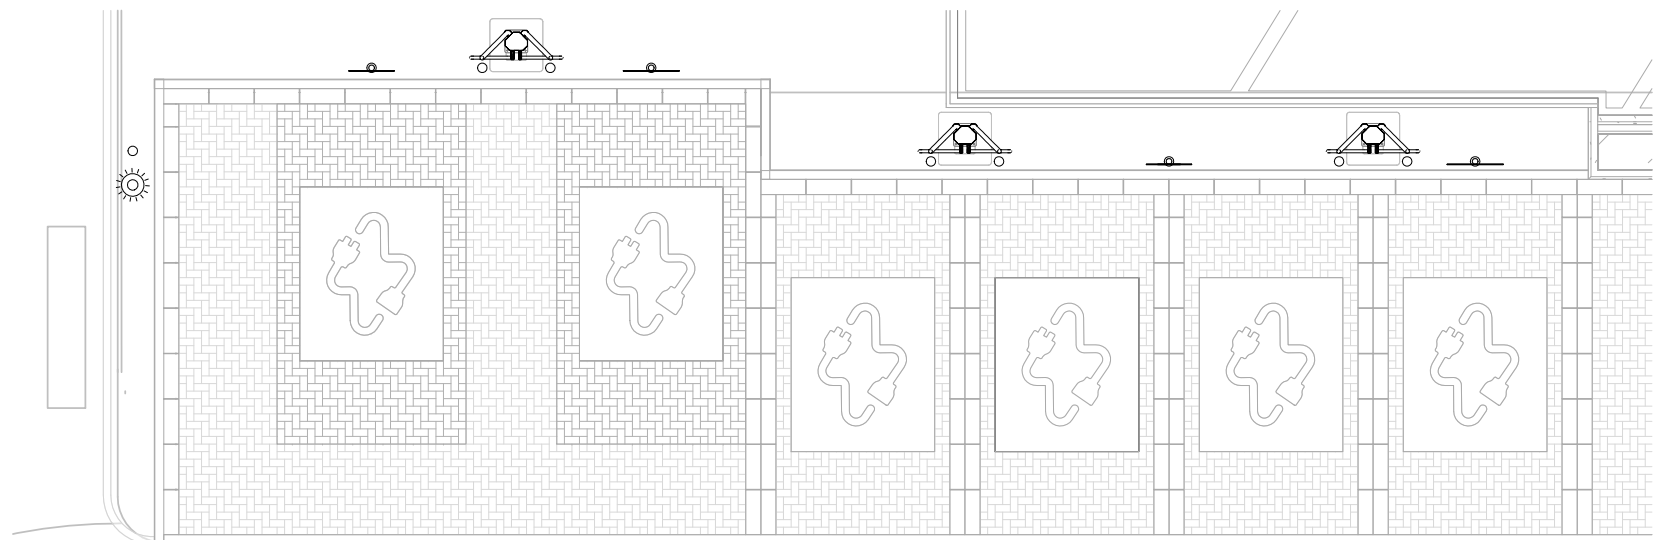

2 EV Signage Location Plan
1 : 100



EV How To Vinyl:

Overall size 240mm(h) x 140mm(w).

Digitally printed vinyl installed onto each charging unit as shown.



22kW max Sign:

Overall size 600mm(h) x 600mm(w)

S/S panel fixed to post & inserted into bollard. Posts in RAL 7024 Grey



Maximum Stay Sign:

Overall size 600mm(h) x 740mm(w)

S/S panel fixed to post & inserted into bollard. Posts in RAL 7024 Grey




EV Parking Only Sign:

Overall size 300mm(h) x 300mm(w)

S/S panel fixed to post & inserted into bollard. Posts in RAL 7024 Grey




3 EV How To Vinyl
1 : 10

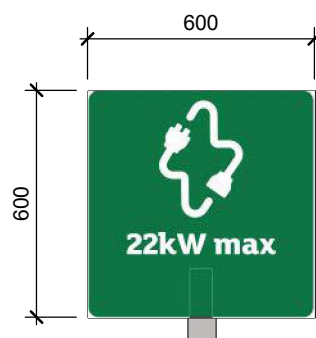

4 22kW Max Sign
1 : 20




5 Maximum Stay Sign
1 : 20

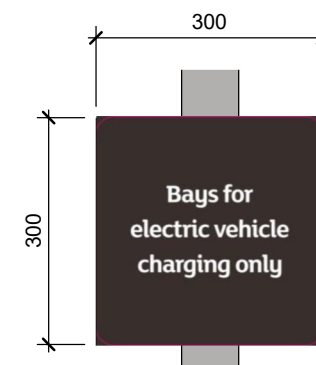

6 EV Parking Only Sign
1 : 10

NOTES:

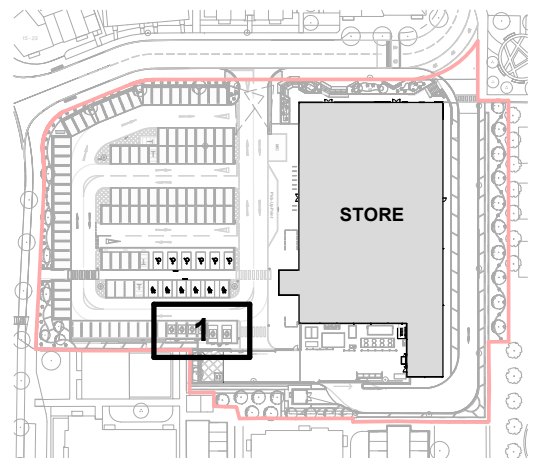

Key Plan

REVISION: P01 BY: BAP CHECKED: TR DATE: 12/05/2025

Planning Issue.

STATUS

PLANNING

CLIENT

Sainsbury's

PROJECT

ARBORFIELD

TITLE

PROPOSED EV BAYS SIGNAGE

Hadfield Cawkwell Davidson

Broomgrove Lodge, 13 Broomgrove Rd, Sheffield, S10 2LZ T 0114 266 8181 www.hcd.co.uk

ASSET-ID	PROGRAMME CODE	ORIGINATOR	DIVISION	LEVEL	TYPE - ROLE - NUMBER
XA-6044-2040	HCD	Z07	ZZ	SK-A-7106	

C:\temp\20096-HCD-ZZ-00-M3-A-90001_Site Plan_WS23_ben.ponsford.rvt | © HCD