




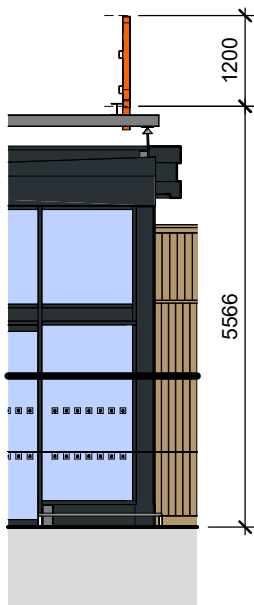


1 Main Sign Elevation - Front
1 : 100

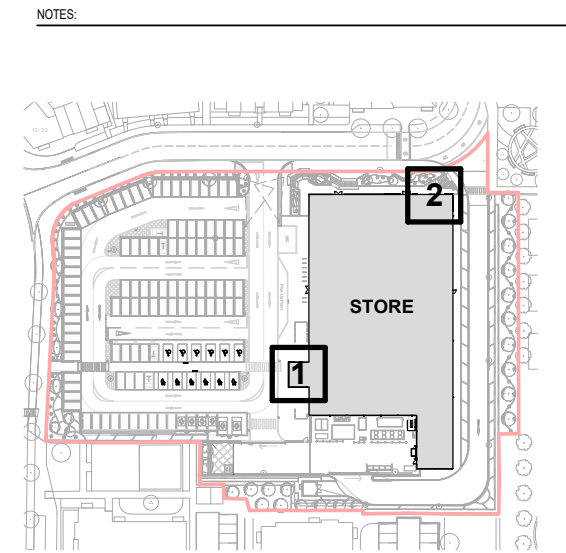


2 Main Sign Elevation - Side
1 : 100

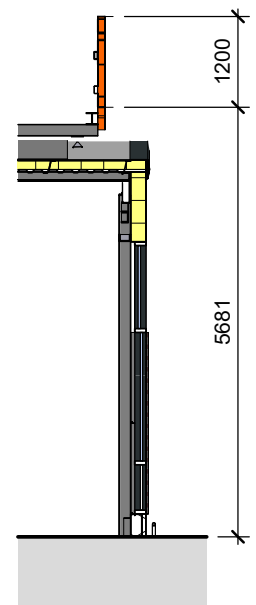


Key Plan

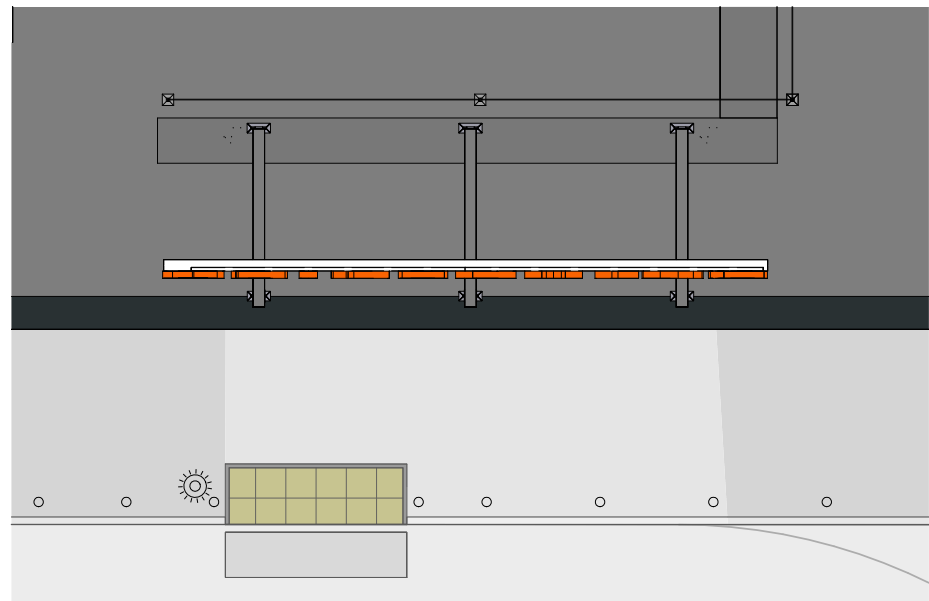

1A Main Sign Plan - Front
1 : 100

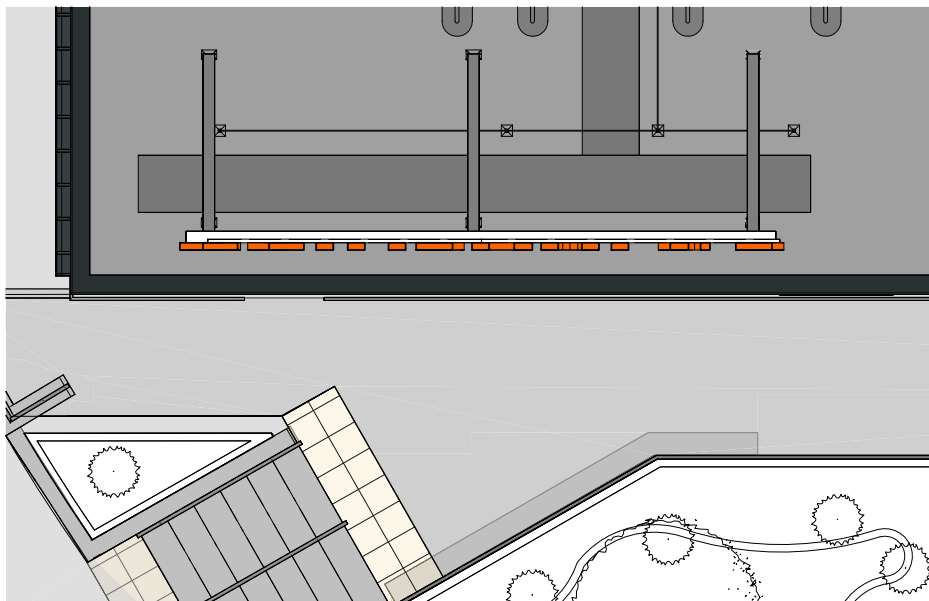

2A Main Sign Plan - Side
1 : 100

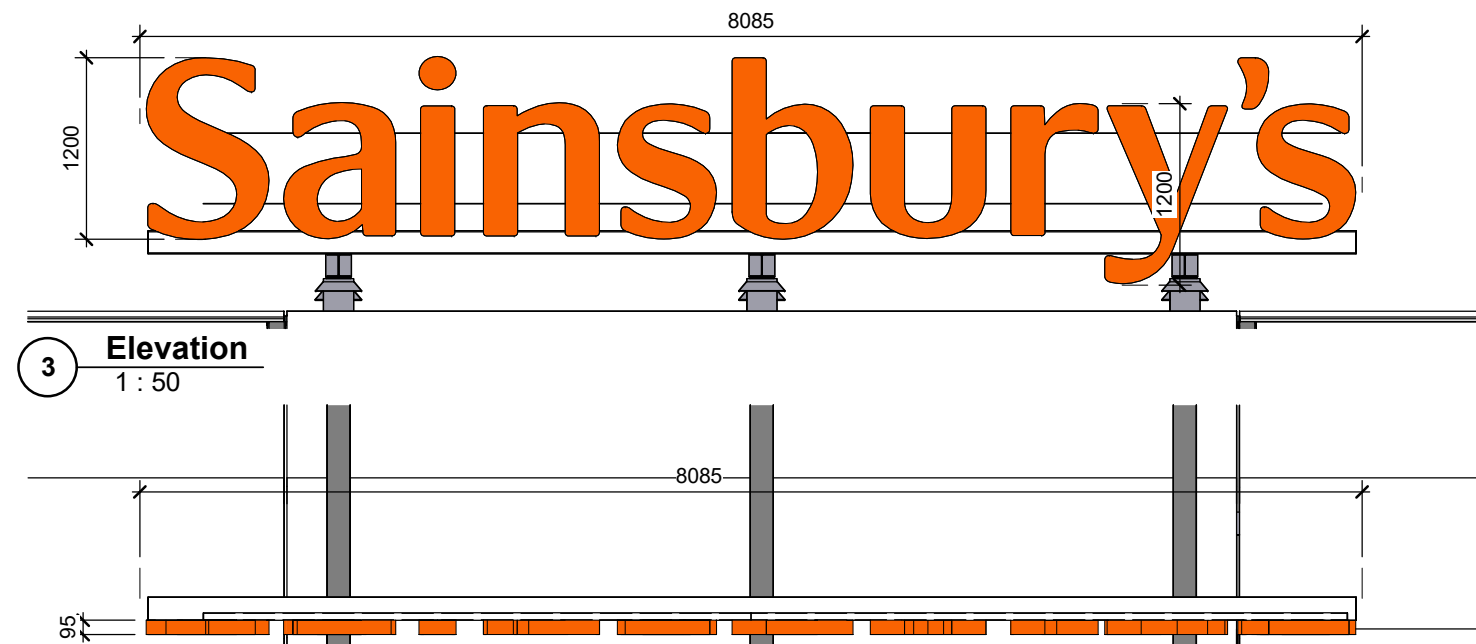

3 Elevation
1 : 50



4 Plan
1 : 50



Main Illuminated Building Sign:

Overall size 8085mm(w) x 1200mm(h) x 95mm(d).

1200mm Moulded acrylic Sainsbury's letters. Letter fronts - Orange acrylic Pantone 716C matt finish. Letter backs - Grey acrylic finish. Inside of letters dust coated white. Internally illuminated using SGS type Orange LEDs. Maximum illumination - 300 candelas maximum per square metre. Sign colour Orange RAL 2011.

NOTES:

REVISION: P01 BY: BAP CHECKED: TR DATE: 12/05/2025

Planning Issue.

STATUS

PLANNING

CLIENT

Sainsbury's

PROJECT

ARBORFIELD

TITLE

PROPOSED MAIN BUILDING
SIGNAGE

Hadfield Cawkwell Davidson

Broomgrove Lodge, 13 Broomgrove Rd, Sheffield, S10 2LZ T 0114 266 8181 www.hcd.co.uk

ASSET ID	PROGRAMME CODE	ORIGINATOR	DIVISION	LEVEL	TYPE - ROLE - NUMBER
XA-6044-2040	HCD	Z07	ZZ	SK-A-7104	

C:\temp\20096-HCD-ZZ-00-M3-A-90001_Site Plan_WS23_ben.ponsford.rvt | © HCD