


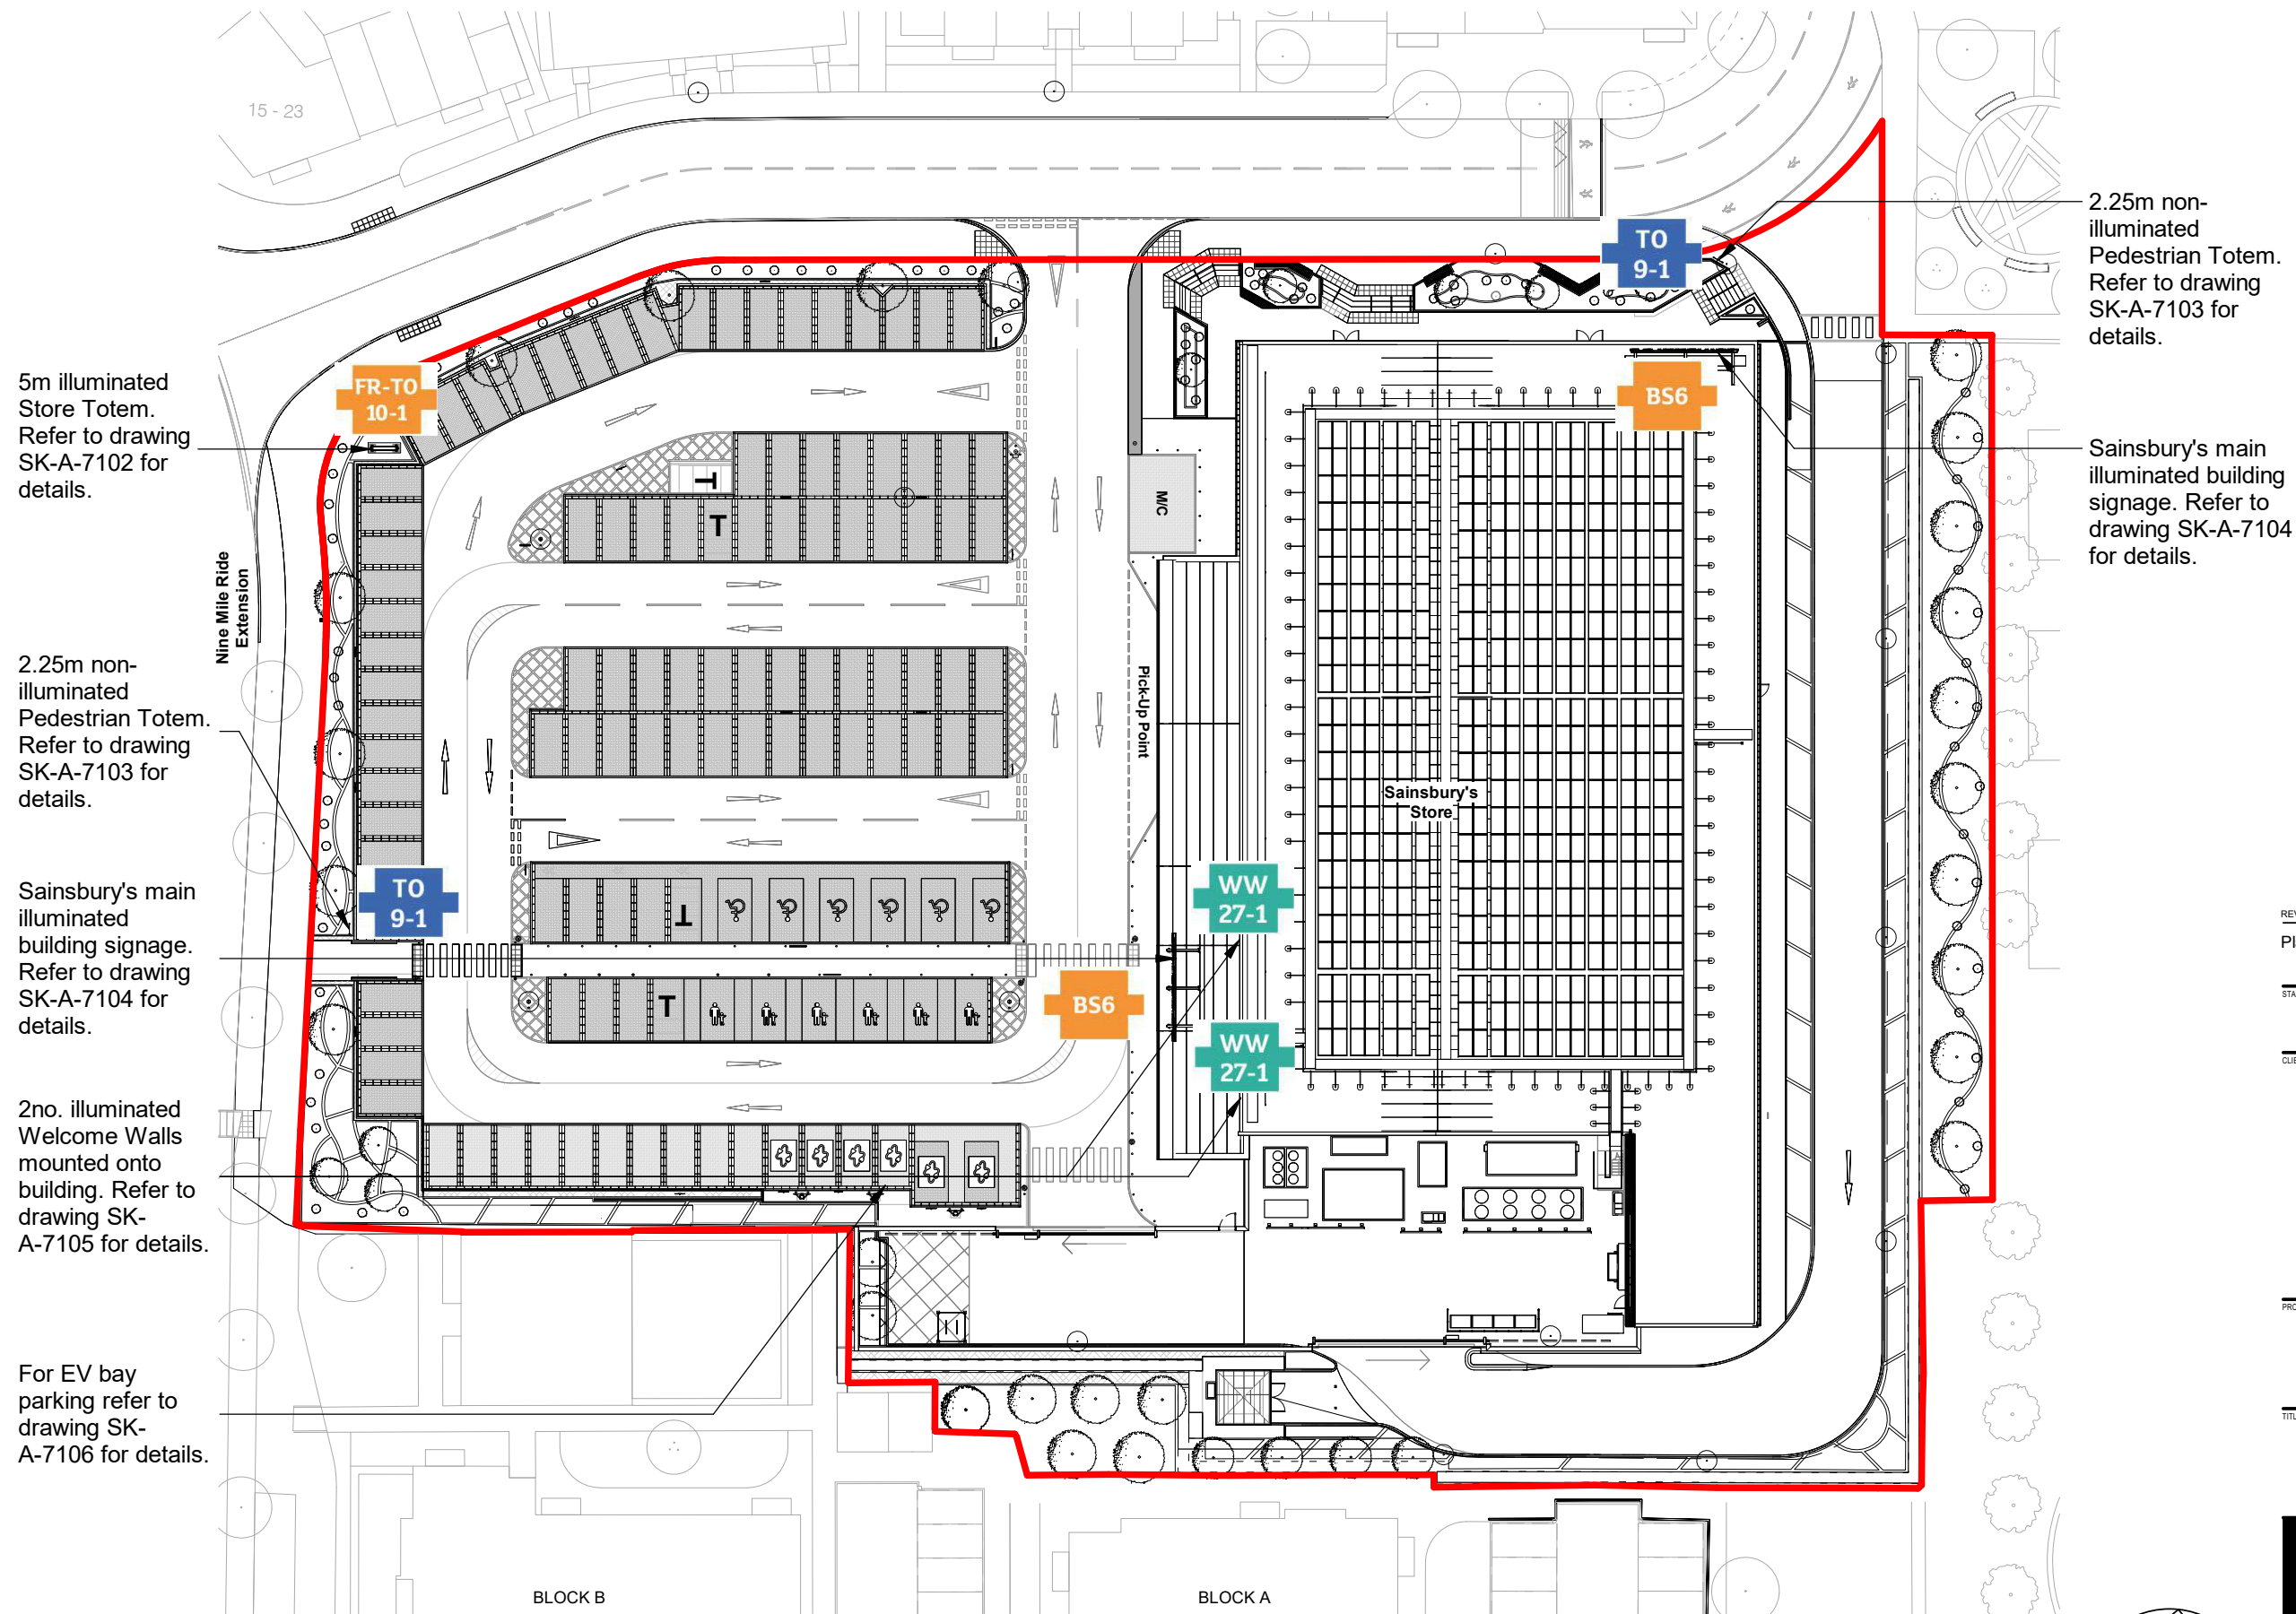

REVISION: P01 BY: BAP CHECKED: TR DATE: 12/05/2025

Planning Issue.

STATUS

PLANNING

CLIENT

Sainsbury's

PROJECT

ARBORFIELD

TITLE

PROPOSED SIGNAGE SITE PLAN

Hadfield Cawkwell Davidson

Broomgrove Lodge, 13 Broomgrove Rd, Sheffield, S10 2LZ T 0114 266 8181 www.hcd.co.uk

HCD PROJECT NO.	SCALE	REV.
2020-096	1 : 500 @ A3	P01
ASSET-ID, PROGRAMME CODE	ORIGINATOR	DIVISION
XA-6044-2040	HCD	Z08
LEVEL	TYPE - ROLE - NUMBER	
ZZ	SK-A-7101	

C:\temp\20096-HCD-ZZ-00-M3-A-90001_Site Plan_WS23_ben.ponsford.rvt | © HCD