


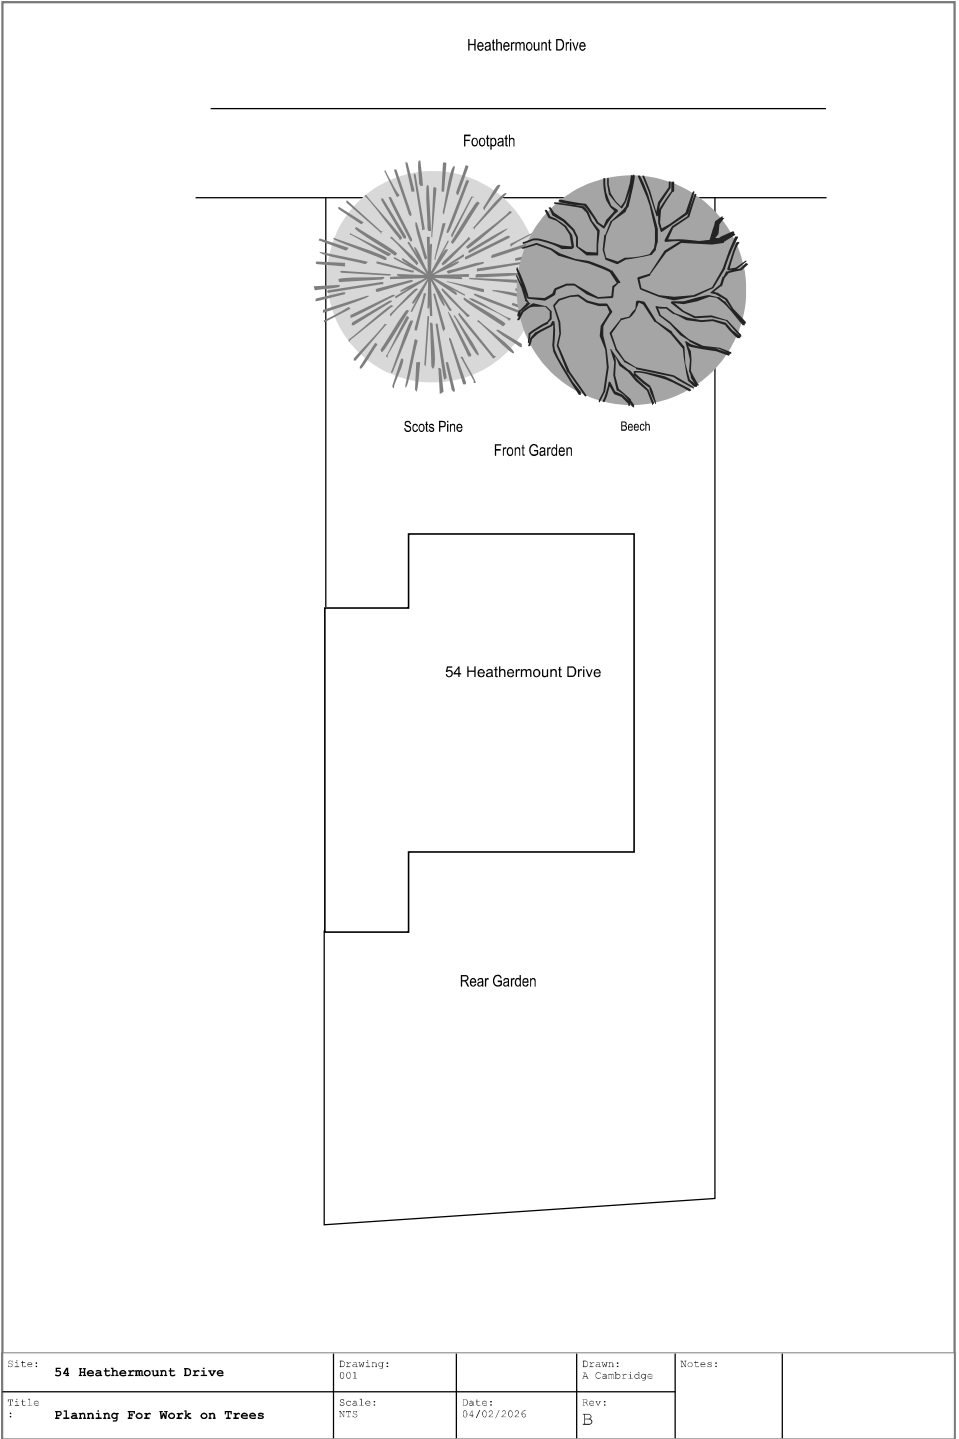

Site: 54 Heathermount Drive	Drawing: 001		Drawn: A Cambridge	Notes:	
Title : Planning For Work on Trees	Scale: NTS	Date: 04/02/2026	Rev: B		