


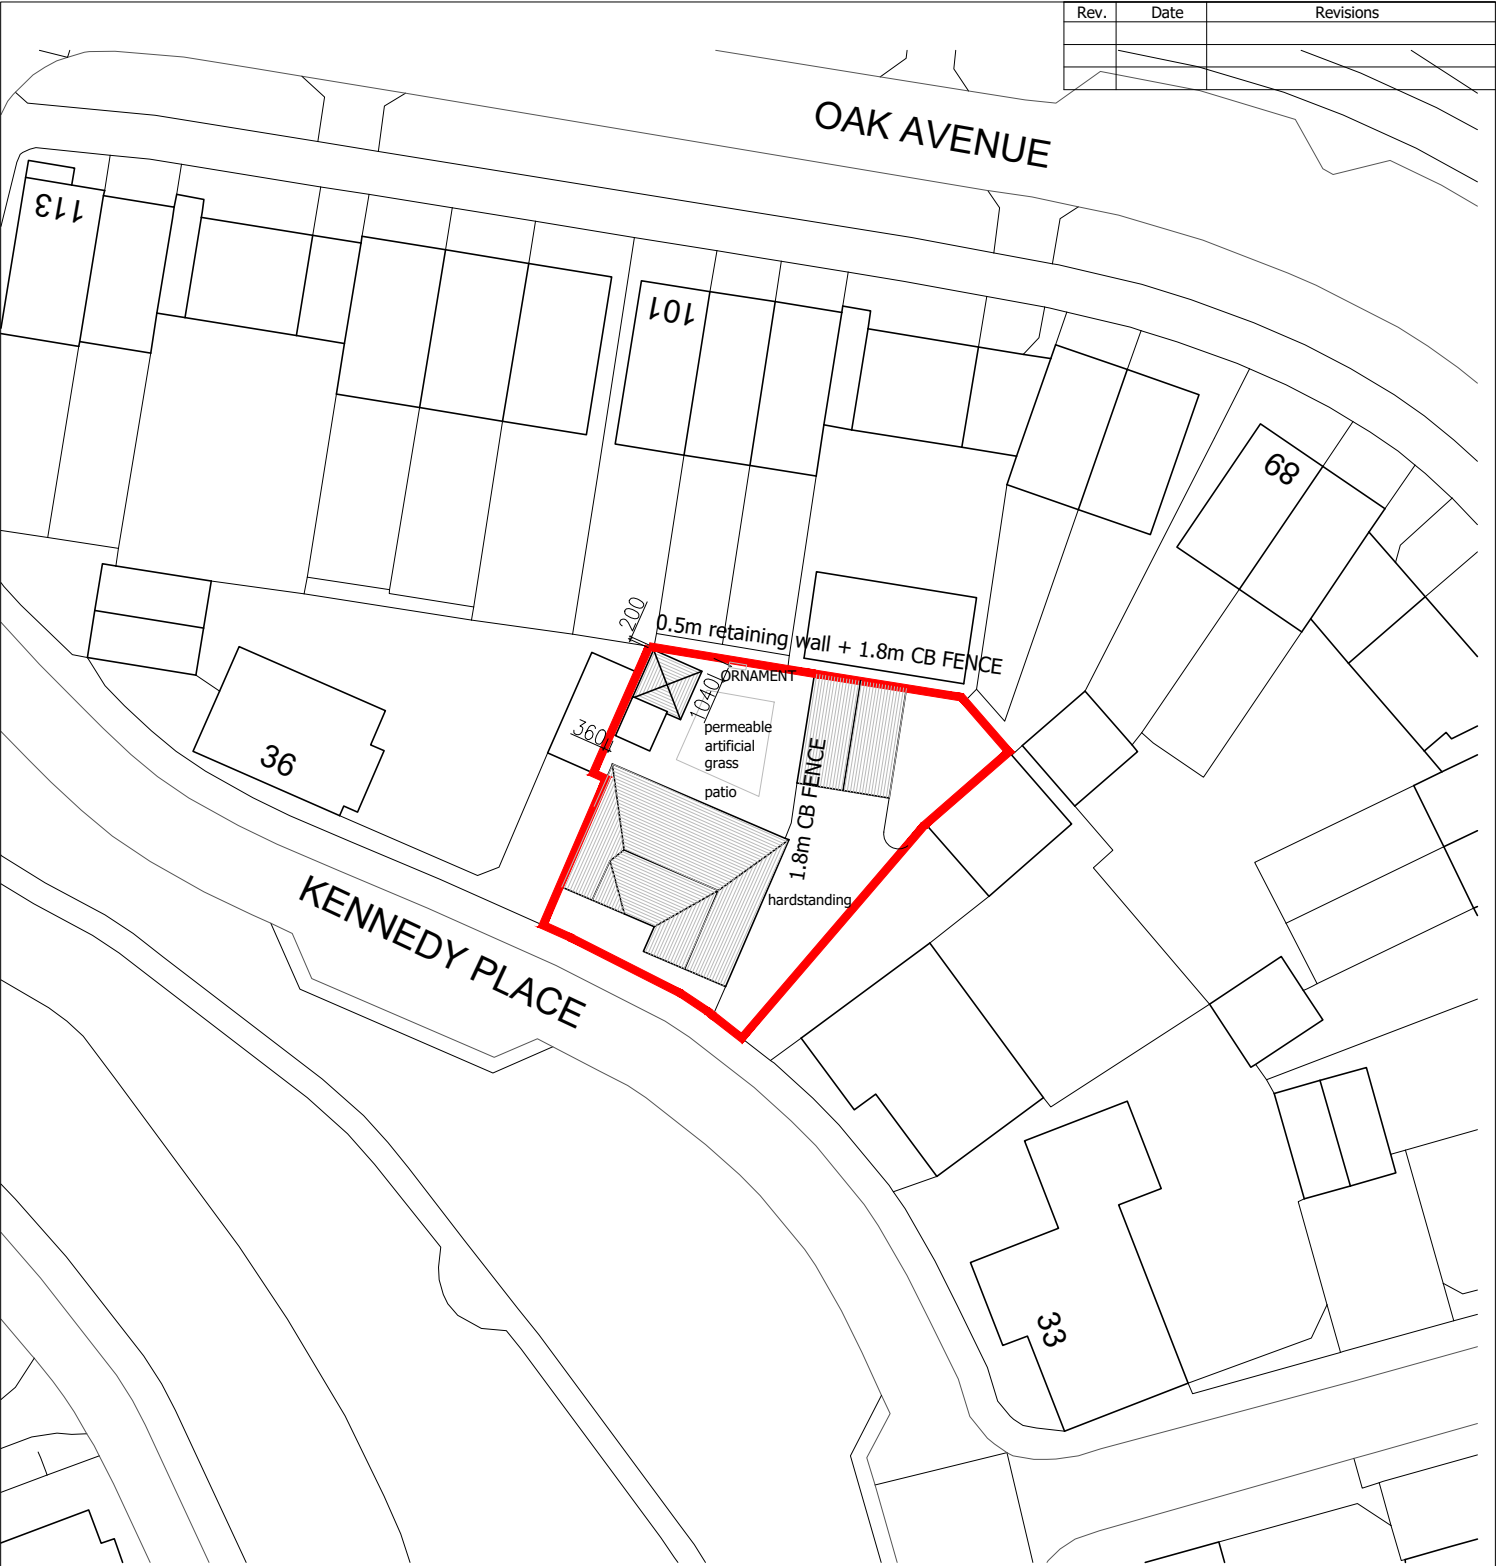

Rev.	Date	Revisions



SITE BOUNDARY

Client MR HAMEED			Drawing Title CURRENT BLOCK PLAN		JET ARCH DESIGN
Job Title 35 KENNEDY PLACE WOKINGHAM RG40 1LG					
Scale 1:500	Date JUL 24	Drawn JT	Drawing No. A4/411/10	Rev.	100 Berkshire Place Winnersh Triangle Wokingham, Berkshire RG41 5RD Tel: 07787296792 email: info@jetarchdesign.co.uk
Plot Date: JUL 24					