


scale 1 - 1250

note :
existing trees nos. 1 - 24 inclusive all to be retained
in accordance with I.P.O no. 526 / 90

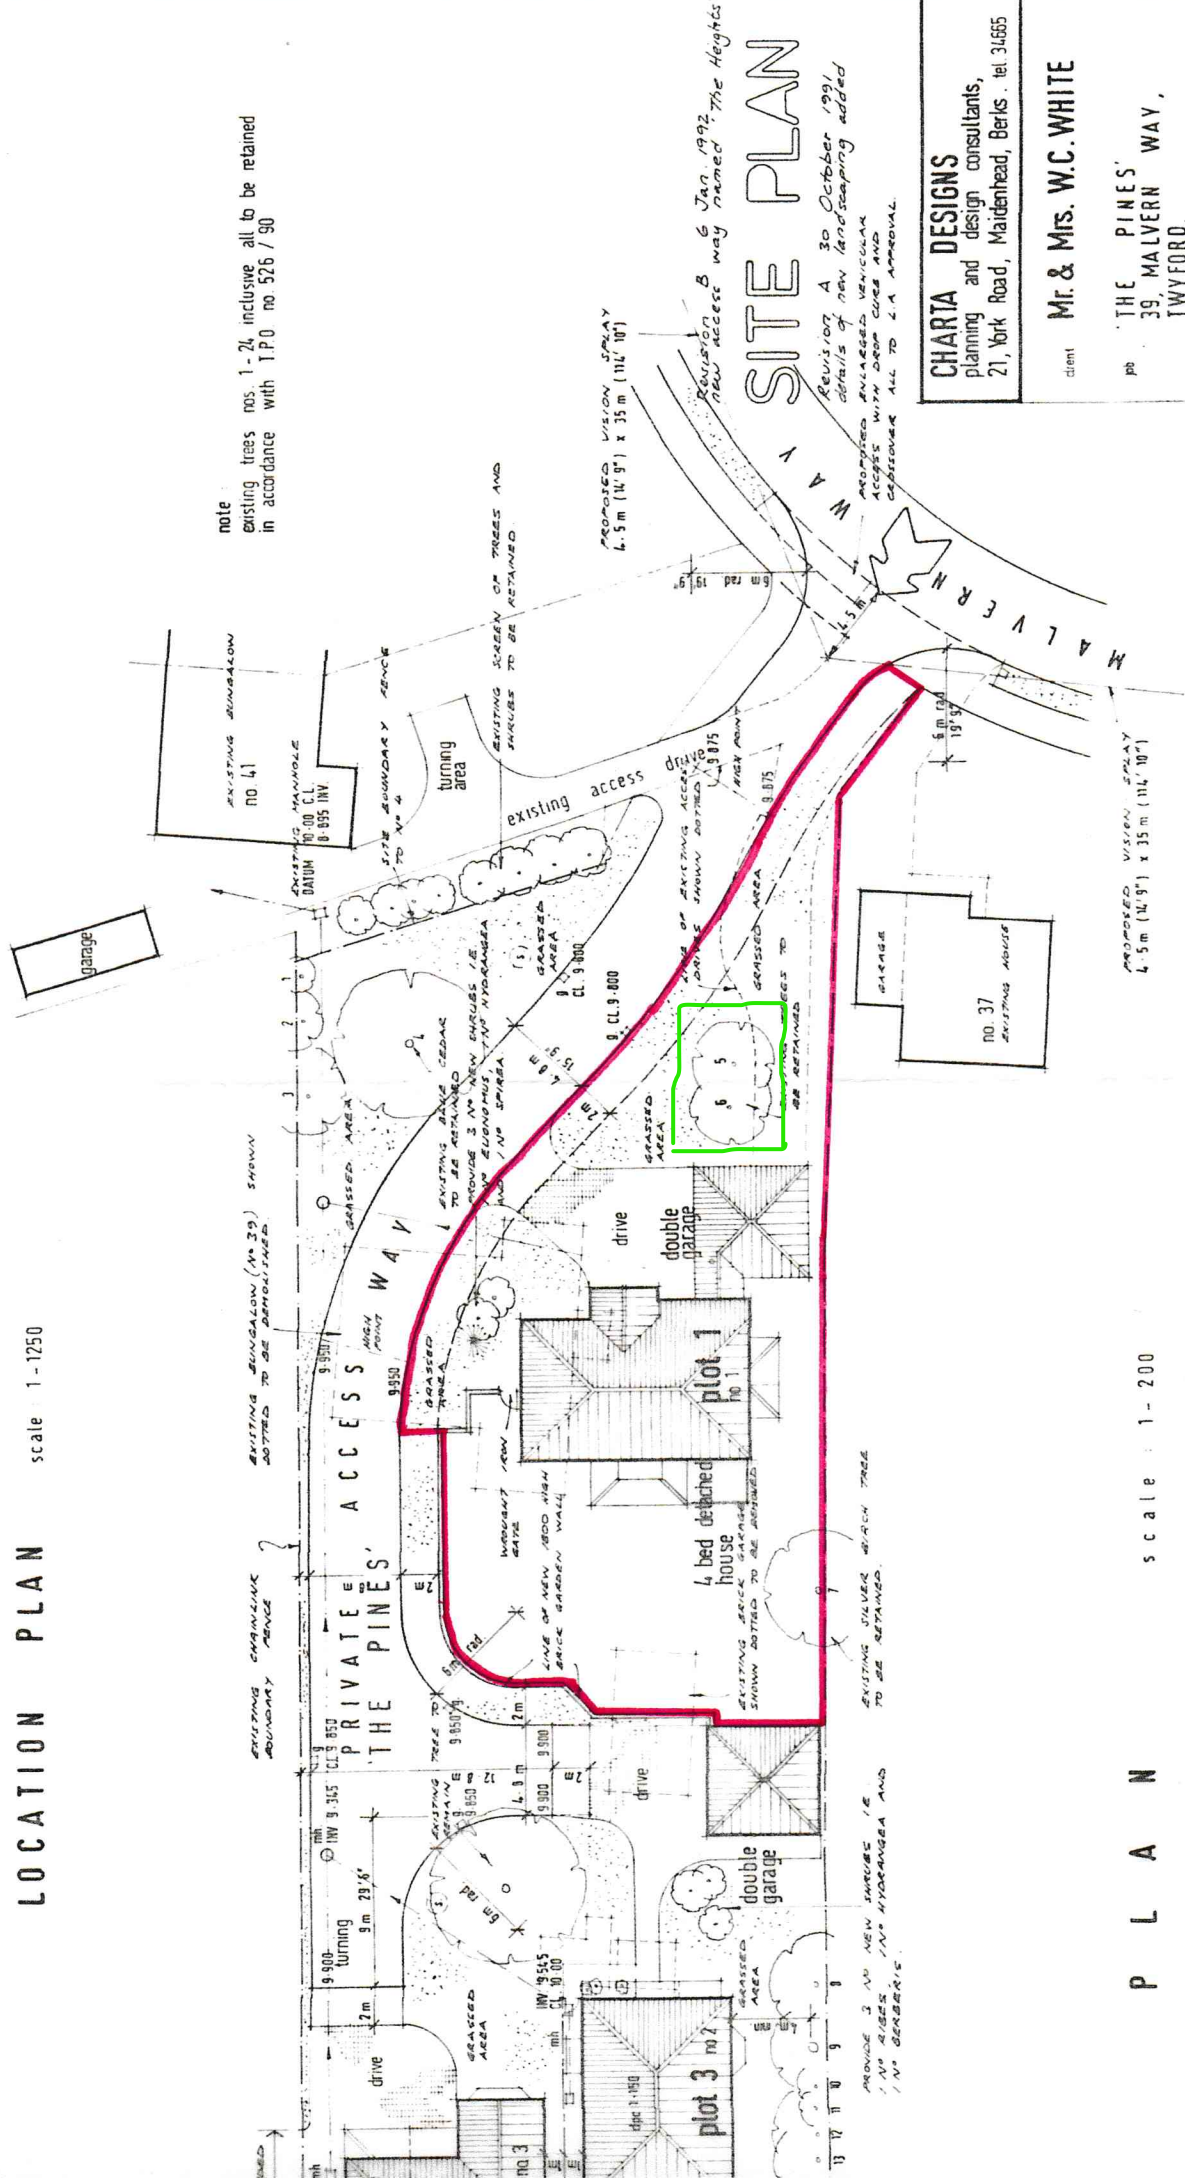

PLAN SITE

Revision A 30 October 1991
details of new landscaping added
ENLARGED VEHICULAR
TH DROP CURBS AND
ALL TO 2 A APPROVAL

CHARTA DESIGNS
planning and design consultants,
271, York Road, Maidenhead, Berks. tel. 34665

Mr. & Mrs. W.C. WHITE

THE PINES,
39, MALVERN WAY,
TWYFORD.

proposed redevelopment

scale : 1-200
date : August '91

job number	W.W.	drawing number	revision
		7	