


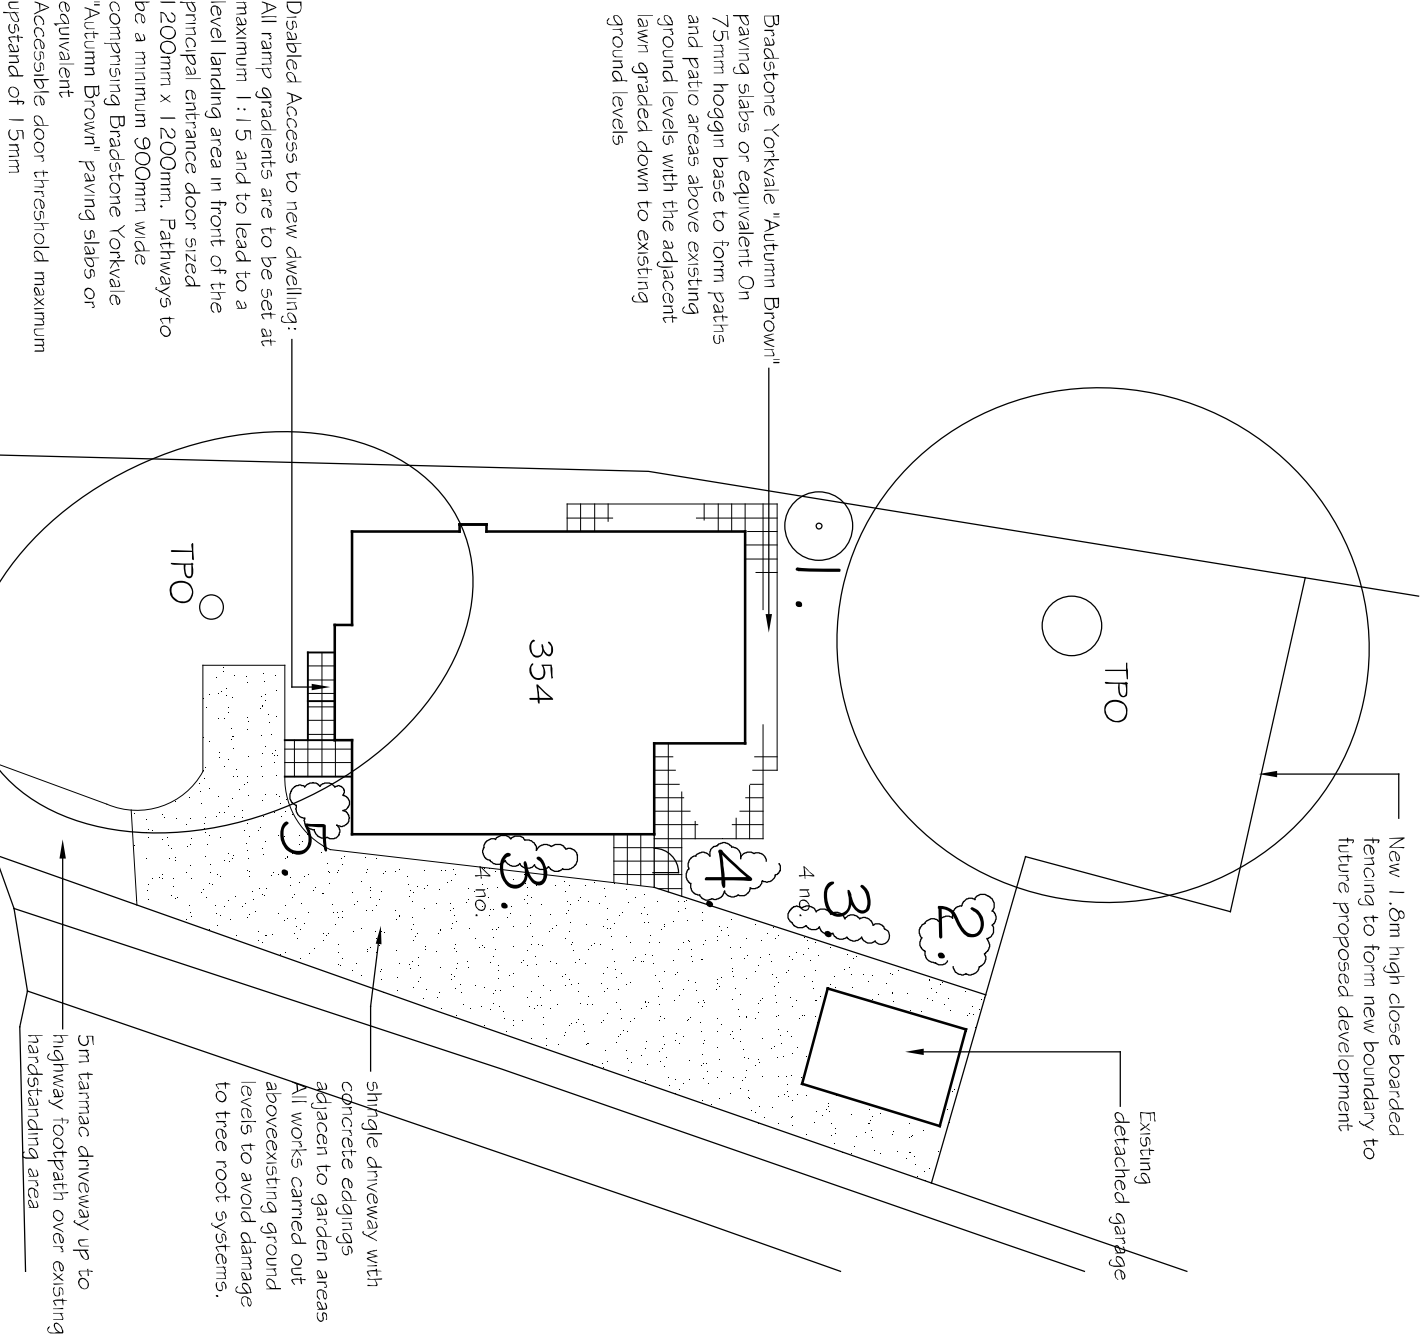

Planting Schedule

1. Crab apple (Malus sylvestris)
2. Dog rose (Rosa canina)
3. Buddleia sugar plum (dwarf buddleia)
4. Euonymus fortunei "Blonde Beauty" 4/m2 5L pot
5. Philadelphus "Dame Blanche" 4/m2 5L pot

Planting to be carried out in early Spring or Autumn (dependent on completion of development)


Provide 50mm bark mulch dressing to planting areas (to maintain weed free zone)

Tree pit sizes to be twice rootball size, backfilled with compost and watered thoroughly on planting.

Stake trees up to 2/3 height of specimen above ground and secure with rubber ties and spacers. Check twice annually and remove after 3 years when trees established.

Provide standard irrigation tube to water root system directly.

Pruning to be carried out to ensure larger branches do not outgrow main stem

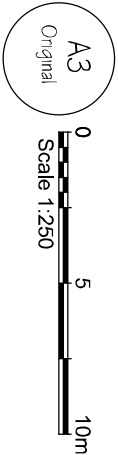

354 Barkham Road,
Wokingham

Proposed Extensions
Landscaping Plan

Architectural Services
17 Messes Court, Clarendon Street, Swireon 51V 20.
Tel: 07948 872810

251532109

Scale: 1:250
Date: March 2026

Copyright