


Rev	Date	Detail	Drawn	CHK
-----	------	--------	-------	-----

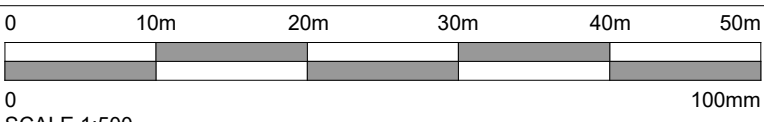

PLANNING

**ASCOT DESIGN**
Timeless architecture

HEAD OFFICE
Ashurst Manor,
Ashurst Park, Church
Lane, Buntingford,
Norfolk, SG2 7TG
Tel: 01344 299 336

MANCHESTER
No. 1 Booke Park,
Chalfont Road,
Knockholt,
Warrington,
Tel: 01565 743 772

LONDON
29 Farm Street,
Mayfair,
London,
W1J 1BA,
Tel: 020 3640015

Email: info@ascotdesign.com
www.ascotdesign.com



Client: SONNING GOLF CLUB

Project Title: LAND AT SONNING GOLF CLUB,
DUFFIELD ROAD, SONNING, RG4 6GJ

Drawing Title: COLOURED SITE LAYOUT

Scale: 1:500 @ A0 Date: JULY26 Drawn: - Rev: -

Drawing N°: 25 - J4915 - 01 - 002

The Copyright in this document and design is confidential to and the property of Ascot Design Limited.