


Notes:
This drawing is for planning purposes only, do not construct from this drawing.
Any species substitution must be verified with Greenhalgh Landscape Architects.
Excavations: Contractors must ensure they have full information relating to service and drainage positions before undertaking any excavations.
Root barriers to be used in association with tree planting adjacent to kerbs, services and hard surfaces etc.

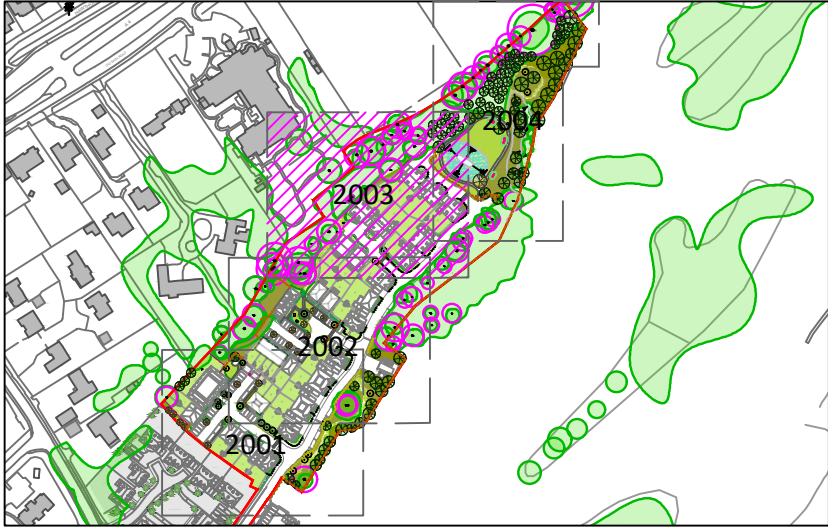

KEY:

- Site boundary
- Existing tree/ group /planting to be retained. Root Protection Area shown in magenta. Refer also to Tree Survey report.
- Proposed native tree.
- Proposed ornamental street tree.
- Proposed multi stem tree.
- Proposed native mixed hedgerow.
- Proposed ornamental hedgerow.
- Proposed ornamental planting. Mix A Frontage Sunny.
- Proposed ornamental planting. Mix B Frontage Part Shady.
- Proposed ornamental planting. Mix C Screening Sunny.
- Proposed ornamental planting. Mix D Screening Part Shady.
- Proposed ornamental planting. Mix E Public Focal.
- Proposed ornamental planting. Mix F Ground Cover.
- Proposed native mixed scrub planting.
- Species-rich meadow grassland New grassland/ existing grassland to be enhanced. To be managed as long, flowering grassland.
- Species-rich meadow grassland New grassland/ existing grassland to be enhanced. To be managed as close-mown margins/footpaths/open space.
- Species-rich meadow grassland New grassland within SuDS basin. To be managed as long, flowering grassland.
- Proposed amenity grass lawn. To residential plots.

Rev	Date	Description	Drn	Chk
P1	10/08/26	First issue	BS	IG



GREENHALGH

Landscape Architecture

Project
Land at Sonning Golf Club,
Duffield Road, Sonning

Drawing Name Planting Plan (3 of 4)	
Client Sonning Golf Club	Scale 1:200@A1
Job No. 399	Status S4
Drawing No. 399_GLA_XX_XX_DR_L_2003	Rev P1