



All dimensions are to be checked on site before work commences.  
Figured dimensions to be taken in preference to scaled dimensions.  
If in doubt please ask.  
© Copyright reserved.

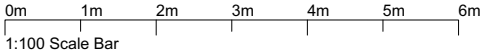


Existing Front (East) Elevation



Existing Rear (West) Elevation

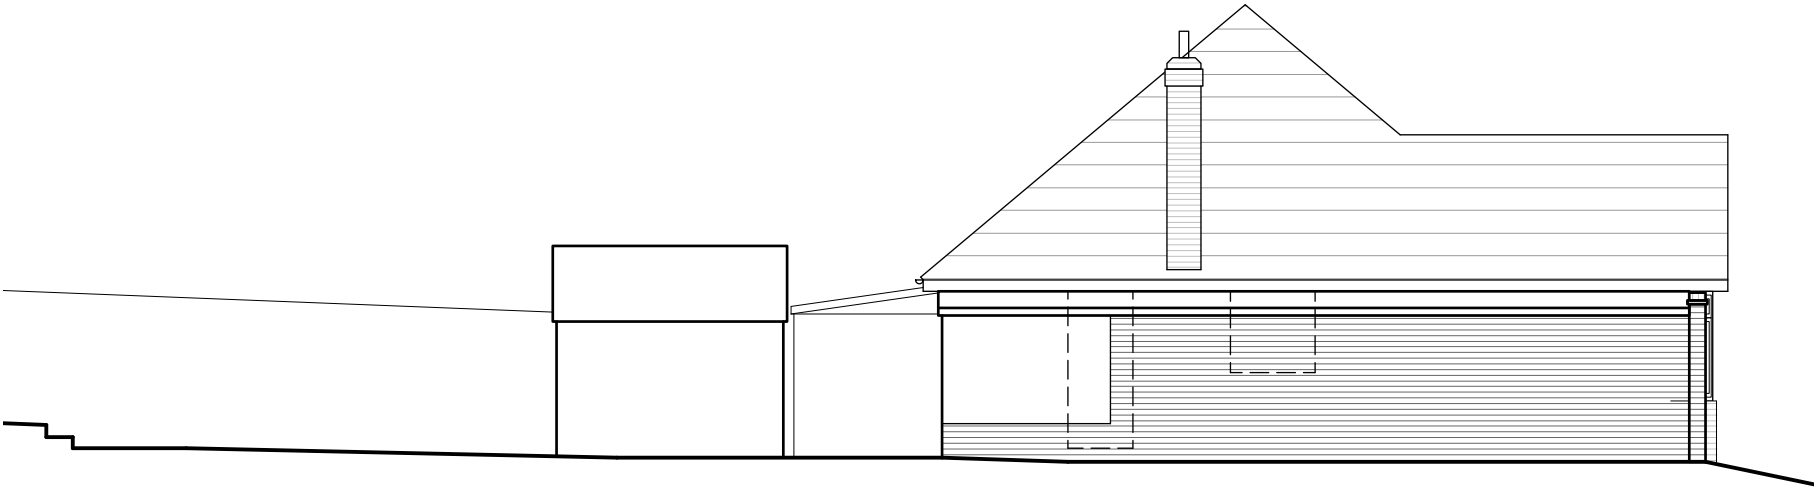

Existing Side 1 (South) Elevation

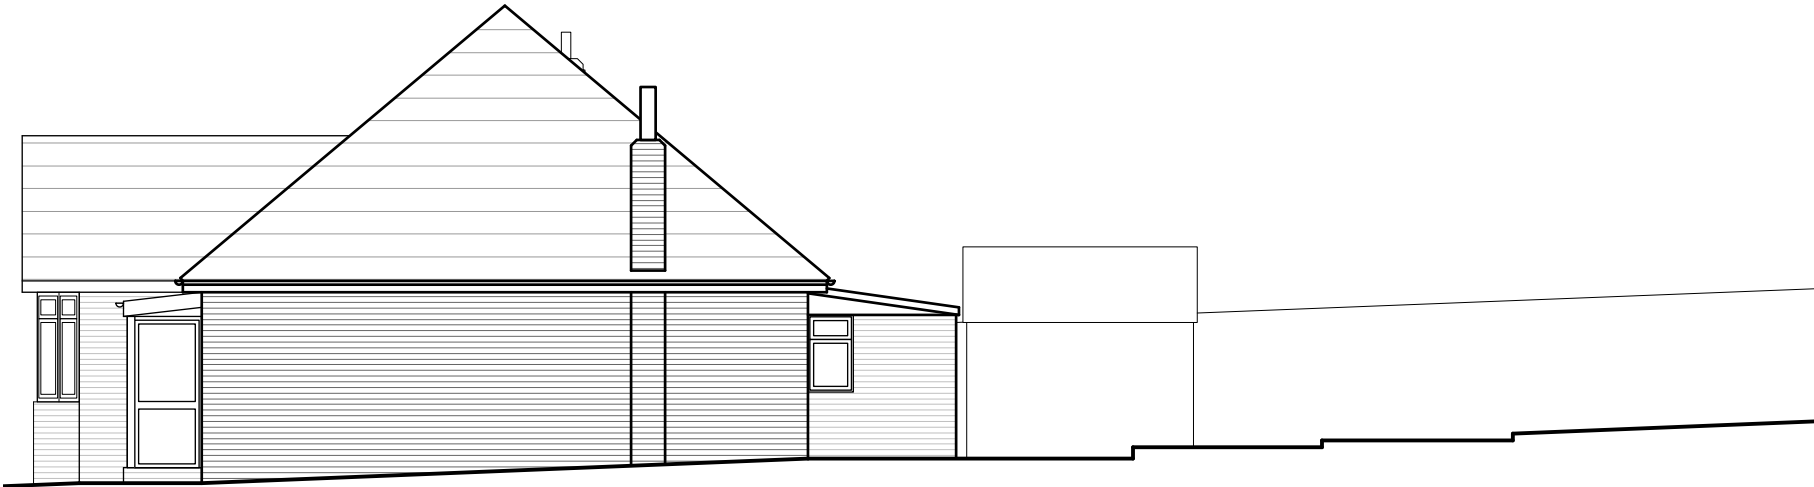

Existing Side 2 (North) Elevation

|                                                                                    |                     |                                                |                                                                                       |
|------------------------------------------------------------------------------------|---------------------|------------------------------------------------|---------------------------------------------------------------------------------------|
| P2                                                                                 | Issued for Planning | 04/08/25                                       | LN                                                                                    |
| Rev                                                                                | Notes               | Date                                           | Initial                                                                               |
| Status                                                                             |                     |                                                |                                                                                       |
| Planning                                                                           |                     |                                                |                                                                                       |
| HOLTHAM+NEWMAN                                                                     |                     |                                                |  |
| ARCHITECTS                                                                         |                     |                                                |                                                                                       |
| The Old Dairy, 282A Hyde End Road,<br>Spencers Wood, Reading,<br>Berkshire RG7 1DN |                     | T: 07971 316497<br>E: hello@hnarchitects.co.uk |                                                                                       |
| Project:                                                                           |                     |                                                |                                                                                       |
| 72 Meadow Road<br>Earley<br>RG6 7EY                                                |                     |                                                |                                                                                       |
| Client                                                                             |                     |                                                |                                                                                       |
| P. Vellingiri and K. Achanta                                                       |                     |                                                |                                                                                       |
| Drawing Title:                                                                     |                     |                                                |                                                                                       |
| Existing Elevations                                                                |                     |                                                |                                                                                       |
| Scale:                                                                             | 1:100 @A3           | Dwg. No.:                                      | Rev.:                                                                                 |
| Drawn by: LN                                                                       |                     | 2423 - S200                                    | P2                                                                                    |
| Date: Aug 2025                                                                     |                     |                                                |                                                                                       |