




All dimensions are to be checked on site before work commences.
Figured dimensions to be taken in preference to scaled dimensions.
If in doubt please ask.
© Copyright reserved.

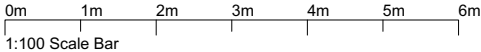


Proposed Front (East) Elevation

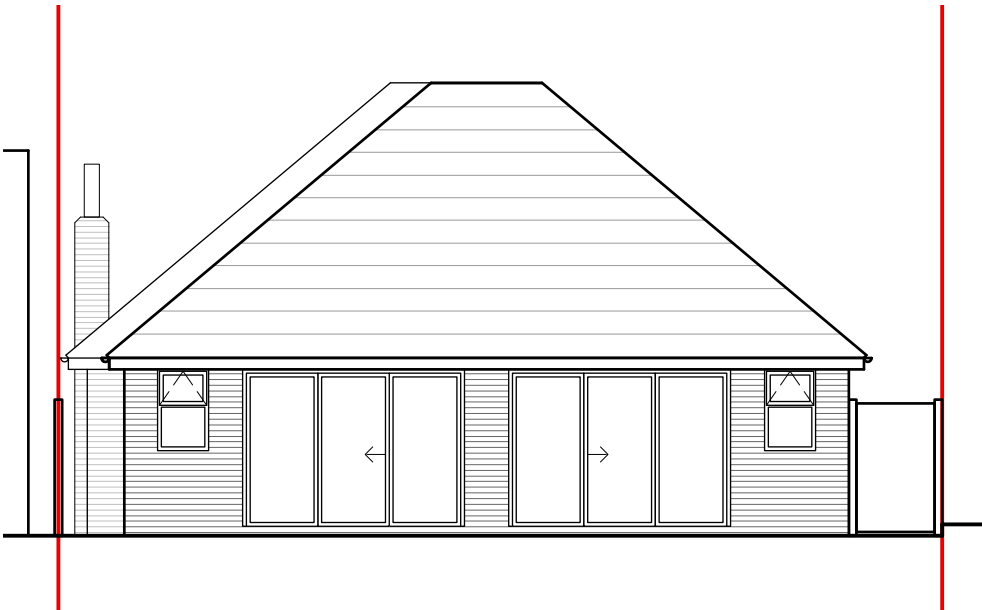

Proposed Rear (West) Elevation

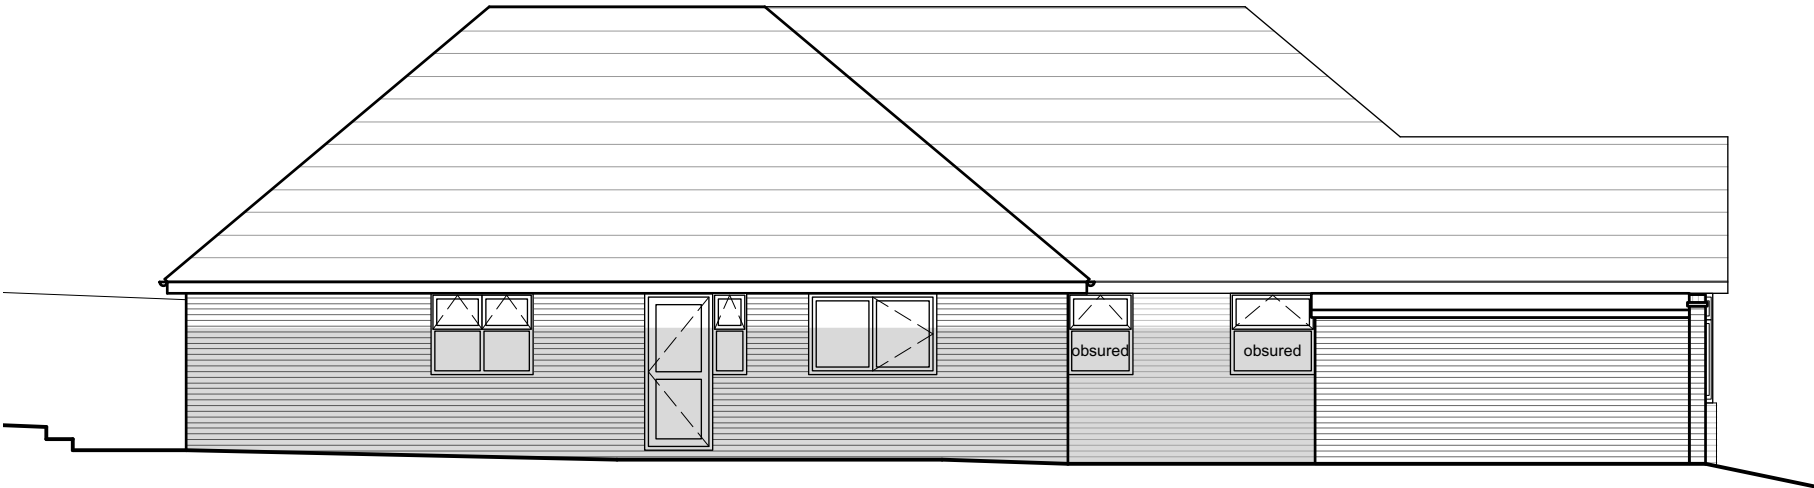

Proposed Side 1 (South) Elevation

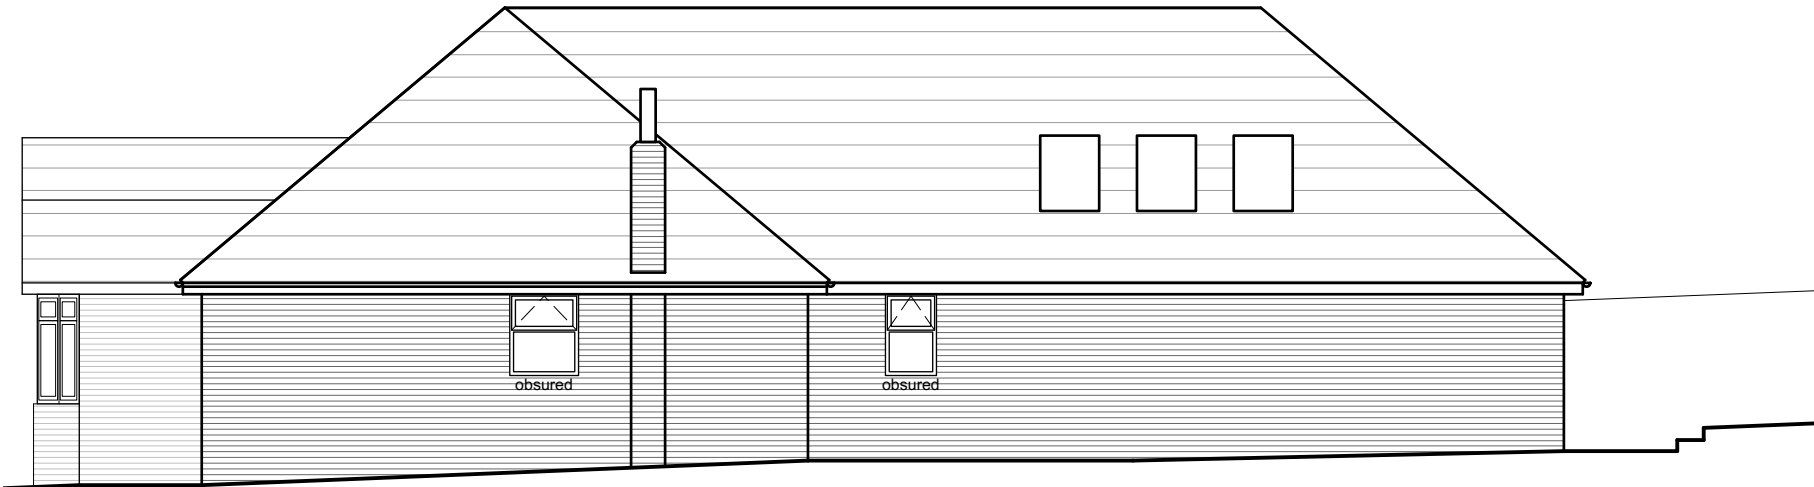

Proposed Side 2 (North) Elevation

	Issued for comment	04/08/25	LN
Rev	Notes	Date	Initial
Status	PH Preliminary		
HOLTHAM+NEWMAN ARCHITECTS The Old Dairy, 282A Hyde End Road, Spencers Wood, Reading, Berkshire RG7 1DN		 T: 07971 316497 E: hello@hnarchitects.co.uk	
Project: 72 Meadow Road Earley RG6 7EY			
Client P. Vellingiri and K. Achanta			
Drawing Title: Proposed Elevations			
Scale: 1:100 @A3		Dwg. No.:	Rev.:
Drawn by: LN		2423 - P200	P1
Date: Aug 2024			