



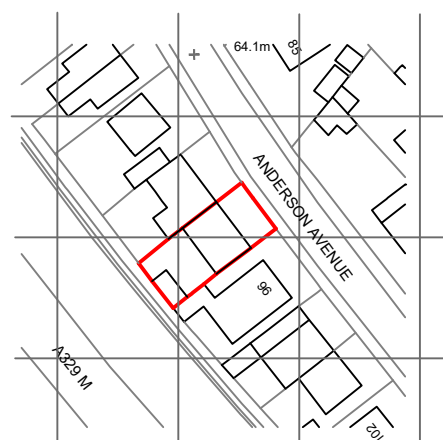

0 20m 40m 60m 80m 100m

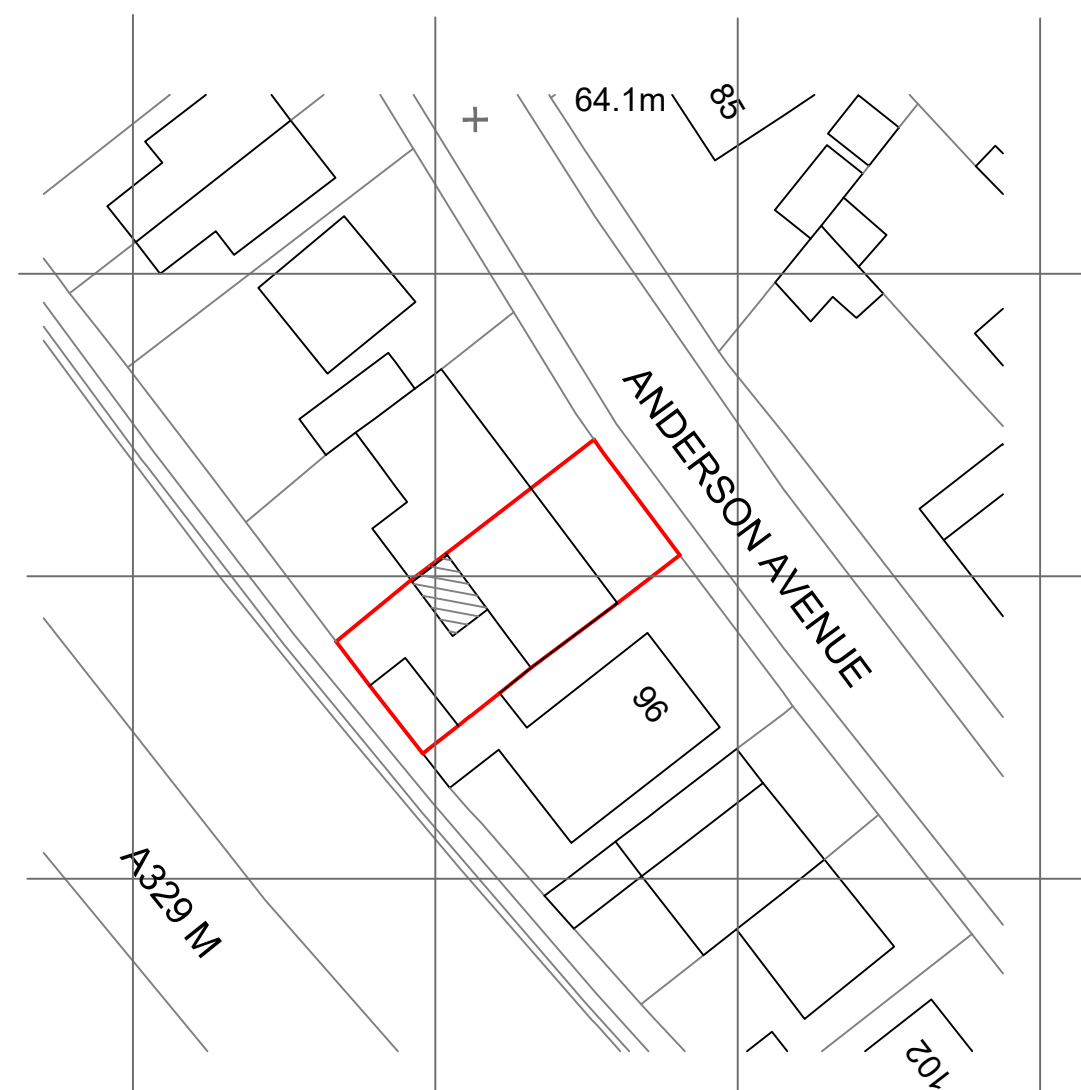

PROJECT	94 ANDERSON AVENUE READING	DRAWING TITLE	CREATIVE DESIGN AND LOCATION & BLOCK PLAN STUDIO TYPE	HENSON HOUSE NEWTOWN ROAD HENLEY-ON-THAMES RG9 1HG Tel 01491 411972	DRAWN: EB SCALE: AS SHOWN DATE: APRIL 2025	DRAWING NO. 08525-05	REV.
---------	-------------------------------	---------------	---	---	--	-------------------------	------