


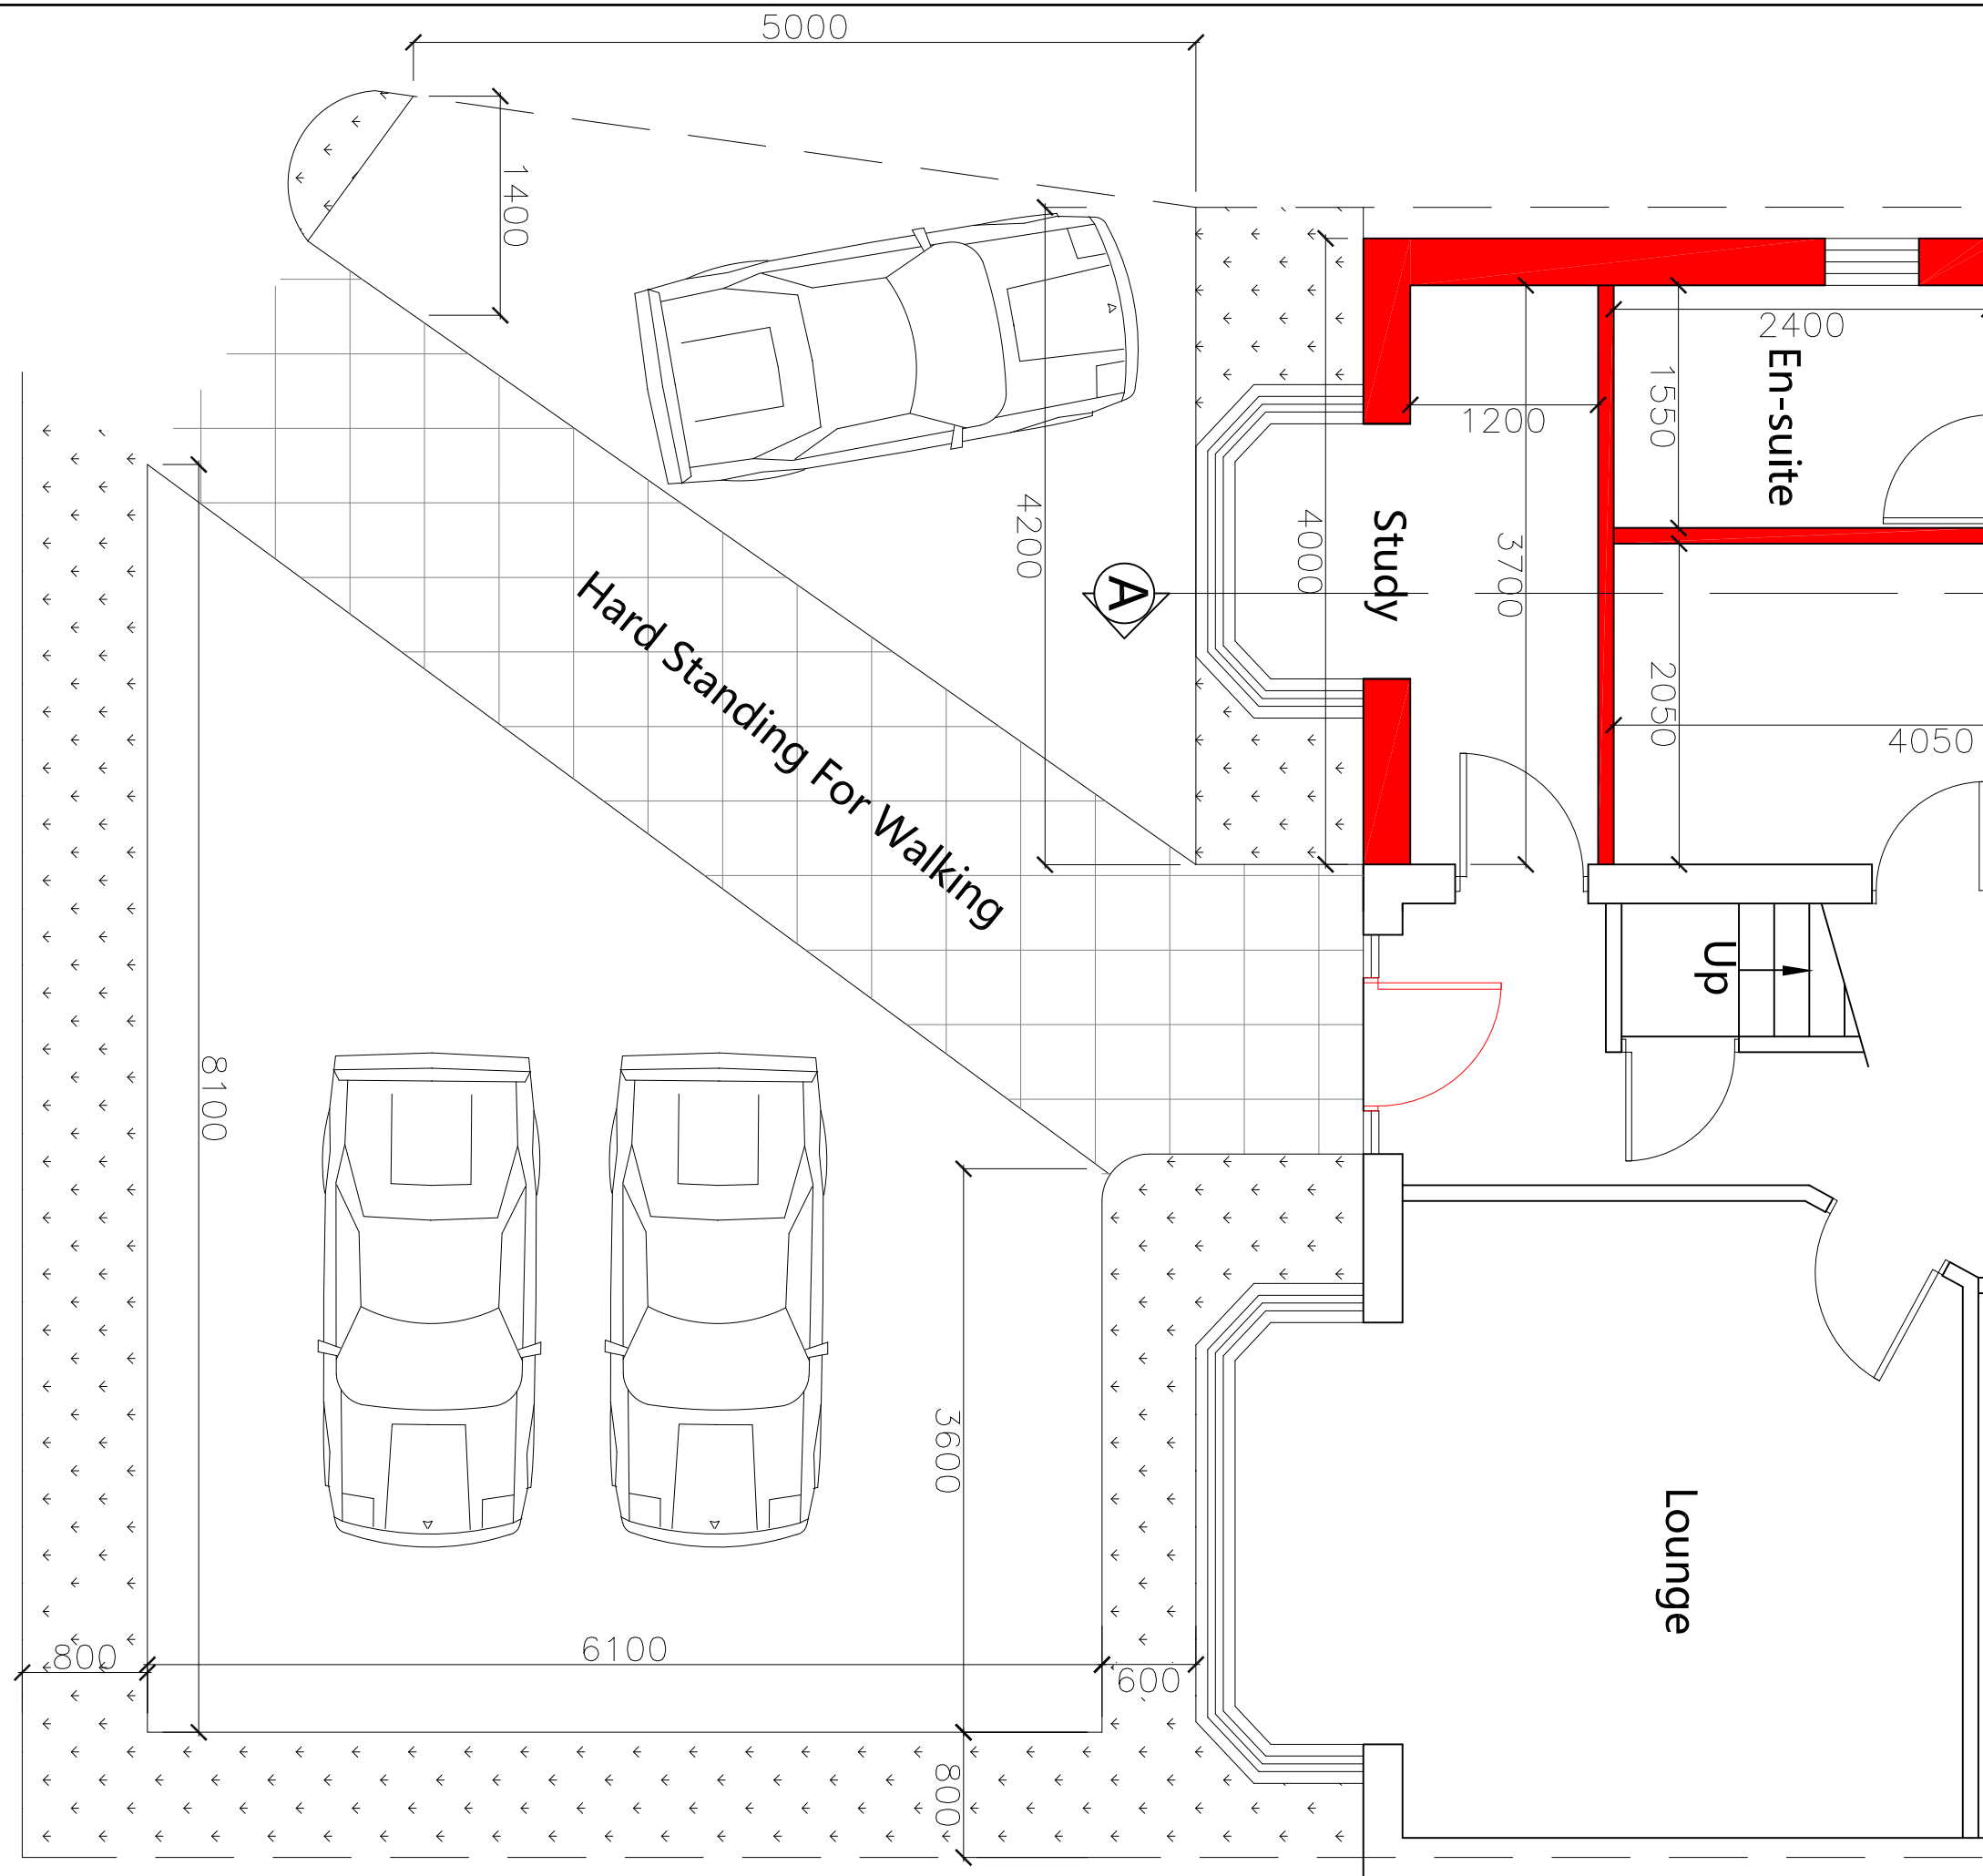

Project 23 ALDBOURNE AVENUE EARLEY RG6 7DB	
Drawing CAR PARKING	
Dwg No. 111	Date FEBRUARY 2024
Scale @ A3 NTS	