


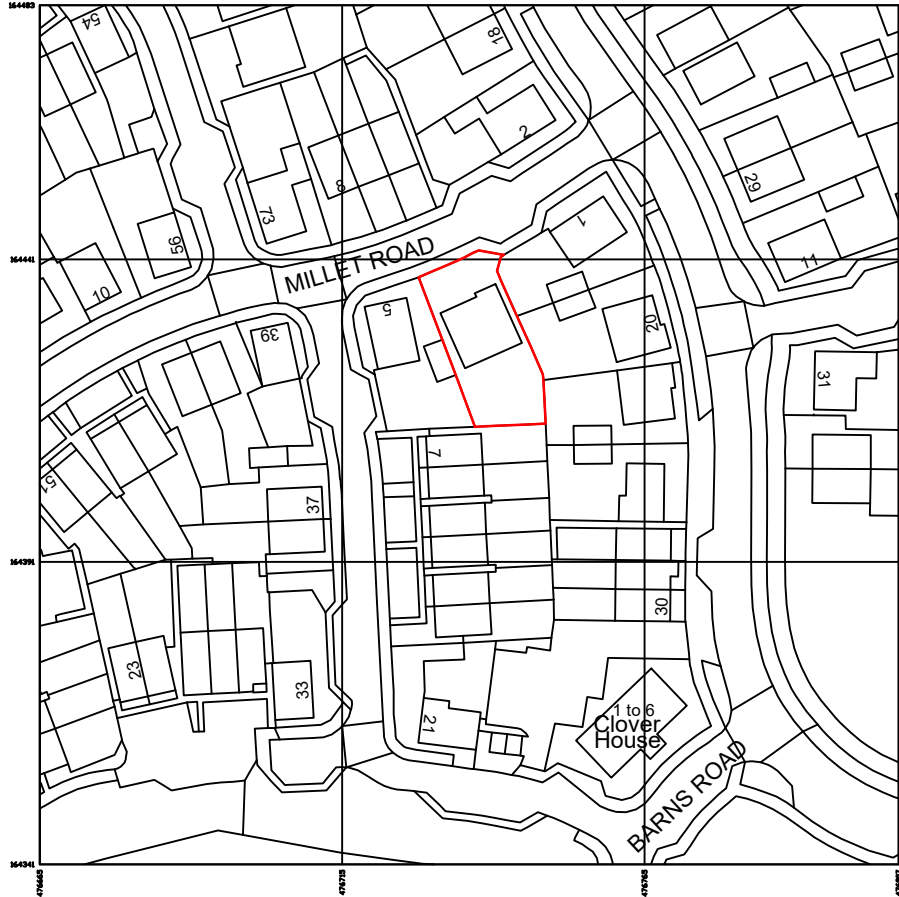

1. THE COPYRIGHT OF THIS DRAWING IS VESTED IN "OUTSIDE THE BOX HOME DESIGNS LTD." AND IT MAY NOT BE REPRODUCED IN WHOLE OR PART OR USED FOR THE MANUFACTURE OF ANY ARTICLE WITHOUT THE EXPRESS PERMISSION OF THE COPYRIGHT HOLDERS.
2. ANY MISSING OR NEEDED DIMENSIONS MUST BE REPORTED BACK TO OTBHD.
3. ALL DIMENSIONS ARE IN MILLIMETERS UNLESS NOTED OTHERWISE.

NOTE:
THIS DRAWING HAS BEEN PREPARED FOR
SUBMISSION TO THE LOCAL AUTHORITY
FOR APPROVAL UNDER THE PLANNING
ACT.



-	-	-	-
Rev	Date	Detail	By



**OUTSIDE THE BOX
HOME DESIGNS LTD**

Web: www.outside-the-box.co.uk
Registered Address: 85-87 Paul Street, London, EC2A 4HG

Email: info@outside-the-box.co.uk

Site Address:
3 Millet Road
Finchampstead
Wokingham
RG40 4BH

All dimensions & measurements to be checked on site.

Drawing Title:
Location Plan

Date: 25.06.2025	Scale: 1:1250 @ A3
---------------------	-----------------------

Drawn: SR	Checked: JH
--------------	----------------

Drawing Number: 250326 - 007	Rev: -
---------------------------------	-----------