16 Sep 02 16:07 Peter James Card 01344777458 01344777458 p.2

PROPOSED FIRST FLOOR PLAN

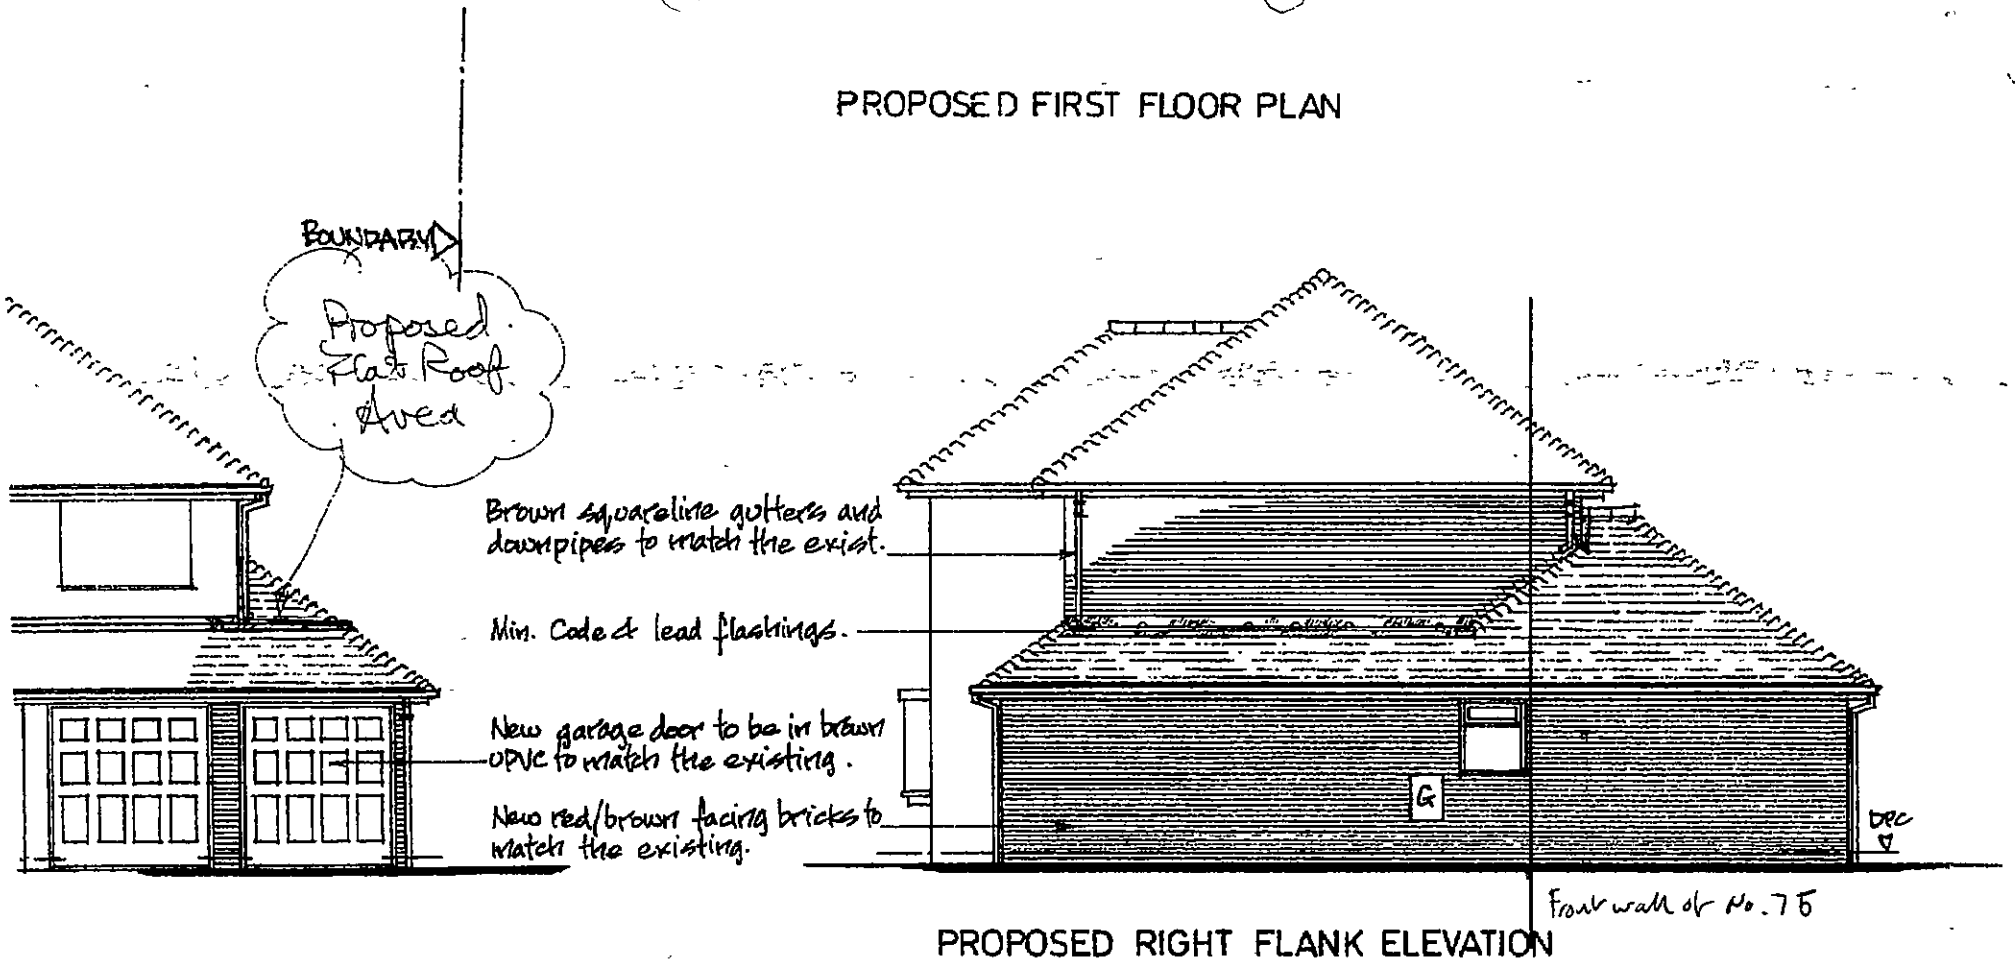

PROPOSED RIGHT FLANK ELEVATION

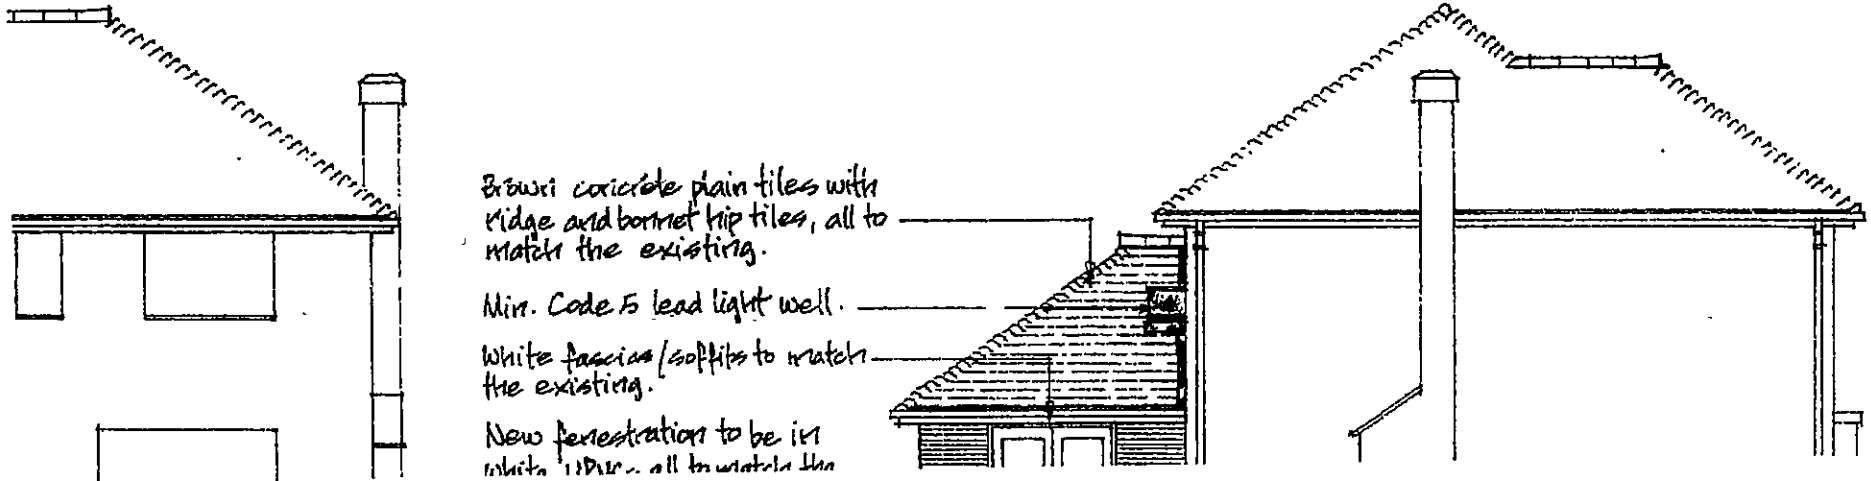

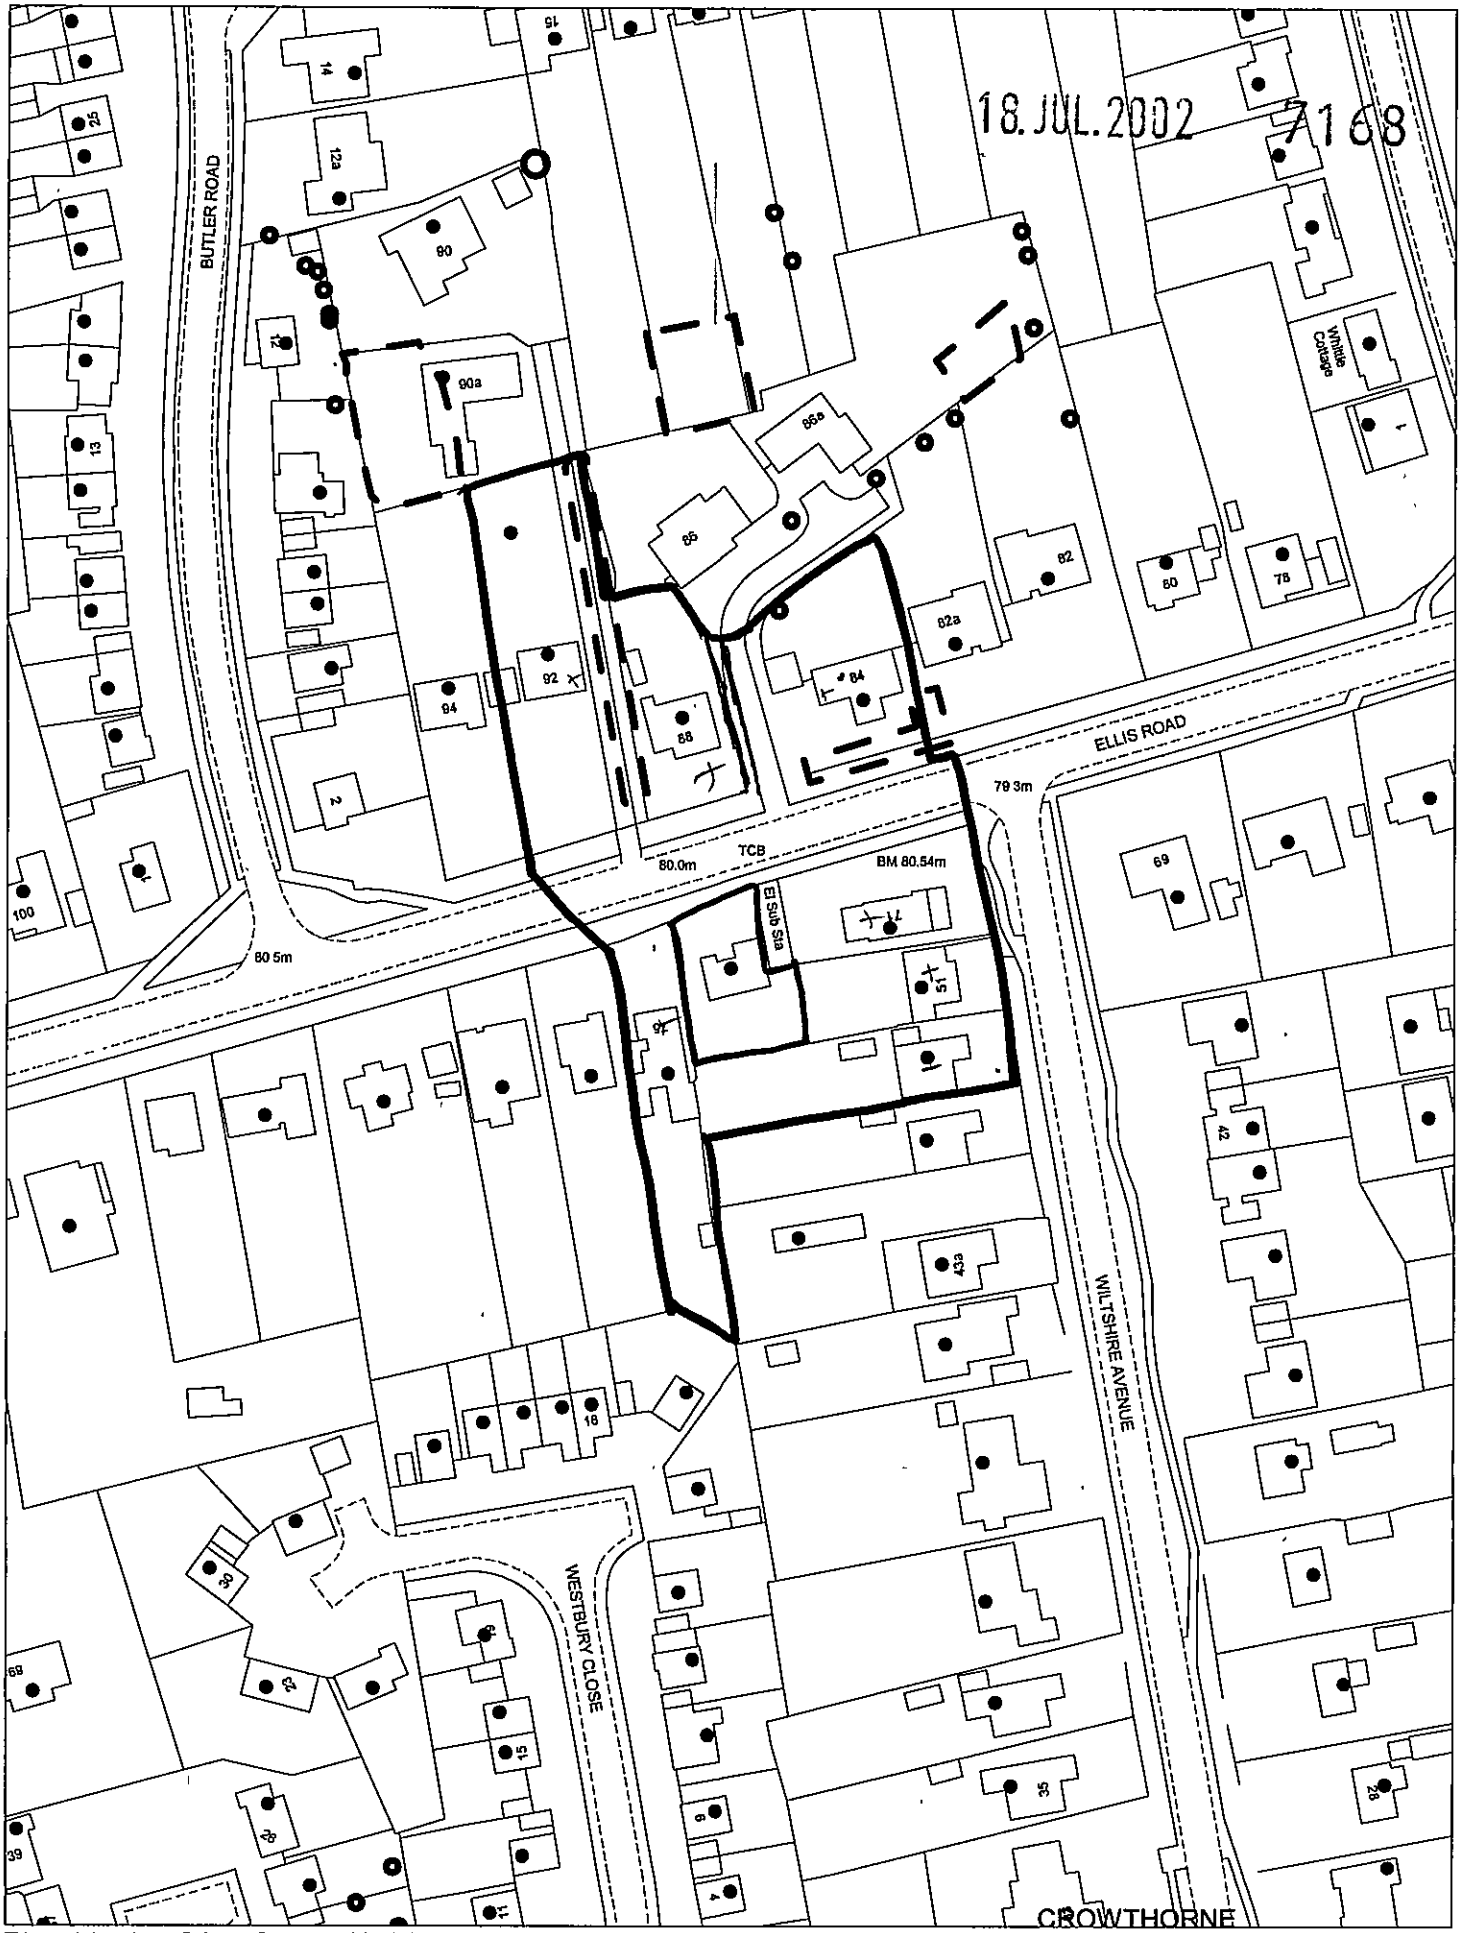

This map is based upon Ordnance Survey material with the permission of Ordnance Survey on behalf of the Controller of HMSO. © Crown Copyright.
Unauthorised reproduction infringes Crown Copyright and may lead to prosecution or civil proceedings.Wokingham District Council Licence LA086134

Development Control Section, Environmental Services, Wokingham District Council.

23 July 2002

Scale: 1 : 1250

N W E S

18.JUL.2002 7168

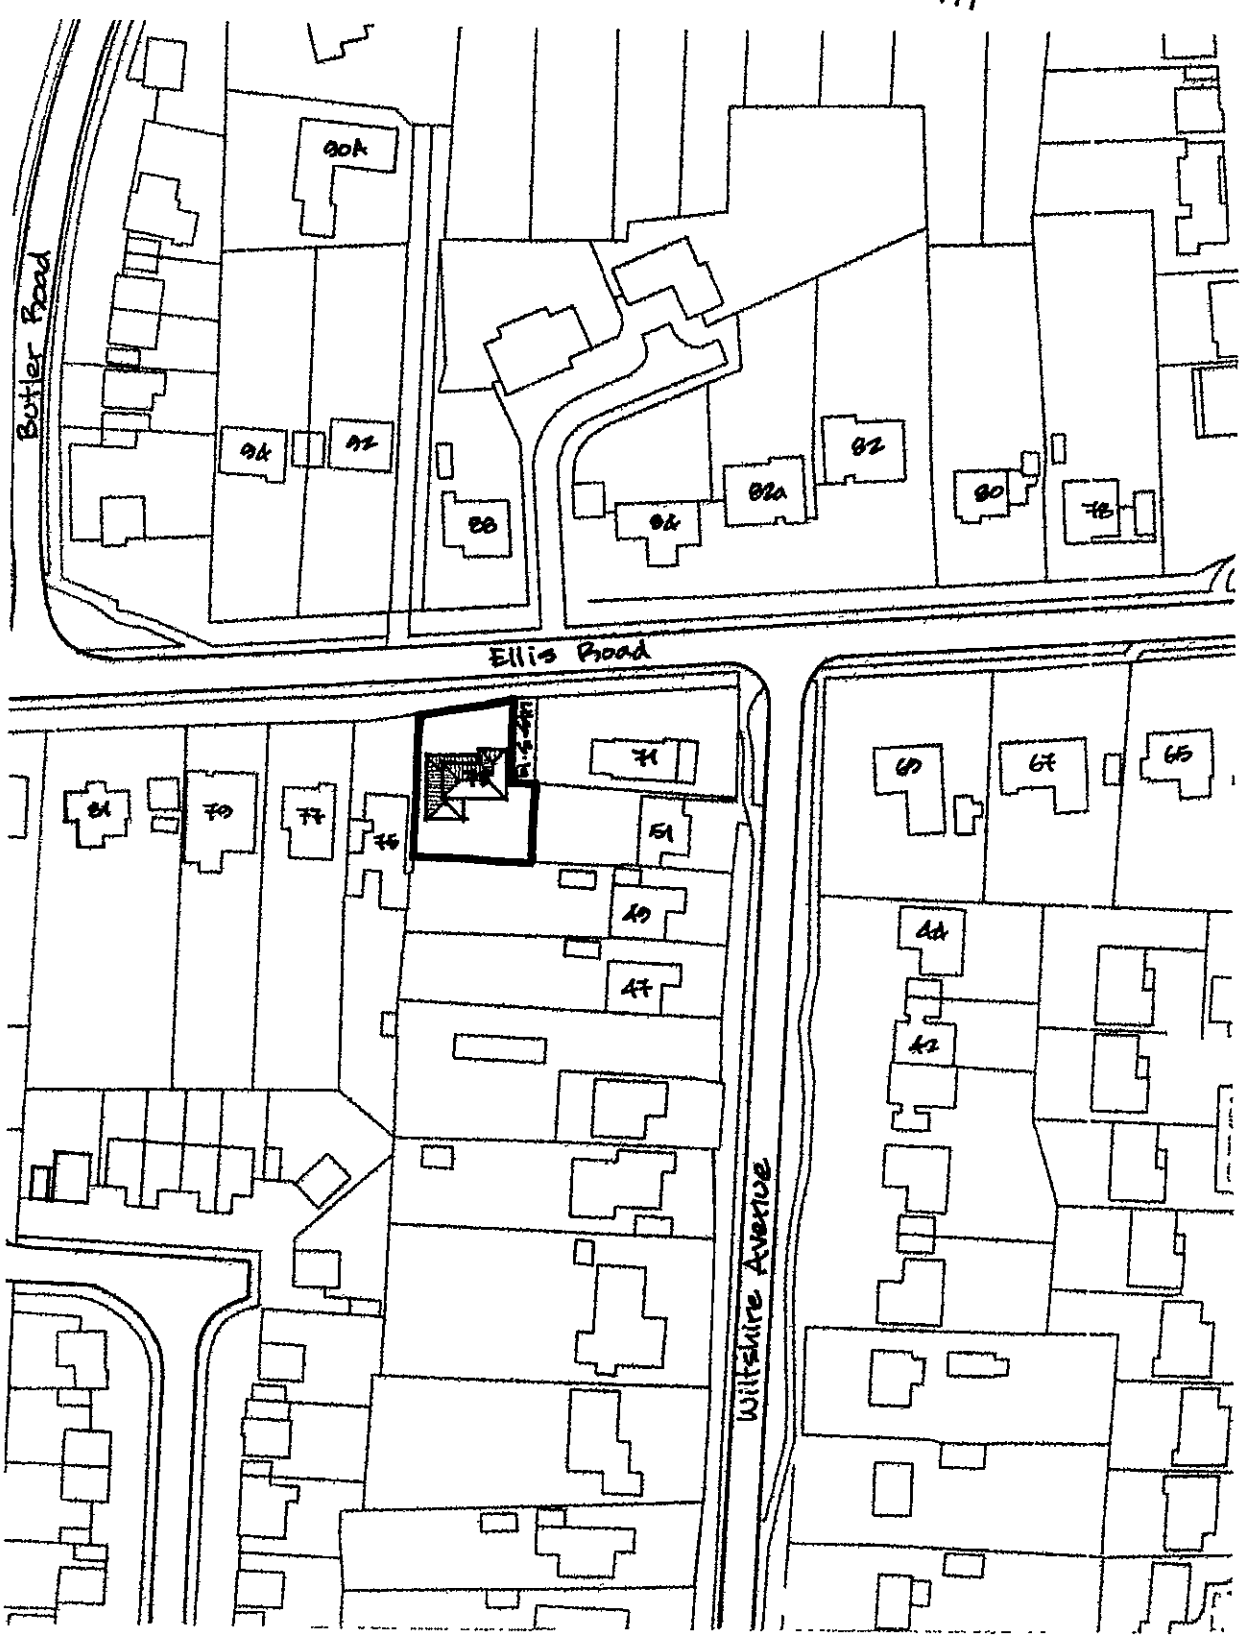

LOCATION PLAN AT 1:1250 SCALE

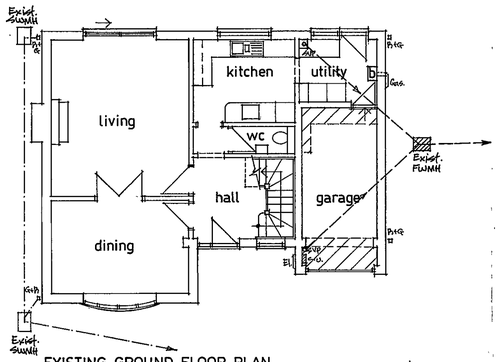

EXISTING GROUND FLOOR PLAN

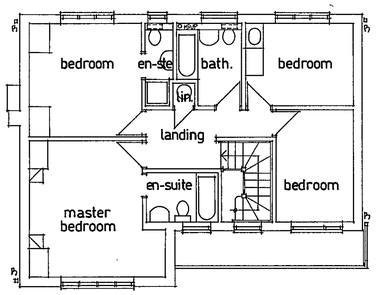

EXISTING FIRST FLOOR PLAN



EXISTING FRONT ELEVATION

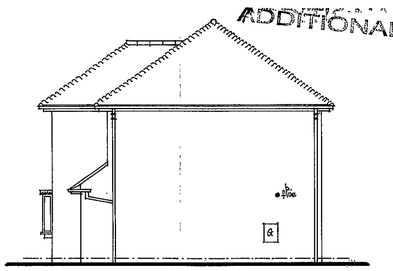

EXISTING RIGHT FLANK ELEVATION

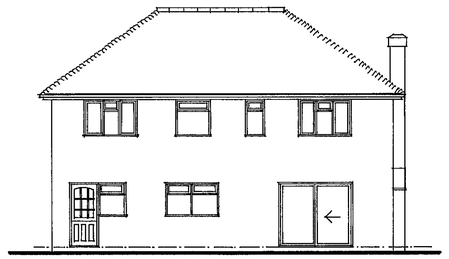

EXISTING REAR ELEVATION

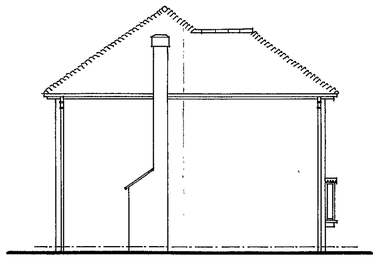

EXISTING LEFT FLANK ELEVATION

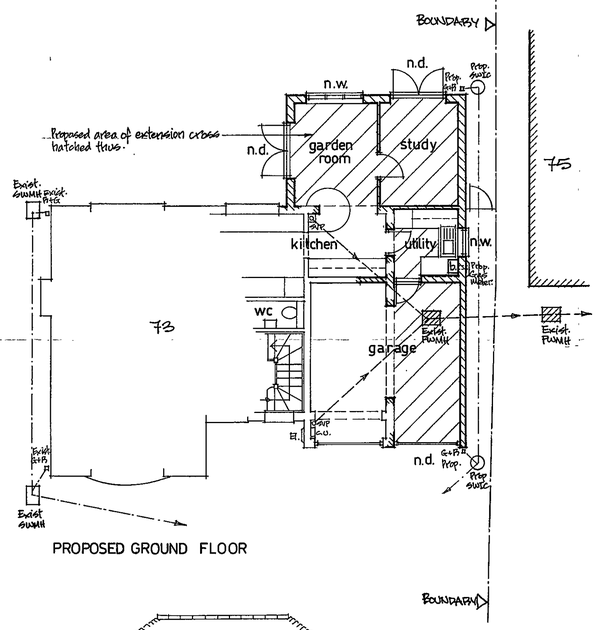

PROPOSED GROUND FLOOR

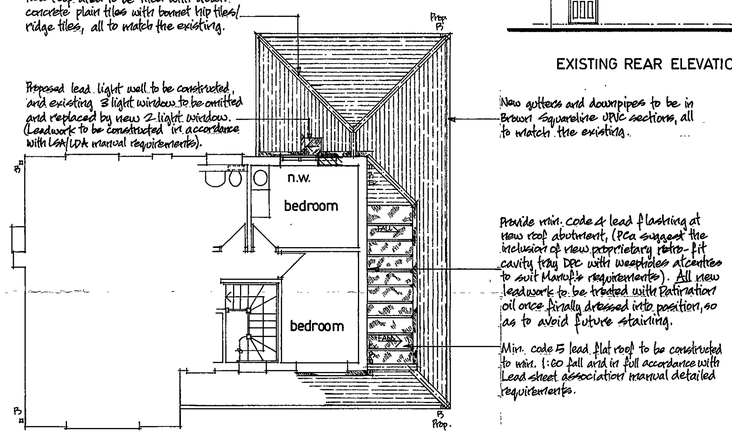

PROPOSED FIRST FLOOR PLAN

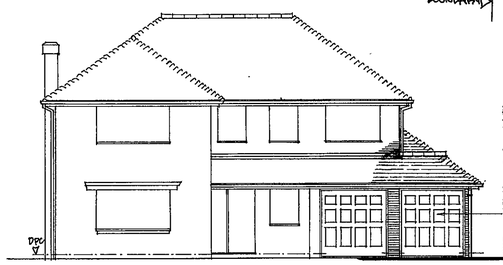

PROPOSED FRONT ELEVATION

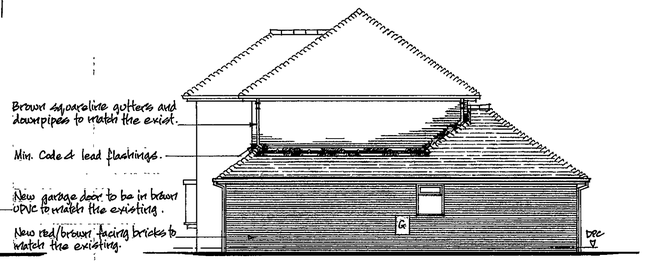

PROPOSED RIGHT FLANK ELEVATION

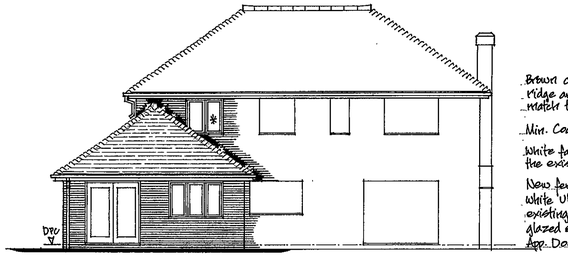

PROPOSED REAR ELEVATION

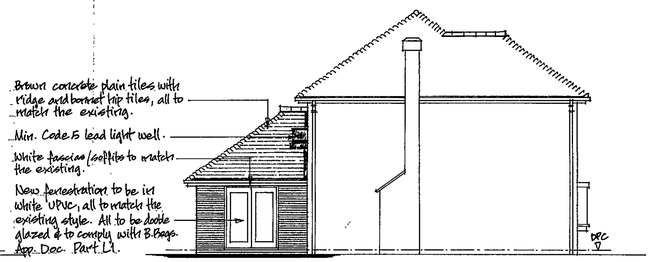

PROPOSED LEFT FLANK ELEVATION

ADDITIONAL PLAN

APPROVED

REVISED PLAN

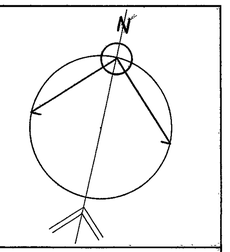

Notes

1. ~~DO NOT SCALE THIS DRAWING.~~ NOT APPLICABLE
2. CONTRACTOR TO CHECK ALL DIMENSIONS ON SITE.
3. THIS DRAWING MUST NOT BE REPRODUCED WITHOUT PERMISSION.
4. Existing construction indicated thus. Proposed construction indicated thus.
5. Windows referenced * are to be emergency escape windows complying with the requirements of the Building Regulations Approved Doc. B.
6. n.w. Indicates new windows externally.
7. n.d. Indicates new doors externally.

Revisions

A	Amendments made to proposed Extension roof to comply with the requirements of Wokingham District Council's Planning Department.	25.09.02

PLAN	HPT
SCL	TLS
	ENF
27 SEP 2002	
COPIES TO	ACK:
	FILE:

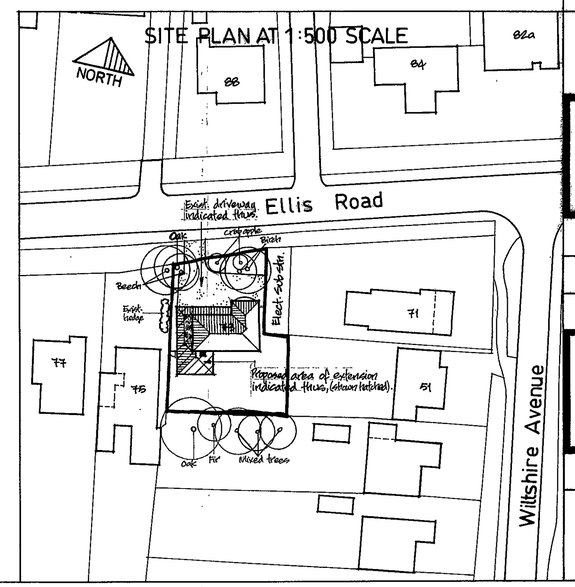

Drawing FOR MR COX
Proposed Extension and Alteration.

73 Ellis Road
Crowthorne
Berkshire
RG45 6PL

Scale 1:100 / 1:500

Date JULY 2002

Drawn PJC

TOMEI AND MACKLEY
ARCHITECTS
429 LONDON ROAD CROYDON CR0 3PF
☎ 0181 683 1144 ▭ 0181 683 4466

Drawing Number	Revision
PCa/74/01	A

DAKOTA 497

13/1/03

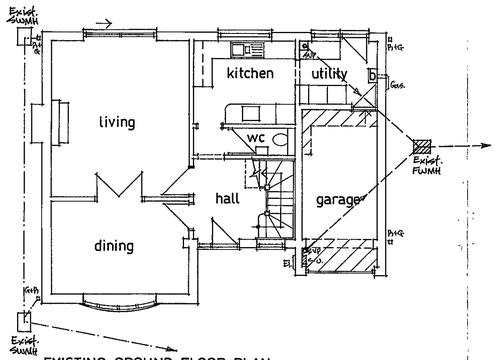

EXISTING GROUND FLOOR PLAN

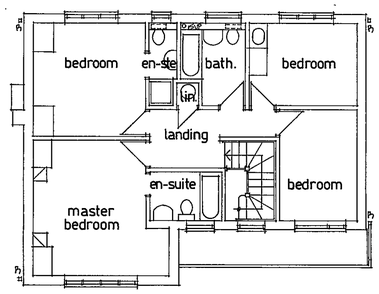

EXISTING FIRST FLOOR PLAN



EXISTING FRONT ELEVATION

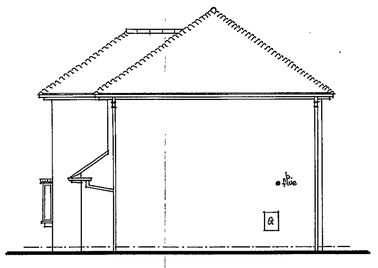

EXISTING RIGHT FLANK ELEVATION

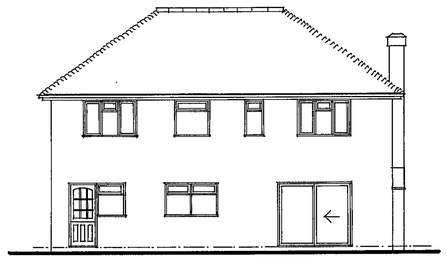

EXISTING REAR ELEVATION

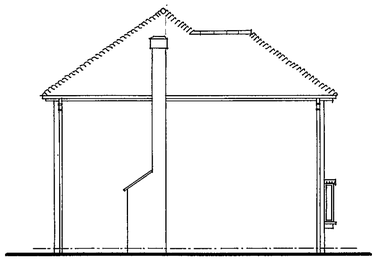

EXISTING LEFT FLANK ELEVATION

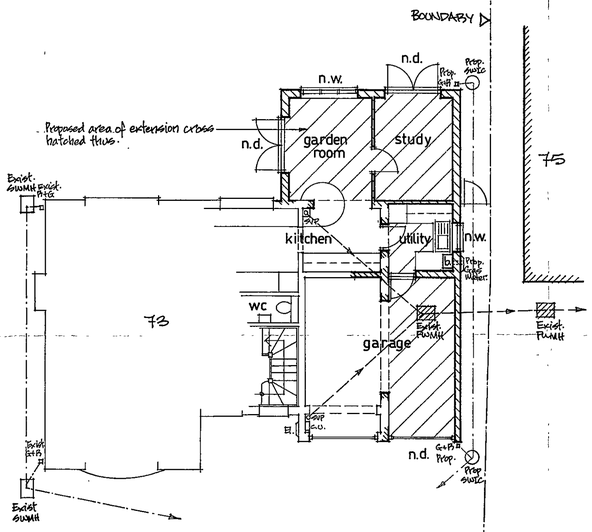

PROPOSED GROUND FLOOR

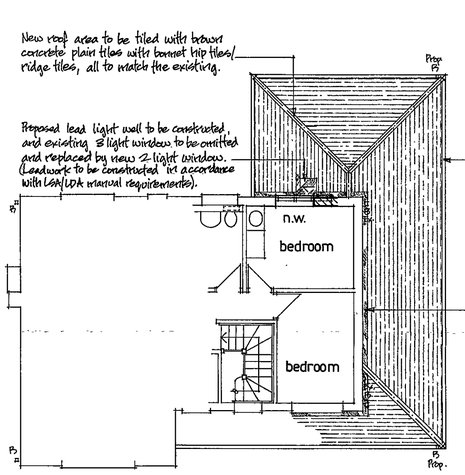

PROPOSED FIRST FLOOR PLAN



PROPOSED FRONT ELEVATION

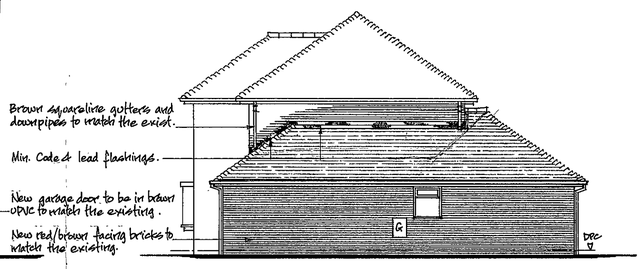

PROPOSED RIGHT FLANK ELEVATION

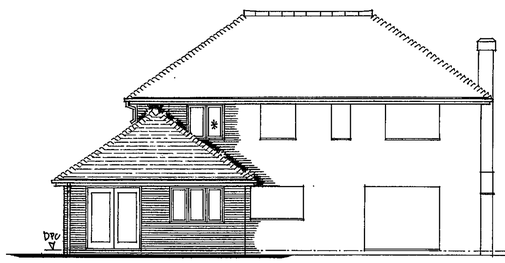

PROPOSED REAR ELEVATION

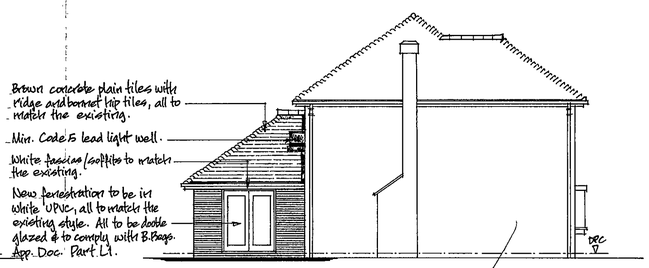

PROPOSED LEFT FLANK ELEVATION

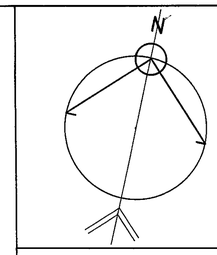

Notes

~~1. DO NOT SCALE THIS DRAWING.~~ NOT APPLICABLE

2. CONTRACTOR TO CHECK ALL DIMENSIONS ON SITE.

3. THIS DRAWING MUST NOT BE REPRODUCED WITHOUT PERMISSION.

4. Existing construction indicated thus.

Proposed construction indicated thus.

5. Windows referenced ✱ are to be emergency escape windows complying with the requirements of the Building Regulations Approved Doc. B.

6. n.w. Indicates new windows externally.

7. n.d. Indicates new doors externally.

Revisions

18.JUL.2002 7168

SUPERSEDED

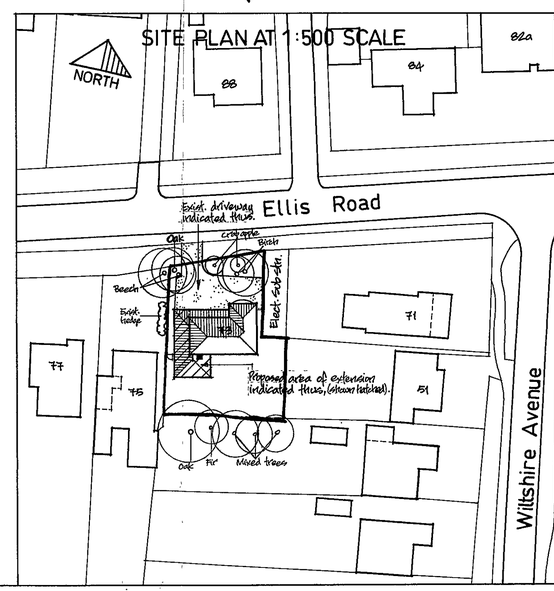

Drawing FOR MR COX
Proposed Extension and Alteration.

73 Ellis Road
Crowthorne
Berkshire
RG45 6PL

Scale 1:100 / 1:500

Date JULY 2002

Drawn PJC

TOMEI AND MACKLEY
ARCHITECTS
429 LONDON ROAD CROYDON CR0 3PF
☎ 0181 683 1144 ⌧ 0181 683 4466

Drawing Number	Revision
PCa/74/01	

DAKOTA 497