ELEVATIONS

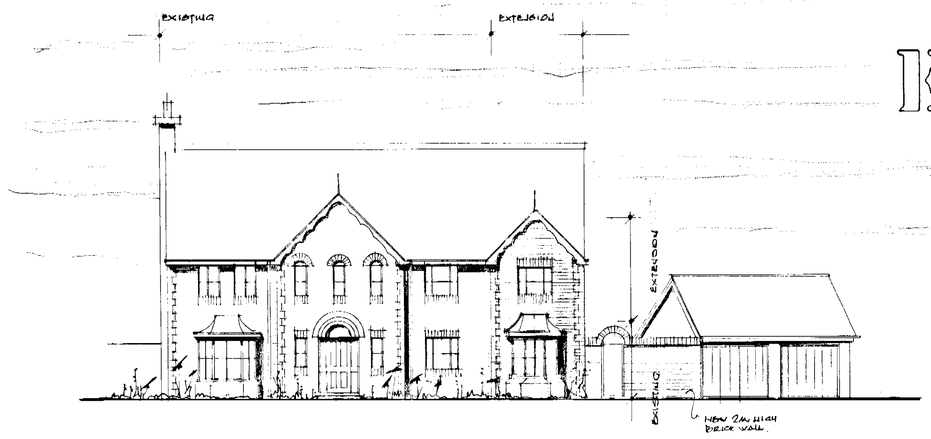

WEST



EAST



SOUTH

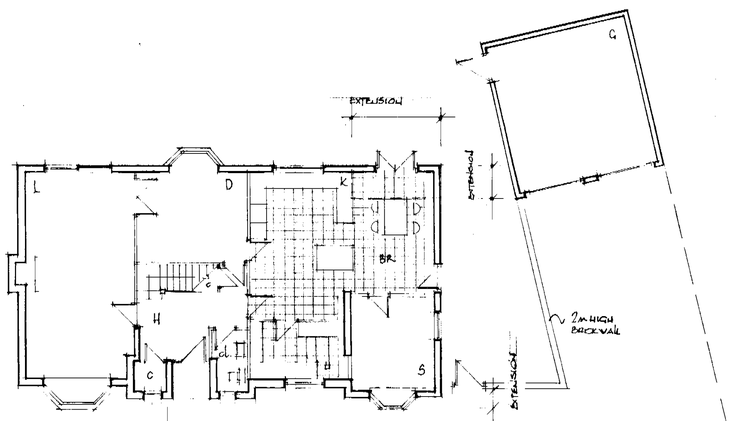

GROUND

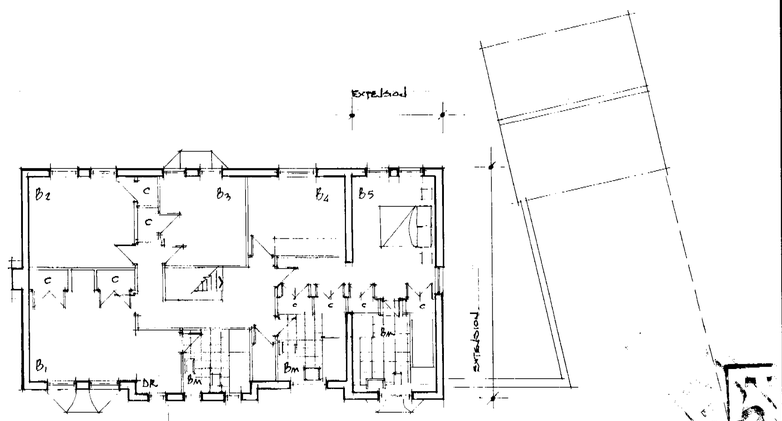

FIRST

PLANS

NOTES
1. Do not scale for construction purposes.
2. Dimension in mm (unless otherwise stated).
3. The contractor must verify all dimensions on site prior to commencement of works.
4. This is not a full specification of works or materials to be employed in this project.
5. This drawing is to be read in conjunction with appropriate consultants information where available.
6. Any discrepancy between drawings and or specifications should be reported prior to incorporation into the works.

SYMBOLS
- ONE WAY LIGHT SWITCH
- TWO WAY LIGHT SWITCH
- PENDANT LIGHT SWITCH
- SOCKET OUTLET SHOWING CURRENT CAPACITY
- SINGLE SWITCHED SOCKET OUTLET AT SKIRTING LEVEL
- SINGLE SWITCHED SOCKET OUTLET AT WORKTOP LEVEL
- DOUBLE SWITCHED SOCKET OUTLET AT SKIRTING LEVEL
- DOUBLE SWITCHED SOCKET OUTLET AT WORKTOP LEVEL
- DISTRIBUTION OR FUSEBOARD
- METER
- ROSE PENDANT LIGHT FITTING
- WALL MOUNTED LIGHT FITTING
- FLUORESCENT LIGHT FITTING
- EMERGENCY LIGHT
- EXIT BOX (NORMAL & EMERGENCY SYSTEMS)
- BELL PUSH OUTLET
- BELL
- TELEPHONE POINT
- TELEVISION AERIAL POINT
- EARTH POINT
- IMMERSION HEATER
- RADIATOR
- DIRECTION OF FLOOR JOIST/BEAM SPAN
- SHAVER/LIGHT POINT
- MECHANICAL VENTILATOR
- BRICKWORK WALLING
- BLOCKWORK WALLING
- TIMBER STUD WALLING
- RECESSED LOW VOLTAGE DOWNLIGHTER
- RECESSED DOWNLIGHTER
- CLOCK
- LOUDSPEAKER
- GLAZING
- SMOKE DETECTOR
- HEAT DETECTOR
- UPLIGHTER

Revision	Date
	28 MAR 2002

6254

Client:
MR AND MRS A. WHITE

Project:
ALTERATIONS & EXTENSION TO
17 LITTLE FRYTH
HOLLYBUSH RIDE
WOKINGHAM

Title:
PROPOSED PLANS AND ELEVATIONS

Christopher Chapman Associates
Chartered Architects
Interior Designers
Development Consultants
tel 01628 788838
fax 01628 788839
Rosley Manor, Forest Green Road, Holyport, Berkshire SL6 2NW

Date: MARCH 2002 Drawn by: A.
Drg No: 0398.00.02 Scale: 1:100

TPRS 96