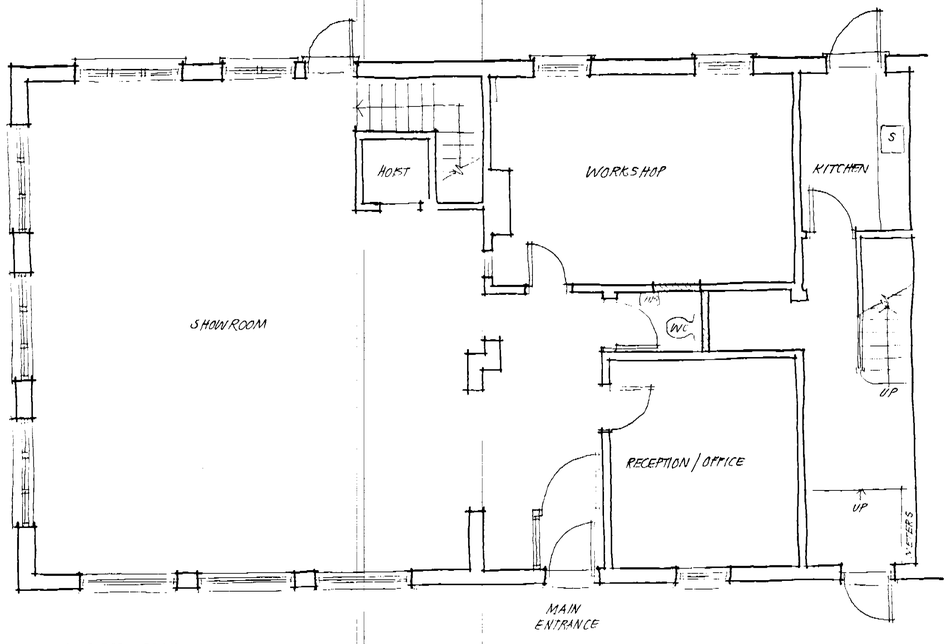

GROUND FLOOR PLAN

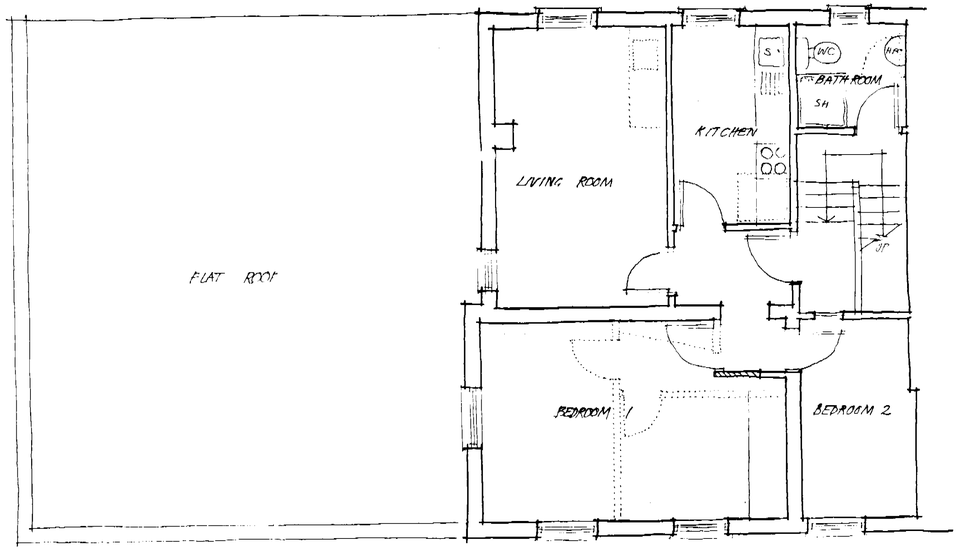

FIRST FLOOR PLAN

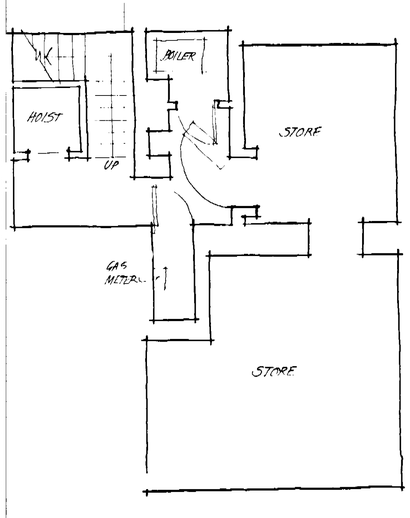

CELLAR PLAN

NOTES
WALLS REMOVED SHOWN DOTTED.
WALLS ADDED SHOWN HATCHED

REVISIONS
'A' APRIL '02 PROPOSED CHANGE OF USE OF FIRST FLOOR TO FLAT.

08 APR 2002 6516

PLANNING APPLICATION

Do not scale from this drawing. Check all dimensions on site

© SEDGMAN NOBLE architects

SEDGMAN NOBLE architects
The Studio,
Spring Meadows Business Centre, Highfield Farm,
Wargrave, READING, Berkshire RG10 8PZ
Tel: 0118 940 4747 Fax: 0118 940 4748

Date: NOV '01
Scale: 1:50
Drawing Title: PROPOSALS FLOOR PLANS
Project: EBS 8-12 LONDON ROAD, TWYFORD
Job No: EBS
Drawing No: SK1A
Revision:

APPROVED

SLITE REPROGRAPHICS 971914

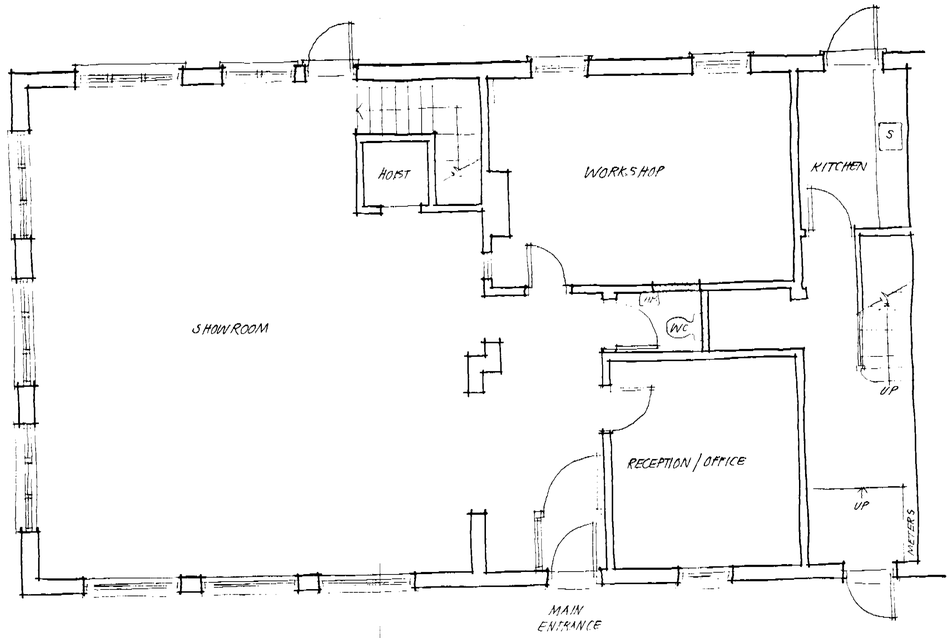

GROUND FLOOR PLAN

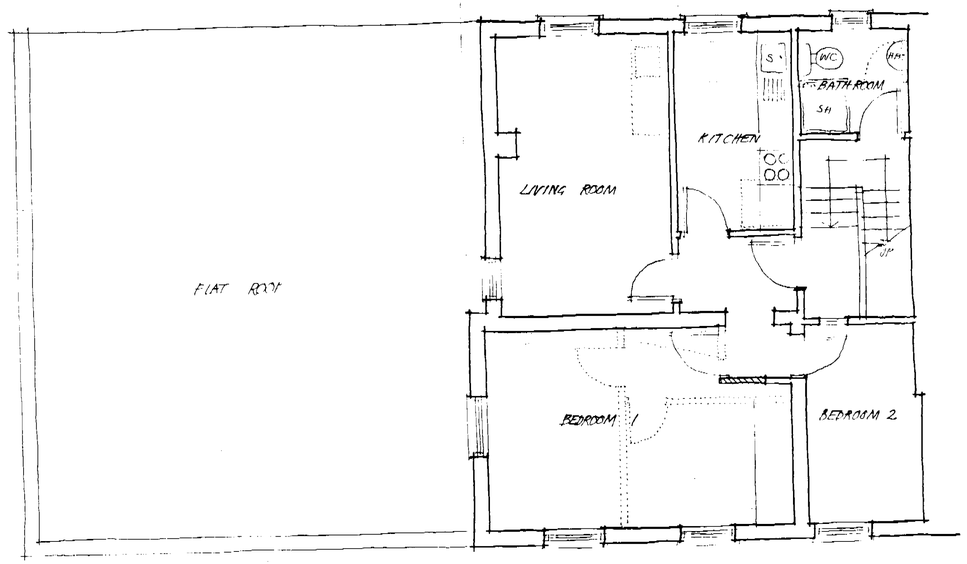

FIRST FLOOR PLAN

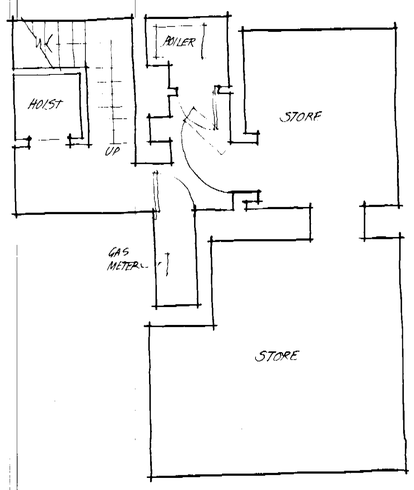

CELLAR PLAN

NOTES
WALLS REMOVED SHOWN DOTTED.
WALLS ADDED SHOWN HATCHED

REVISIONS
'A' APRIL '02 PROPOSED CHANGE OF USE OF FIRST FLOOR TO FLAT.

APPROVED 6516

PLANNING APPLICATION

Do not scale from this drawing. Check all dimensions on site

© SEDGMAN NOBLE architects

SEDGMAN NOBLE architects
The Studio,
Spring Meadows Business Centre, Highfield Farm,
Wargrave, READING, Berkshire. RG10 8PZ
Tel: 0118 940 4747 Fax: 0118 940 4749

Date: NOV '01	Drawing Title: PROPOSALS FLOOR PLANS	
Scale: 1:50		
Drawn: FS		
Project: EBS 8-12 LONDON ROAD, TWYFORD	Job No: EBS	Drawing No: SK1A
		Revision:

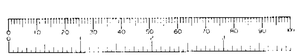

SLITE REPROGRAPHICS 071614