


19 Twycross Road, RG40 5PE

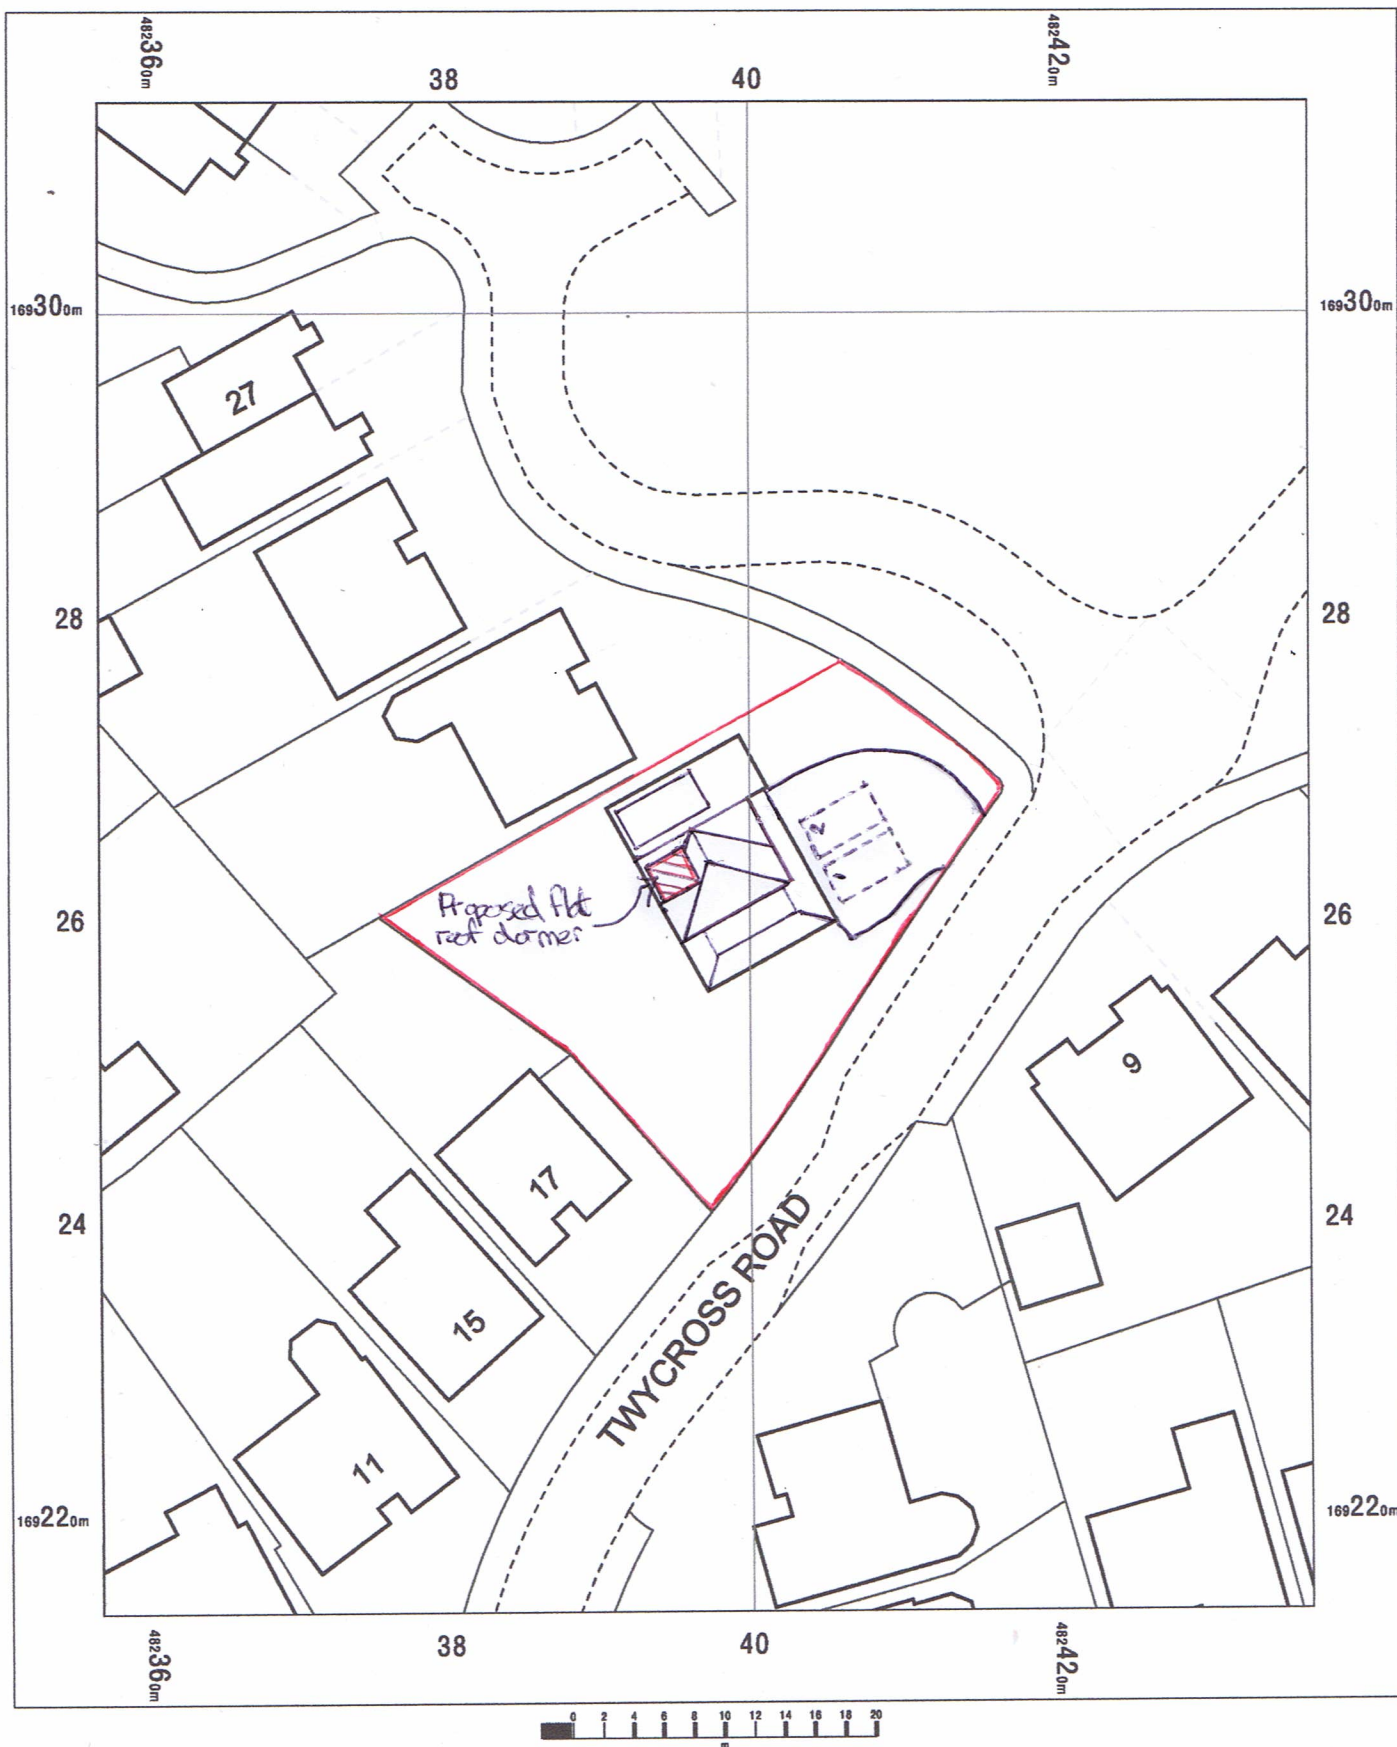

19 Twycross Road,
Wokingham,
RG40 5PE

OS MasterMap 1250/2500/10000 scale
Tuesday, September 22, 2026, ID: BW1-01298418
maps.blackwell.co.uk

1:500 scale print at A4, Centre: 482397 E, 169264 N

©Crown Copyright Ordnance Survey. Licence no.
100041041



BLACKWELL'S
MAPPING SERVICES
PERSONAL & PROFESSIONAL MAPPING
www.blackwellmapping.co.uk

TEL: 0800 151 2612
maps@blackwell.co.uk