

Topographical survey supplied by
KND Surveys Ltd

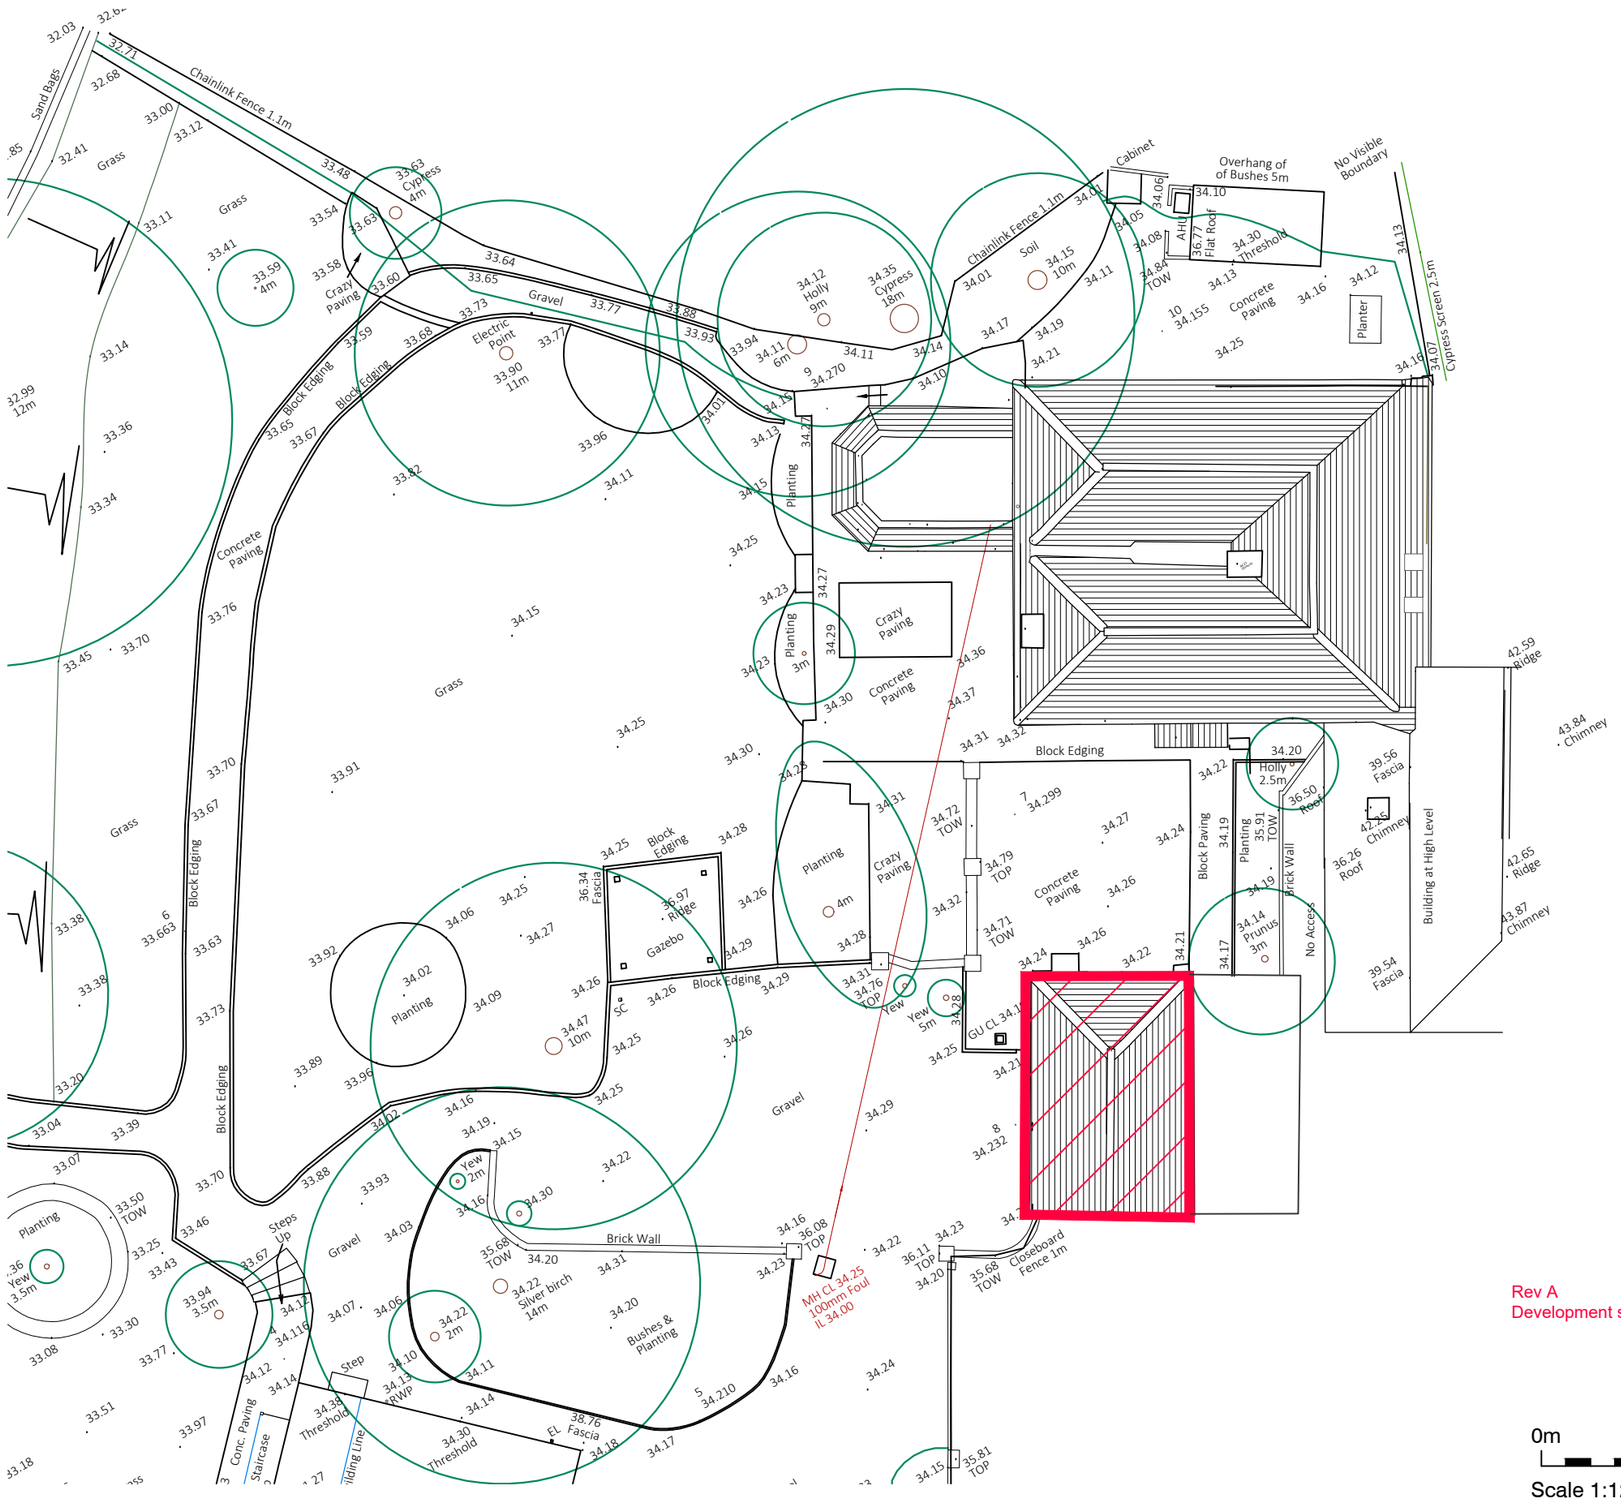

Existing Site Plan 1:200

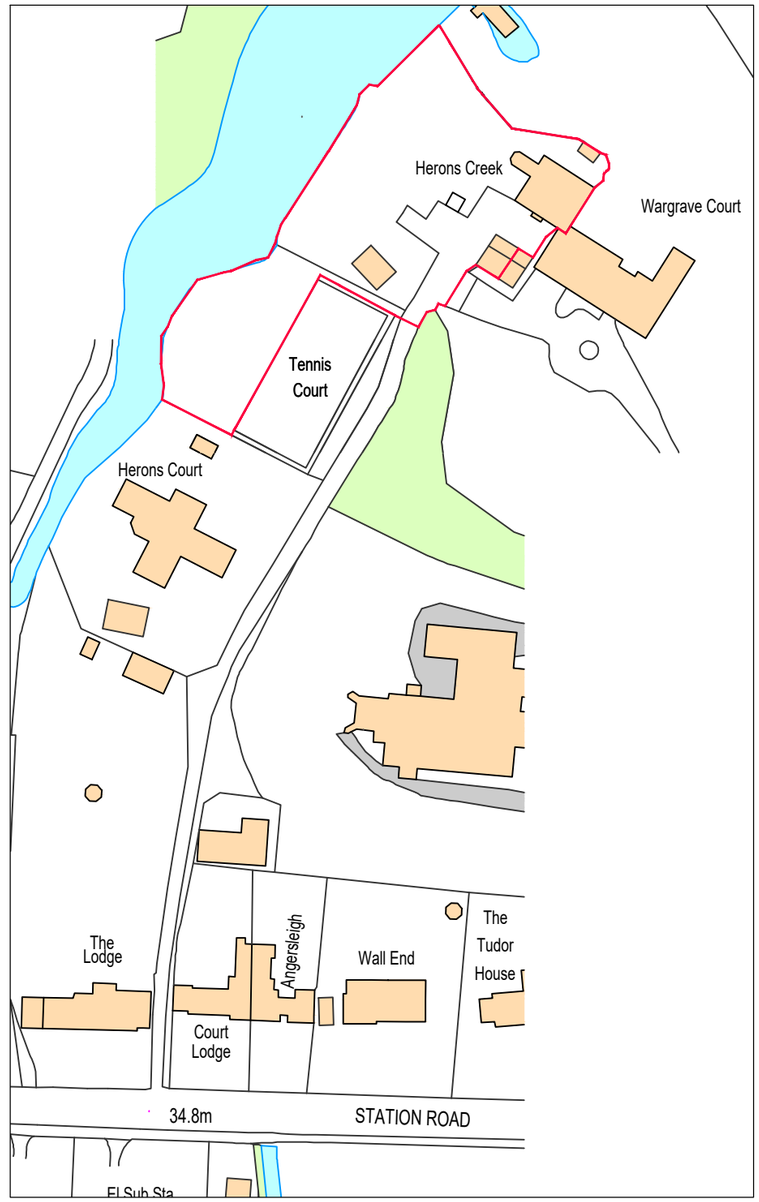

Location Plan 1:250

Rev A Sept 2026
Development structure hatched in red

0m 25m 50m
Scale 1:1250

0m 5m
Scale 1:200

Project.	Herons Creek Station Road Wargrave RG10 8EU
Drawing Title.	Existing Site Plan Location Plan
Issue.	Planning Application Garage Conversion
Scale.	1:200 1:1250@ A3
Date.	Sept 2026
Job No.	243
Drwg No.	1
Rev.	A

Jason Holt Design
jason@jasonholtdesign.co.uk

This drawing has been prepared for planning application purposes only.
Not to be used for any on site construction.
All dimensions to be checked and confirmed on site