


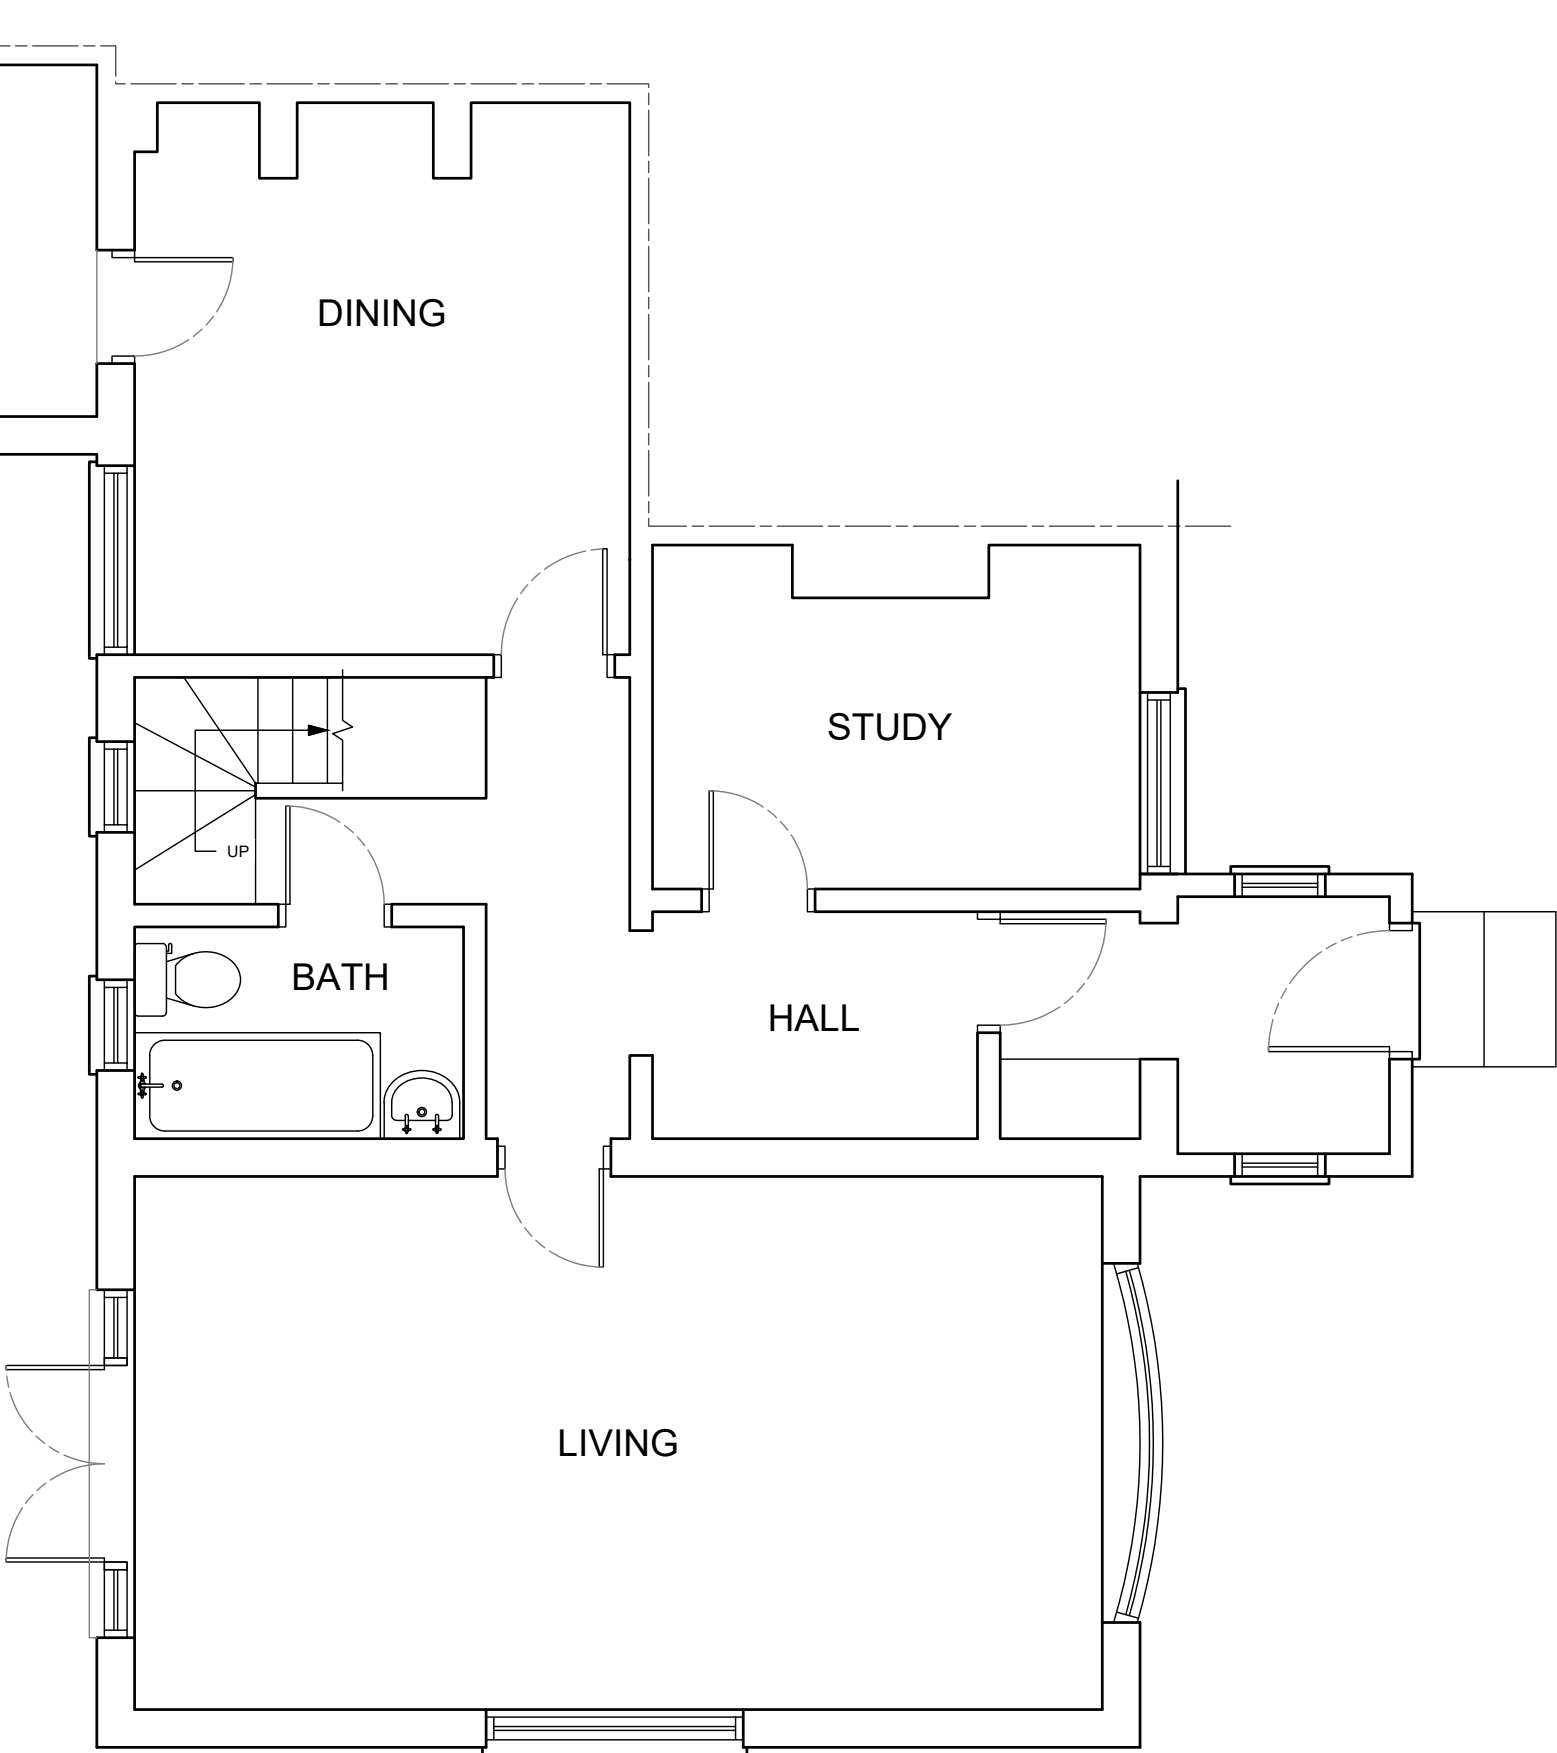


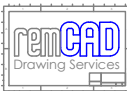


A		M Harrison		18.07.2024		First Issue					
ISSUE		BY		DATE		DESCRIPTION		APPROVED		DATE	
Scale			Dimensions			Tolerance		Mass		Projection	
1:50			mm							3rd Angle	
Drawing Owner						Title					
						Catkins, 2 Betty Grove Lane, Sindlesham, Wokingham RG41 5DR, Existing Ground Floor Plan					
Drawn by						Drawing Number			Sheet		Issue
						24/CBG/01			1/1		A

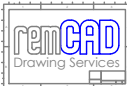

A	M Harrison	18.07.2024	First Issue			
ISSUE	BY	DATE	DESCRIPTION		APPROVED	DATE
Scale		Dimensions	Tolerance	Mass	Projection	
1:50		mm			3rd Angle 	
Drawing Owner			Title			
			Catkins, 2 Betty Grove Lane, Sindlesham, Wokingham RG41 5DR, Existing First Floor Plan			
Drawn by			Drawing Number		Sheet	Issue
			24/CBG/02		1/1	A

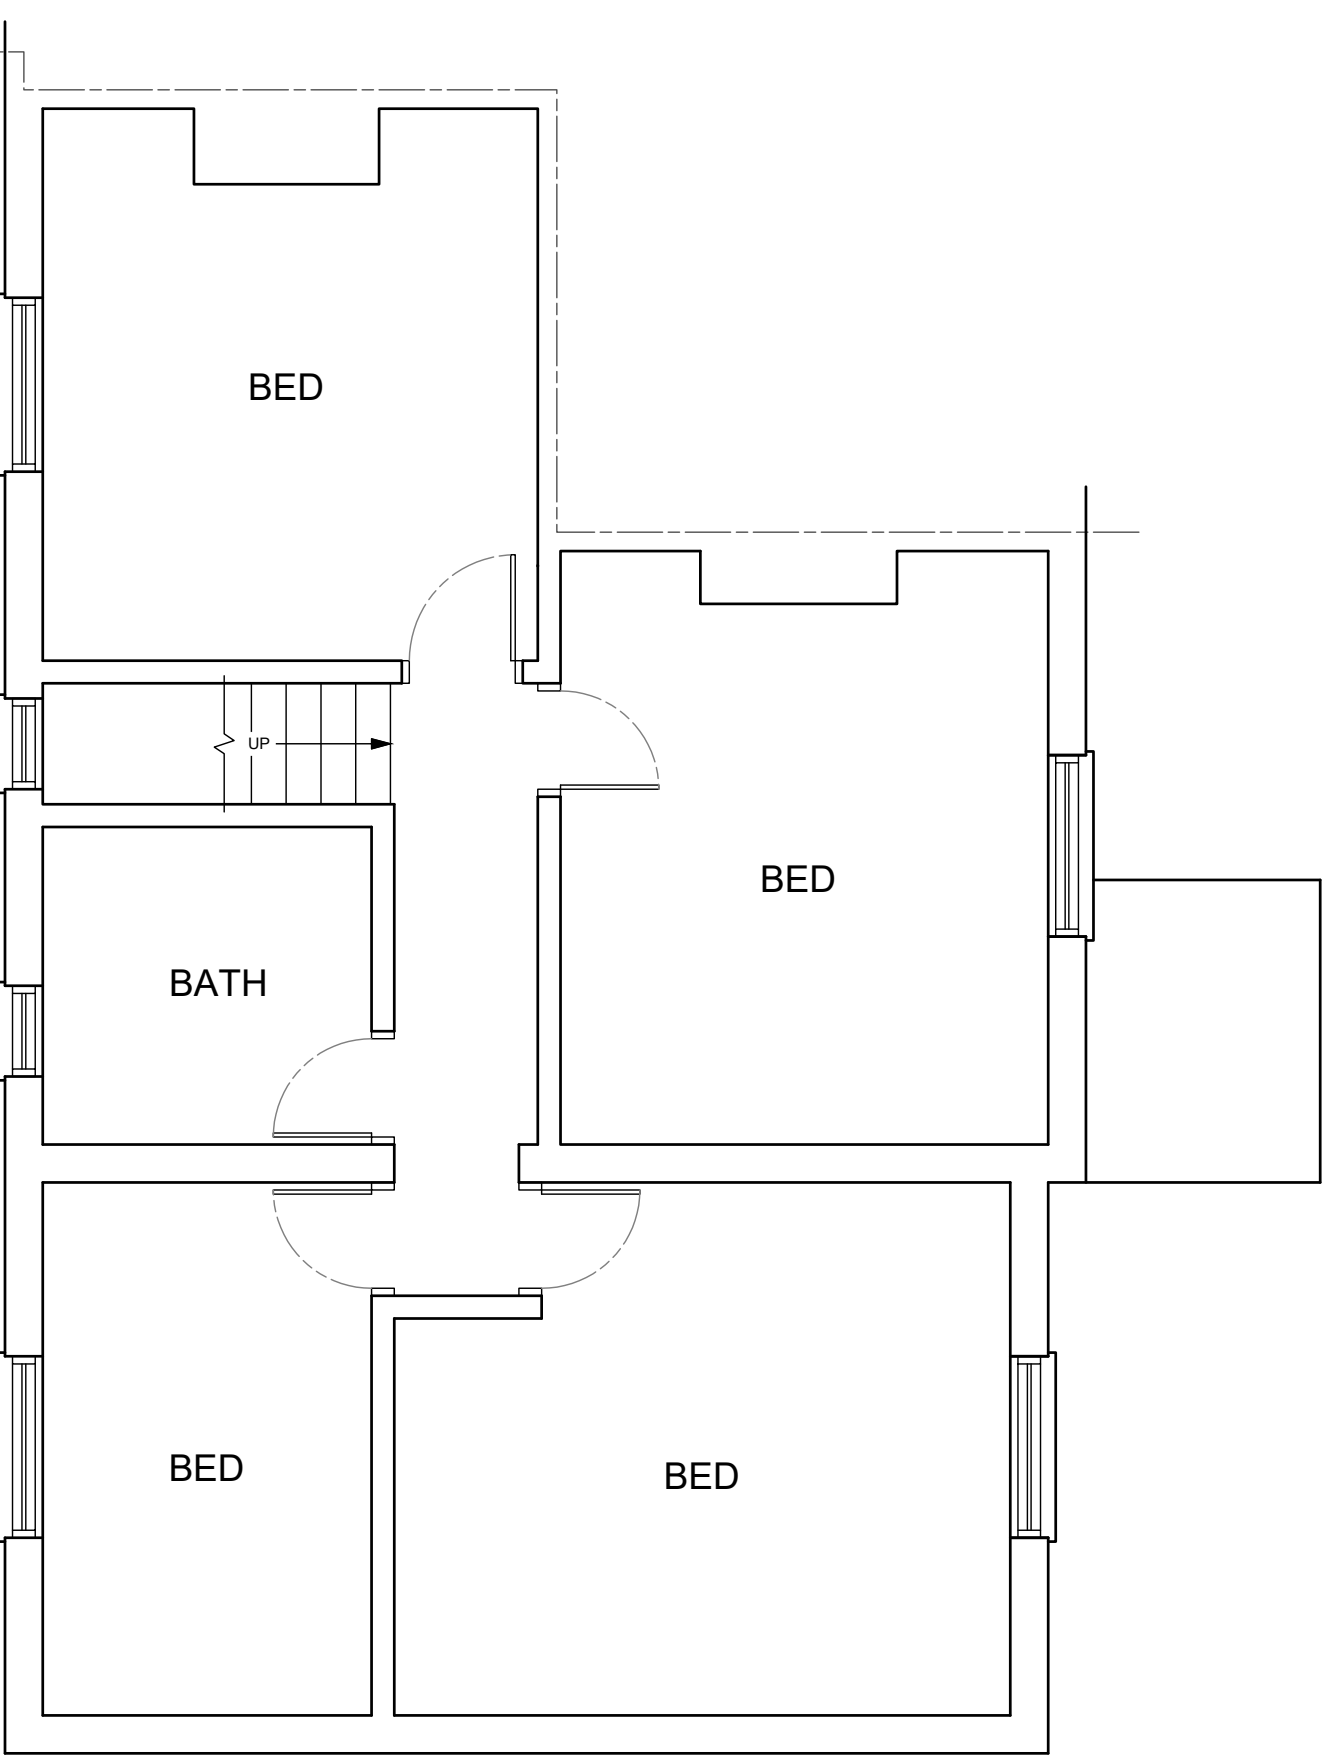


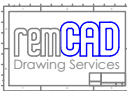

A	M Harrison	18.07.2024	First Issue			
ISSUE	BY	DATE	DESCRIPTION		APPROVED	DATE
Scale		Dimensions	Tolerance	Mass	Projection	
1:50		mm			3rd Angle 	
Drawing Owner			Title			
			Catkins, 2 Betty Grove Lane, Sindlesham, Wokingham RG41 5DR, Existing South East Elevation			
Drawn by			Drawing Number		Sheet	Issue
			24/CBG/031		1/1	A




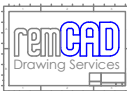


A	M Harrison	18.07.2024	First Issue			
ISSUE	BY	DATE	DESCRIPTION		APPROVED	DATE
Scale		Dimensions	Tolerance	Mass	Projection	
1:50		mm			3rd Angle 	
Drawing Owner			Title			
			Catkins, 2 Betty Grove Lane, Sindlesham, Wokingham RG41 5DR, Existing North West Elevation			
Drawn by			Drawing Number		Sheet	Issue
			24/CBG/032		1/1	A




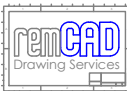

A	M Harrison	18.07.2024	First Issue			
ISSUE	BY	DATE	DESCRIPTION		APPROVED	DATE
Scale		Dimensions	Tolerance	Mass	Projection	
1:50		mm			3rd Angle 	
Drawing Owner			Title			
			Catkins, 2 Betty Grove Lane, Sindlesham, Wokingham RG41 5DR, Existing South West Elevation			
Drawn by			Drawing Number		Sheet	Issue
			24/CBG/04		1/1	A




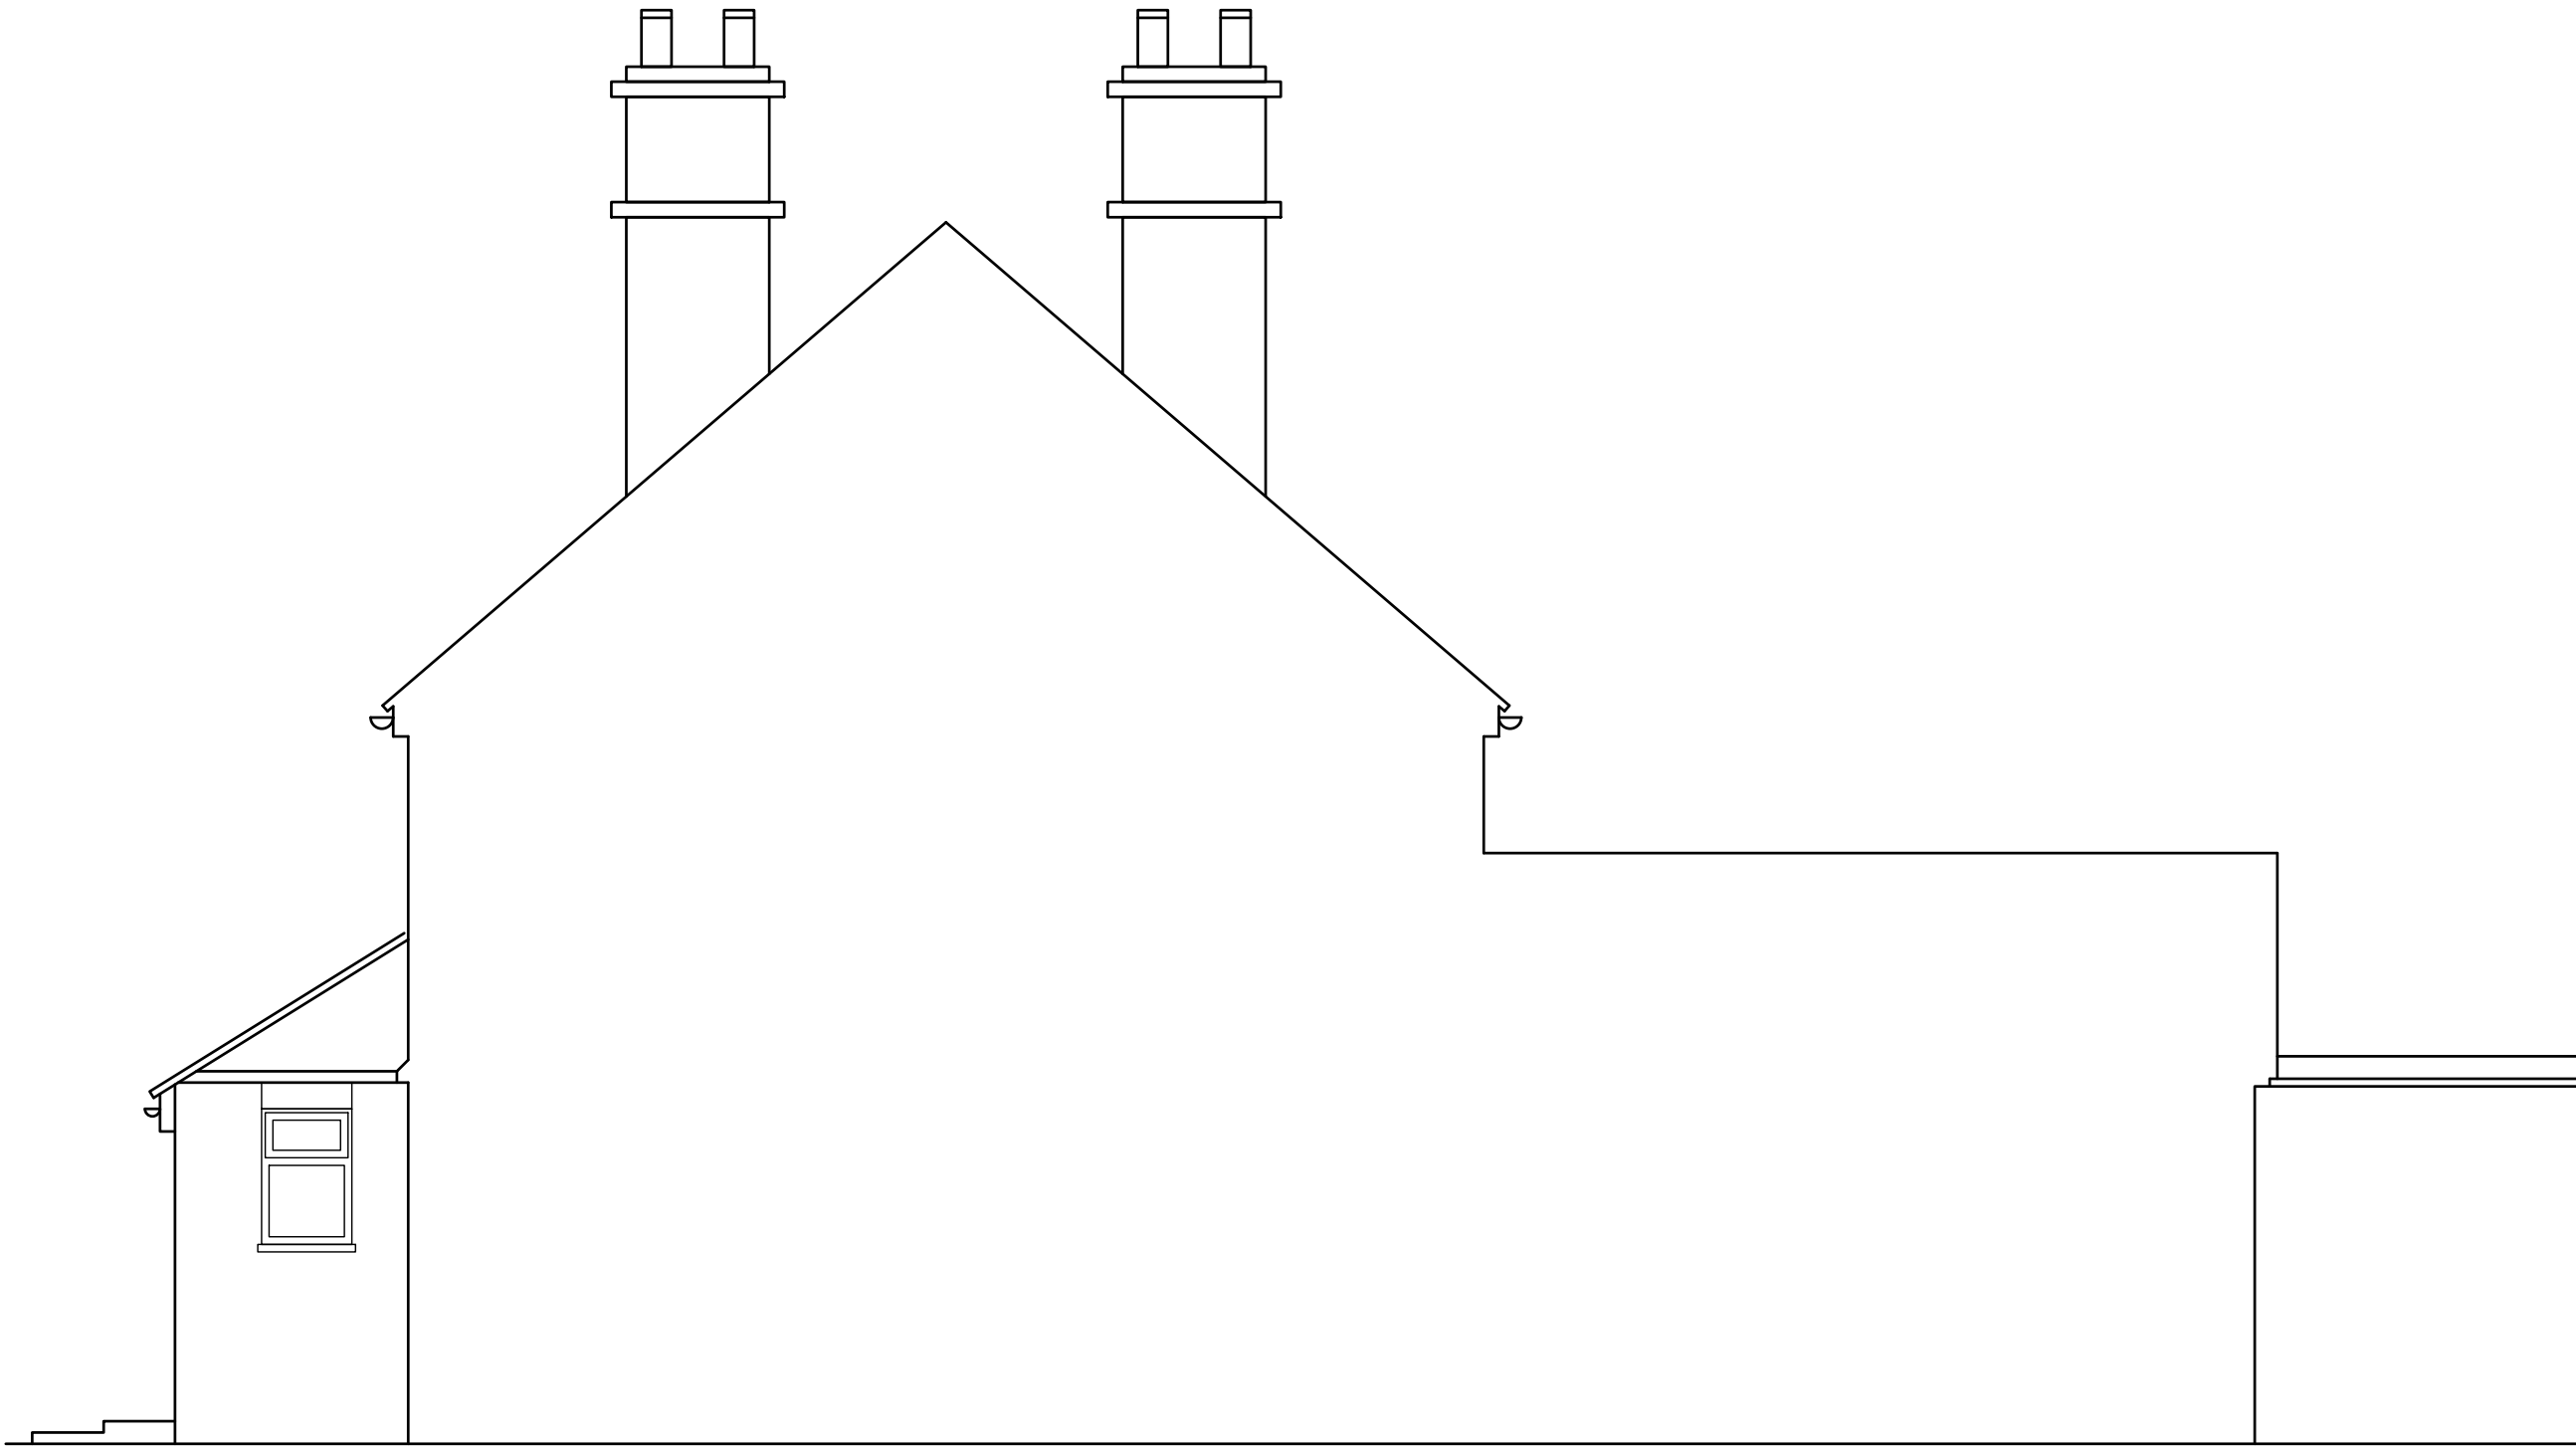


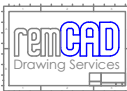A	M Harrison	18.07.2024	First Issue			
ISSUE	BY	DATE	DESCRIPTION		APPROVED	DATE
Scale		Dimensions	Tolerance	Mass	Projection	
1:50		mm			3rd Angle 	
Drawing Owner			Title			
			Catkins, 2 Betty Grove Lane, Sindlesham, Wokingham RG41 5DR, Existing & Proposed North East Elevation			
Drawn by			Drawing Number		Sheet	Issue
			24/CBG/05		1/1	A



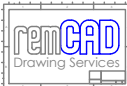


A	M Harrison	18.07.2024	First Issue			
ISSUE	BY	DATE	DESCRIPTION		APPROVED	DATE
Scale		Dimensions	Tolerance	Mass	Projection	
1:50		mm			3rd Angle 	
Drawing Owner			Title			
			Catkins, 2 Betty Grove Lane, Sindlesham, Wokingham RG41 5DR, Proposed Ground Floor Plan			
Drawn by			Drawing Number		Sheet	Issue
			24/CBG/06		1/1	A

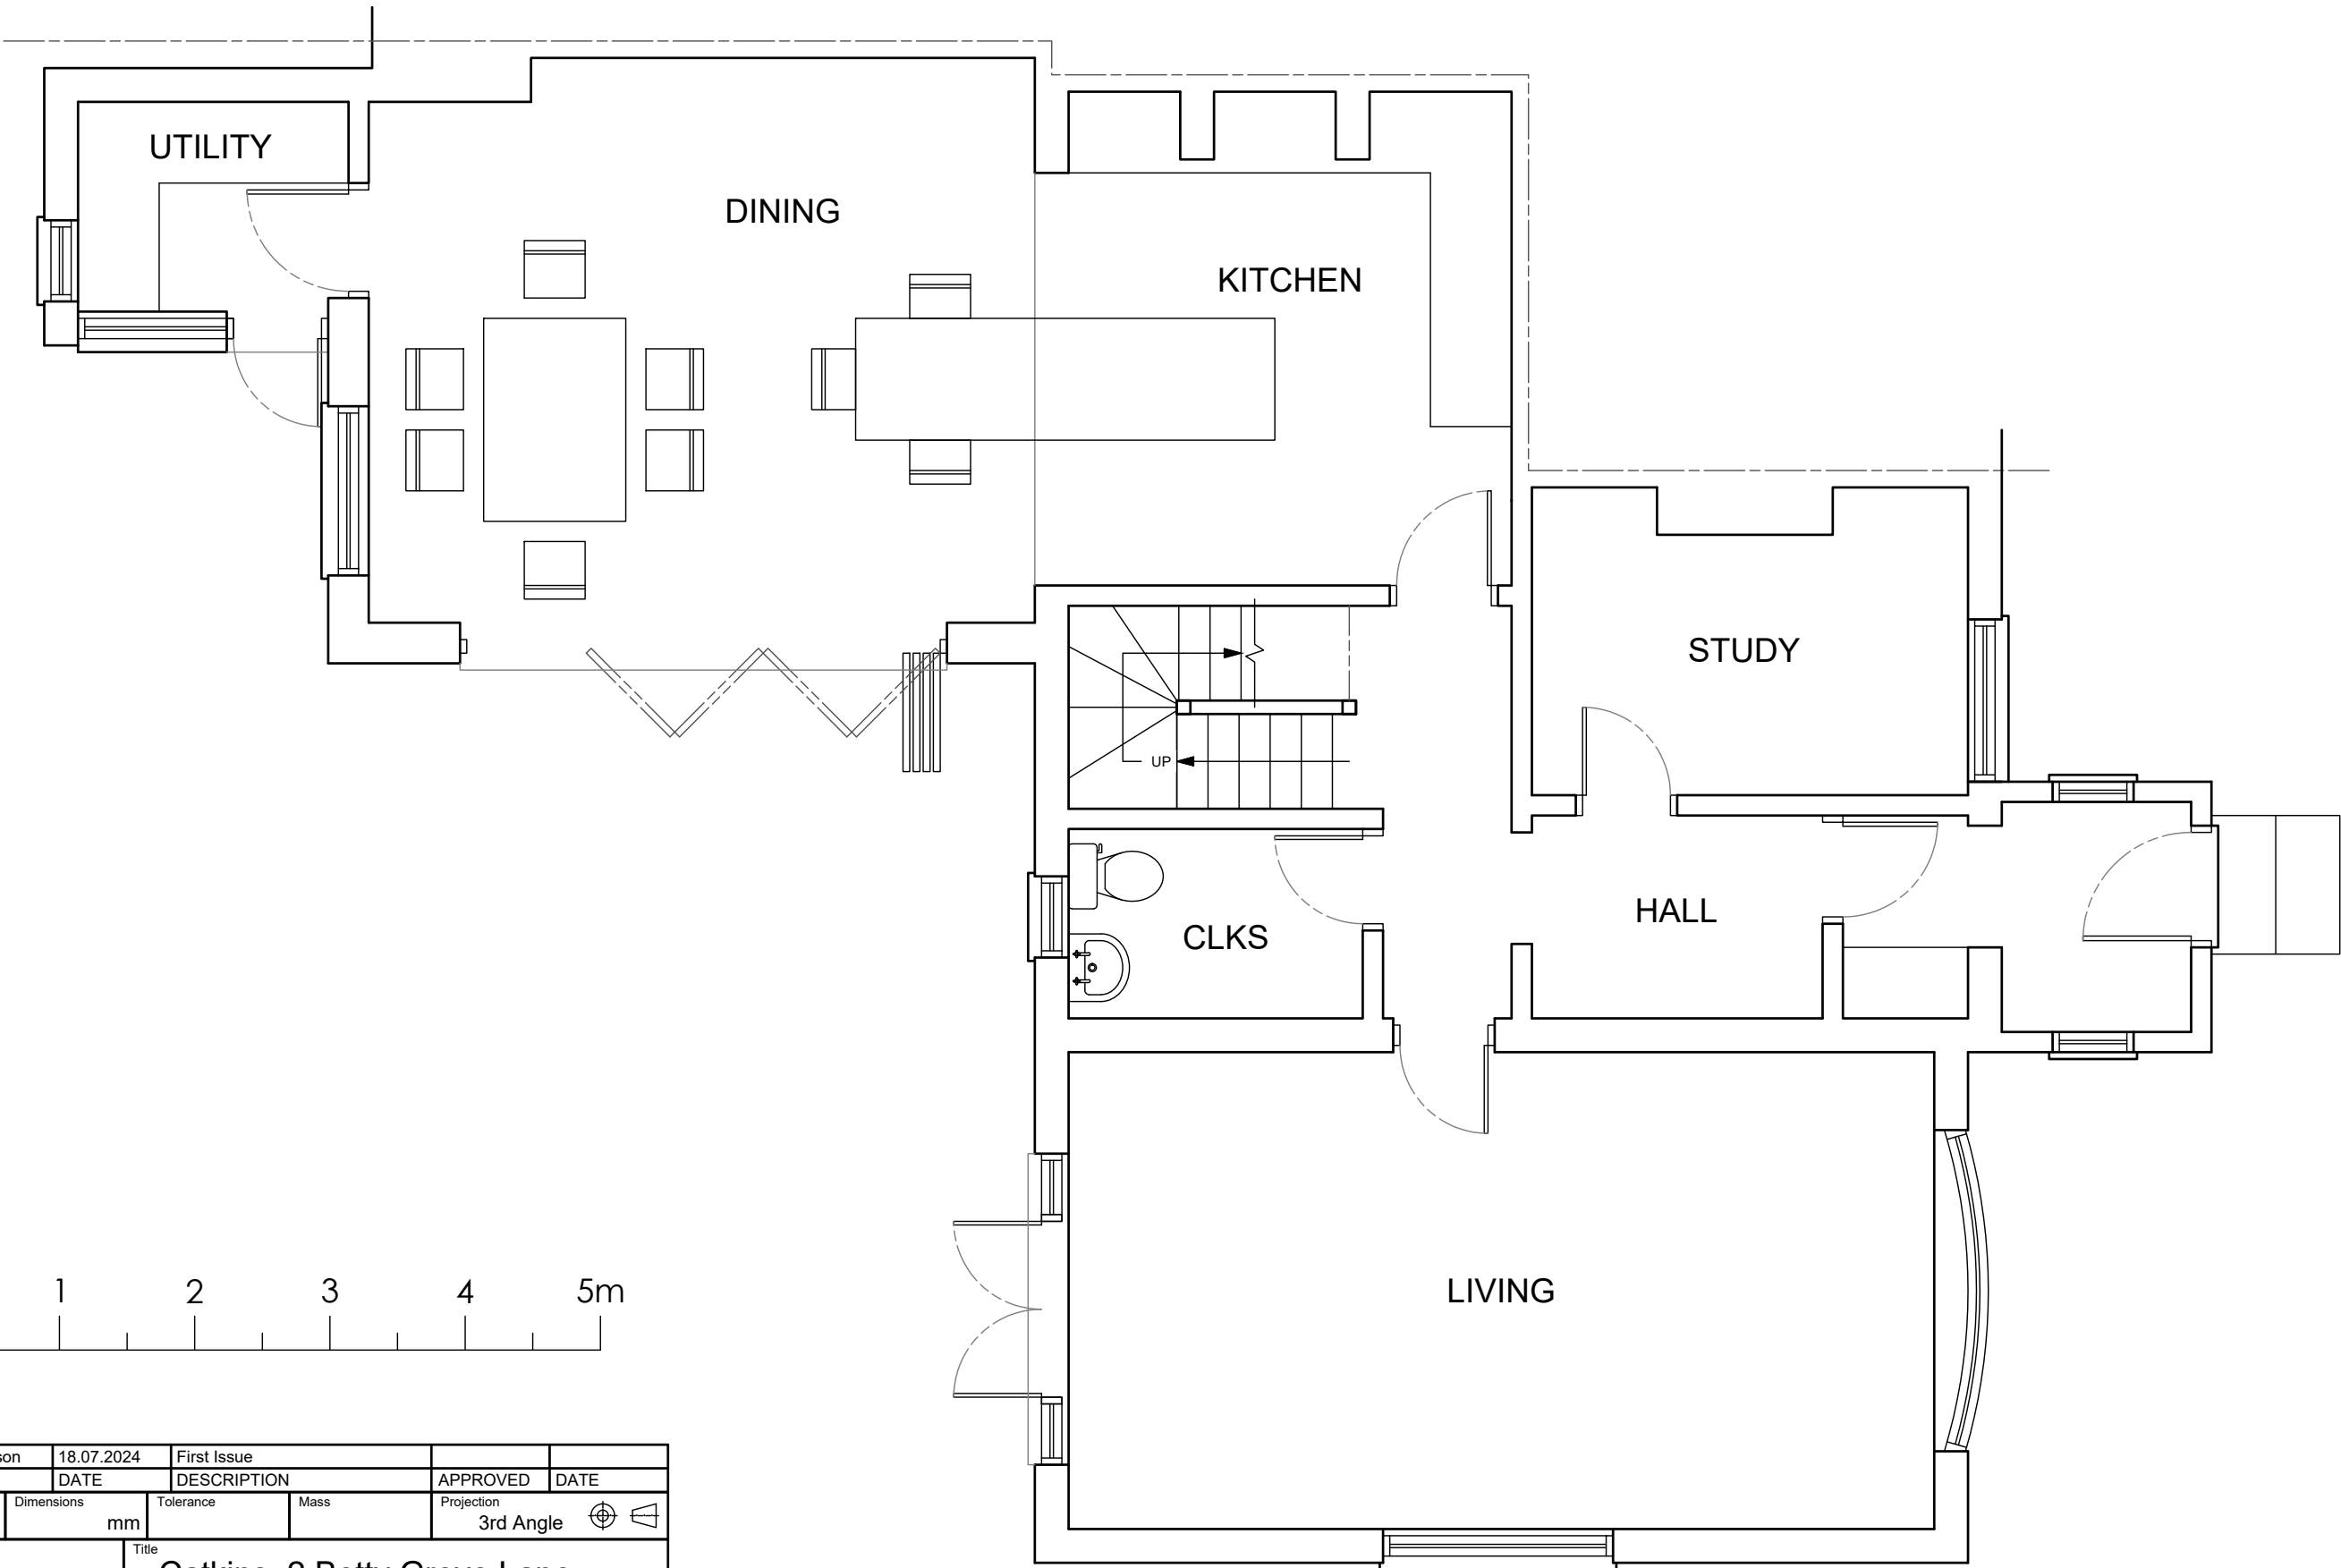




A		M Harrison	18.07.2024	First Issue			
ISSUE	BY	DATE		DESCRIPTION		APPROVED	DATE
Scale		Dimensions	mm	Tolerance	Mass	Projection	
1:50						3rd Angle	
Drawing Owner			Title				
			Catkins, 2 Betty Grove Lane, Sindlesham, Wokingham RG41 5DR, Proposed First Floor Plan				
Drawn by			Drawing Number		Sheet	Issue	
			24/CBG/07		1/1	A	

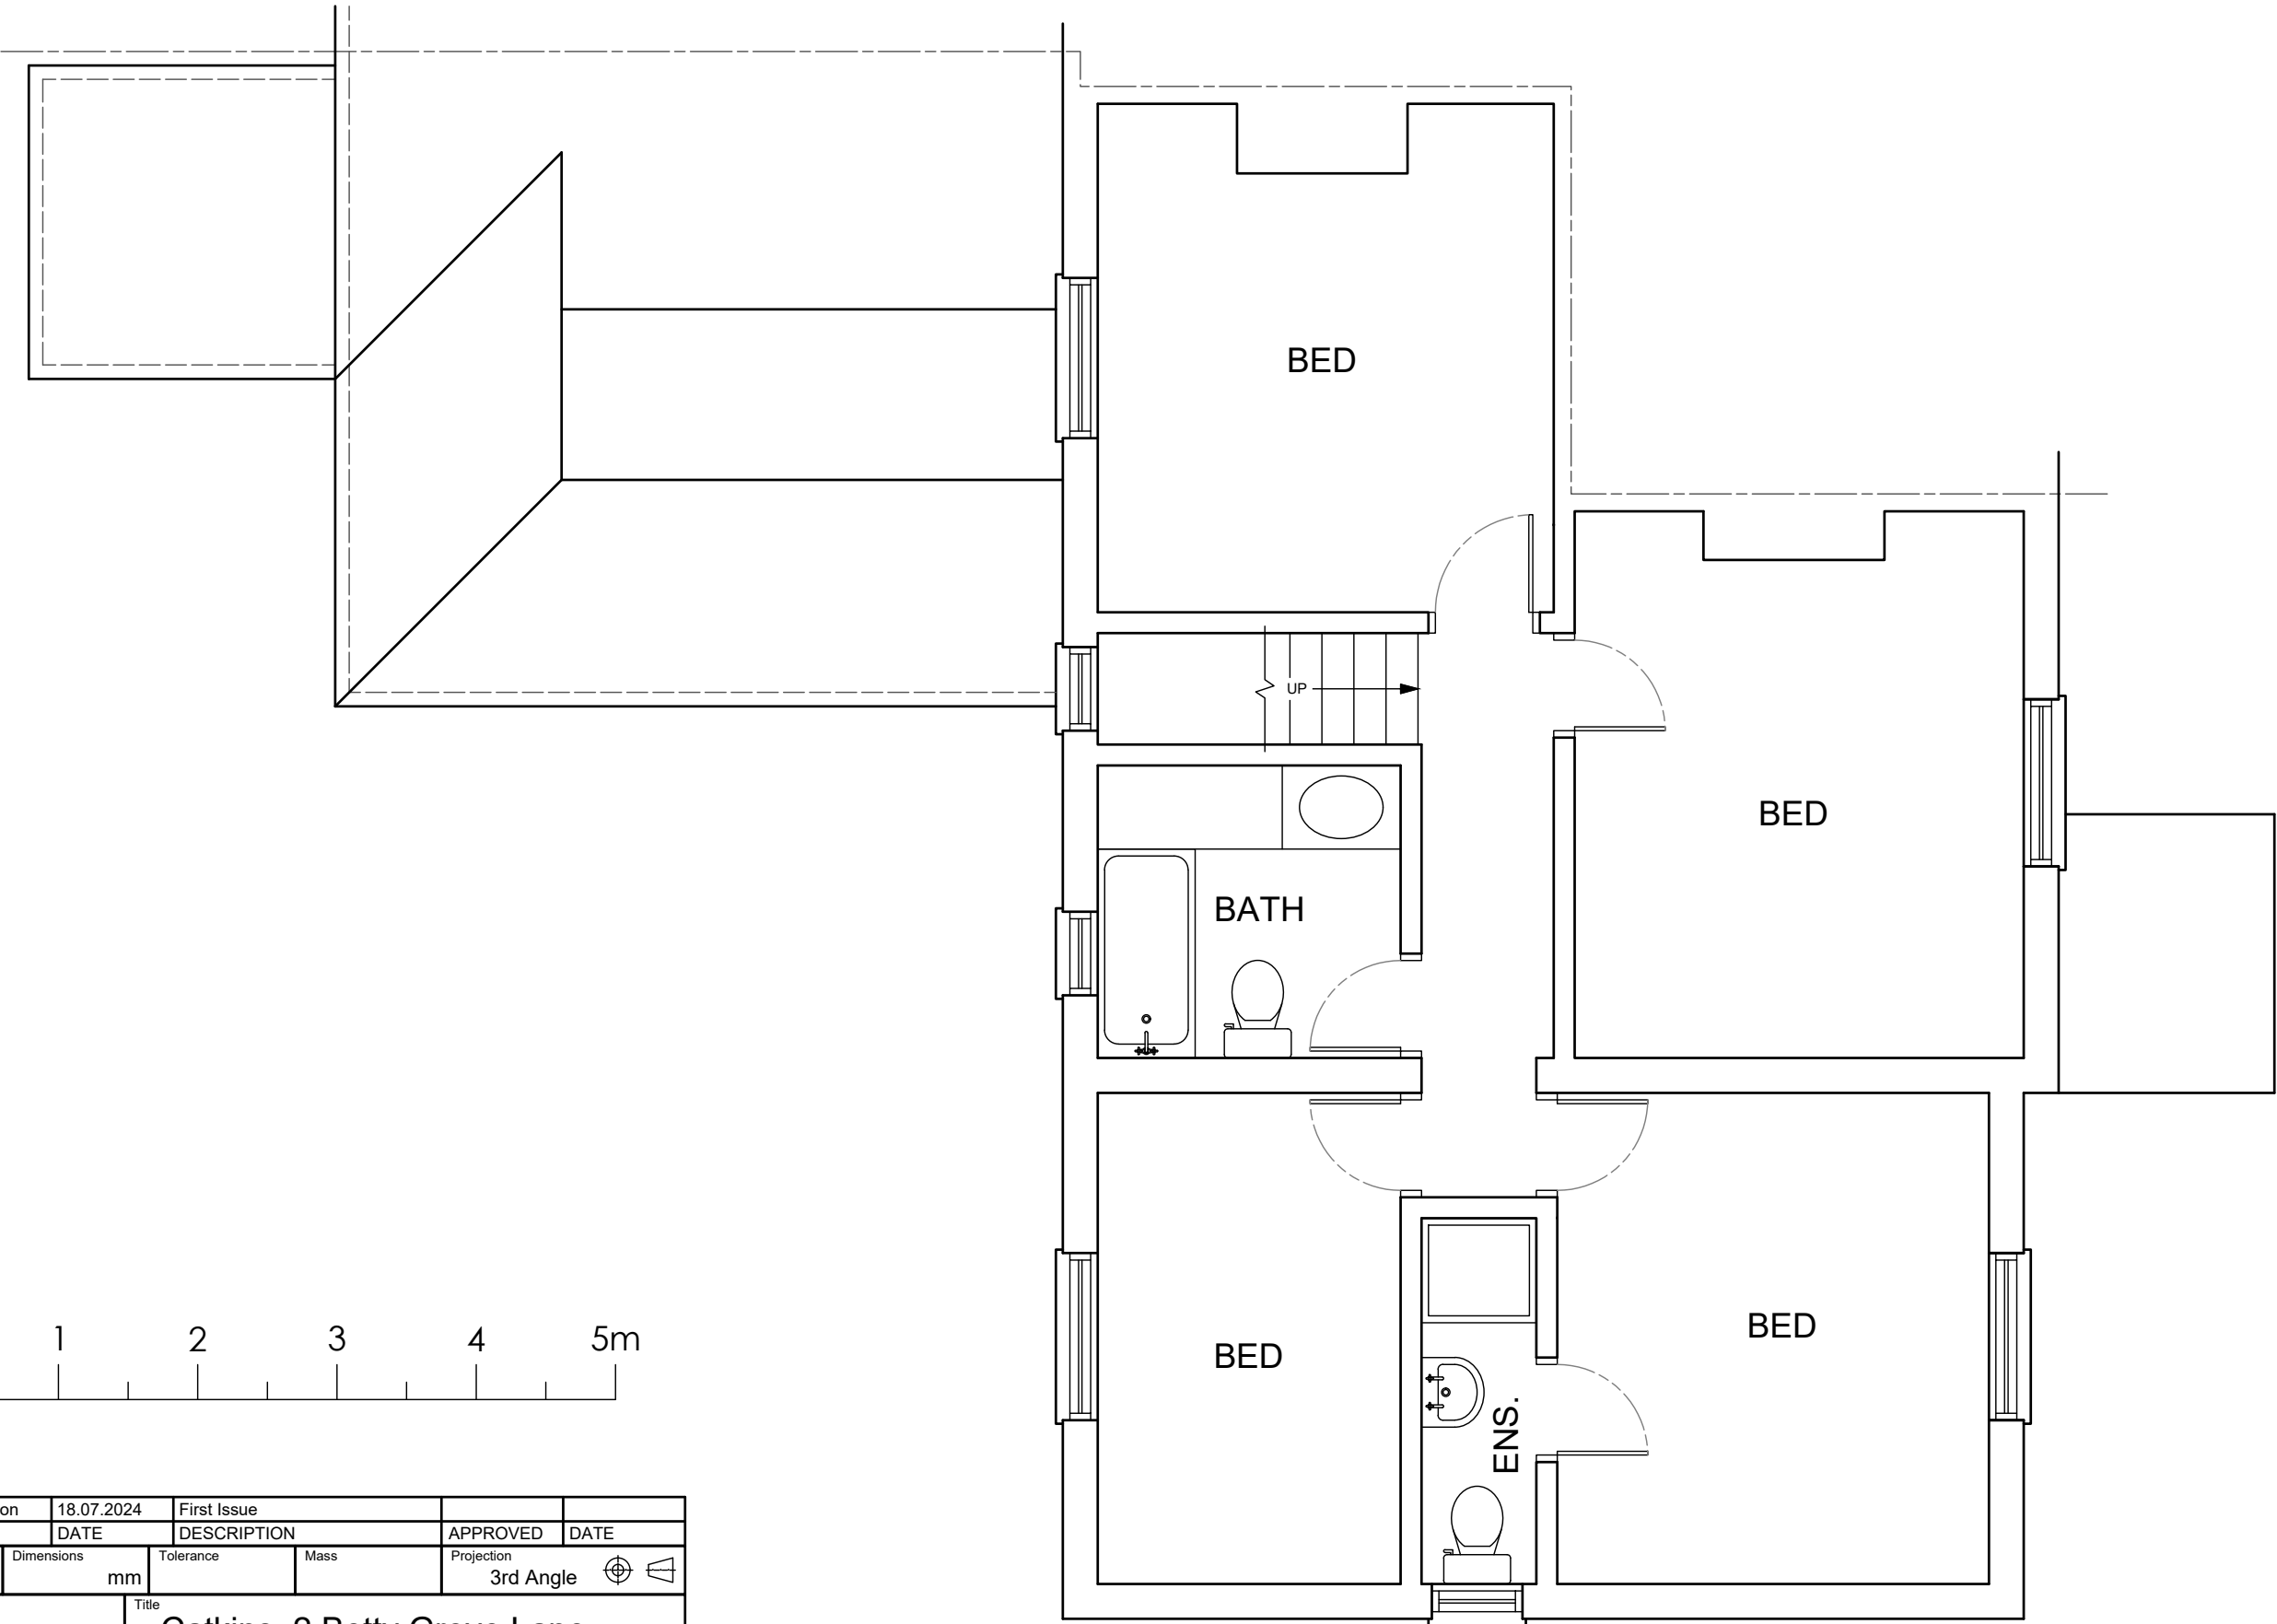


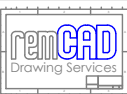

A		M Harrison		18.07.2024		First Issue					
ISSUE		BY		DATE		DESCRIPTION		APPROVED		DATE	
Scale			Dimensions		Tolerance		Mass		Projection		
1:50			mm						3rd Angle		
Drawing Owner					Title Catkins, 2 Betty Grove Lane, Sindlesham, Wokingham RG41 5DR, Proposed South East Elevation						
Drawn by											
Drawing Number								Sheet		Issue	
24/CBG/081								1/1		A	




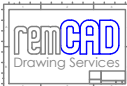


A	M Harrison	18.07.2024	First Issue			
ISSUE	BY	DATE	DESCRIPTION		APPROVED	DATE
Scale		Dimensions	Tolerance	Mass	Projection	
1:50		mm			3rd Angle 	
Drawing Owner			Title			
			Catkins, 2 Betty Grove Lane, Sindlesham, Wokingham RG41 5DR, Proposed North West Elevation			
Drawn by			Drawing Number		Sheet	Issue
			24/CBG/082		1/1	A



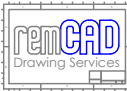


A	M Harrison	18.07.2024	First Issue			
ISSUE	BY	DATE	DESCRIPTION		APPROVED	DATE
Scale		Dimensions	Tolerance	Mass	Projection	
1:50		mm			3rd Angle 	
Drawing Owner			Title			
			Catkins, 2 Betty Grove Lane, Sindlesham, Wokingham RG41 5DR, Proposed South West Elevation			
Drawn by			Drawing Number		Sheet	Issue
			24/CBG/09		1/1	A





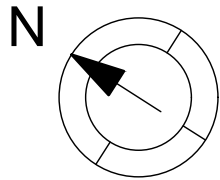



BIRDS
NEST
COTTAGE

CATKINS

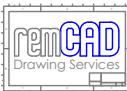A	M Harrison	18.07.2024	First Issue			
ISSUE	BY	DATE	DESCRIPTION		APPROVED	DATE
Scale	Dimensions		Tolerance	Mass	Projection	
1:200	mm				3rd Angle 	
Drawing Owner			Title			
			Catkins, 2 Betty Grove Lane, Sindlesham, Wokingham RG41 5DR, Proposed Site Plan			
Drawn by			Drawing Number		Sheet	Issue
			24/CBG/10		1/1	A

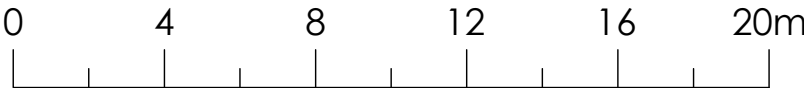

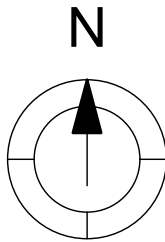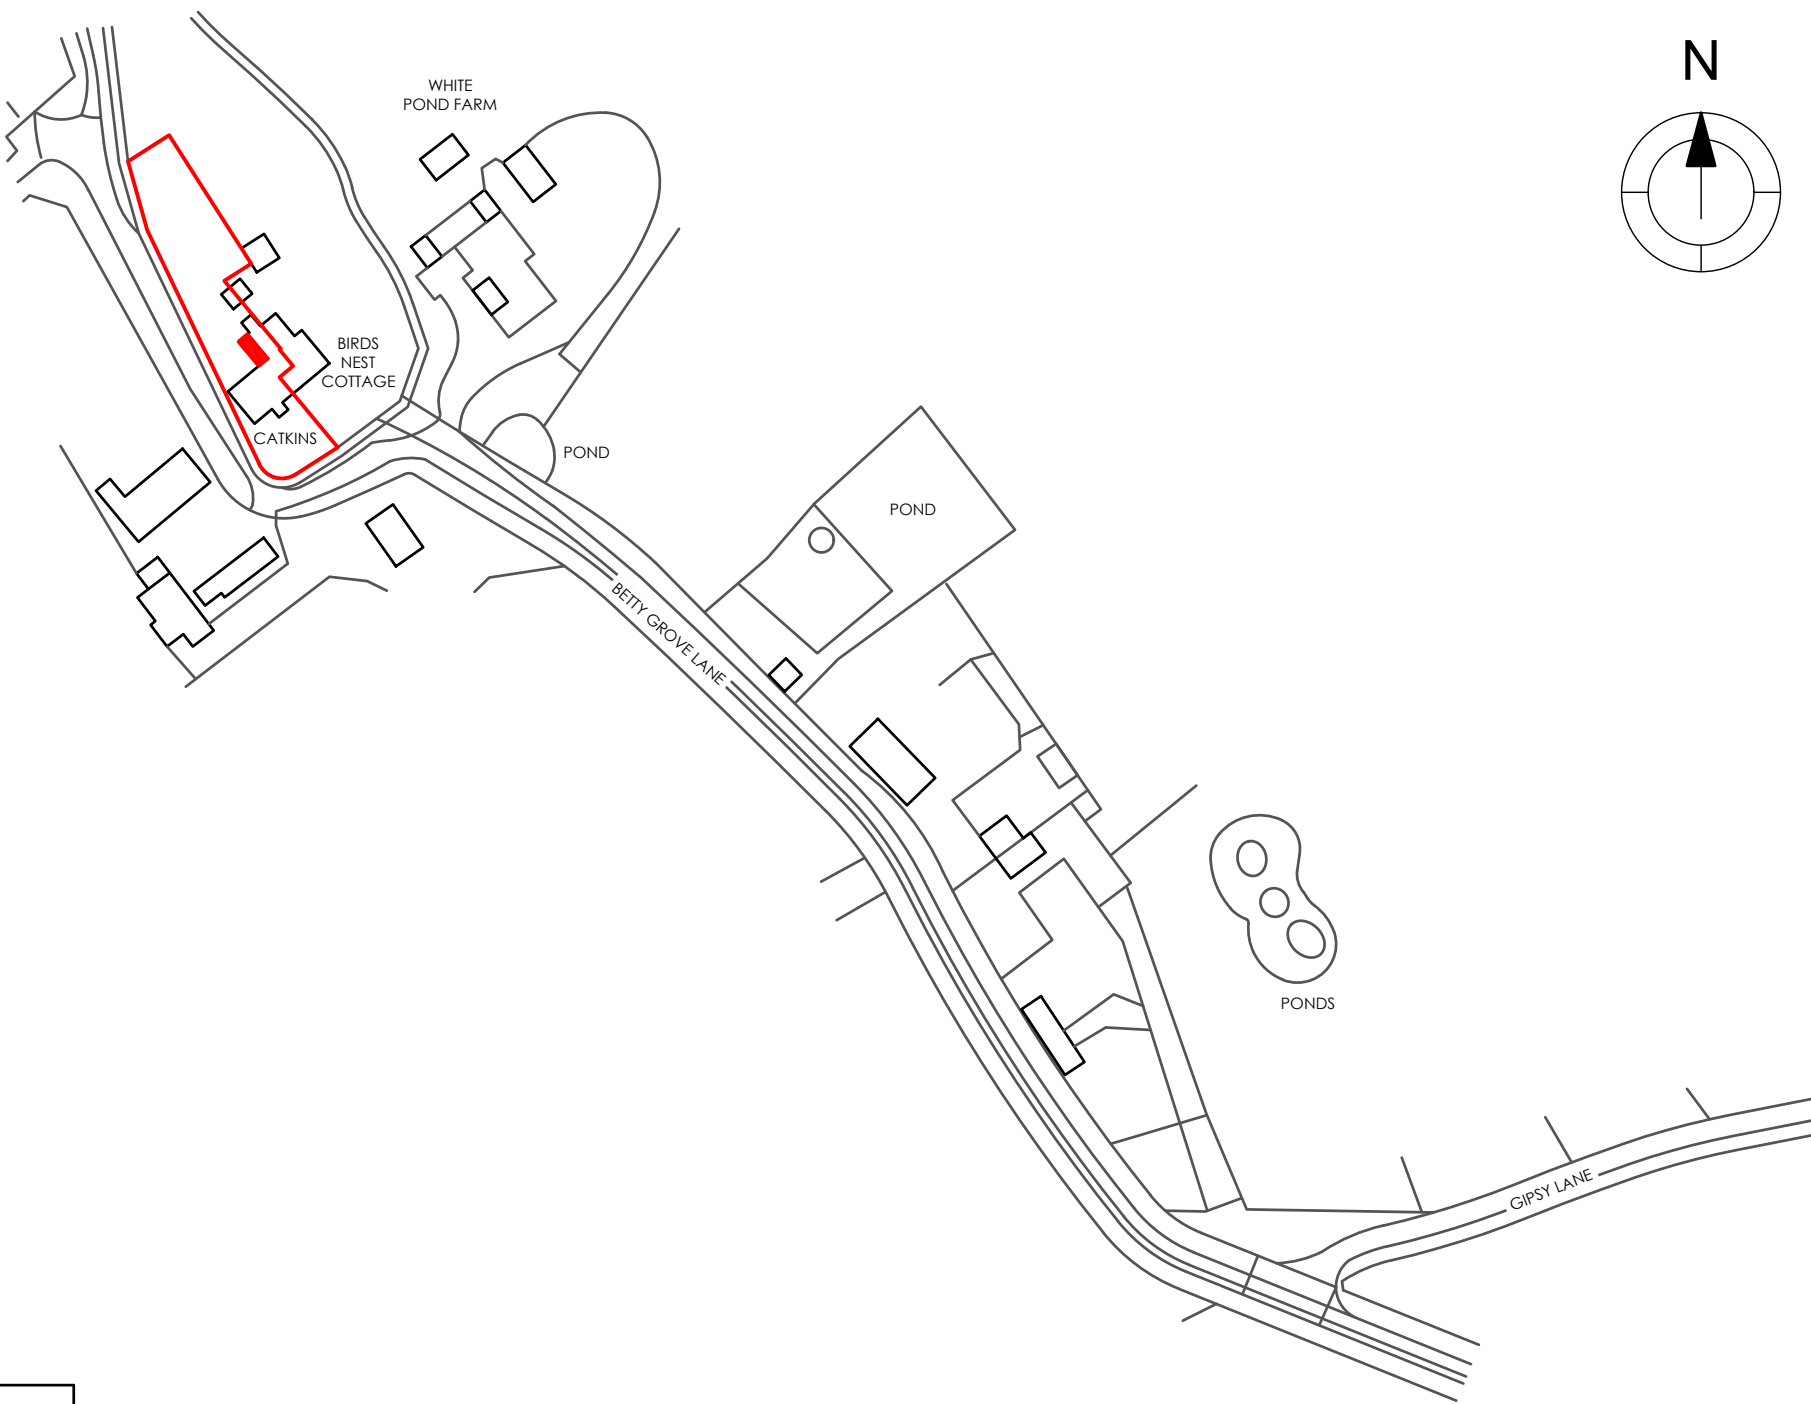

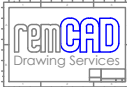A	M Harrison	18.07.2024	First Issue			
ISSUE	BY	DATE	DESCRIPTION		APPROVED	DATE
Scale	Dimensions		Tolerance	Mass	Projection	
1:1250	mm				3rd Angle 	
Drawing Owner			Title			
			Catkins, 2 Betty Grove Lane, Sindlesham, Wokingham RG41 5DR, Proposed Location Plan			
Drawn by			Drawing Number		Sheet	Issue
			24/CBG/11		1/1	A