


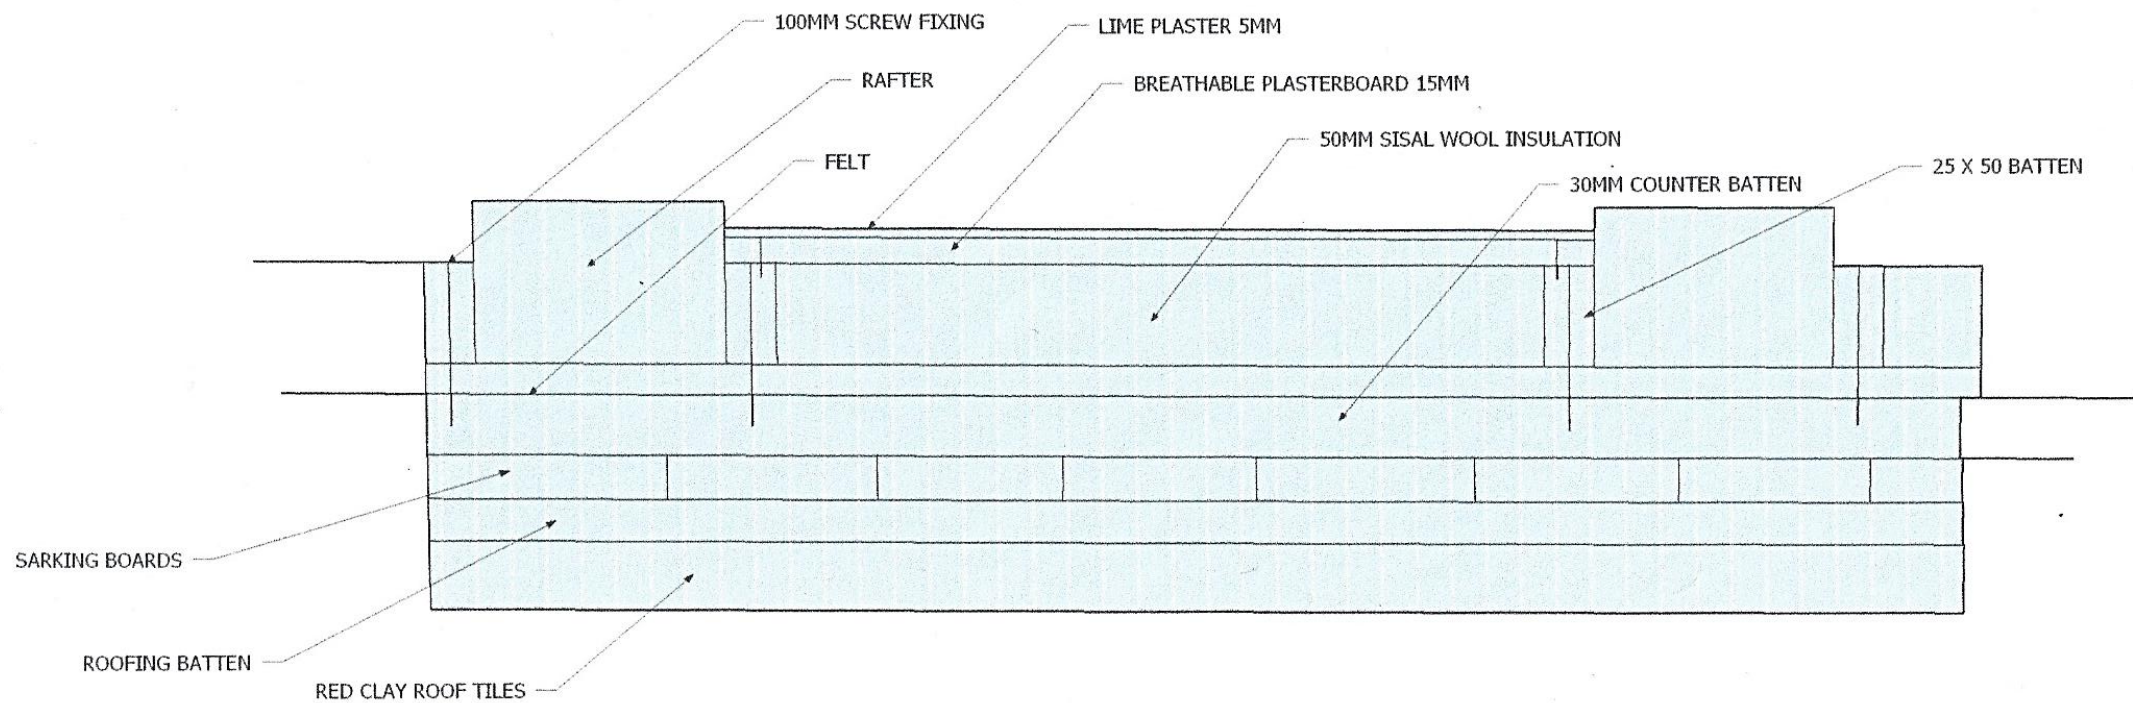

Proposed Insulation to Roof